



(To Be Returned To R.O.W. Division)

PERPETUAL  
TOWN FILE  
RIGHT-OF-WAY DIVISION  
B.P. # 14  
M.P. 9.78

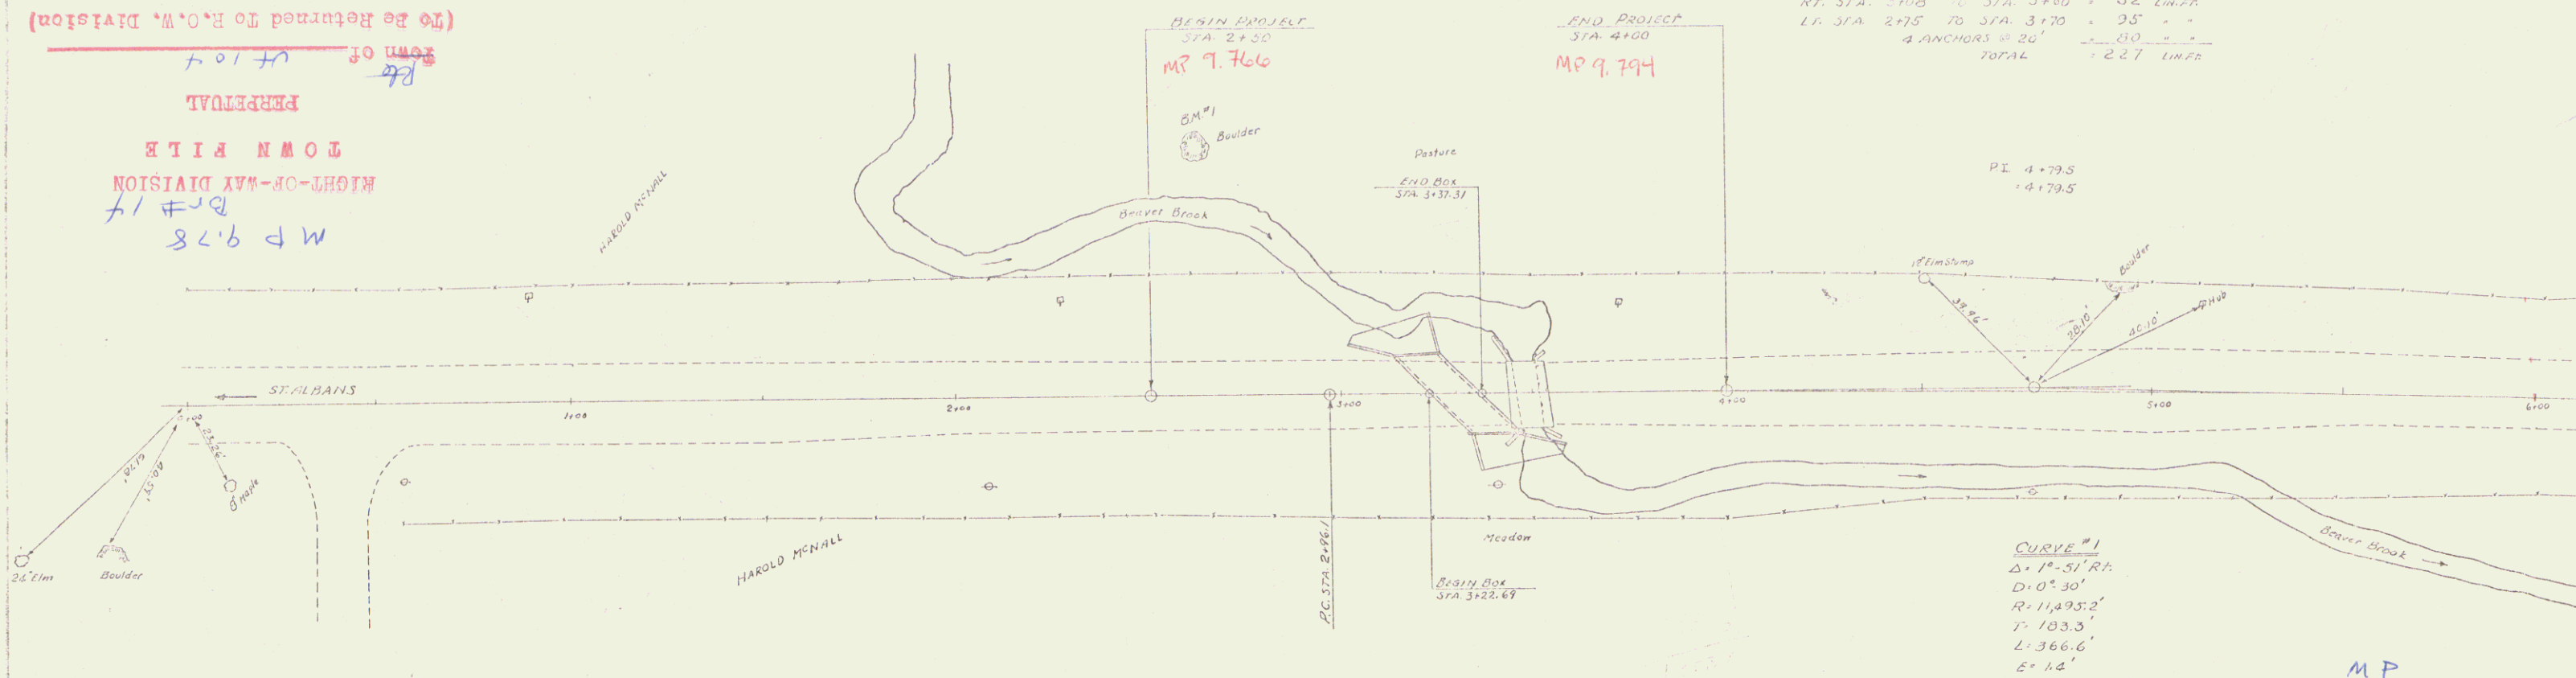

B.P. #1, POINT 300' ON BOULDER, 64' IN STA 2+52, ELEV. 100.0

NOTE:  
REMOVAL OF PRESENT STRUCTURE TO BE  
PAID FOR AT UNIT PRICE BID FOR COMMON  
EXCAVATION EXCEPT WHERE SAME FALLS  
WITHIN LIMITS OF STRUCTURE EXCAVATION.

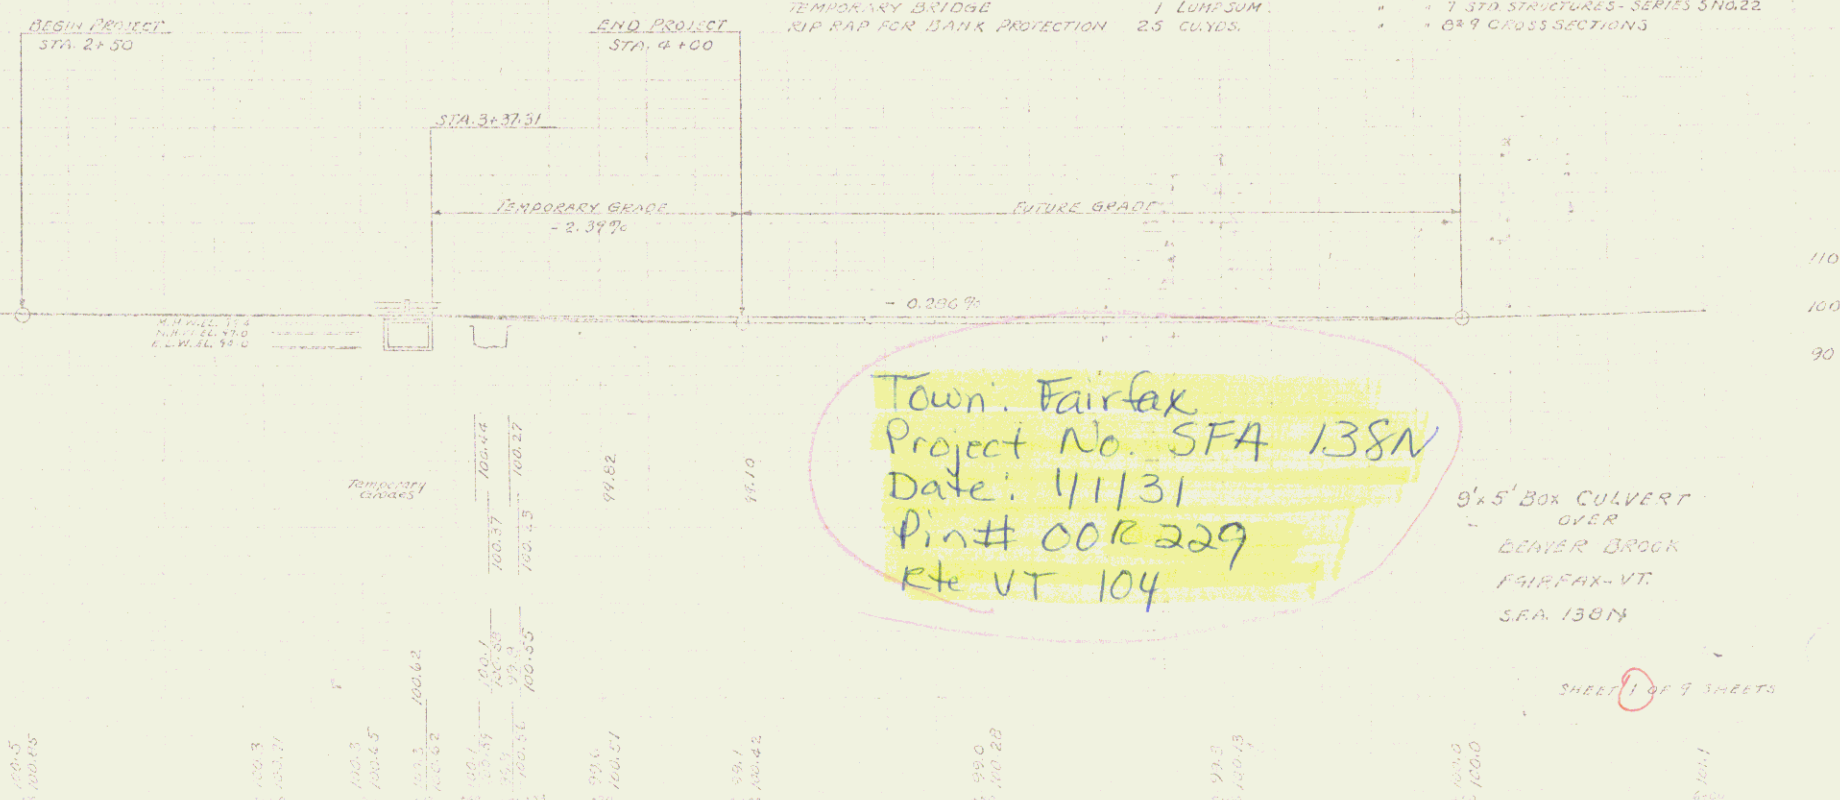

Town: Fairfax  
Project No. SFA 138N  
Date: 4/1/31  
Pin# 00R229  
Rt. VT 104

9'x5' Box CULVERT  
OVER  
BEAVER BROOK  
FAIRFAX-VT.  
SFA 138N

SHEET 1 OF 7 SHEETS