
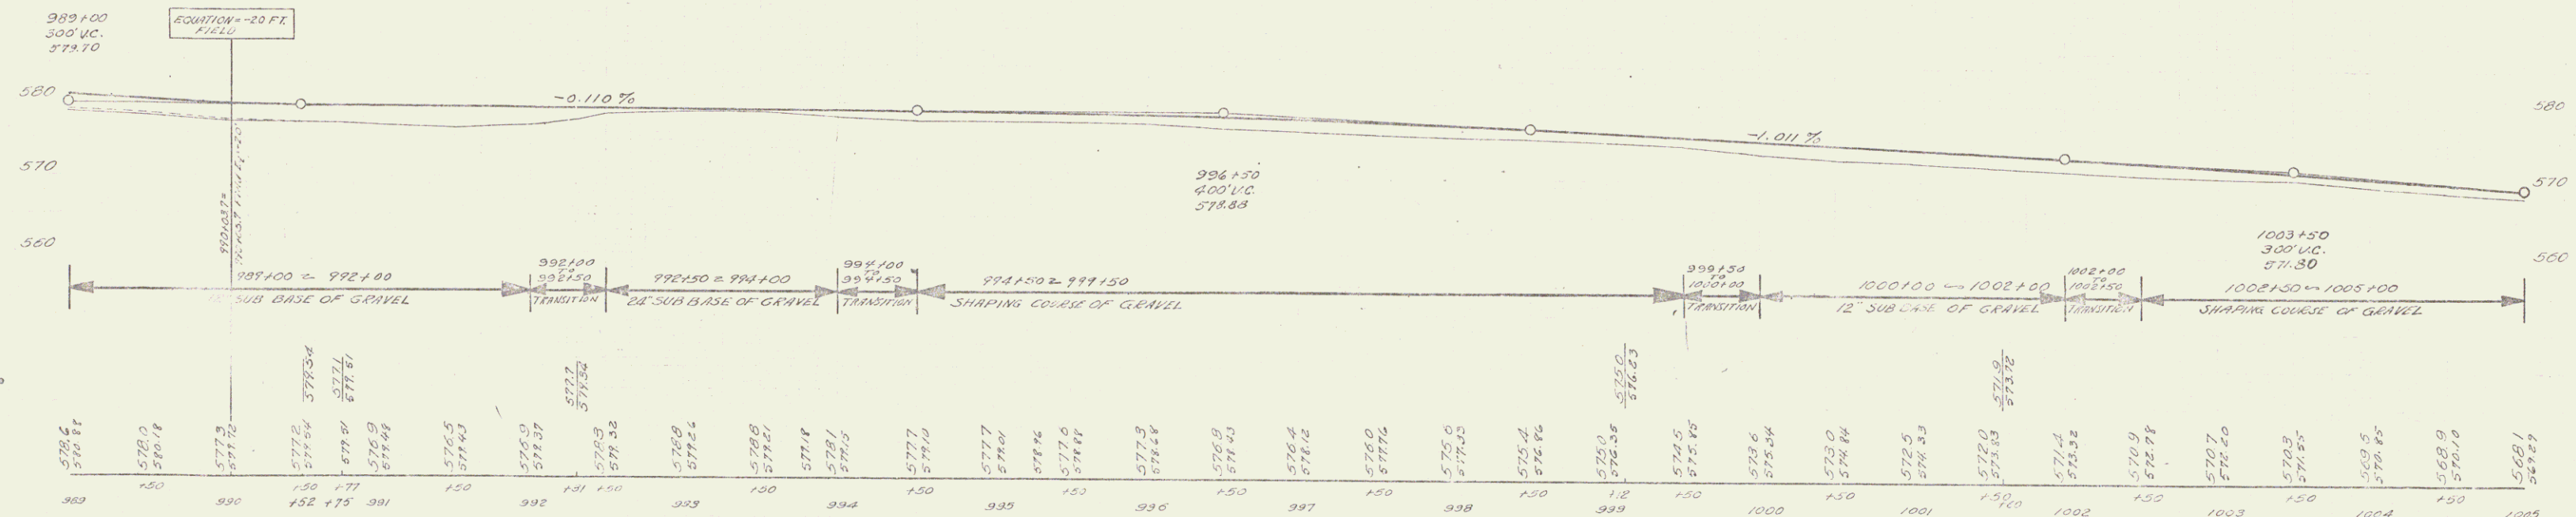


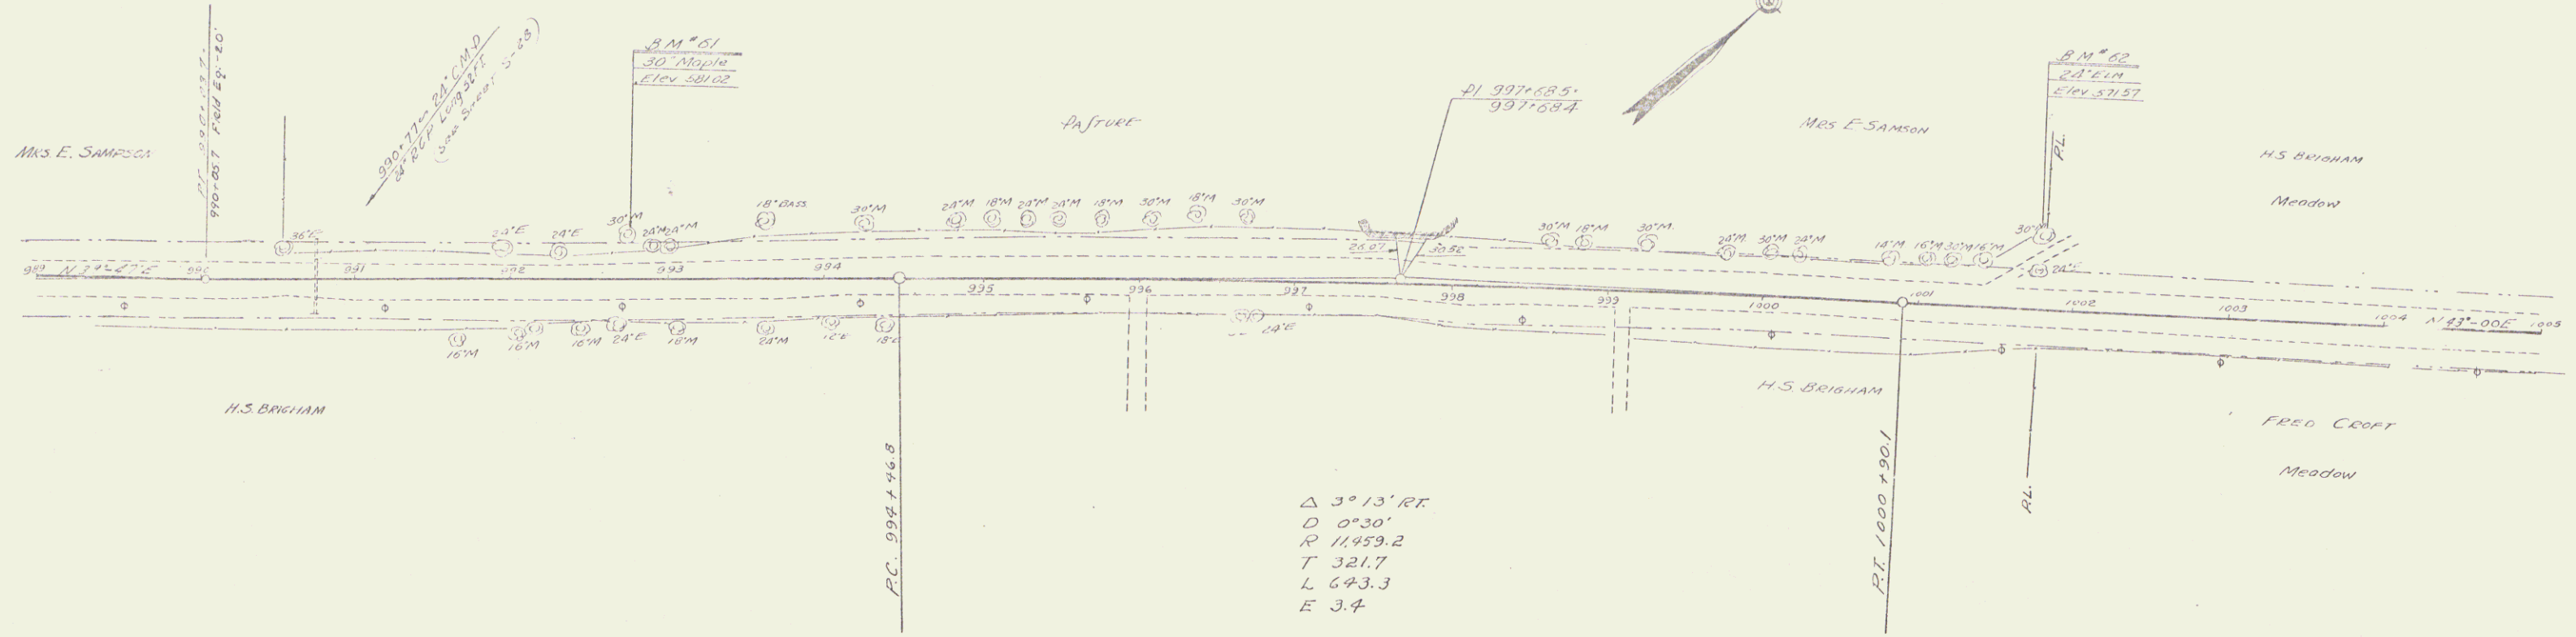

BM 61 Spike in foot of 30' Maple 25' Lt of Sta 992+76 Elev 581.02'
 BM 62 Spike in foot of 24' Elm 28' Lt of Sta 1001+74 Elev 571.57'