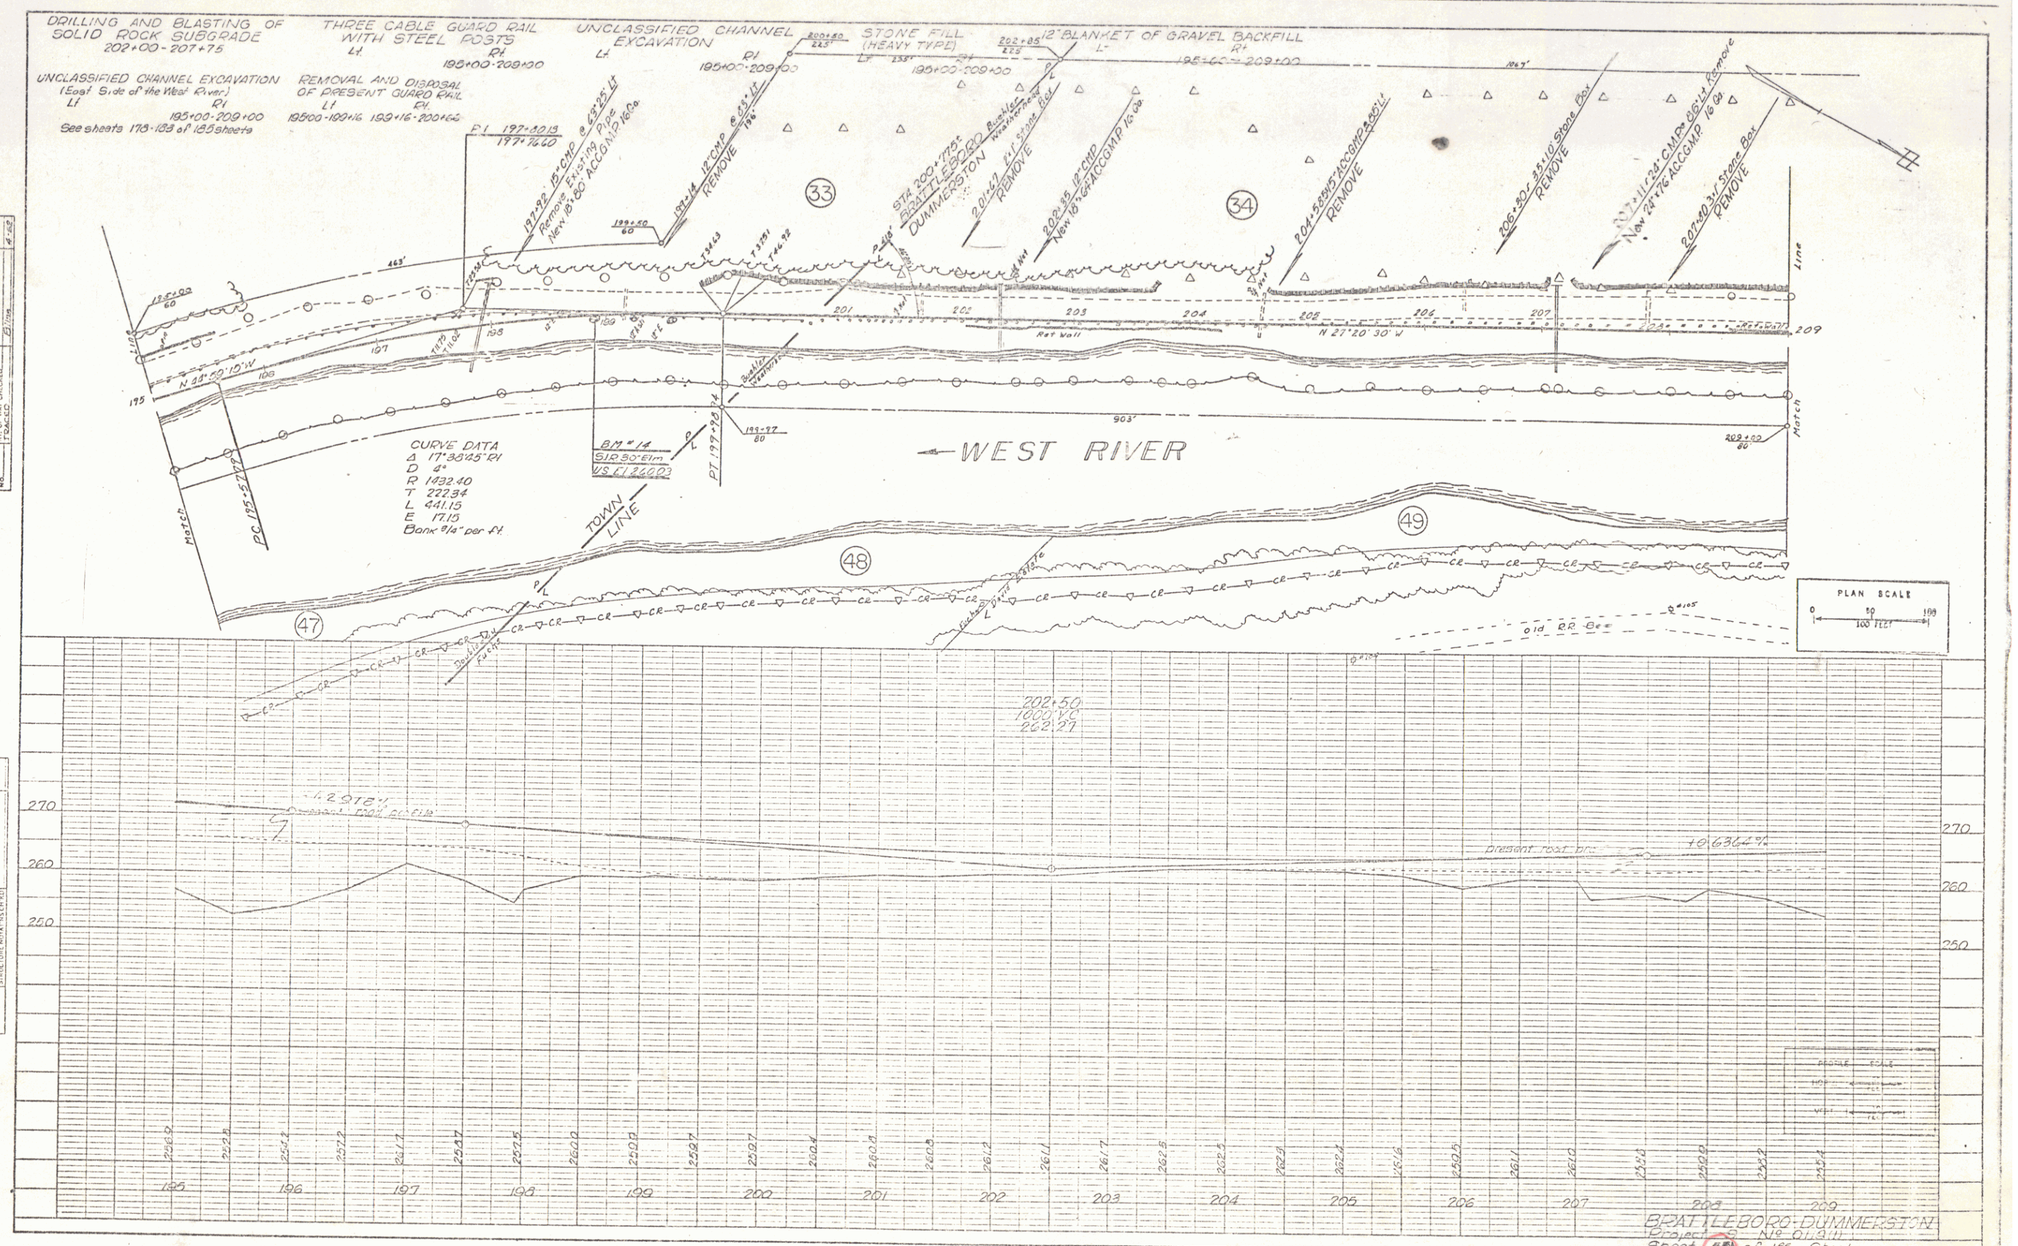
DRILLING AND BLASTING OF SOLID ROCK SUBGRADE 202+00 - 207+75
THREE CABLE GUARD RAIL WITH STEEL POSTS Lt. Rt. 195+00-209+00
UNCLASSIFIED CHANNEL EXCAVATION
STONE FILL (HEAVY TYPE) 195+00-209+00
12" BLANKET OF GRAVEL BACKFILL 195+00 - 209+00
UNCLASSIFIED CHANNEL EXCAVATION (East Side of the West River) Lt Rt 195+00-209+00
See sheets 178-188 of 185 sheets
REMOVAL AND DISPOSAL OF PRESENT GUARD RAIL Lt Rt 195+00-199+16, 199+16-200+66
P.I. 197+30.13 197+76.60
Remove Existing Pipe New 18" CMP @ 63°25'15" Lt 197+92 18" CMP 16 Ga. ACCOMP.
197+14 12" CMP @ 63°25'15" Lt REMOVE
STA 200+70.5 BRATTLEBORO DUMMERSTON
200+67 24" Stone Box REMOVE
202+95 18" CMP New 18" CMP ACCOMP 16 Ga.
204+58.95 15" ACCOMP 16 Ga. REMOVE
206+80 - 33+10 Stone Box REMOVE
207+11.24 CMP 18" Remove New 28"x76" ACCOMP 16 Ga.
207+40 34" Stone Box REMOVE
33
34
CURVE DATA
Δ 17°36'25" Rt
D 4°
R 1432.40
T 222.34
L 441.15
E 17.15
Bank 3/4" per ft.
BM #14
SIR 30' Elm
US El. 266.03
PC 195+57.42
PT 197+98.14
TOWN LINE
WEST RIVER
N 44°50'10" W
N 27°20'30" W
Rat Wall
Match
Line
47
48
49
Old RR Bed
PLAN SCALE
0 50 100
100 FEET
PROFILE SCALE
270
260
250
202.50
1000.00
202.27
Present road grade
+0.63 64%
195
196
197
198
199
200
201
202
203
204
205
206
207
208
209
BRATTLEBORO-DUMMERSTON
Project S-N19-01(1)
Sheet 95 of 185 Sheets
29
PLAN
SURVEYED
PLOTTED
NOTE BOOK
CALCULATED
CHECKED
NO.
DATE
PROFILE
SURVEYED
PLOTTED
NOTE BOOK
CALCULATED
CHECKED
NO.
DATE
7-62
4-62