


REINF. CONC. PIPE CULVERTS REQUIRED

<u>STATION</u>	<u>DIAM.</u>	<u>LENGTH</u>	<u>CONC. C.</u>	<u>STEEL</u>
186+50	15"	40'	2.3 cy.	33"
188+90	15"	44'	2.3 cy.	33"
192+18	18"	36'	3.0 cy.	33"

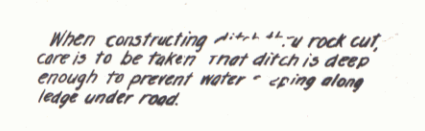


PLAN	DATE	BY	CHK
NOTED	REVISION		
NOTED	REVISION		
NOTED	REVISION		
NOTED	REVISION		

PROFILE	DATE	BY	CHK
NOTED	REVISION		
NOTED	REVISION		
NOTED	REVISION		
NOTED	REVISION		

REIN. CONC. PIPE CULVERTS REQUIRED
 STATION DIAM. LENGTH CONC. STEEL
 209+10 18" 36' 3.0 cy 33"
 211+13 15" 36' 2.3 cy 33"

NEW REIN. CONC. BOX CULVERTS REQUIRED
 STATION SIZE LENGTH CONC. STEEL
 206+25 3'x3' 156 cy 1043"

FD-300 (Rev. 1-55)
 DIST. NO. STATE PROJECT NO. SHEET NO.
 9 VT. 1930 6 50

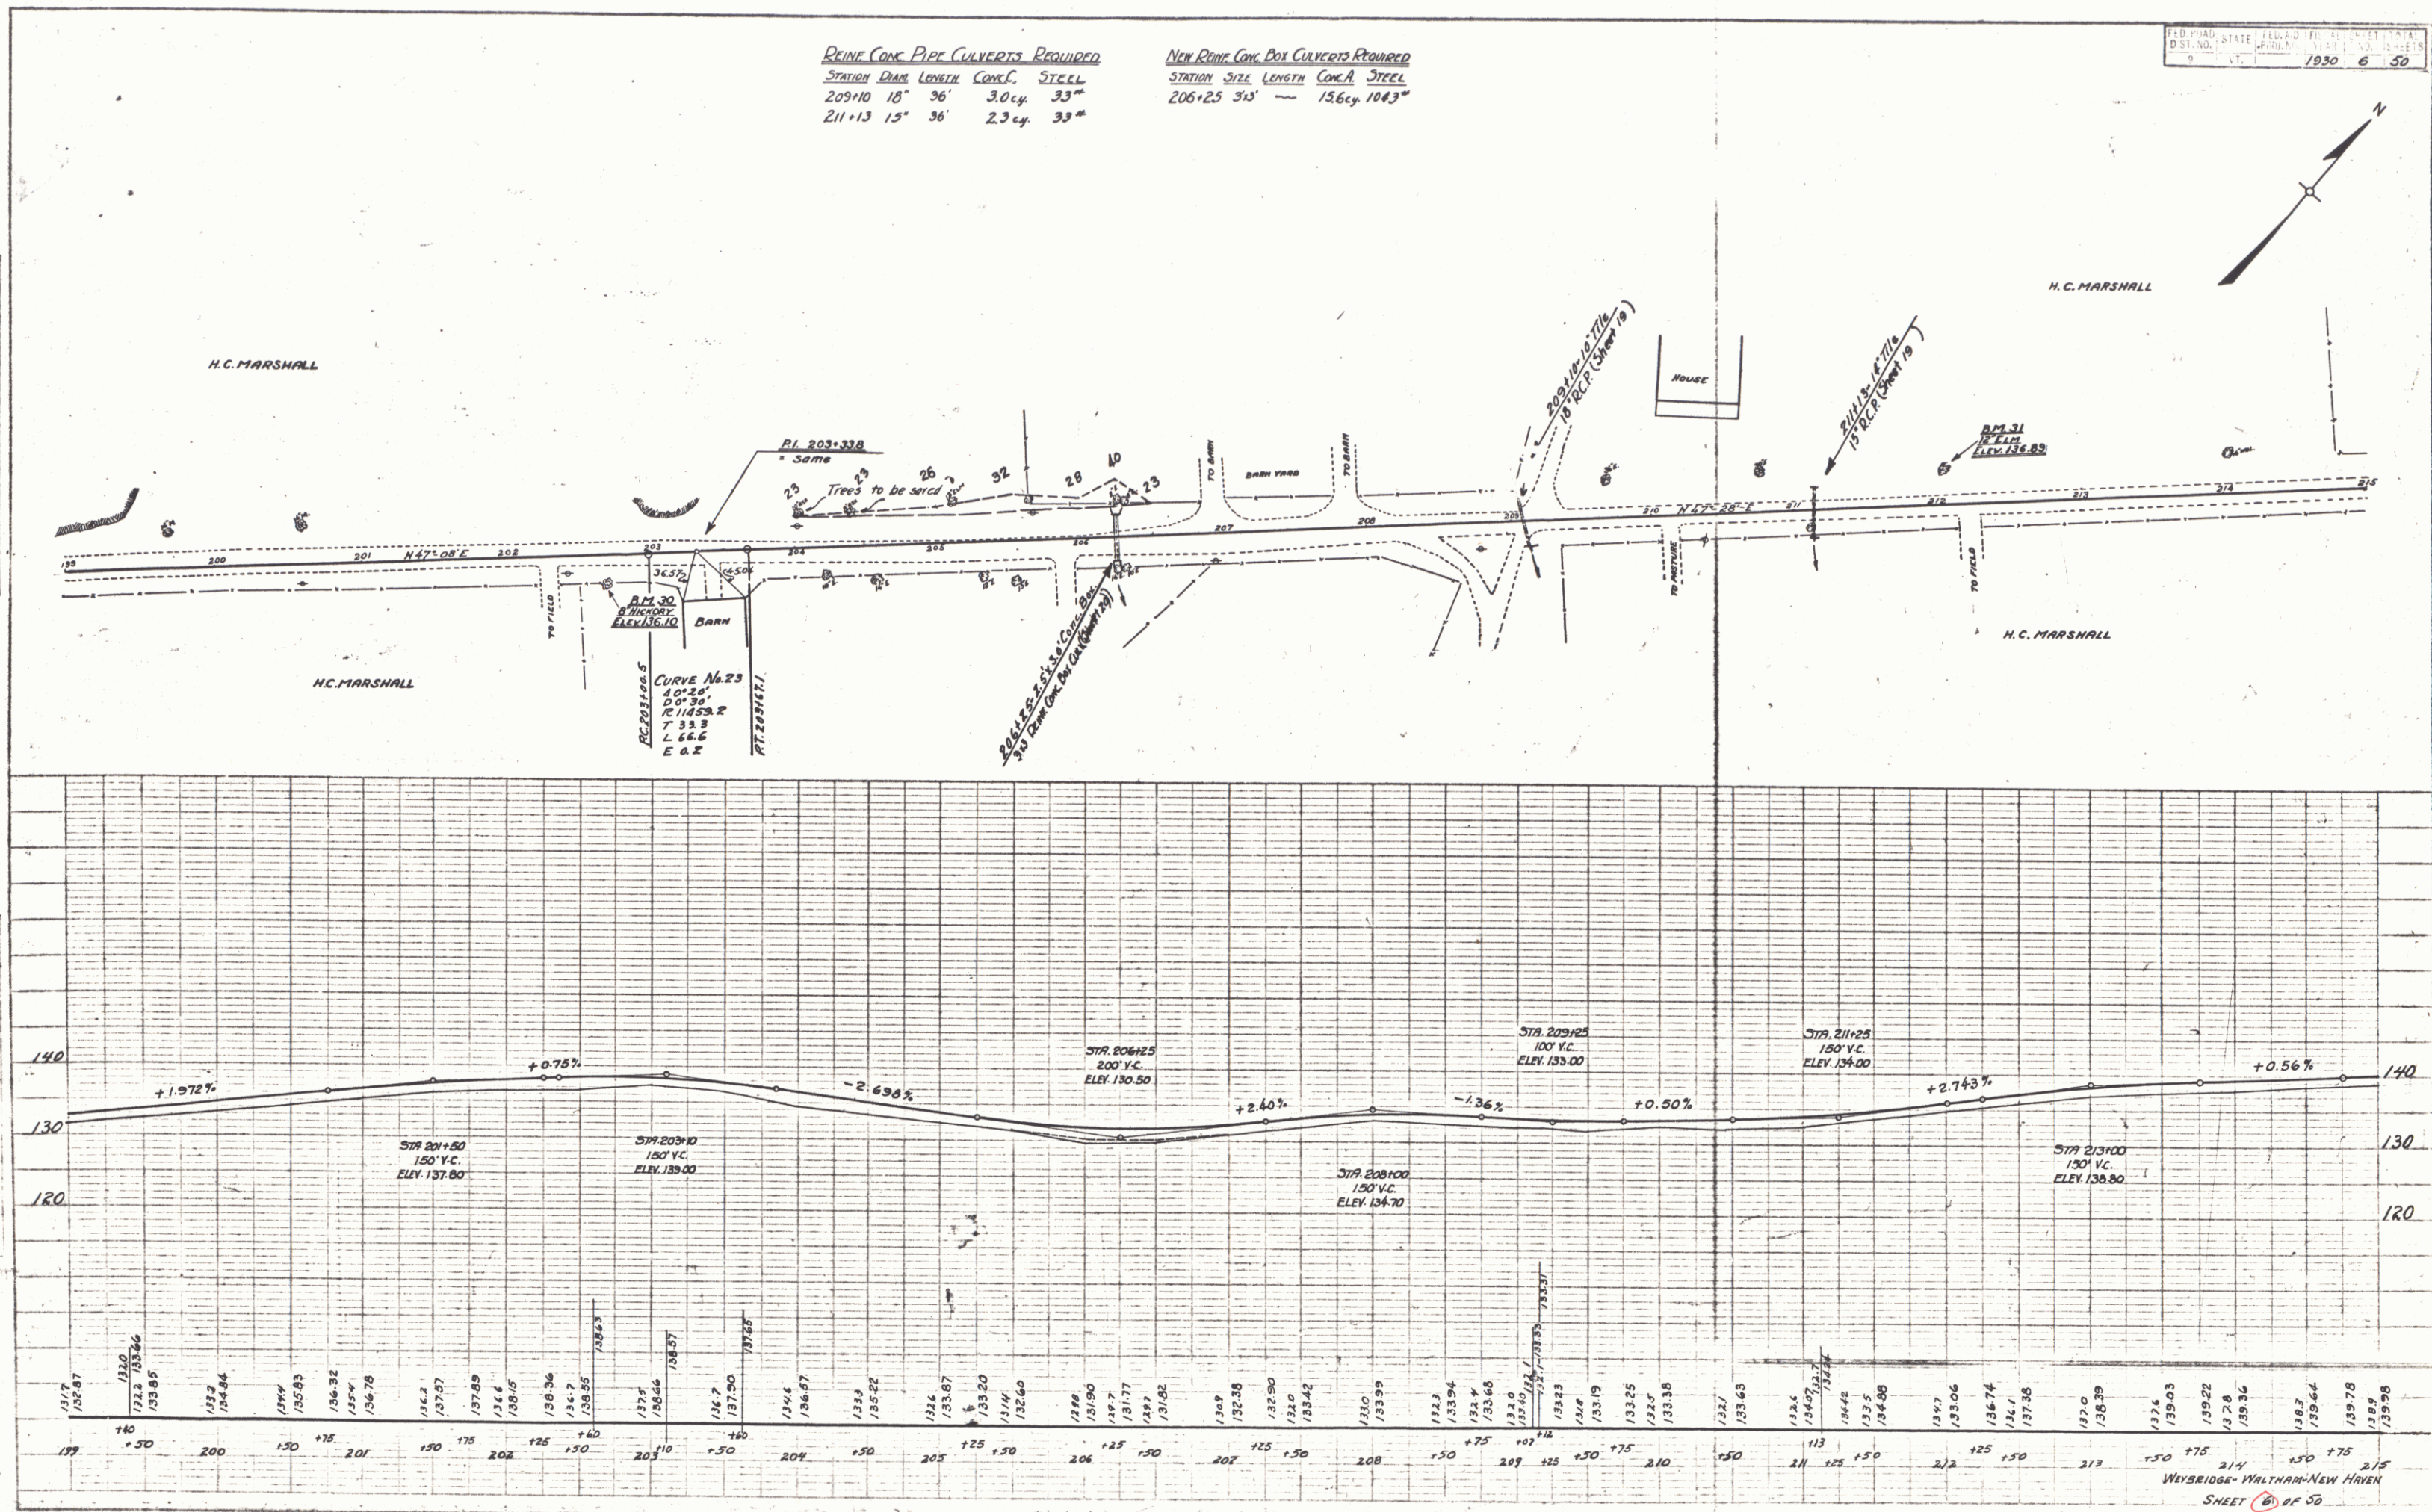


PLAN	DATE
REVISED	
BY	
CHECKED	
DATE	

PROFILE	DATE
REVISED	
BY	
CHECKED	
DATE	

REIN. CONC. PIPE CULVERTS REQUIRED

STATION	DIAM.	LENGTH	CONC. C.	STEEL
219+25	15"	36'	2.3 cy	33"
225+50	15"	40'	2.3 cy	33"
229+50	15"	36'	2.3 cy	33"


Core is to be taken when constructing ditch thru rock cut to have ditch deep enough to prevent water seeping along ledge under road.

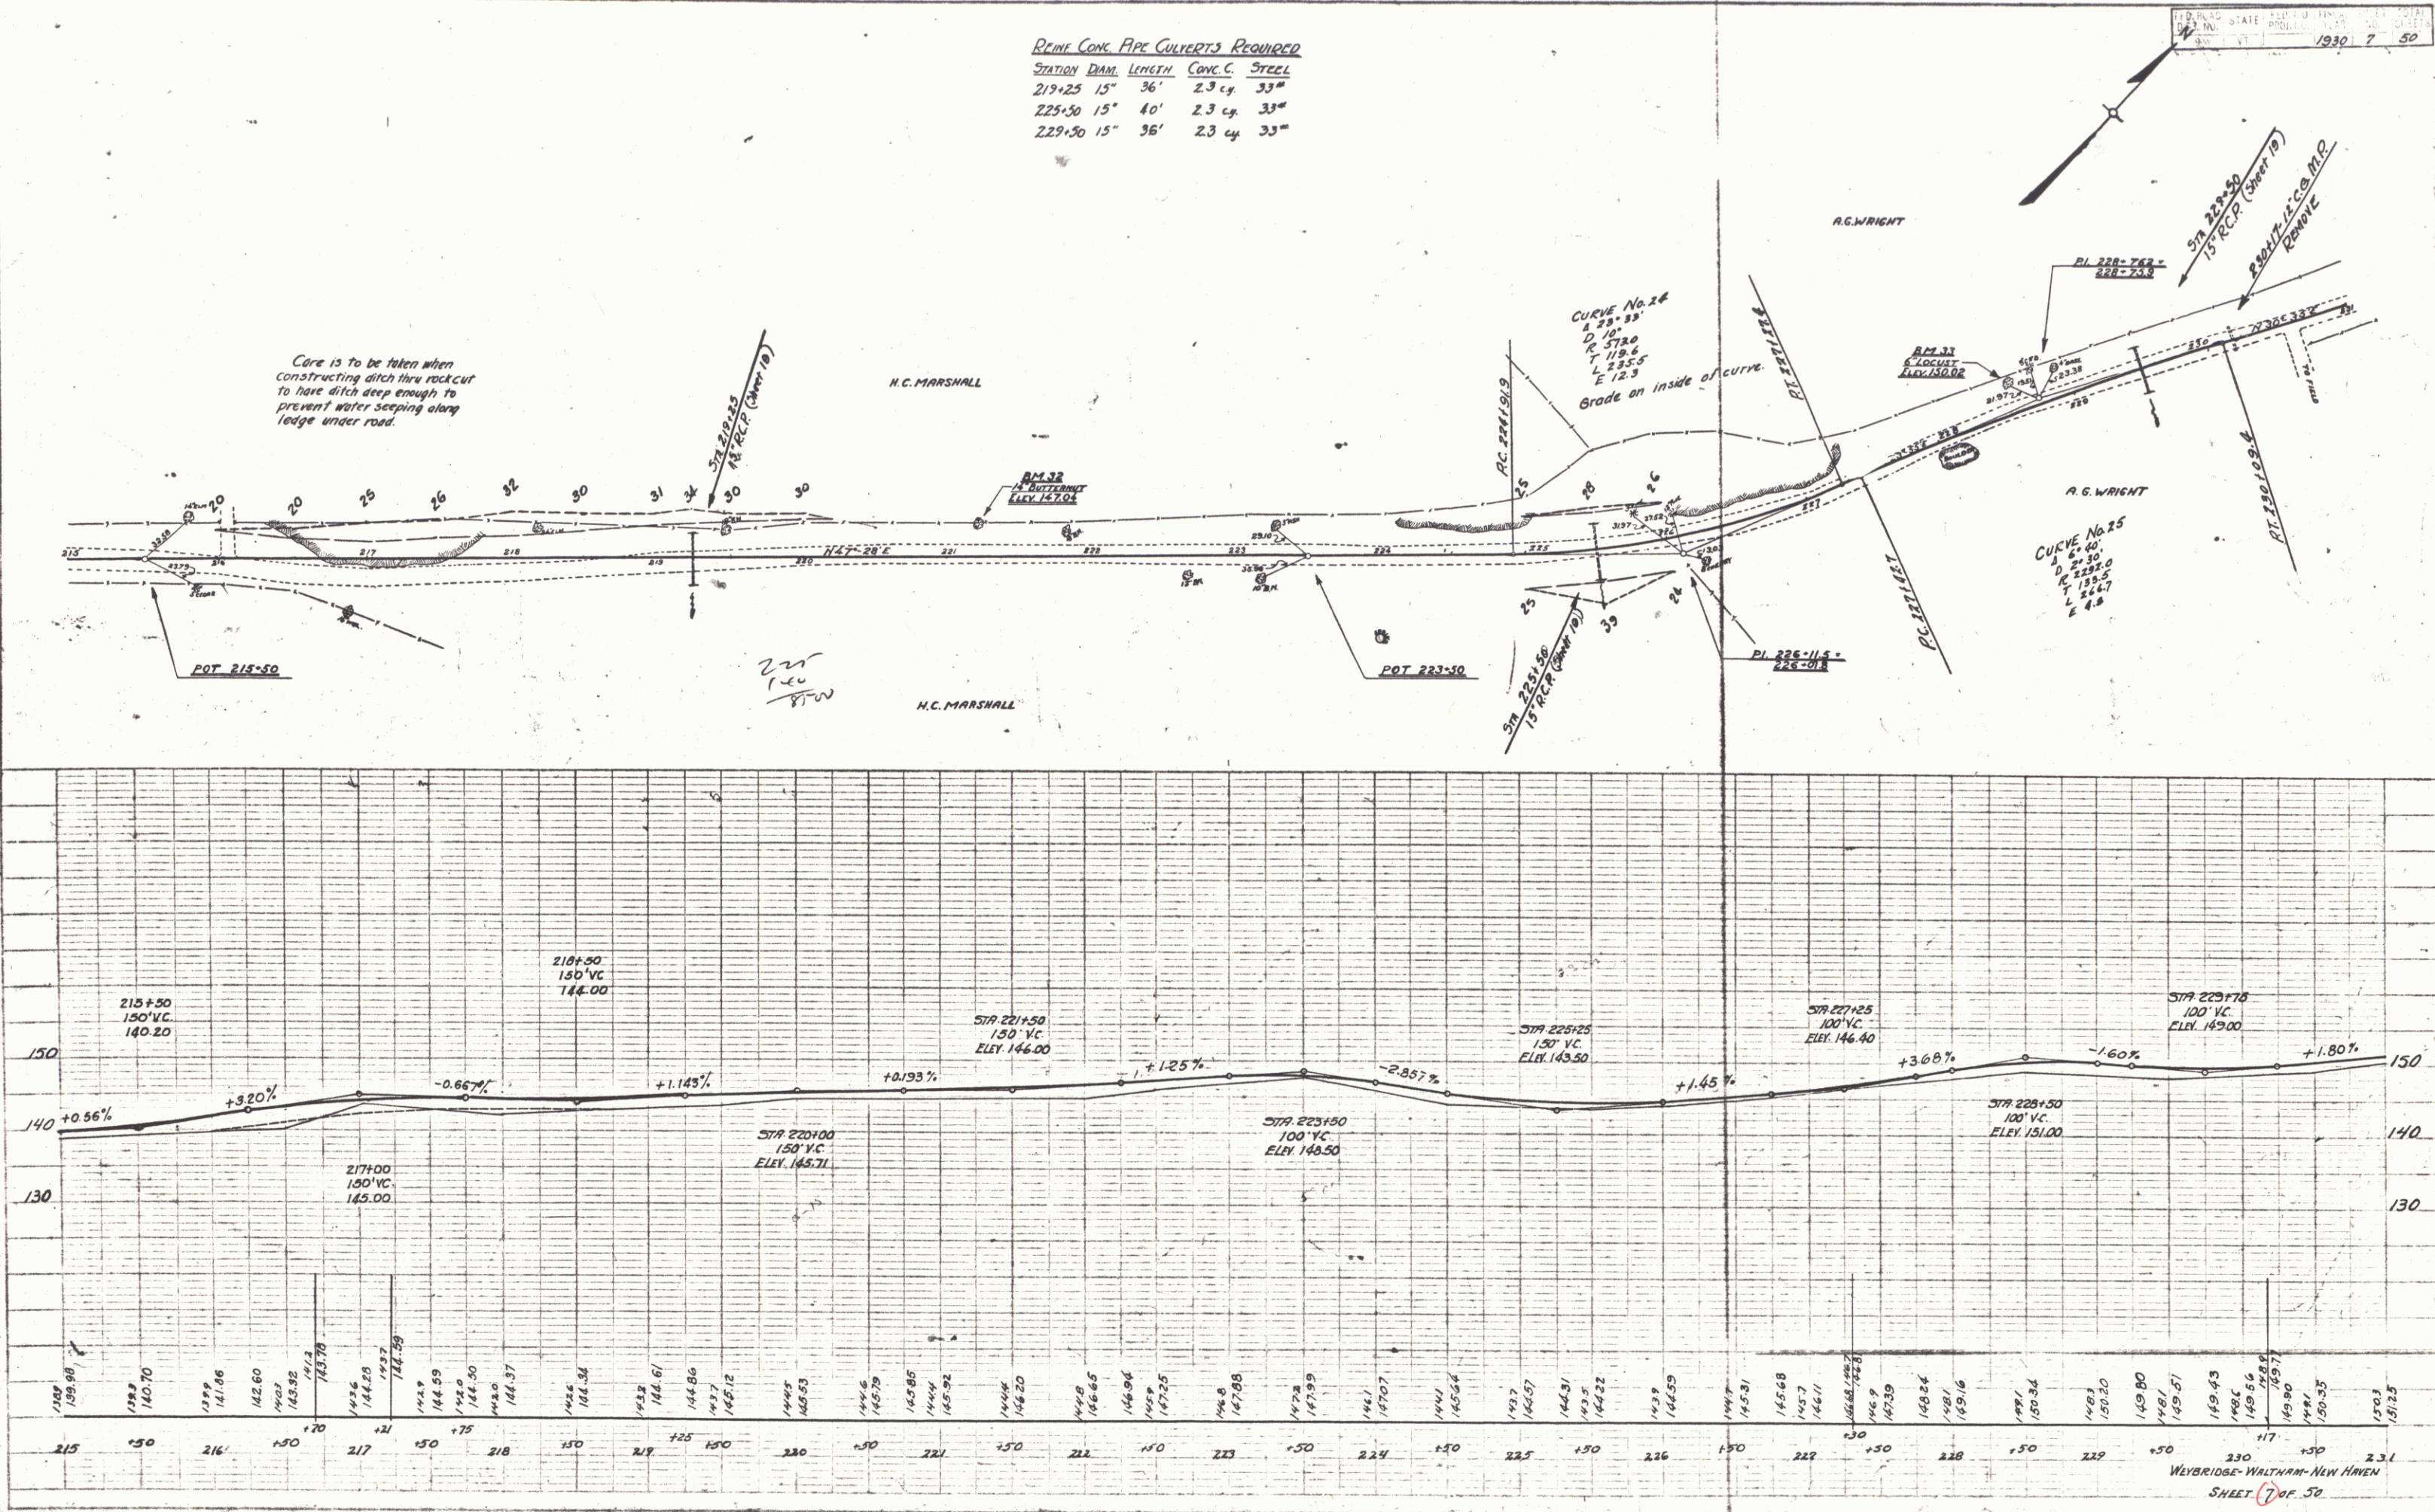


C.G.M.P. DRAINAGE CULVERTS REQUIRED

STATION	LEN.	DIA.	CULVERT MATERIAL
234+75 L	24'	12"	2.3 cu. yds.
234+75 R	20'	12"	2.3 "
237+70 L	24'	12"	2.3 "
243+60 L	24'	15"	2.7 "
243+65 R	24'	12"	2.3 "

PLAN
 SHOWS
 NOTE: ROAD ELEVATION GIVEN
 AT 10' INTERVALS
 IF NOT OTHERWISE NOTED

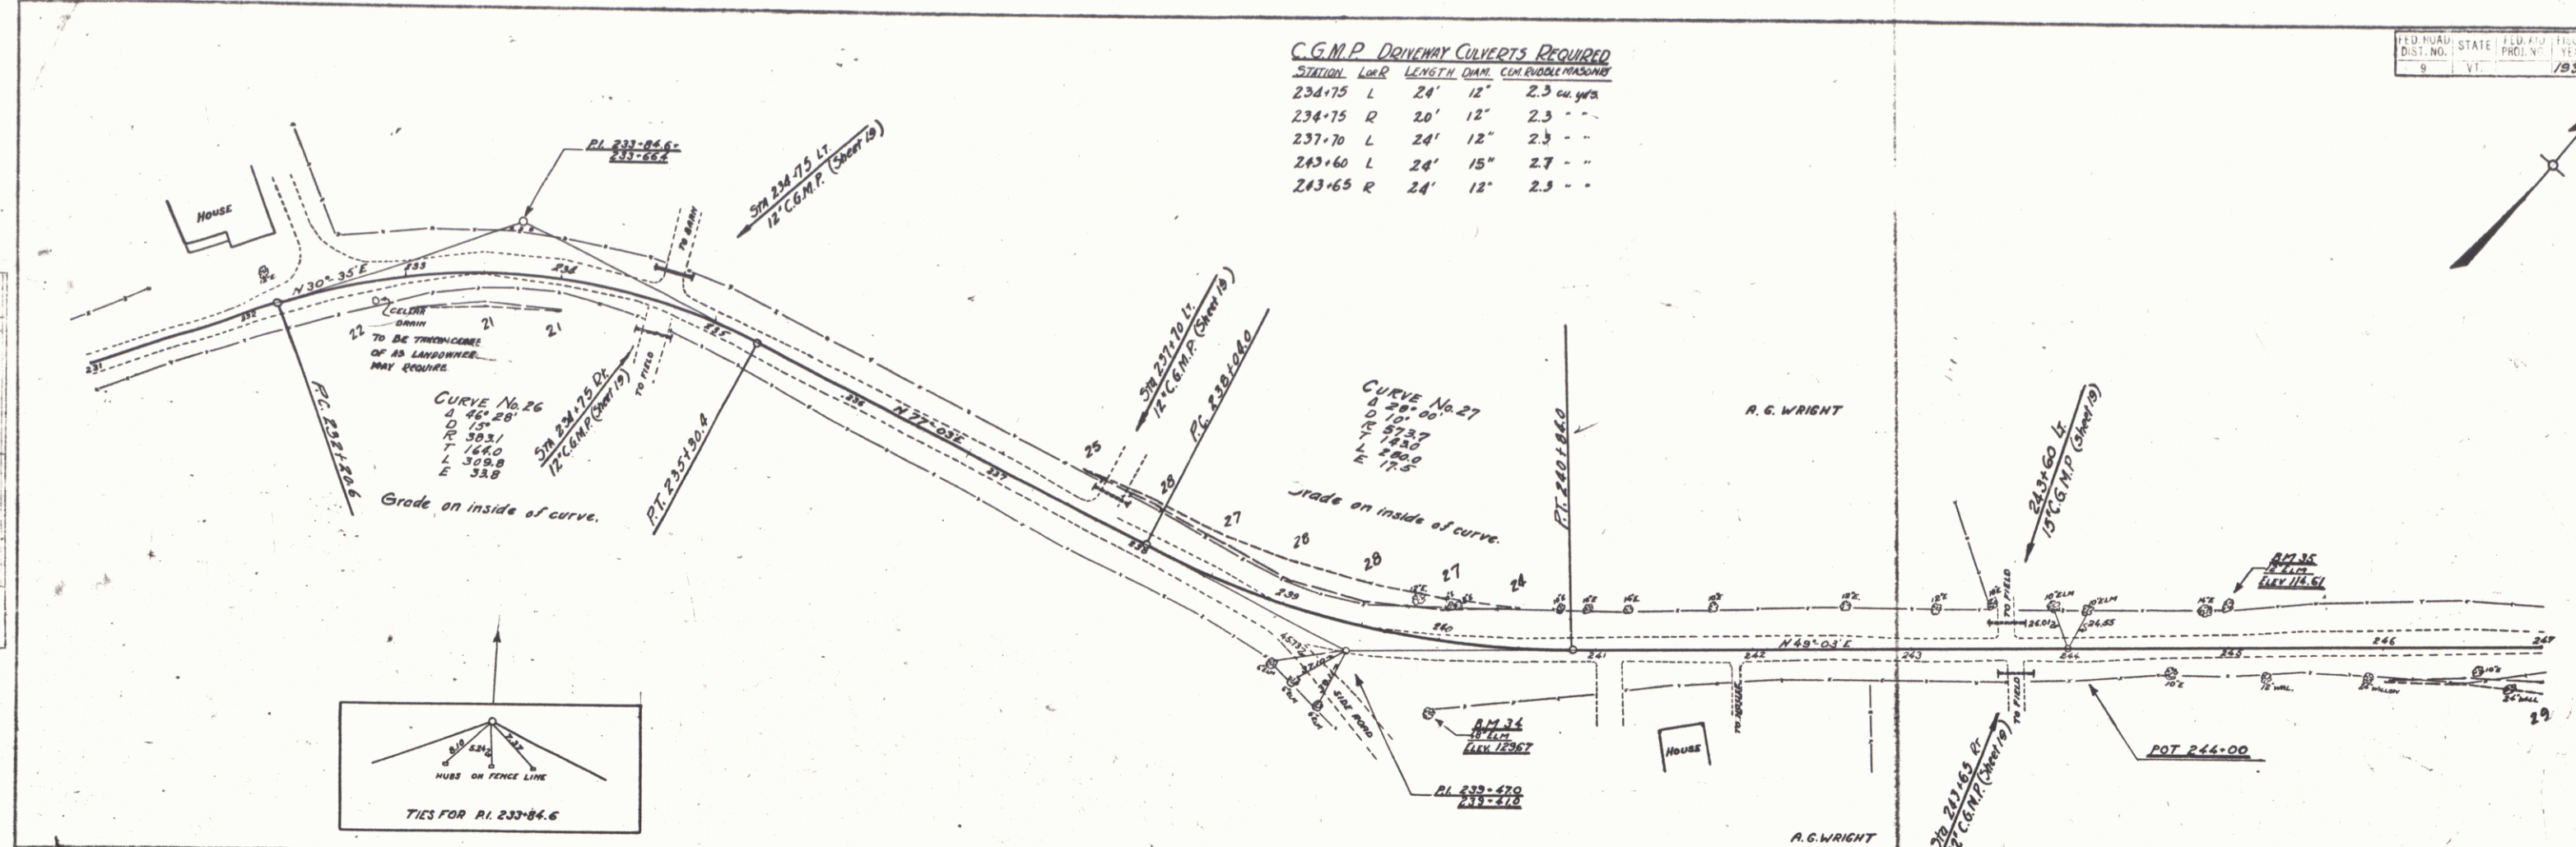

PROFILE
 SHOWS
 NOTE: ROAD ELEVATION GIVEN
 AT 10' INTERVALS
 IF NOT OTHERWISE NOTED

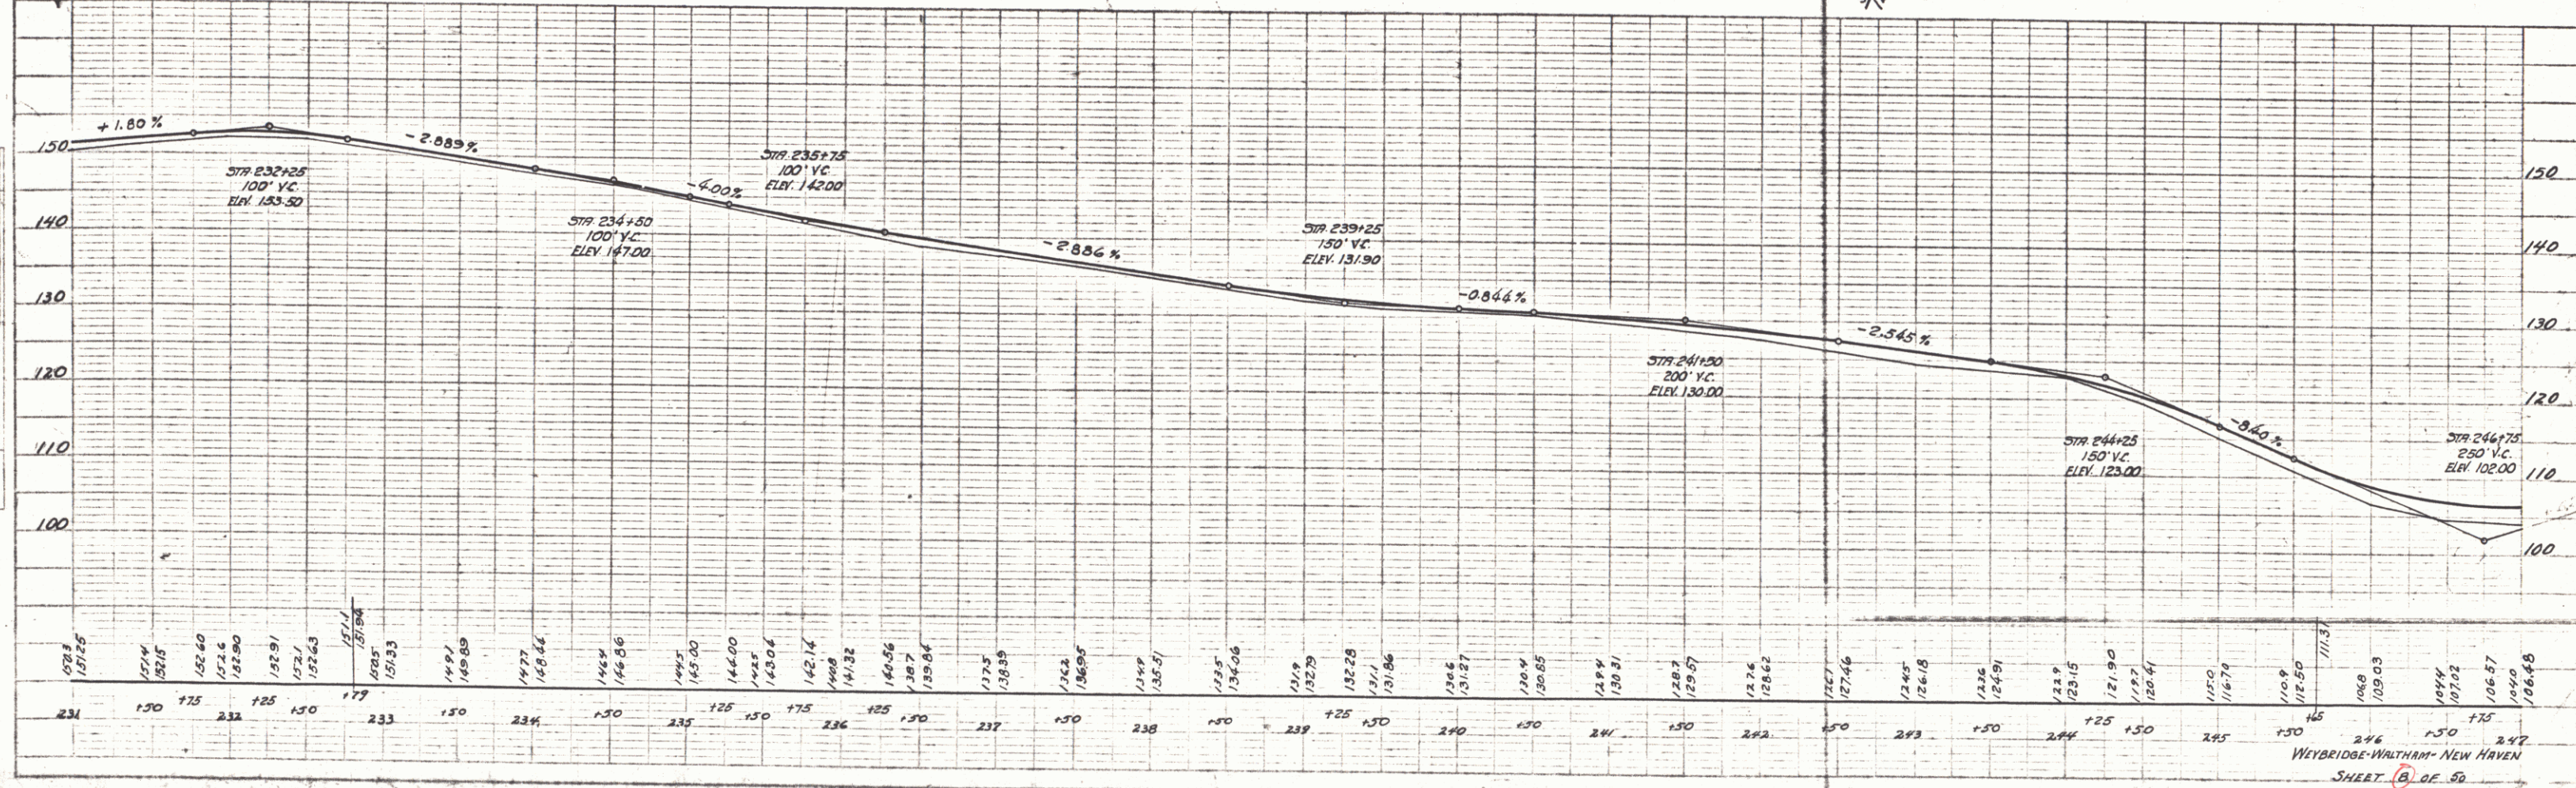

REIN. CONC. BOX CULVERTS REQUIRED
 STATION SIZE CONC. A. STEEL
 247+24 5'x5' 30.3 cu. 2018"



C.M.P. DRINKING CULVERTS REQUIRED
 STATION SIZE LENGTH HOUSING
 249+38 12" 24' 2.3 cu. yd.

CULVERT REPAIRS REQUIRED
 STATION NATURE OF REPAIRS CONC. A. STEEL
 257+95 Extension of Box 12.7 cu. 890"
 6'x, 7'x

FED. ROAD STATE AID PROJ. NO. 1950 9 50
 DIST. NO. 10000

PLAN
 1" = 100'
 1" = 100'


PROFILE
 1" = 10'
 1" = 10'

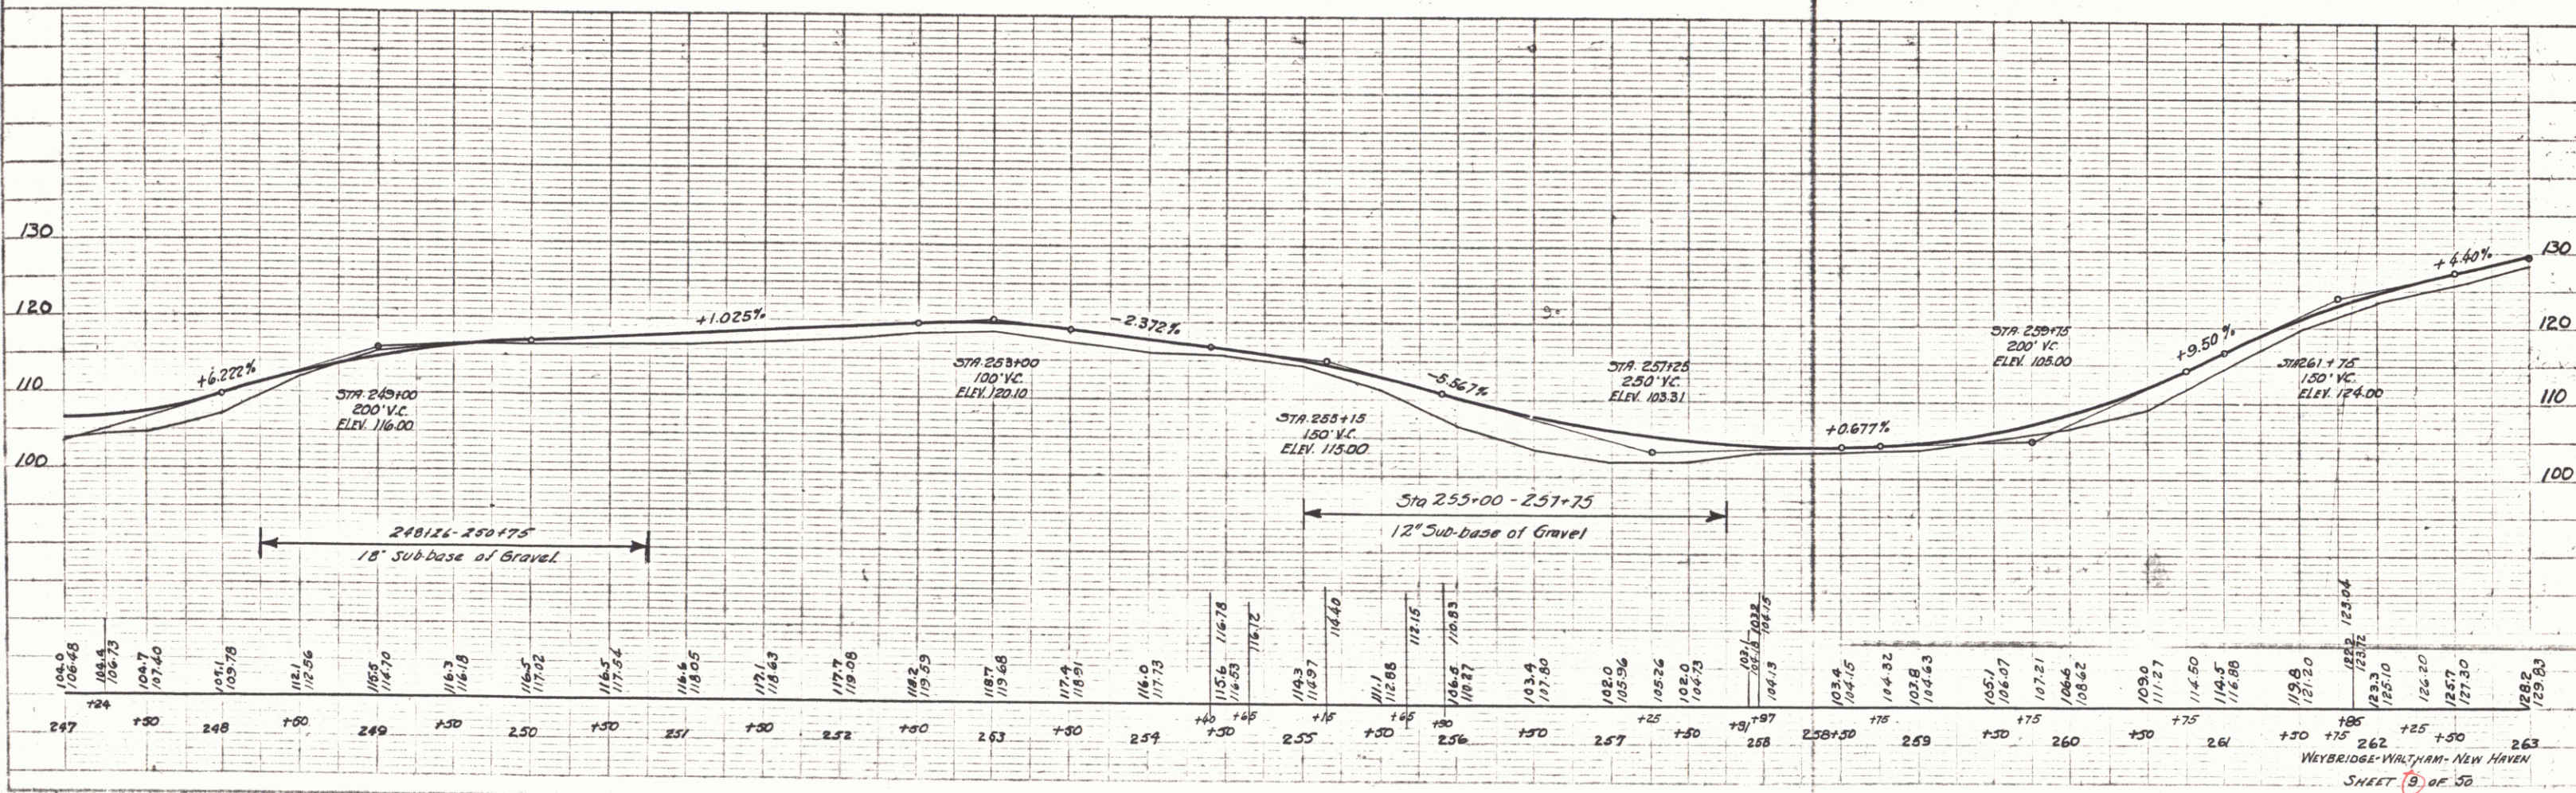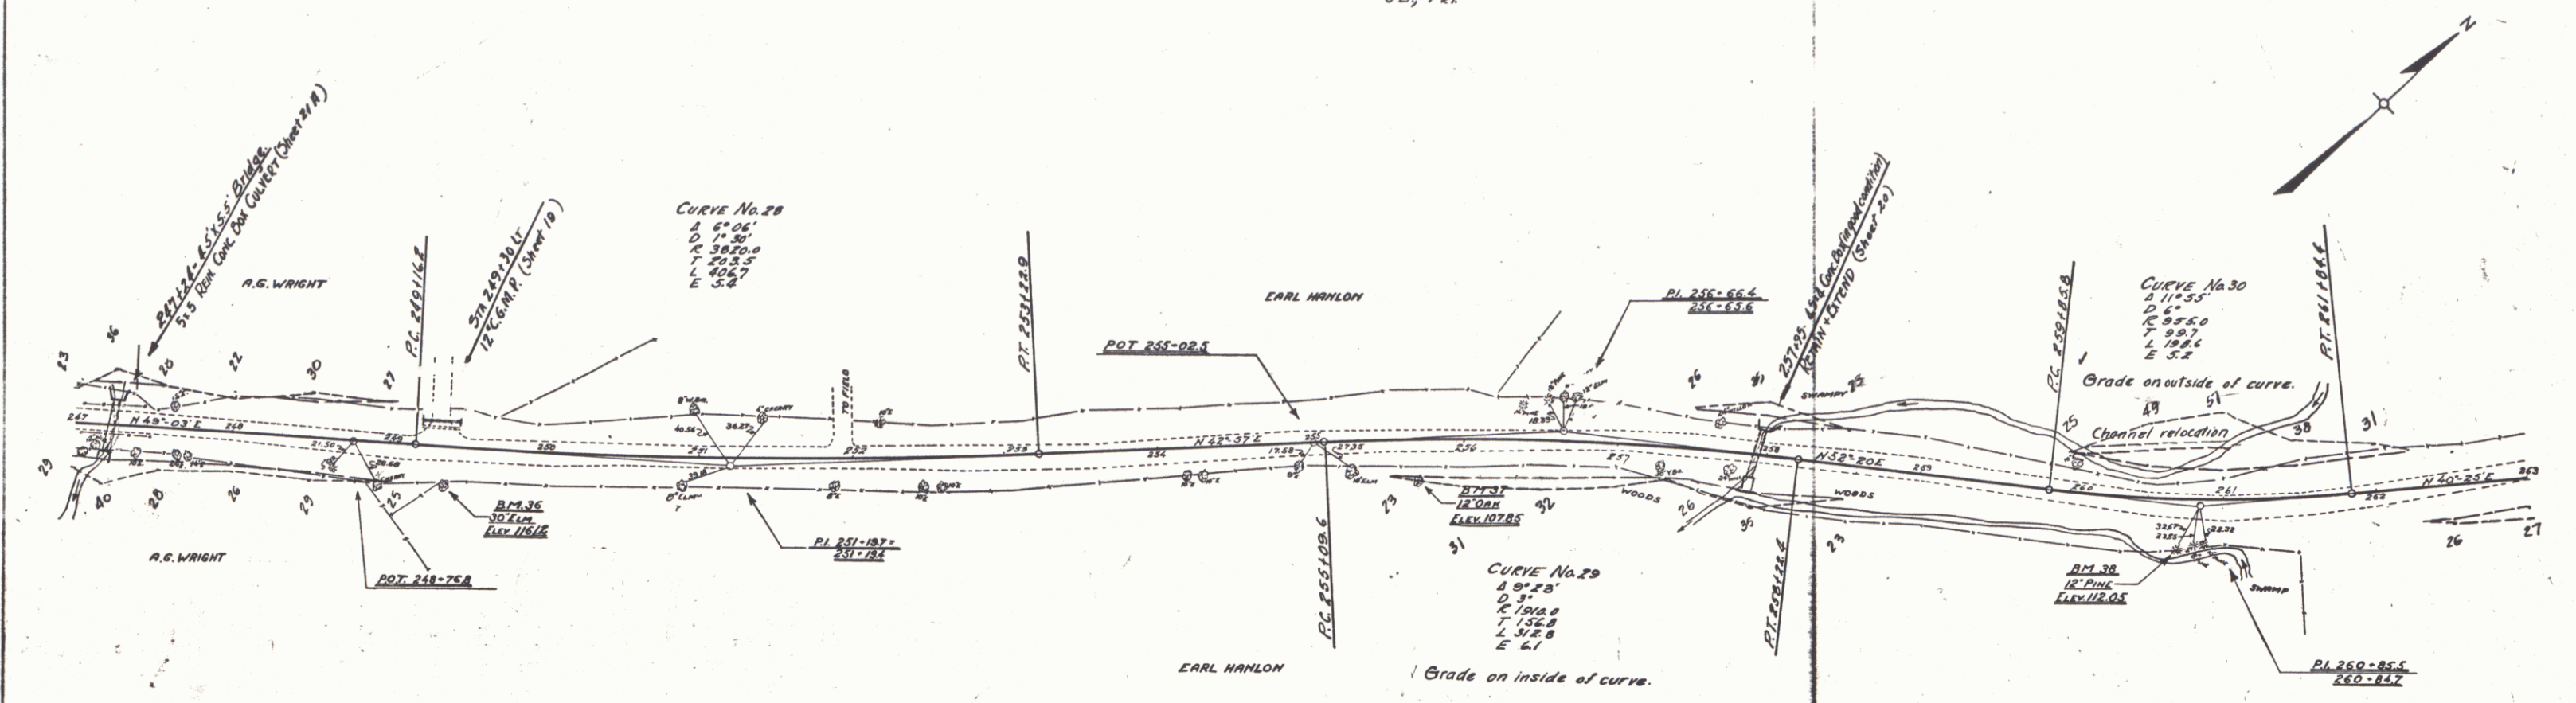


WYBRIDGE-WALTHAM-NEW HAVEN
 SHEET 9 OF 50

REIN. CONC. PIPE CULVERTS REQUIRED					C.G.M.P. DRIVEWAY CULVERTS REQUIRED				
STATION	DIM.	LENGTH	CONC. A	STEEL	STATION	SIZE	LENGTH	CONC. B	STEEL
263+25	15" 40'	1.0 cy	54"		272+00 LT	12" 10'	2.3	cyd.	
266+00	15" 40'	1.8 cy	54"		272+00 RT	12" 10'	2.3	cyd.	


PLAN
 1" = 100'
 1" = 100'

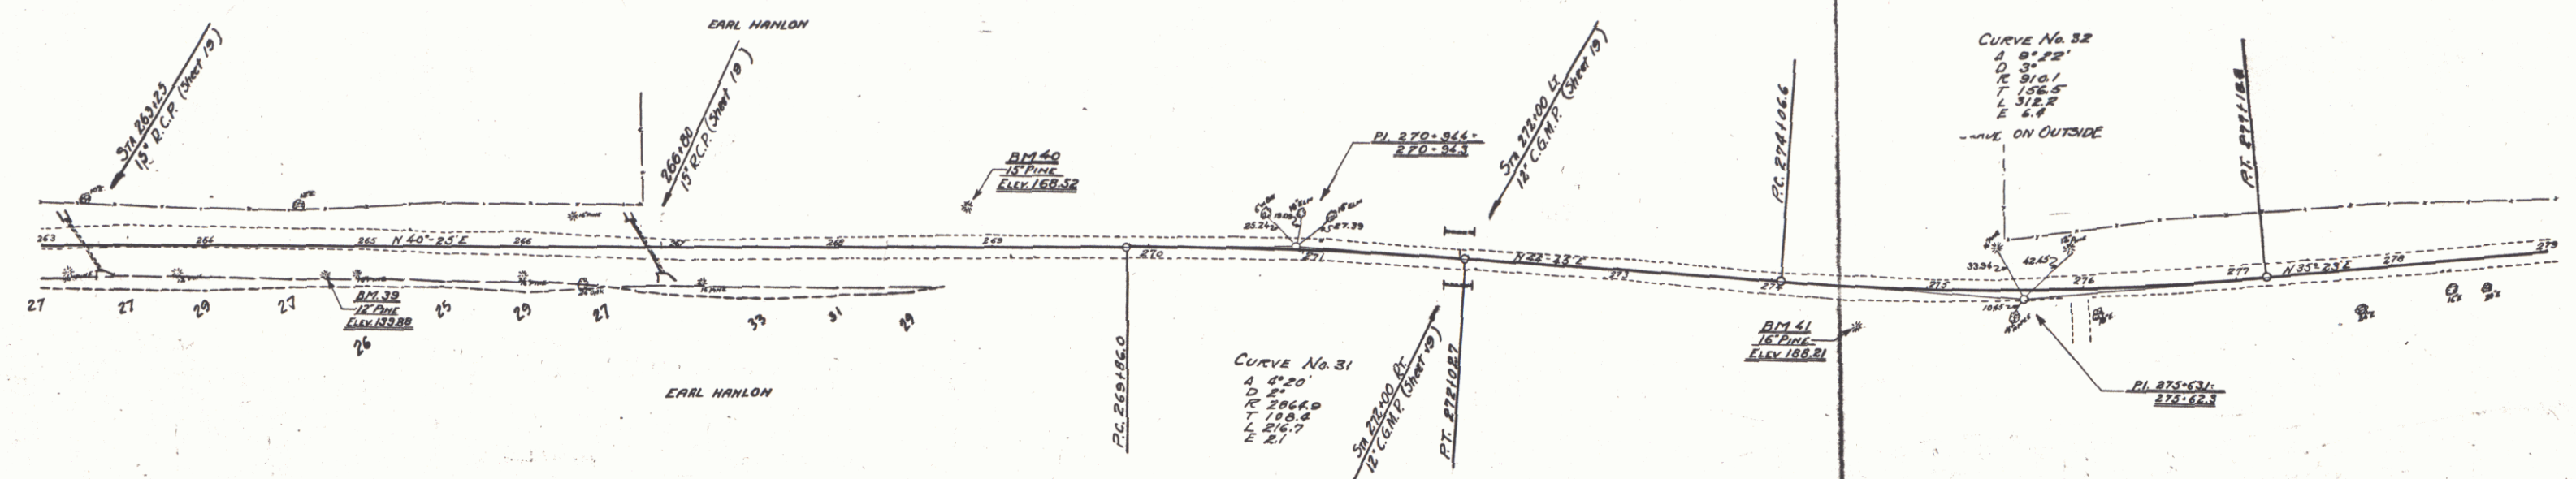

ELEVATION
 1" = 10'
 1" = 10'

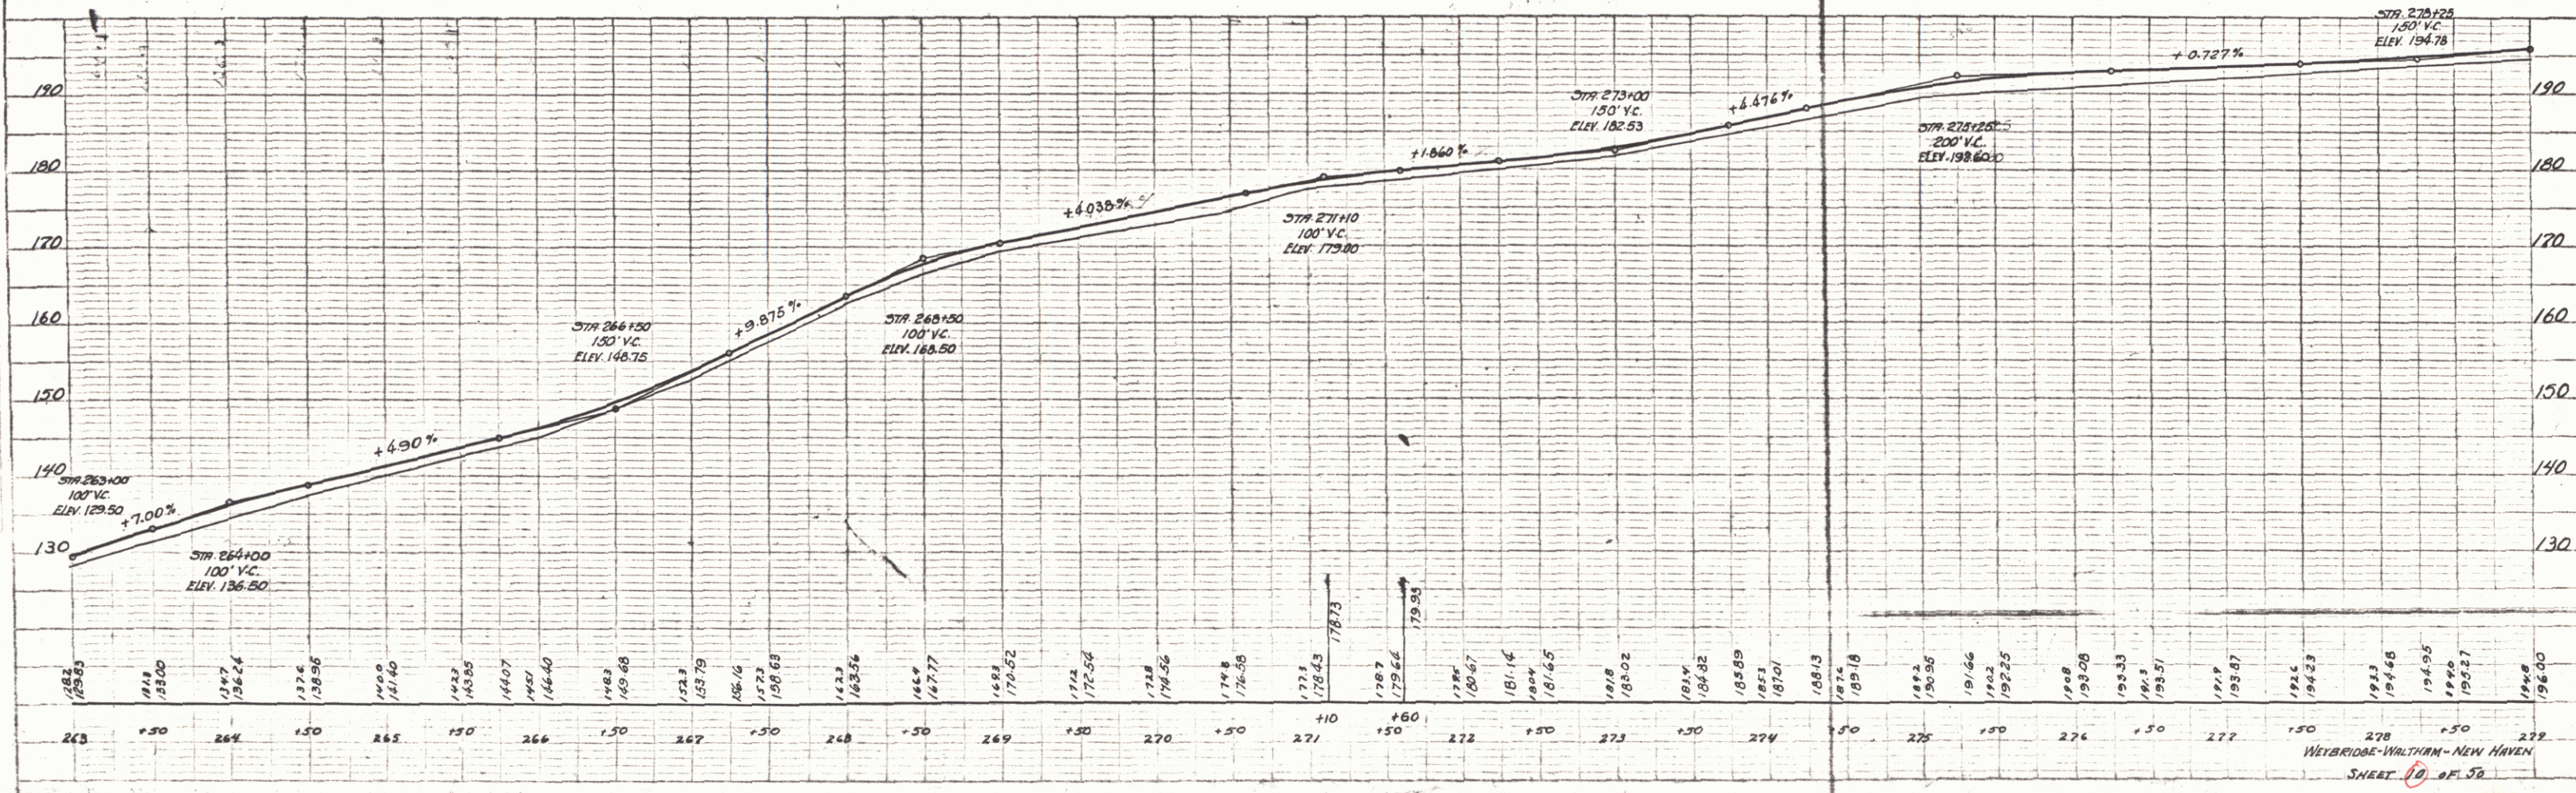


FED. ROAD DIST. NO.	STATE	FED. AID PROGRAM	FISCAL YEAR	SHEET NO.	OF SHEETS
9	VT.		1930	13	56

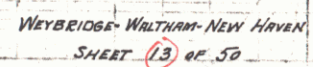


PLAN	DATE	BY	CHKD
DESIGNED	11/1/50		
CHECKED	11/1/50		
NOTED	11/1/50		
APPROVED	11/1/50		

PROFILE	DATE	BY	CHKD
DESIGNED	11/1/50		
CHECKED	11/1/50		
NOTED	11/1/50		
APPROVED	11/1/50		

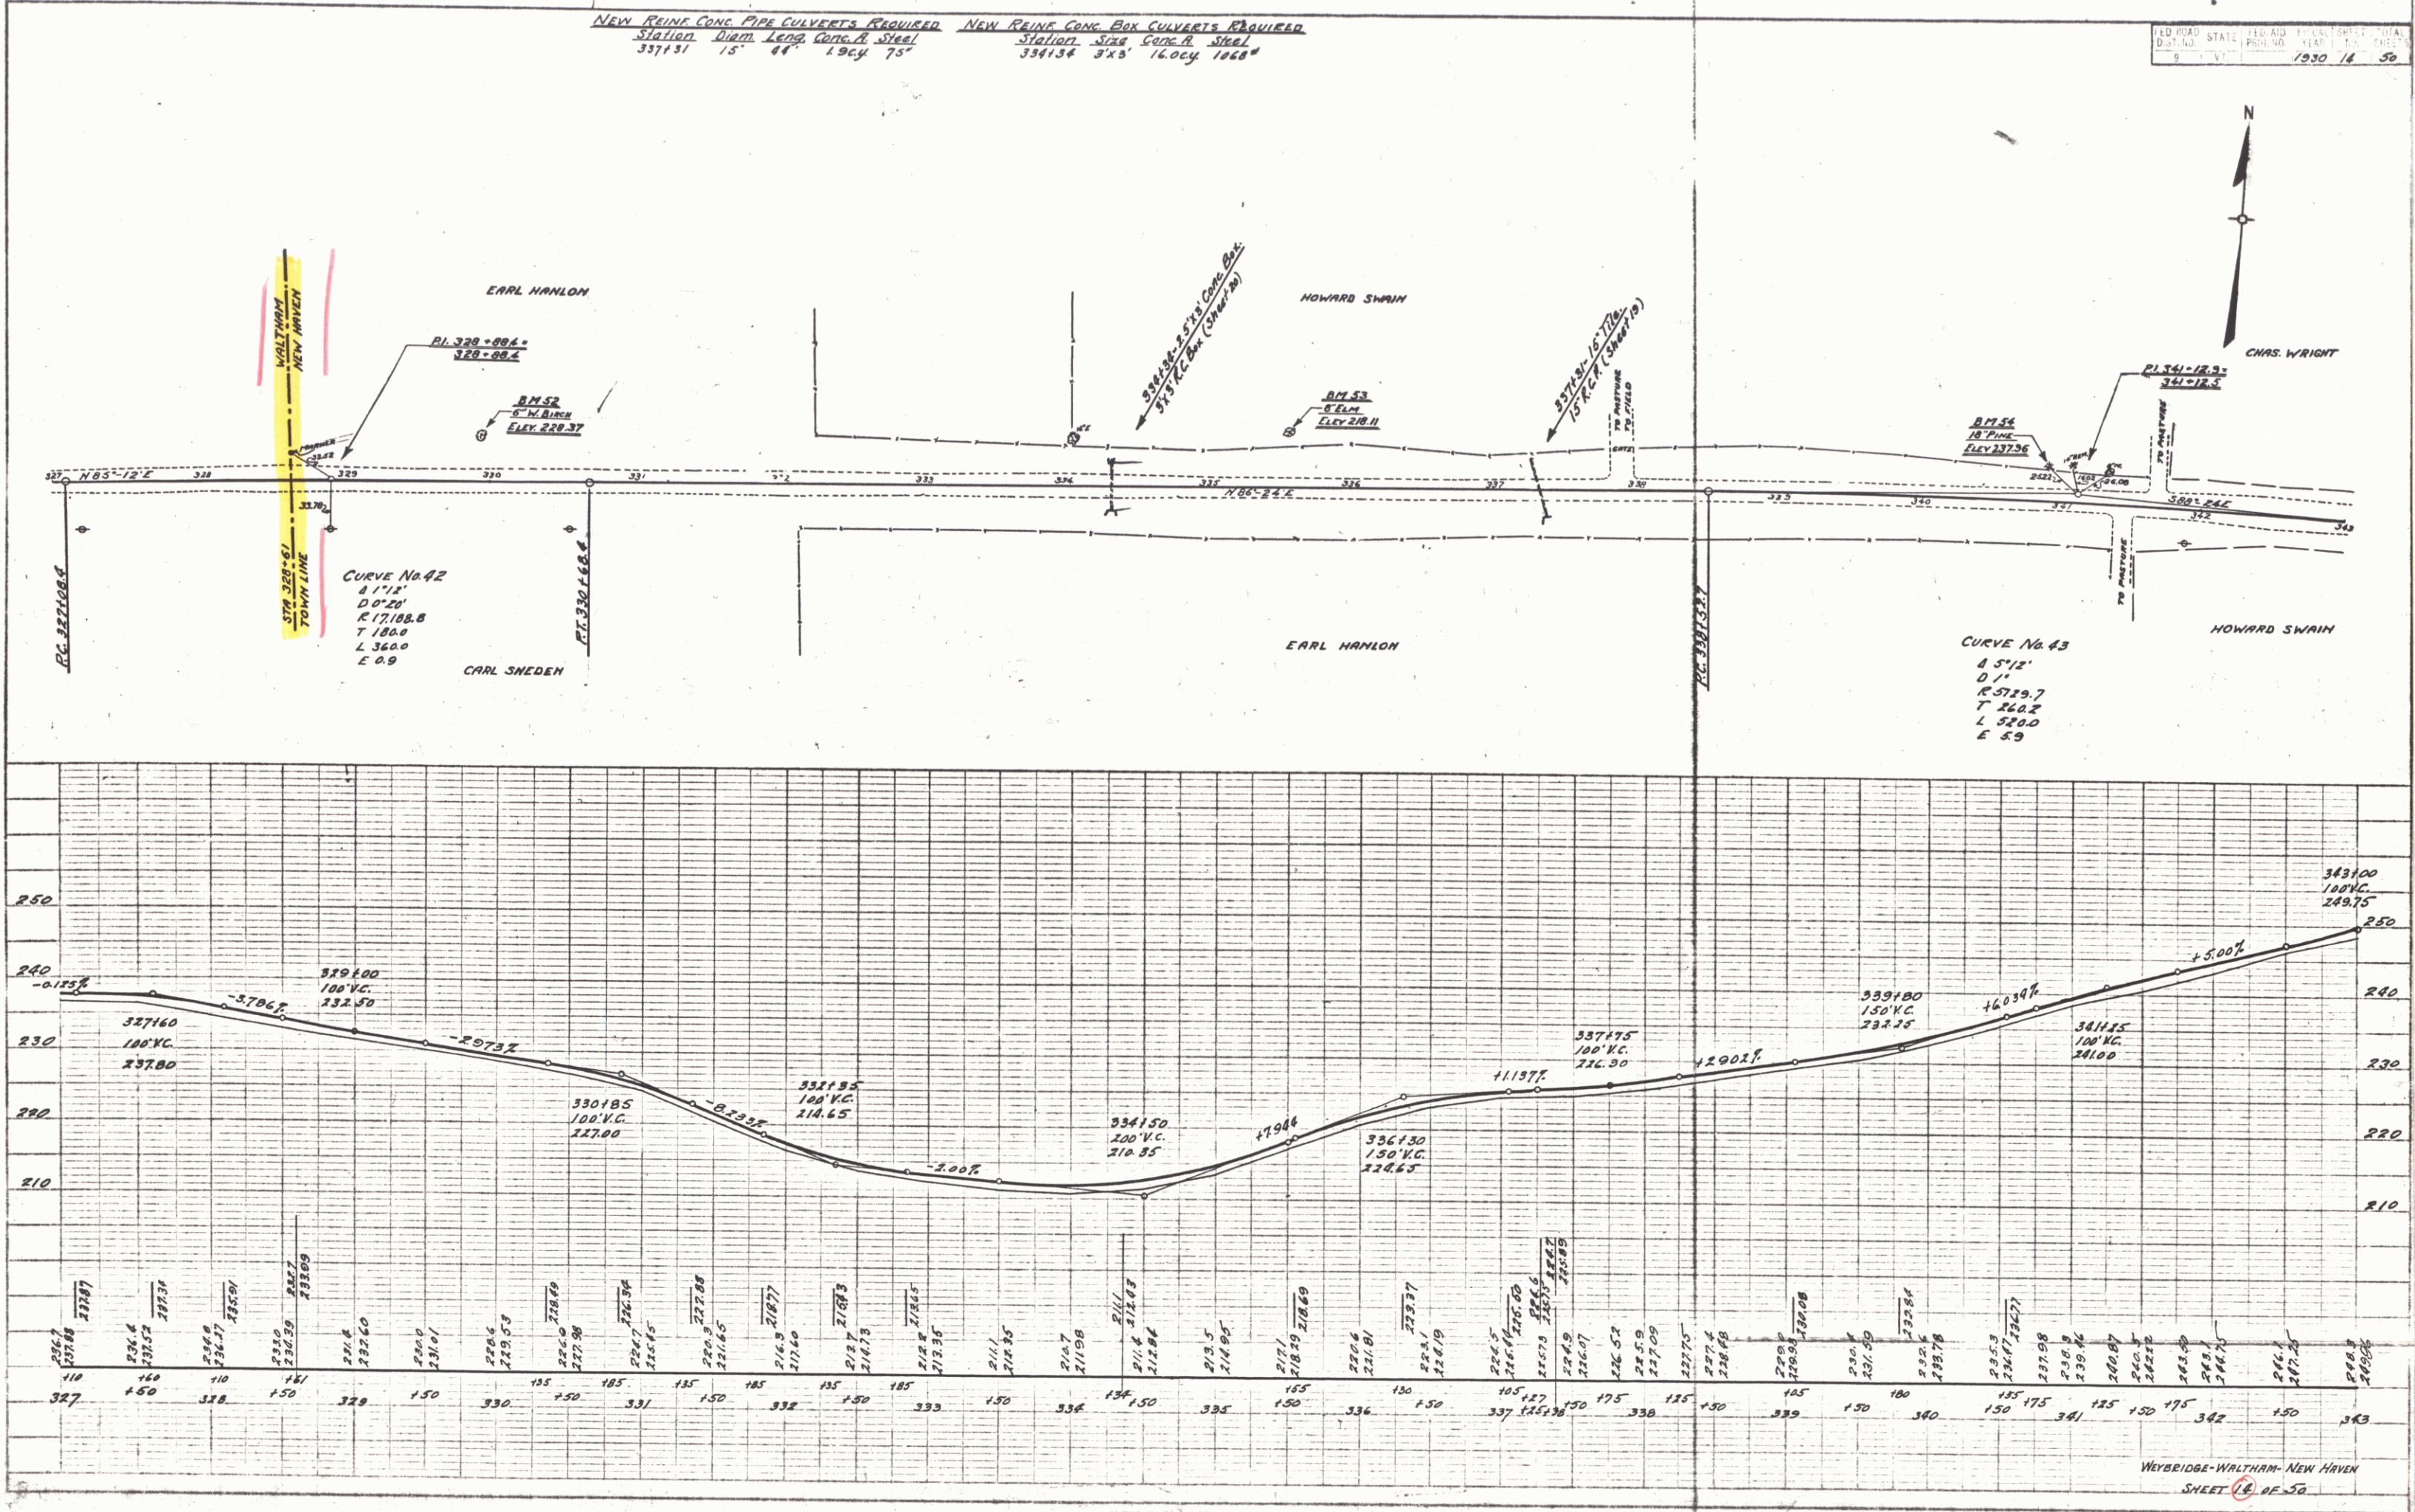

WEYBRIDGE-WALTHAM-NEW HAVEN
 SHEET 16 OF 50

FEEDBACK STATE	1930	16	50
D-F NO.			
9			

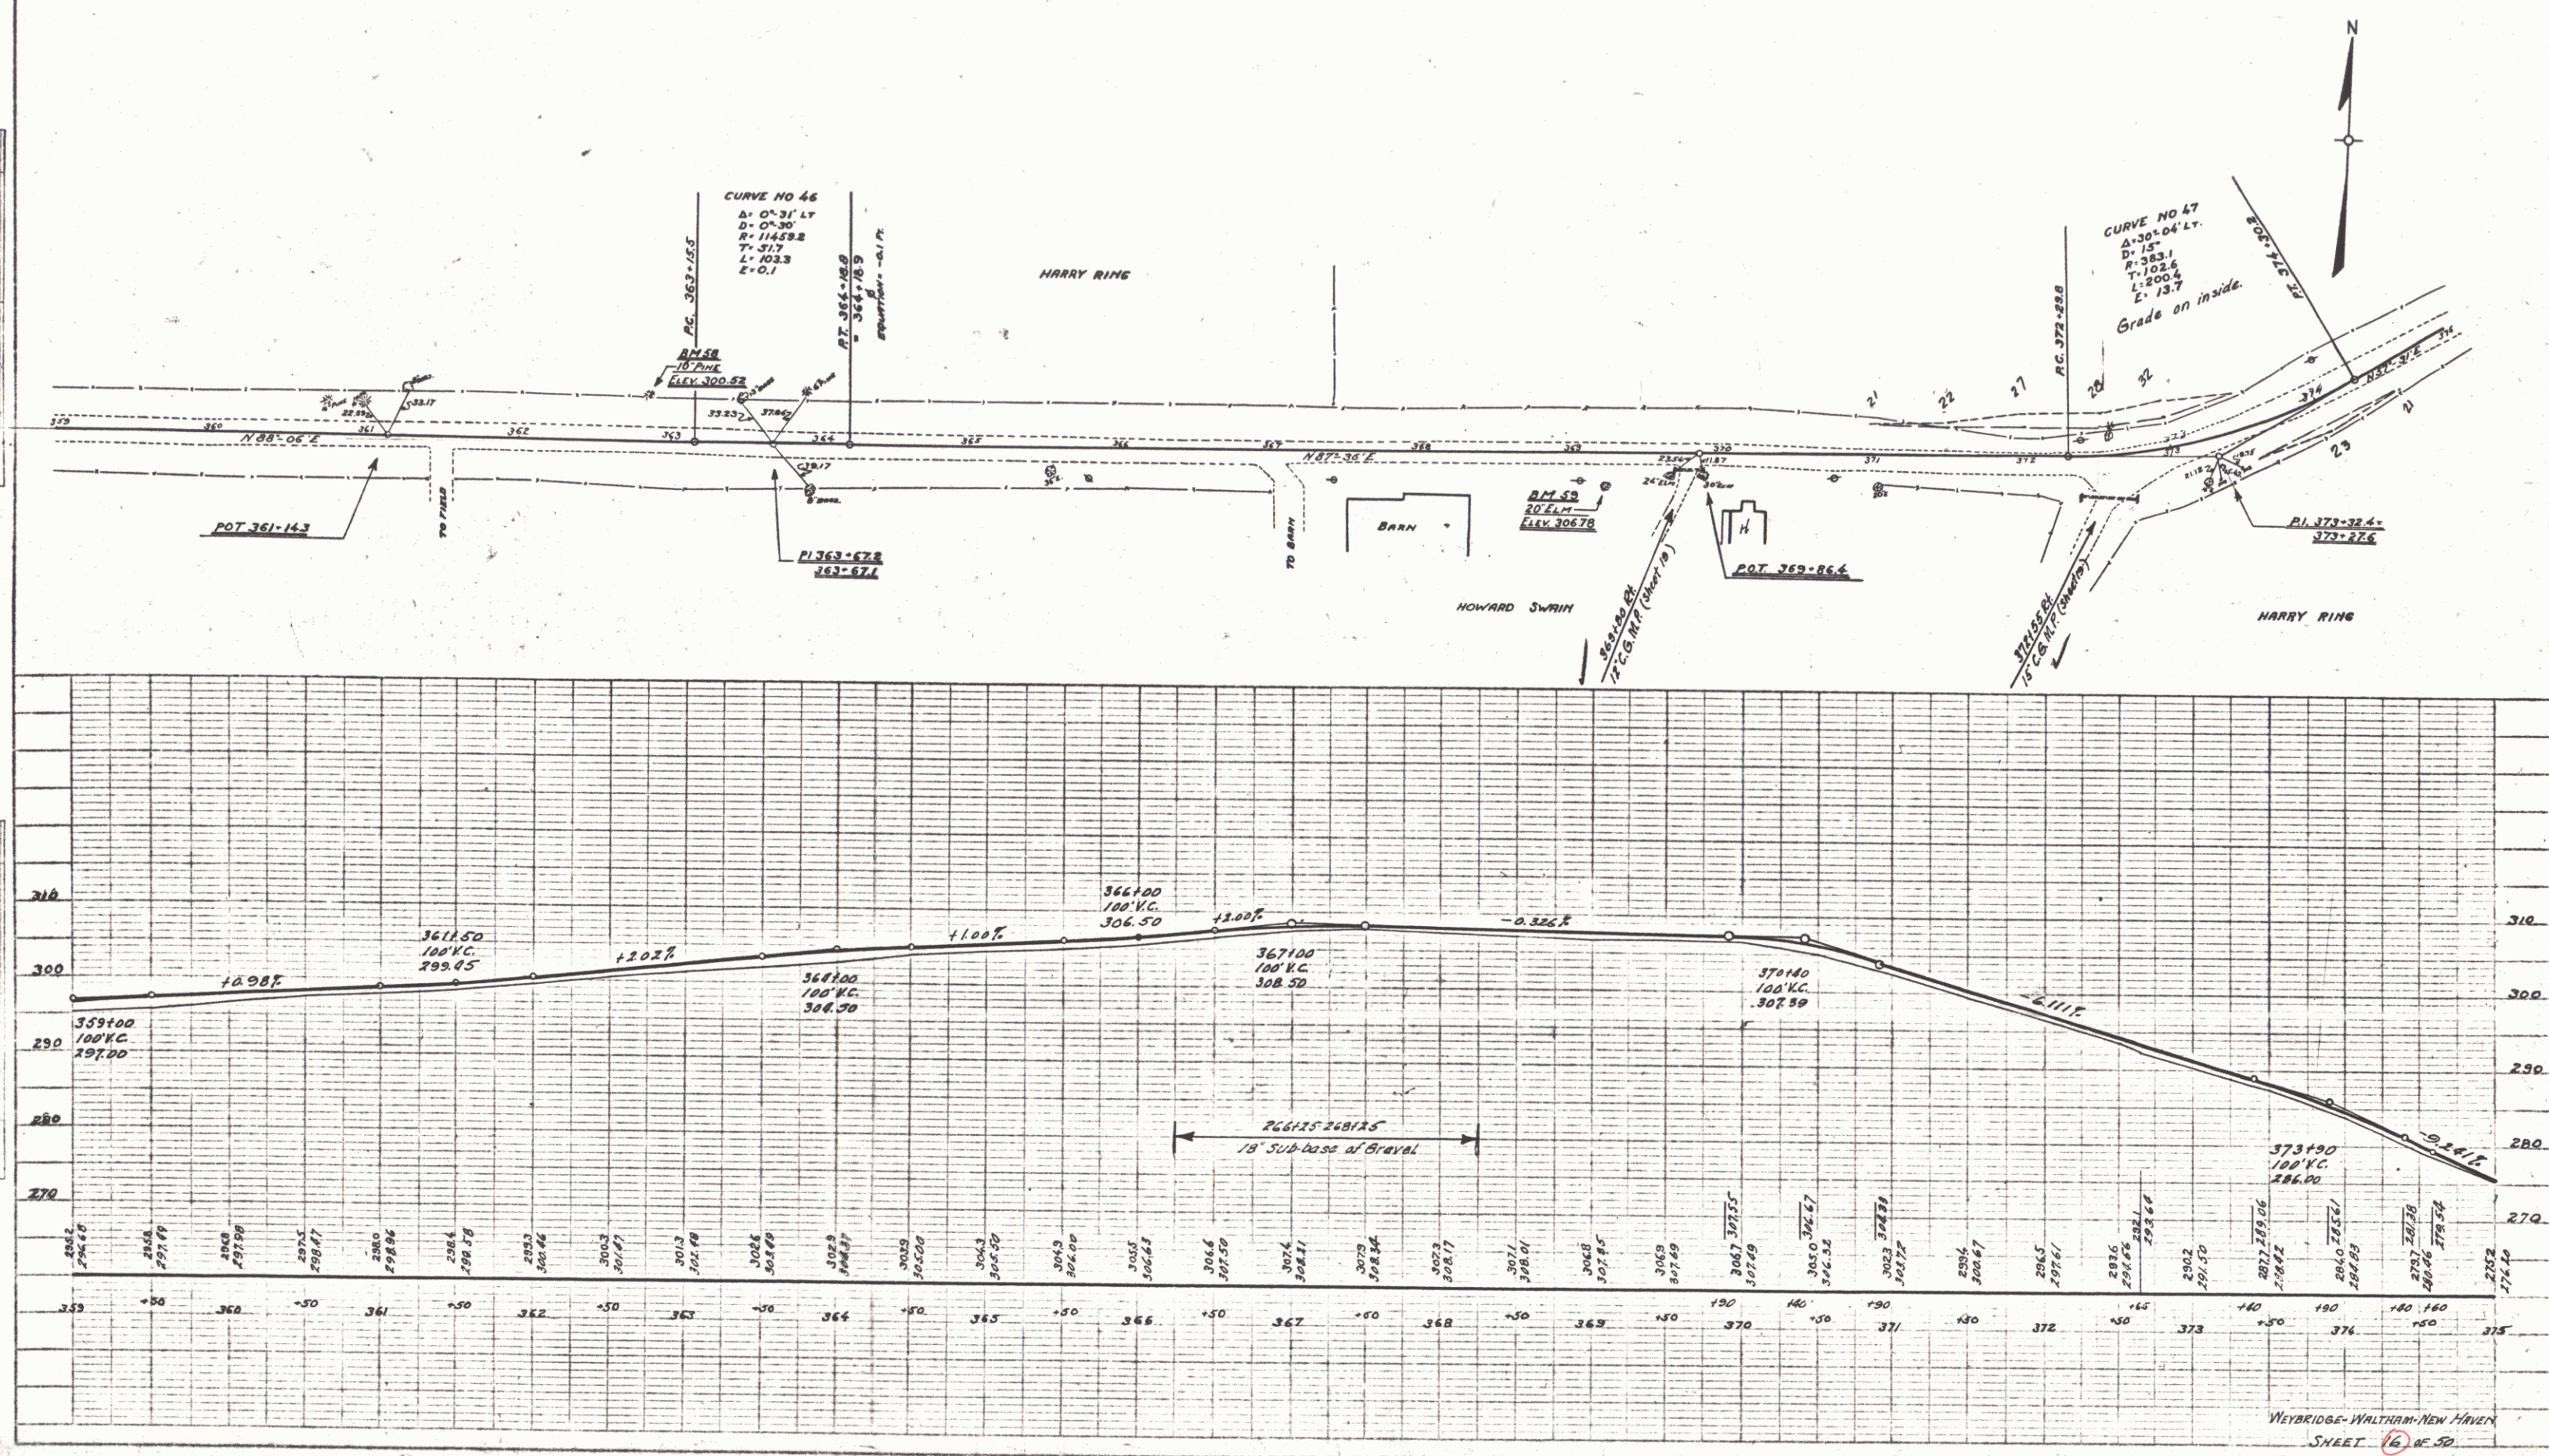[illegible]

WEYBRIDGE-WALTHAM-NEW HAVEN
SHEET 16 OF 50



NEW REIN. CONC. PIPE CULVERTS REQUIRED
 Station Diam. Leng. Conc. R. Steel
 376160 15" 40' 1964 75"
 383146 30" 44' 11 58

CORRUG. GALV. METAL DRIVEWAY PILES REQUIRED
 Station Diam. Leng. Conc. R. Plaster
 378100 12" 28' 1864

FED. ROAD STATE PROJ. NO. YEAR 1930 17 80
 D. S. NO. 17 80

PLAN	DATE	BY	CHKD.

PROFILE	DATE	BY	CHKD.

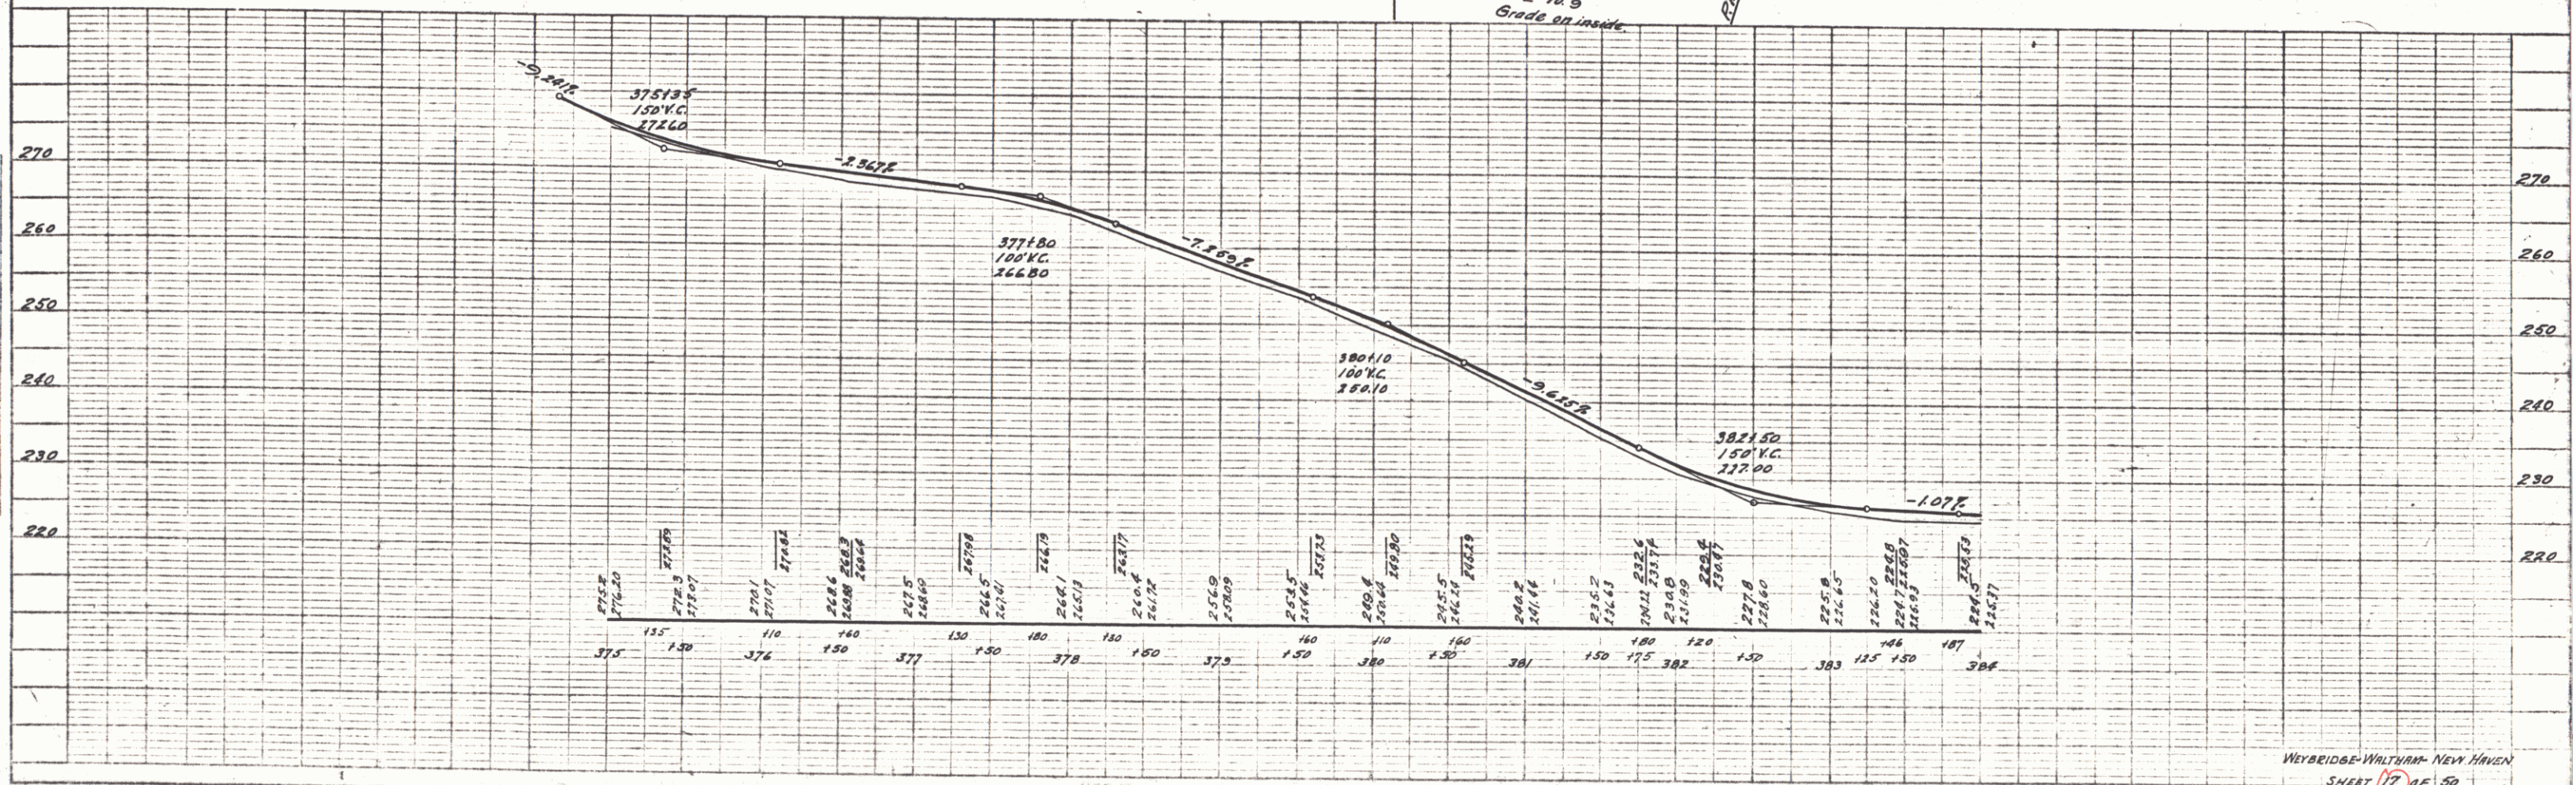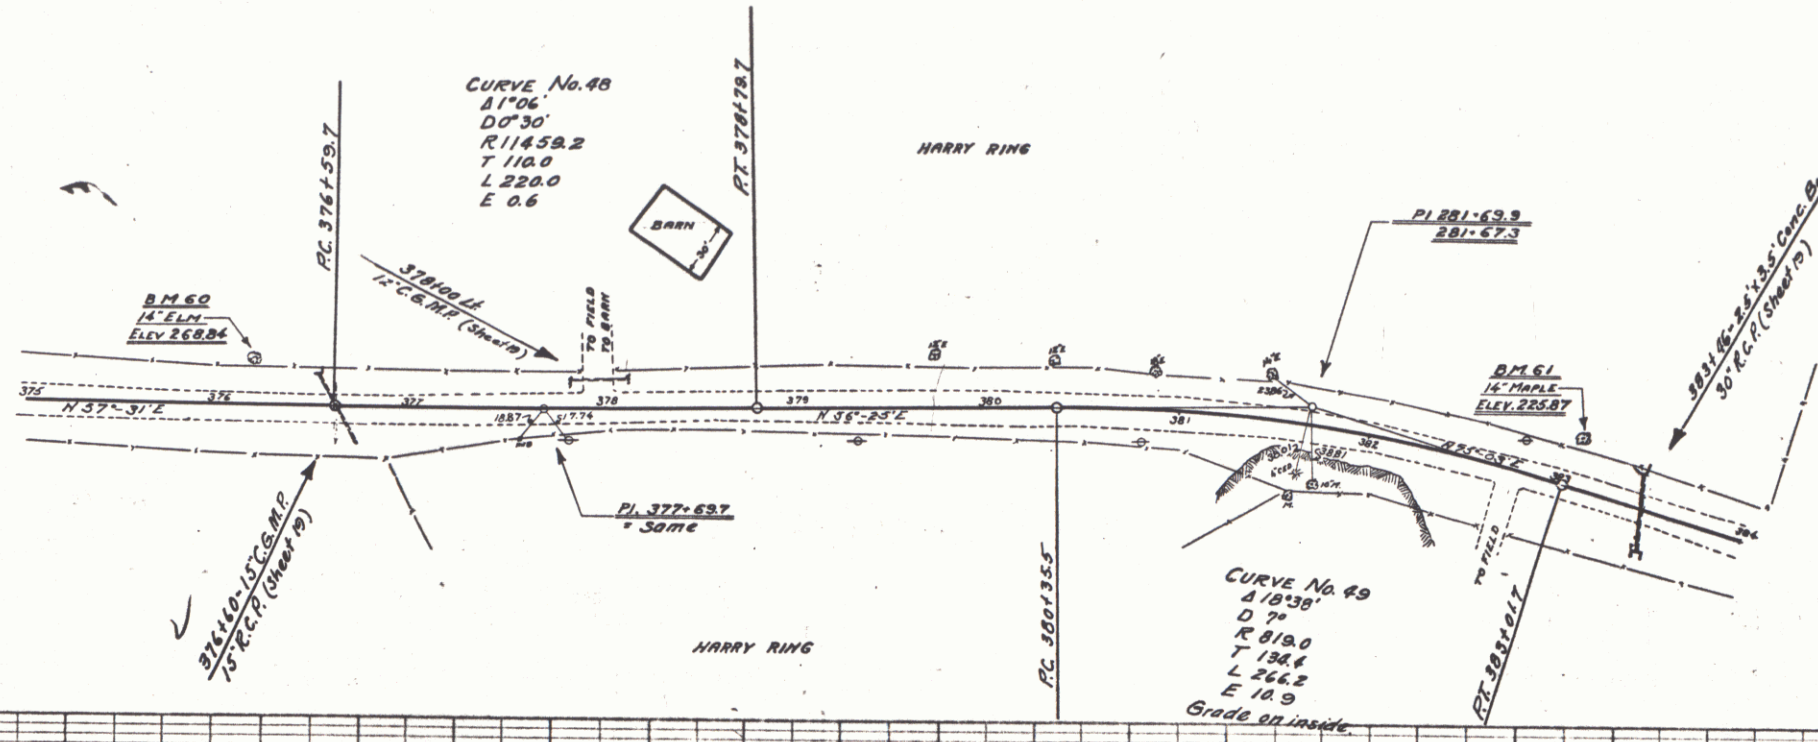

WYBRIDGE-WALTHAM-NEW HAVEN
 SHEET 17 OF 50



PLATE 1 - PLAN-PROFILE - 11" x 17" STANDARD
 REPRODUCTION - 11" x 17" STANDARD



PLAN	SECTION	DATE
NOTE: WORK NOT TO BE CHECKED		

PROFILE	SECTION	DATE
NOTE: WORK NOT TO BE CHECKED		

NEW REIN. CONC. PIPE CULVERTS REQUIRED
Station 384+13.7 to 393+75
15' 36" 30cy 33

CURVE No. 50
D 1"
R 5729.7
T 139.2
L 278.3
E 17

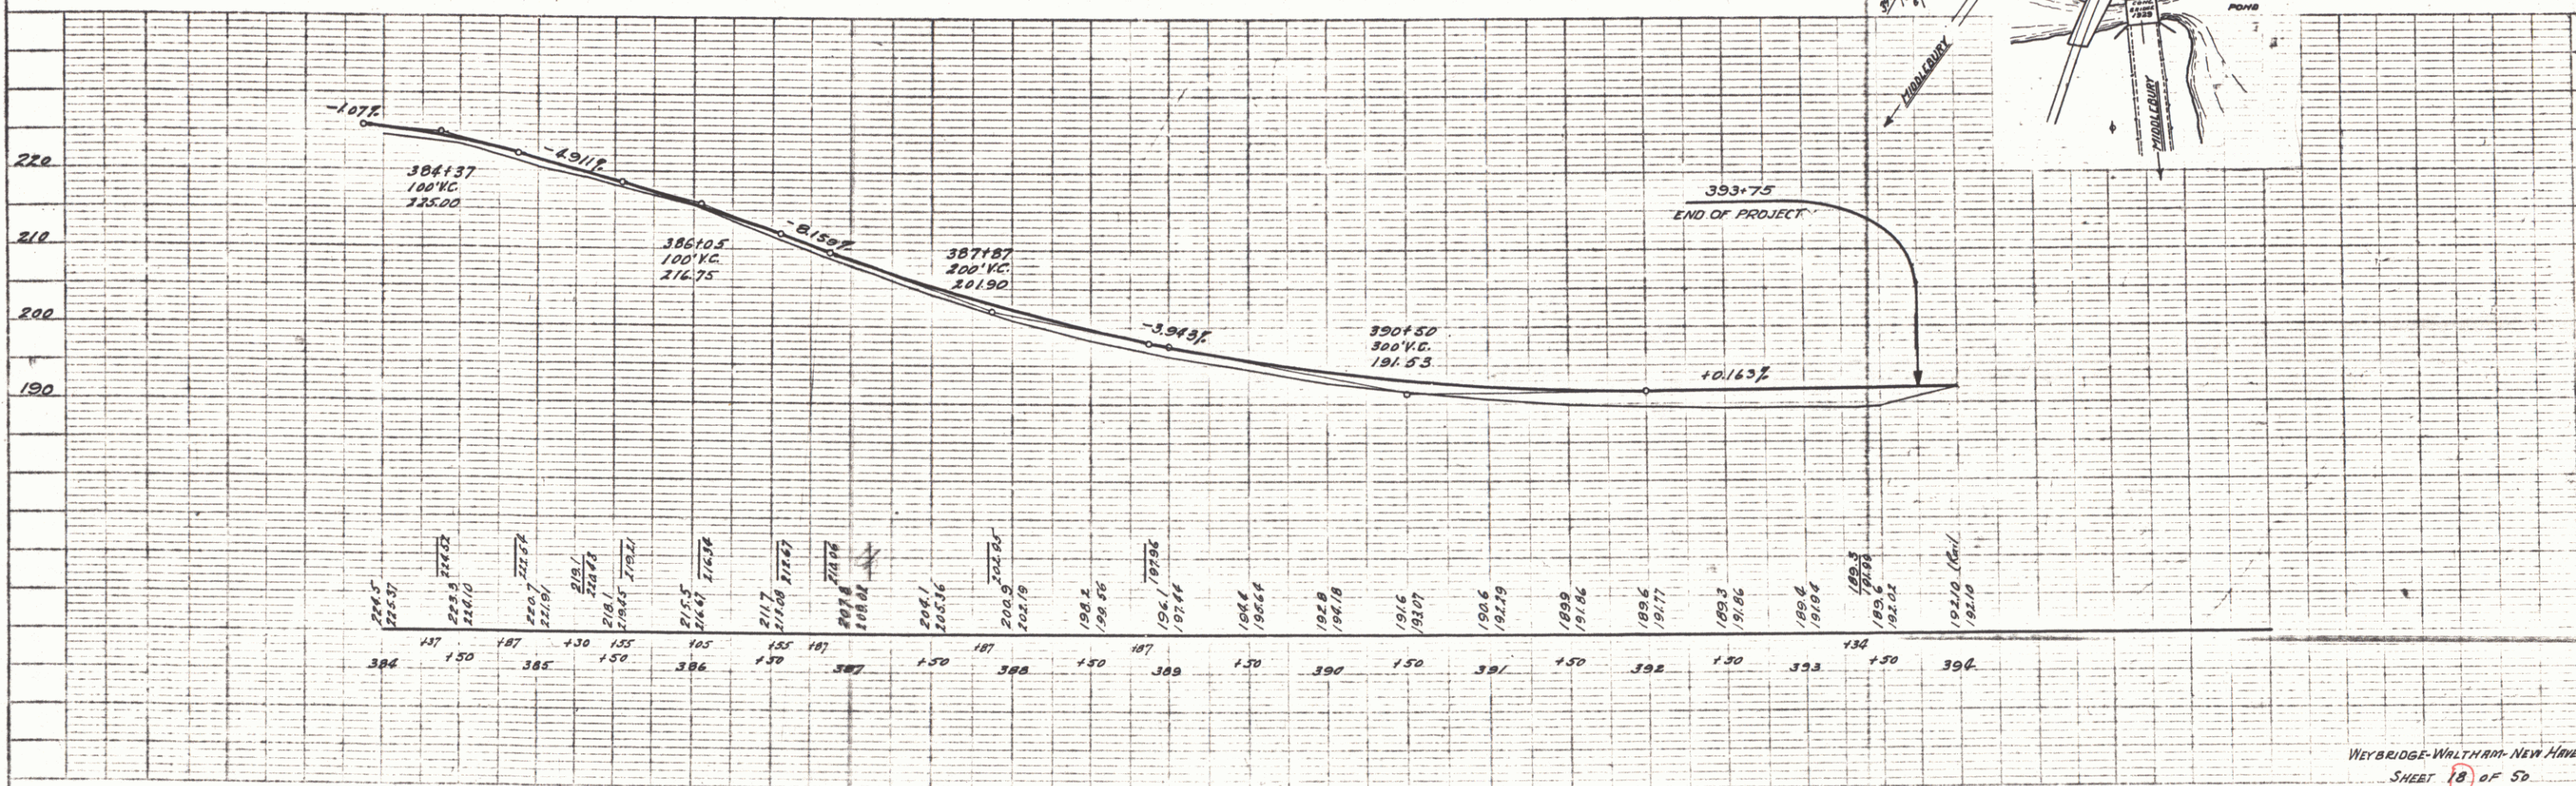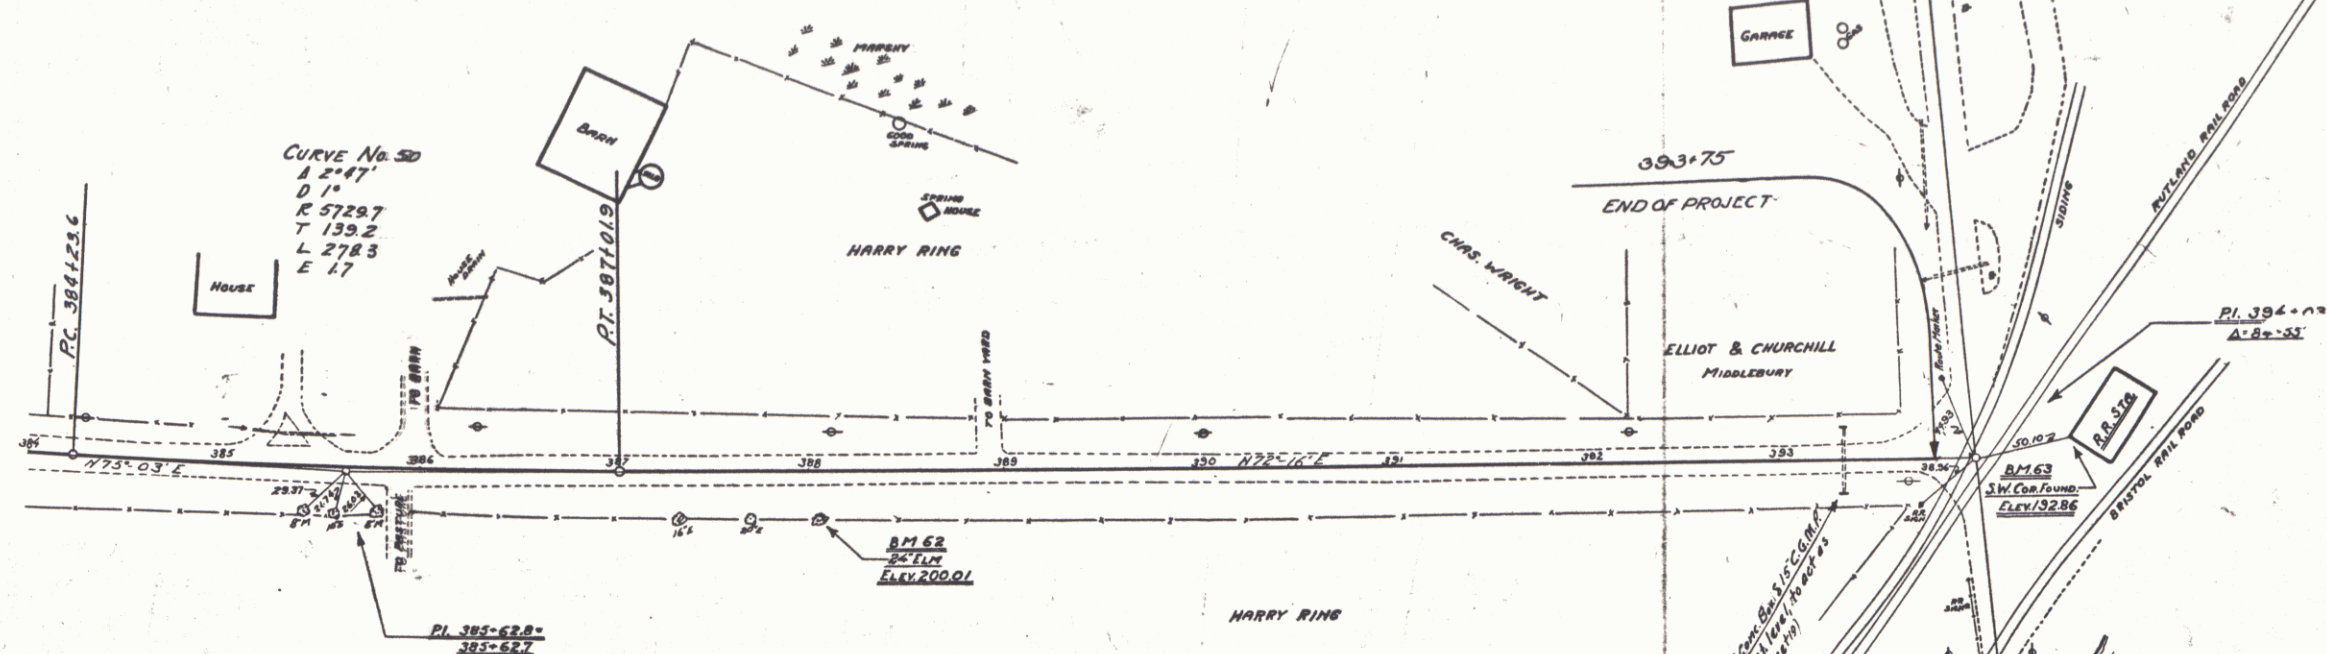

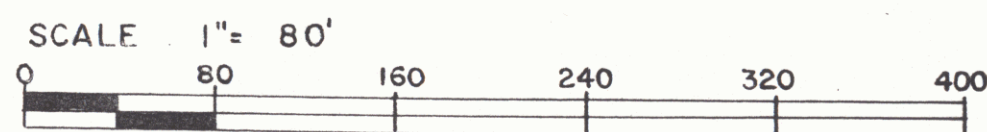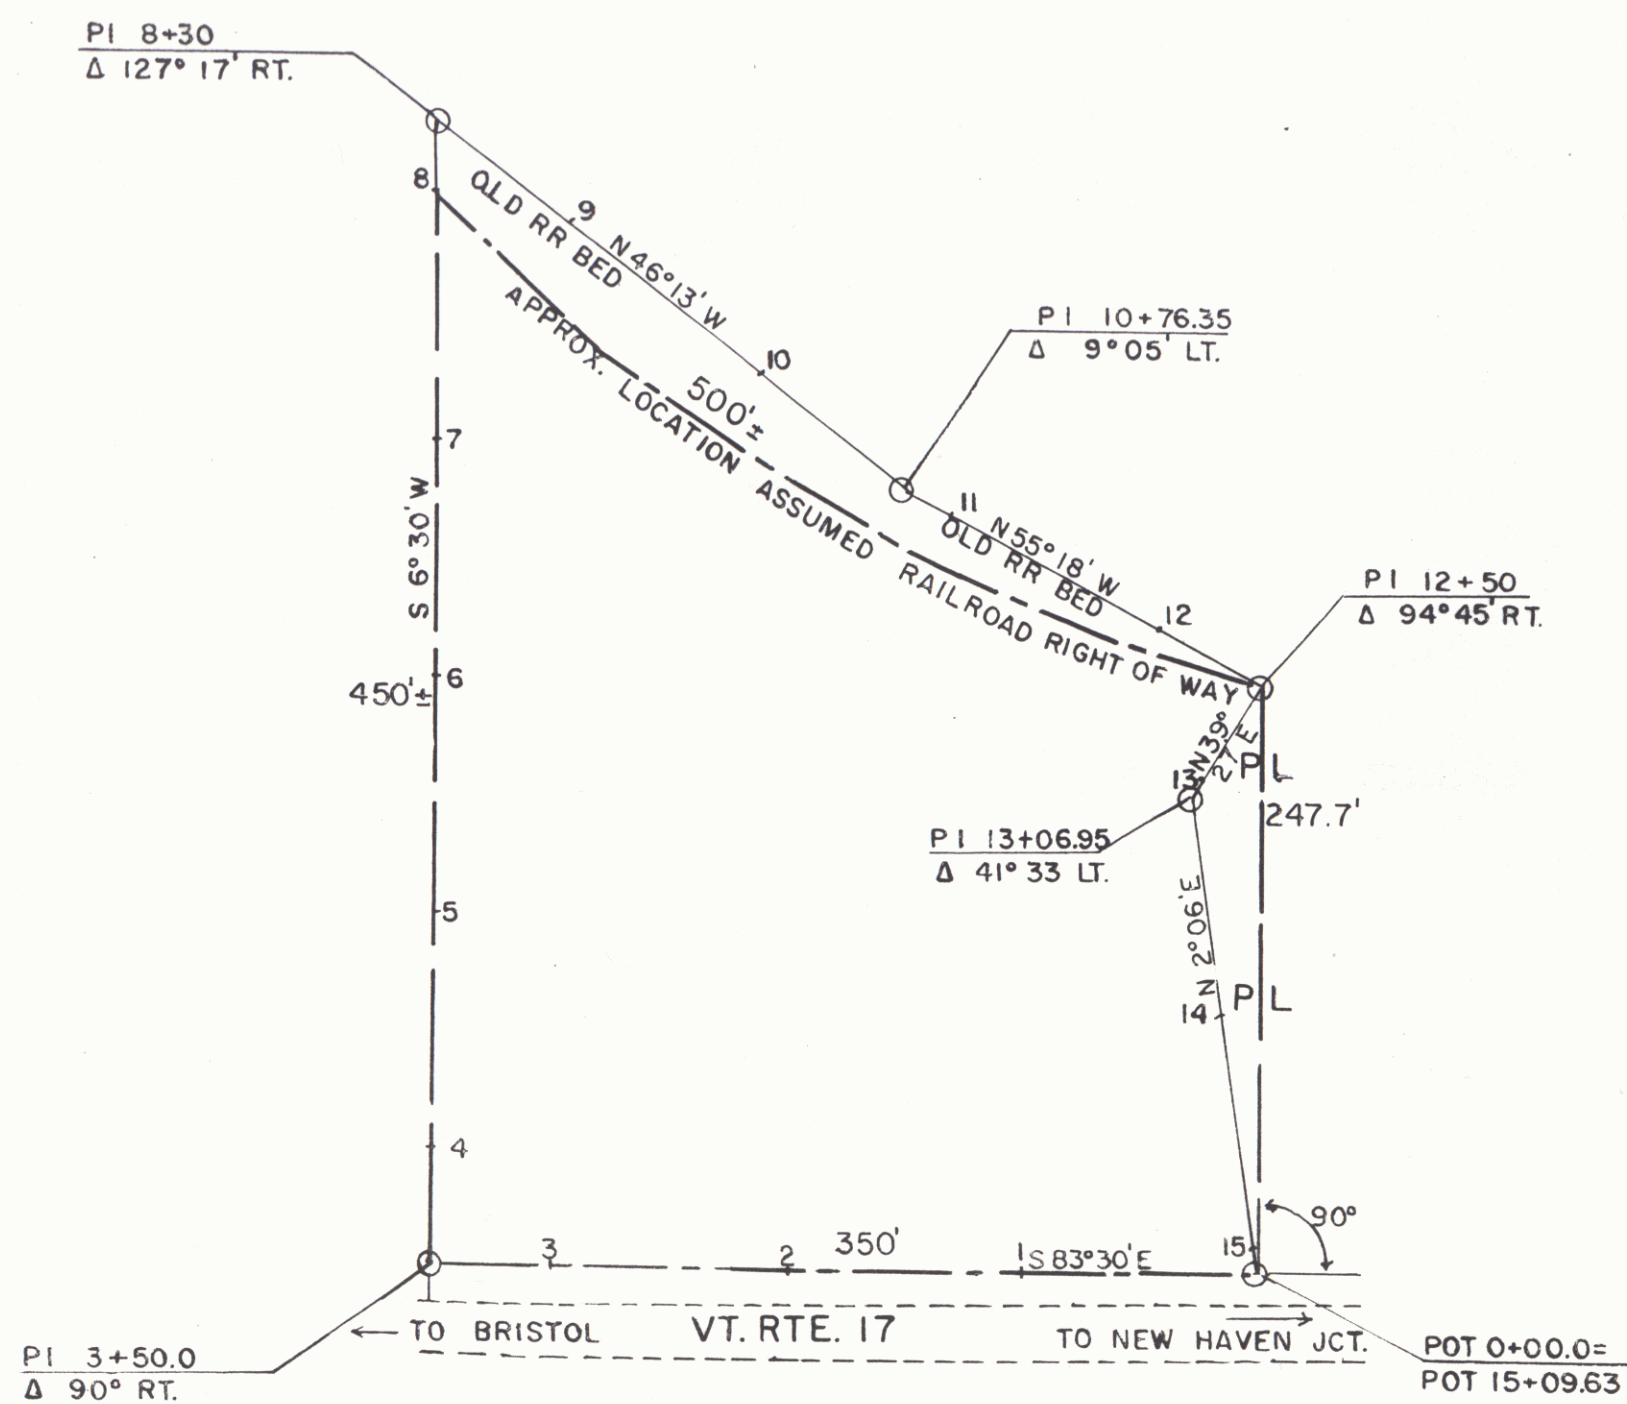

SHEET 18A

STATE OF VERMONT DEPT. OF HIGHWAYS		
TOWN OF NEW HAVEN VT 17		
PROJECT DISTRICT #5 MAINT. AREA		
APPROX. SCALE 1"=80'	DATE 9-8-77	DRAWN BY A.G.S.

16