

INDEX OF SHEETS

1. TITLE PAGE
2. TYPICAL CROSS-SECTION OF IMPROVEMENT (SINGLE TACK COAT OF REF. TAR & BLADE MIX PEA)
(STONE SEAL W/CUTB. ASPH., ITEM 317)
3. QUANTITY SHEET (ITEMS)
4. QUANTITY SHEET (DRAINAGE)
- 5-7. EARTHWORK SHEETS
8. STANDARD SHEET B-1 (BANKING TABLES)
9. STANDARD SHEET B-5 (TYPICAL SLOPE GRADING)
10. STANDARD SHEET B-6 (MUCK EXCAVATION)
11. STANDARD SHEET B-11 (SLOPE STABILIZATION)
12. STANDARD SHEET C-1 (CURBS)
13. STANDARD SHEET D-1 (PRECAST REINF. CONC. PIPE DROP INLETS W/COVERS)
14. STANDARD SHEET D-2 (MEADOWS AND UNDERDRAIN)
15. STANDARD SHEET D-3 (GUTTERS)
16. STANDARD SHEET D-4 (72" C.G.M.R.P. CATTLE PASS & FLUSHING BASINS)
17. STANDARD SHEET E-1 (BARRICADES, SIGNS AND LIGHTS)
18. STANDARD SHEET E-31 (FEDERAL AID CONSTRUCTION - IDENTIFICATION SIGNS)
19. STANDARD SHEET G-2a (TWO CABLE GUARD RAIL)
20. STANDARD SHEET G-4 (GUIDE AND MARKER POSTS - PLANK GUARD RAIL)
21. STANDARD SHEET J-1 (PROJECT AND BOUNDARY MARKERS)
22. BRIDGE SERIES 100
DETAIL SHEET SB-PP#2 (144" C.G.M.R.P. @STA. 149+34)
23. CHANNEL SECTIONS
24. BRIDGE SERIES 200
PLAN AND ELEVATION (96" C.G.M.R.P. @STA. 189+67.35)
- 25-26. CHANNEL SECTIONS
- 27-40. PLAN AND PROFILE SHEETS
- 41-70. CROSS SECTIONS
- 71-72. APPROACH SECTIONS
- 73-74. CHANNEL SECTIONS
- 75-76. CURVE BANKING TRANSITION DIAGRAMS



Dated July 20, 1964

Leo & Roland Laporte

By Leo Laporte

Partner

Winona M. Sheriden
By Order of Commissioner of Highways

Commissioner of Highways

STATE OF VERMONT DEPARTMENT OF HIGHWAYS PROPOSED IMPROVEMENT


TOWN OF STARKSBORO

COUNTY OF ADDISON
STATE AID ROUTES 1 & 4
BRISTOL-WAITSFIELD ROAD


BEGINNING AT A POINT 0.36 MILES EASTERLY OF THE BRISTOL-STARKSBORO TOWN LINE AND EXTENDING EASTERLY 2.347 MILES.

LENGTH OF PROJECT 12,389.91 FEET = 2.347 MILES

1160 ADT = 95 - 140
1180 ADT = 135 - 200
1180 DHV = 40 - 50
C = 80 %
T = 4 %
V = 40 M.P.H.

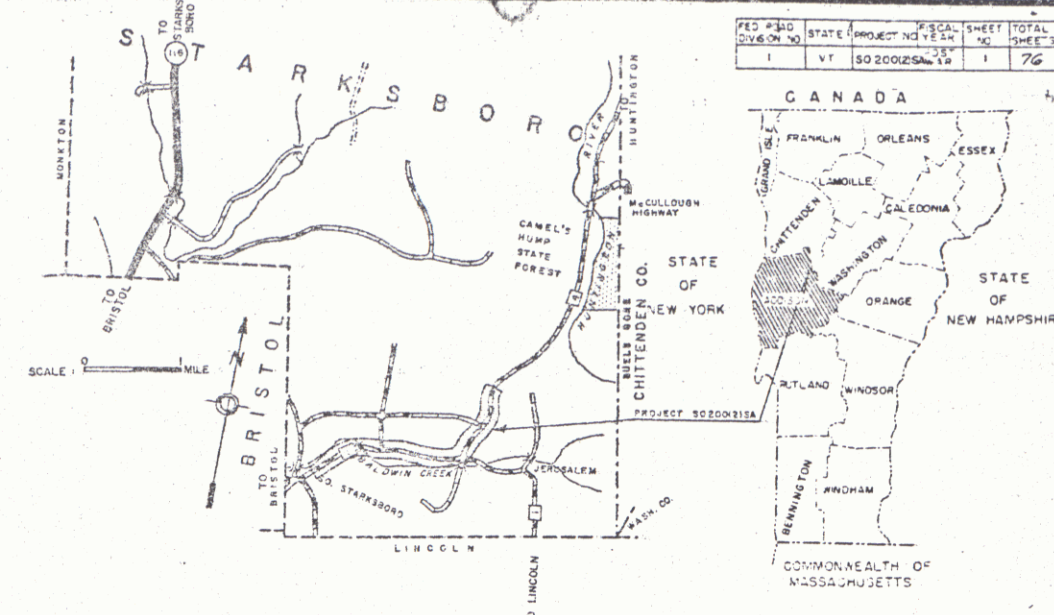

THESE PLANS HAVE BEEN REDUCED PHOTOGRAPHICALLY
TO APPROXIMATELY 1/2 SCALE

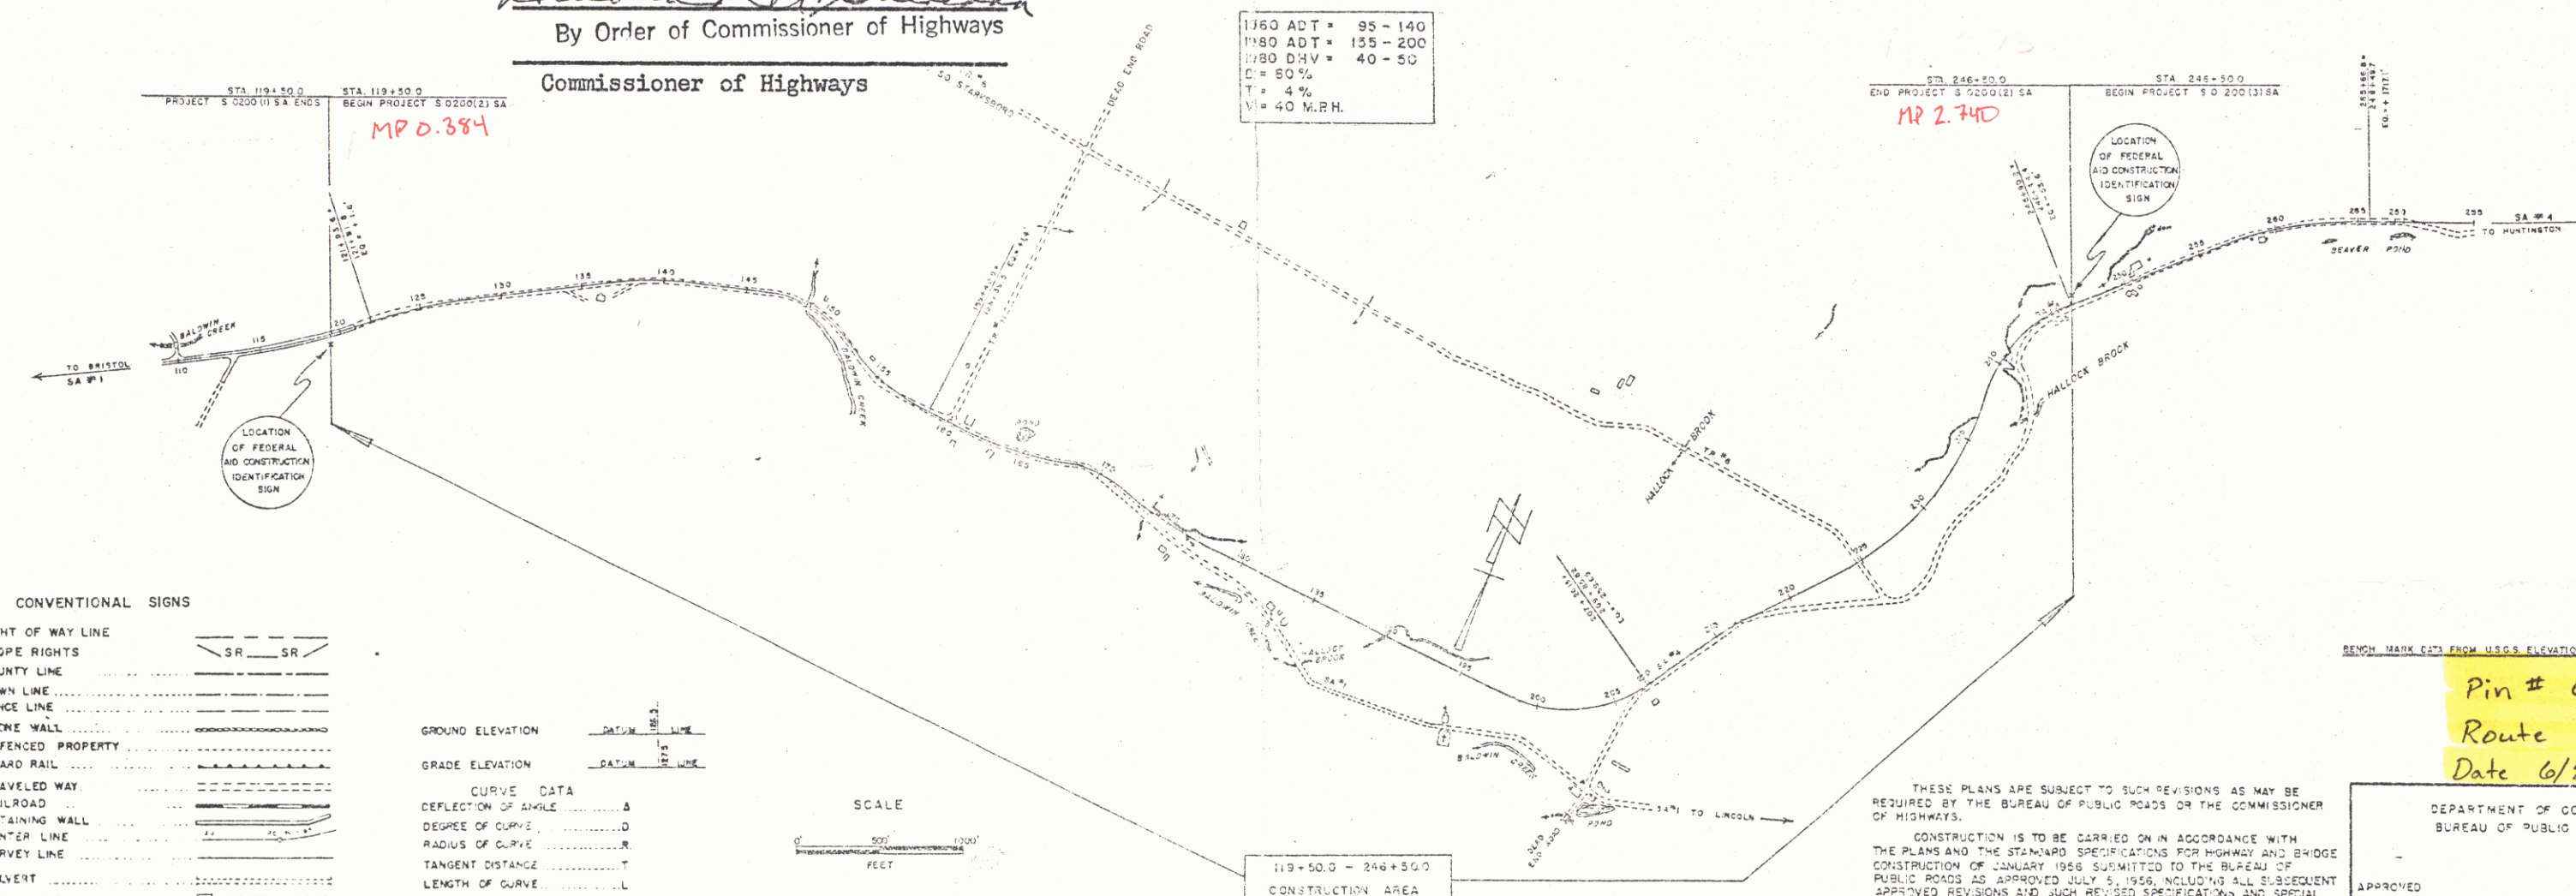

CONVENTIONAL SIGNS

- RIGHT OF WAY LINE
- SLOPE RIGHTS
- COUNTY LINE
- TOWN LINE
- FENCE LINE
- STONE WALL
- UNFENCED PROPERTY
- GUARD RAIL
- TRAVELED WAY
- RAILROAD
- RETAINING WALL
- CENTER LINE
- SURVEY LINE
- CULVERT
- DRAINAGE
- TROLEY POLE
- POWER POLE
- TELEPHONE POLE
- TREES
- ROCK

- GROUND ELEVATION
- GRADE ELEVATION
- CURVE DATA
- DEFLECTION OF ANGLE
- DEGREE OF CURVE
- RADIUS OF CURVE
- TANGENT DISTANCE
- LENGTH OF CURVE
- EXTERNAL DISTANCE
- POINT OF INTERSECTION
- POINT OF CURVE
- POINT OF TANGENT
- POINT ON TANGENT
- POINT ON SUB-TANGENT

SCALE
0 500 1000
FEET

THESE PLANS ARE SUBJECT TO SUCH REVISIONS AS MAY BE
REQUIRED BY THE BUREAU OF PUBLIC ROADS OR THE COMMISSIONER
OF HIGHWAYS.
CONSTRUCTION IS TO BE CARRIED ON IN ACCORDANCE WITH
THE PLANS AND THE STANDARD SPECIFICATIONS FOR HIGHWAYS AND BRIDGE
CONSTRUCTION OF JANUARY 1956 SUBMITTED TO THE BUREAU OF
PUBLIC ROADS AS APPROVED JULY 8, 1956, INCLUDING ALL SUBSEQUENT
APPROVED REVISIONS AND SUCH REVISED SPECIFICATIONS AND SPECIAL
PROVISIONS AS ARE SUBMITTED WITH THE PLANS.

REVISION MARK CITY FROM U.S.G.S. ELEVATIONS


Pin # 00R538
Route VT 17
Date 6/24/1964

DEPARTMENT OF COMMERCE
BUREAU OF PUBLIC ROADS

DISTRICT ENGINEER DATE

APPROVED [Signature] DATE 6/29/64 APPROVED [Signature] DATE 6/24/64 APPROVED [Signature] DATE 6/24/64 APPROVED [Signature] DATE 6/24/64 APPROVED [Signature] DATE 6/24/64 APPROVED [Signature] DATE 6/24/64 APPROVED [Signature] DATE 6/24/64



PROJECT S NO 0200 (2) S.A. SHEET 1 OF 76 SHEETS

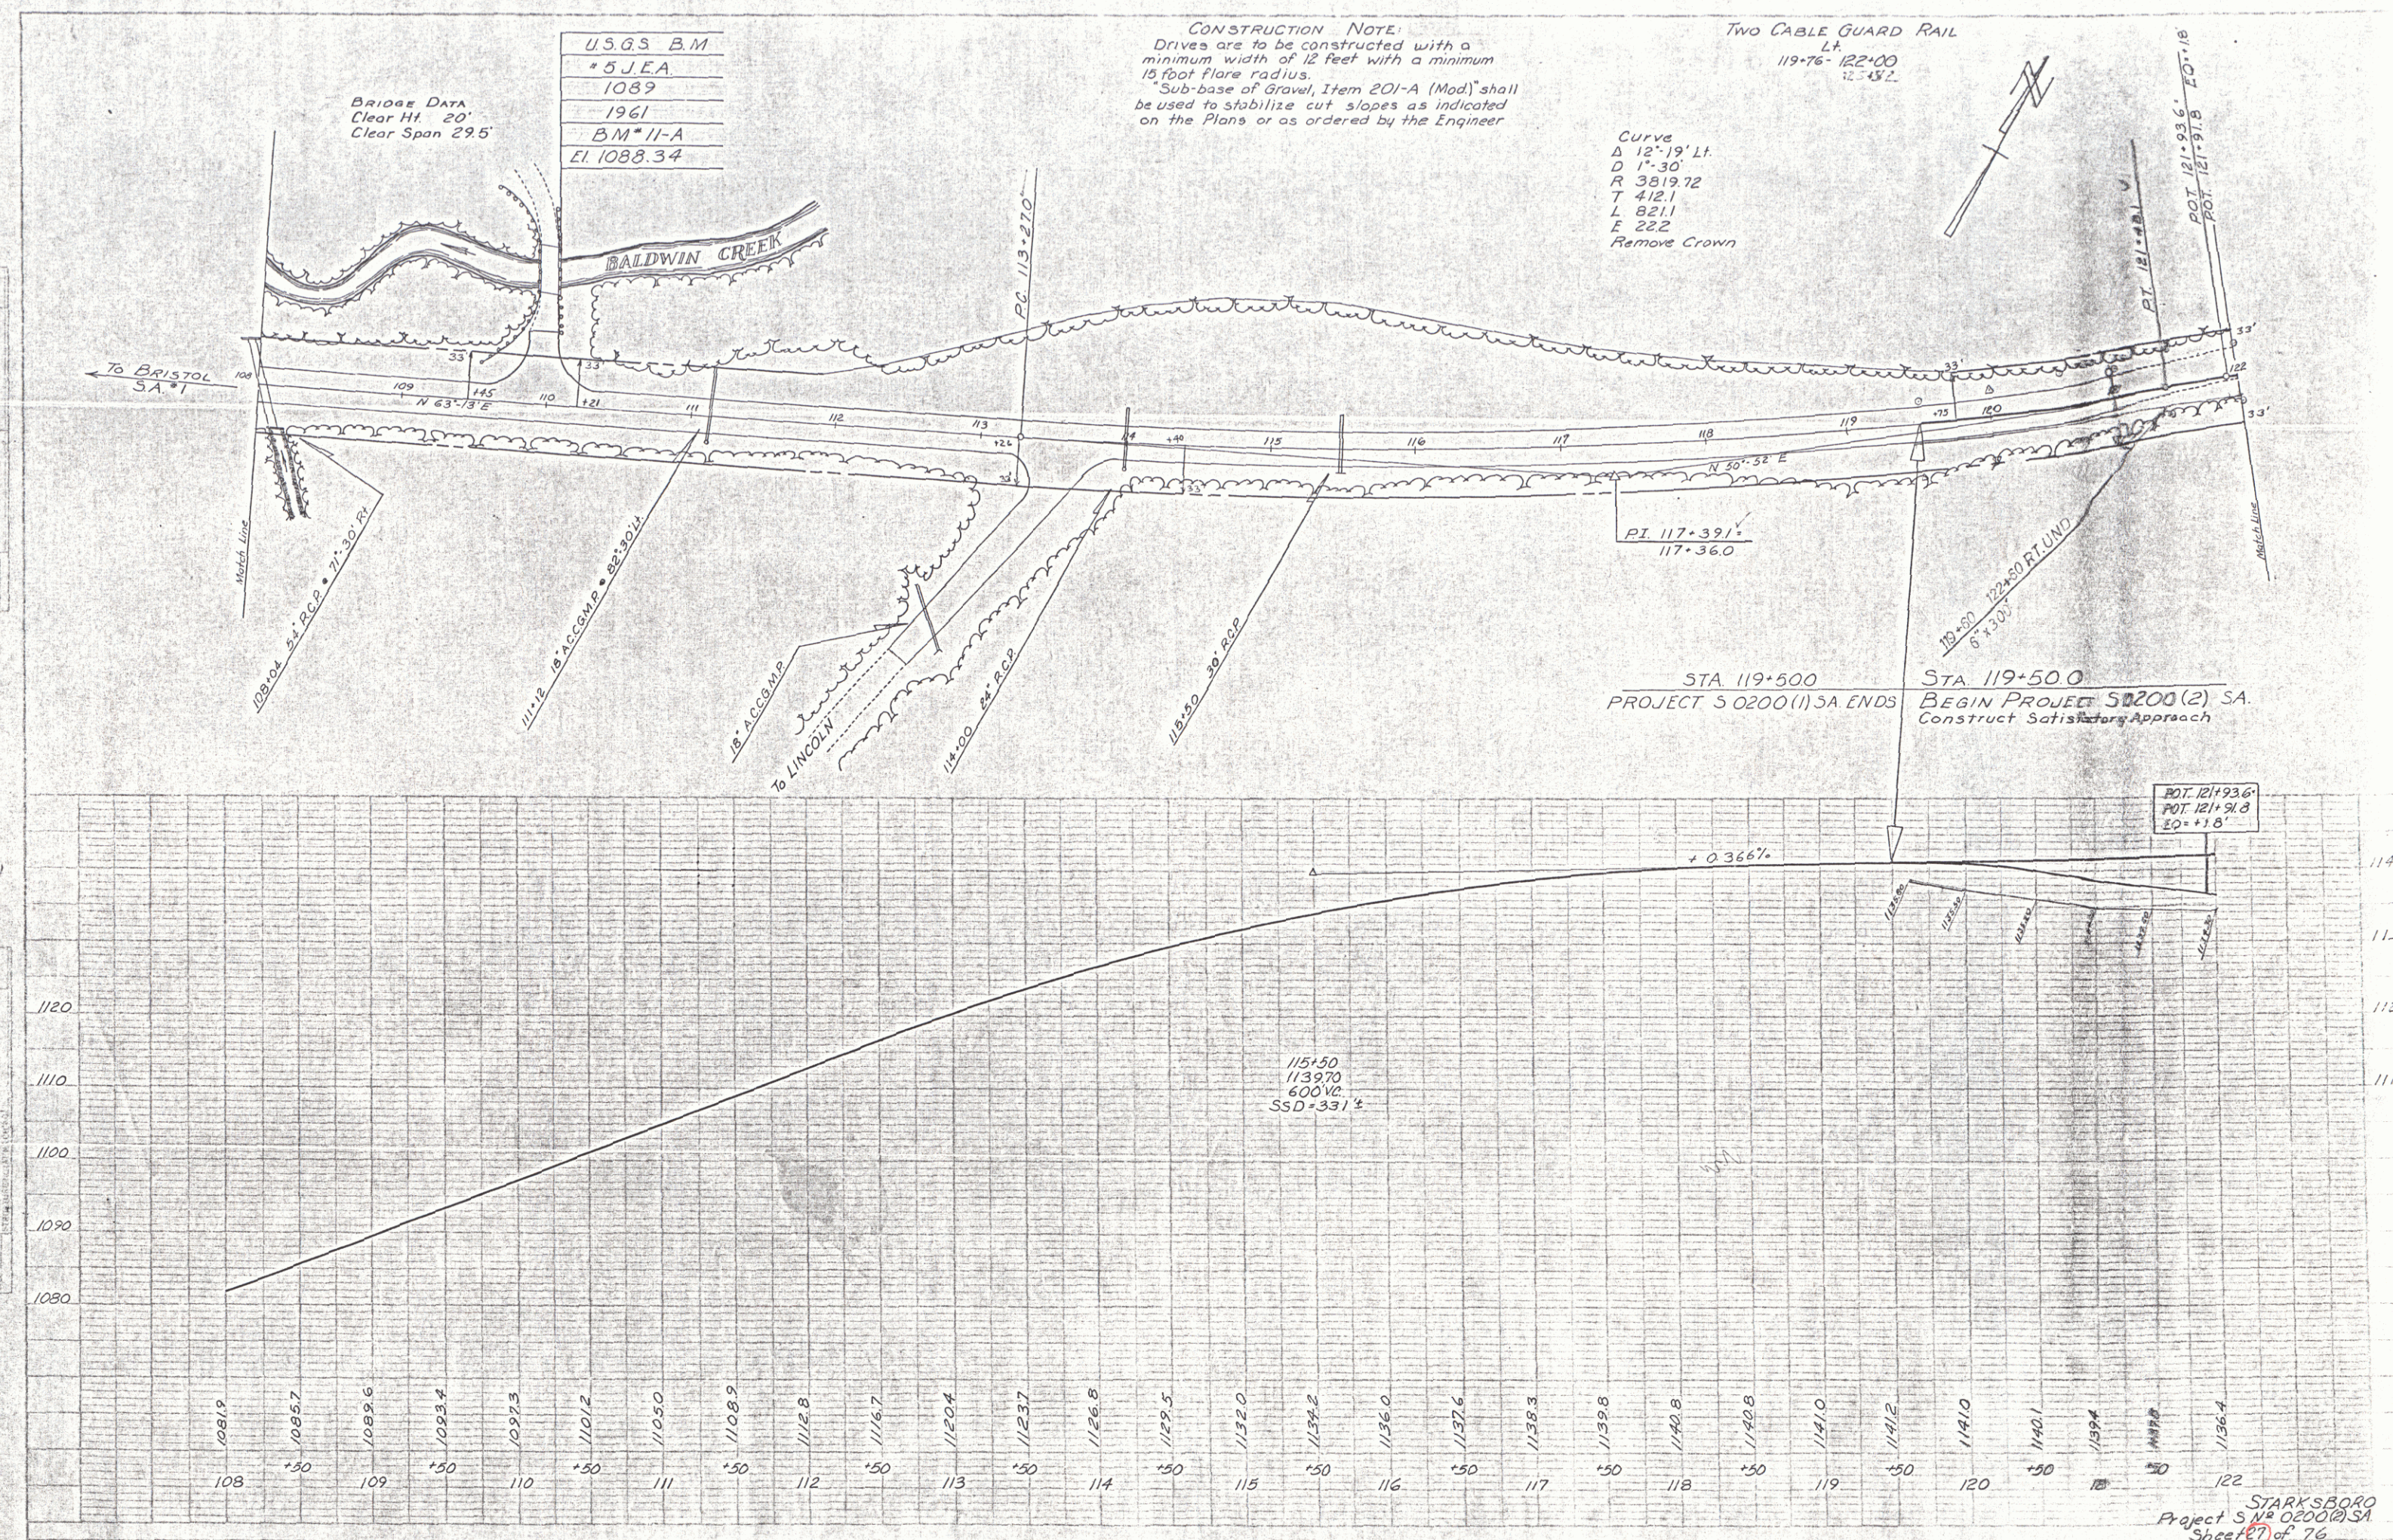


STARKSBORO
Project S 0200(2) SA
Sheet 27 of 76



PLAN	Sheet	128
DATE	12/15/83	
BY	W. J. B.	
CHECKED		
APPROVED		


PROFILE	Sheet	128
DATE	12/15/83	
BY	W. J. B.	
CHECKED		
APPROVED		

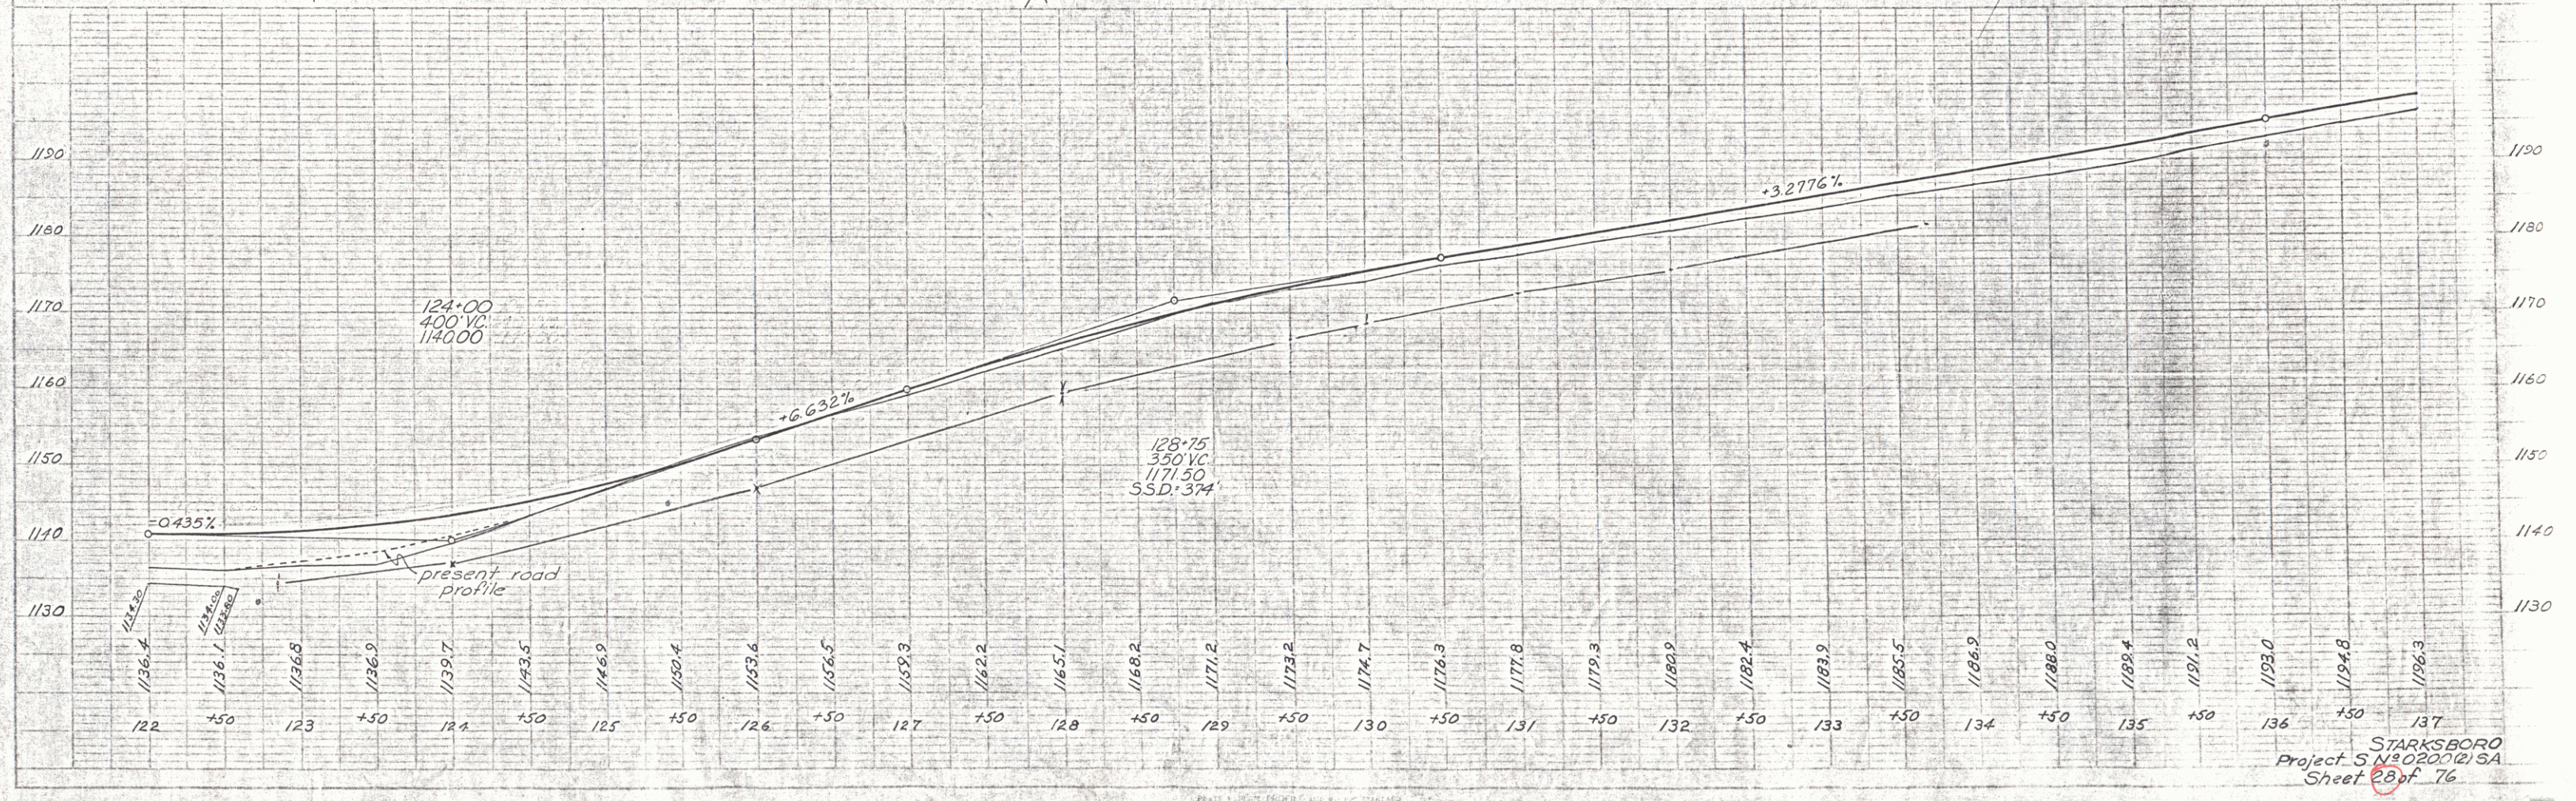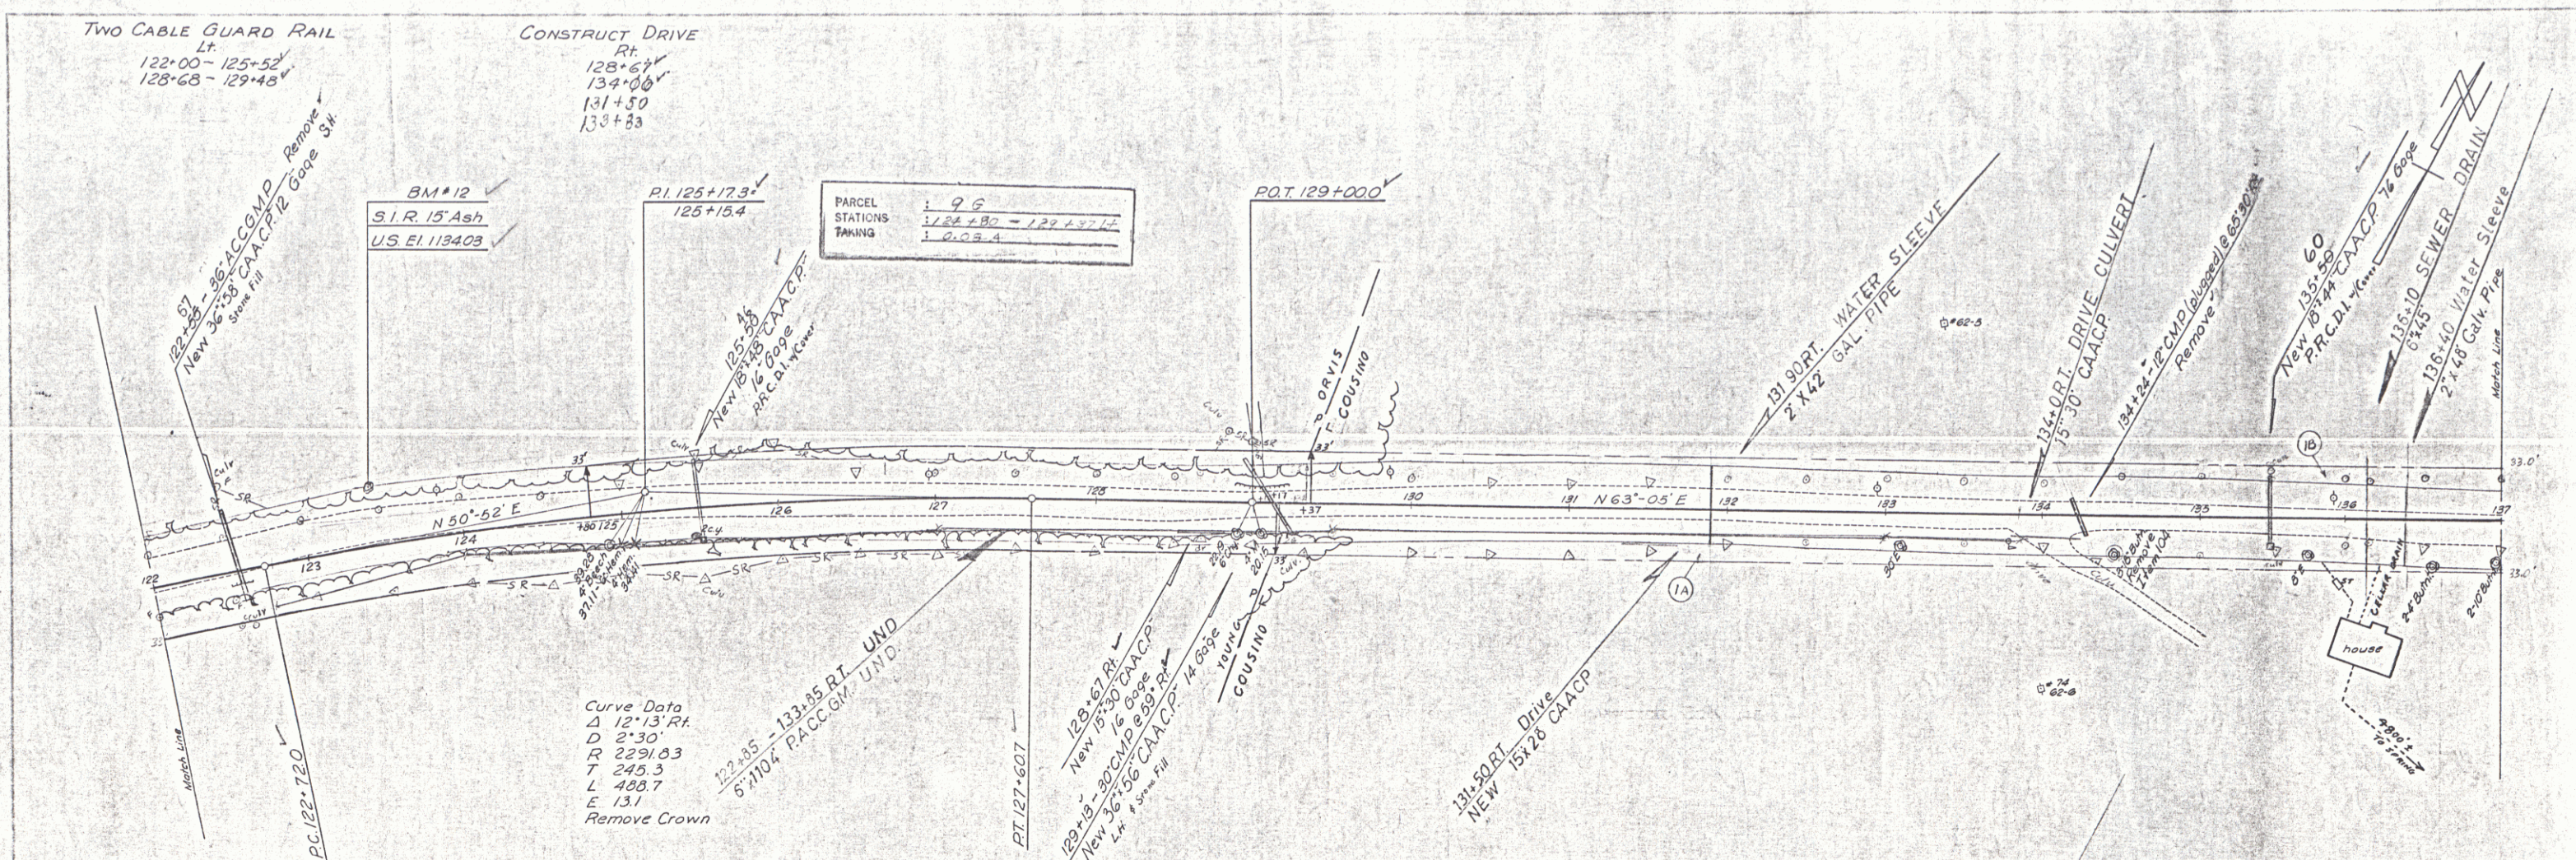


STARKSBORO
 Project 5 N 0200-02/5A
 Sheet 23 of 76

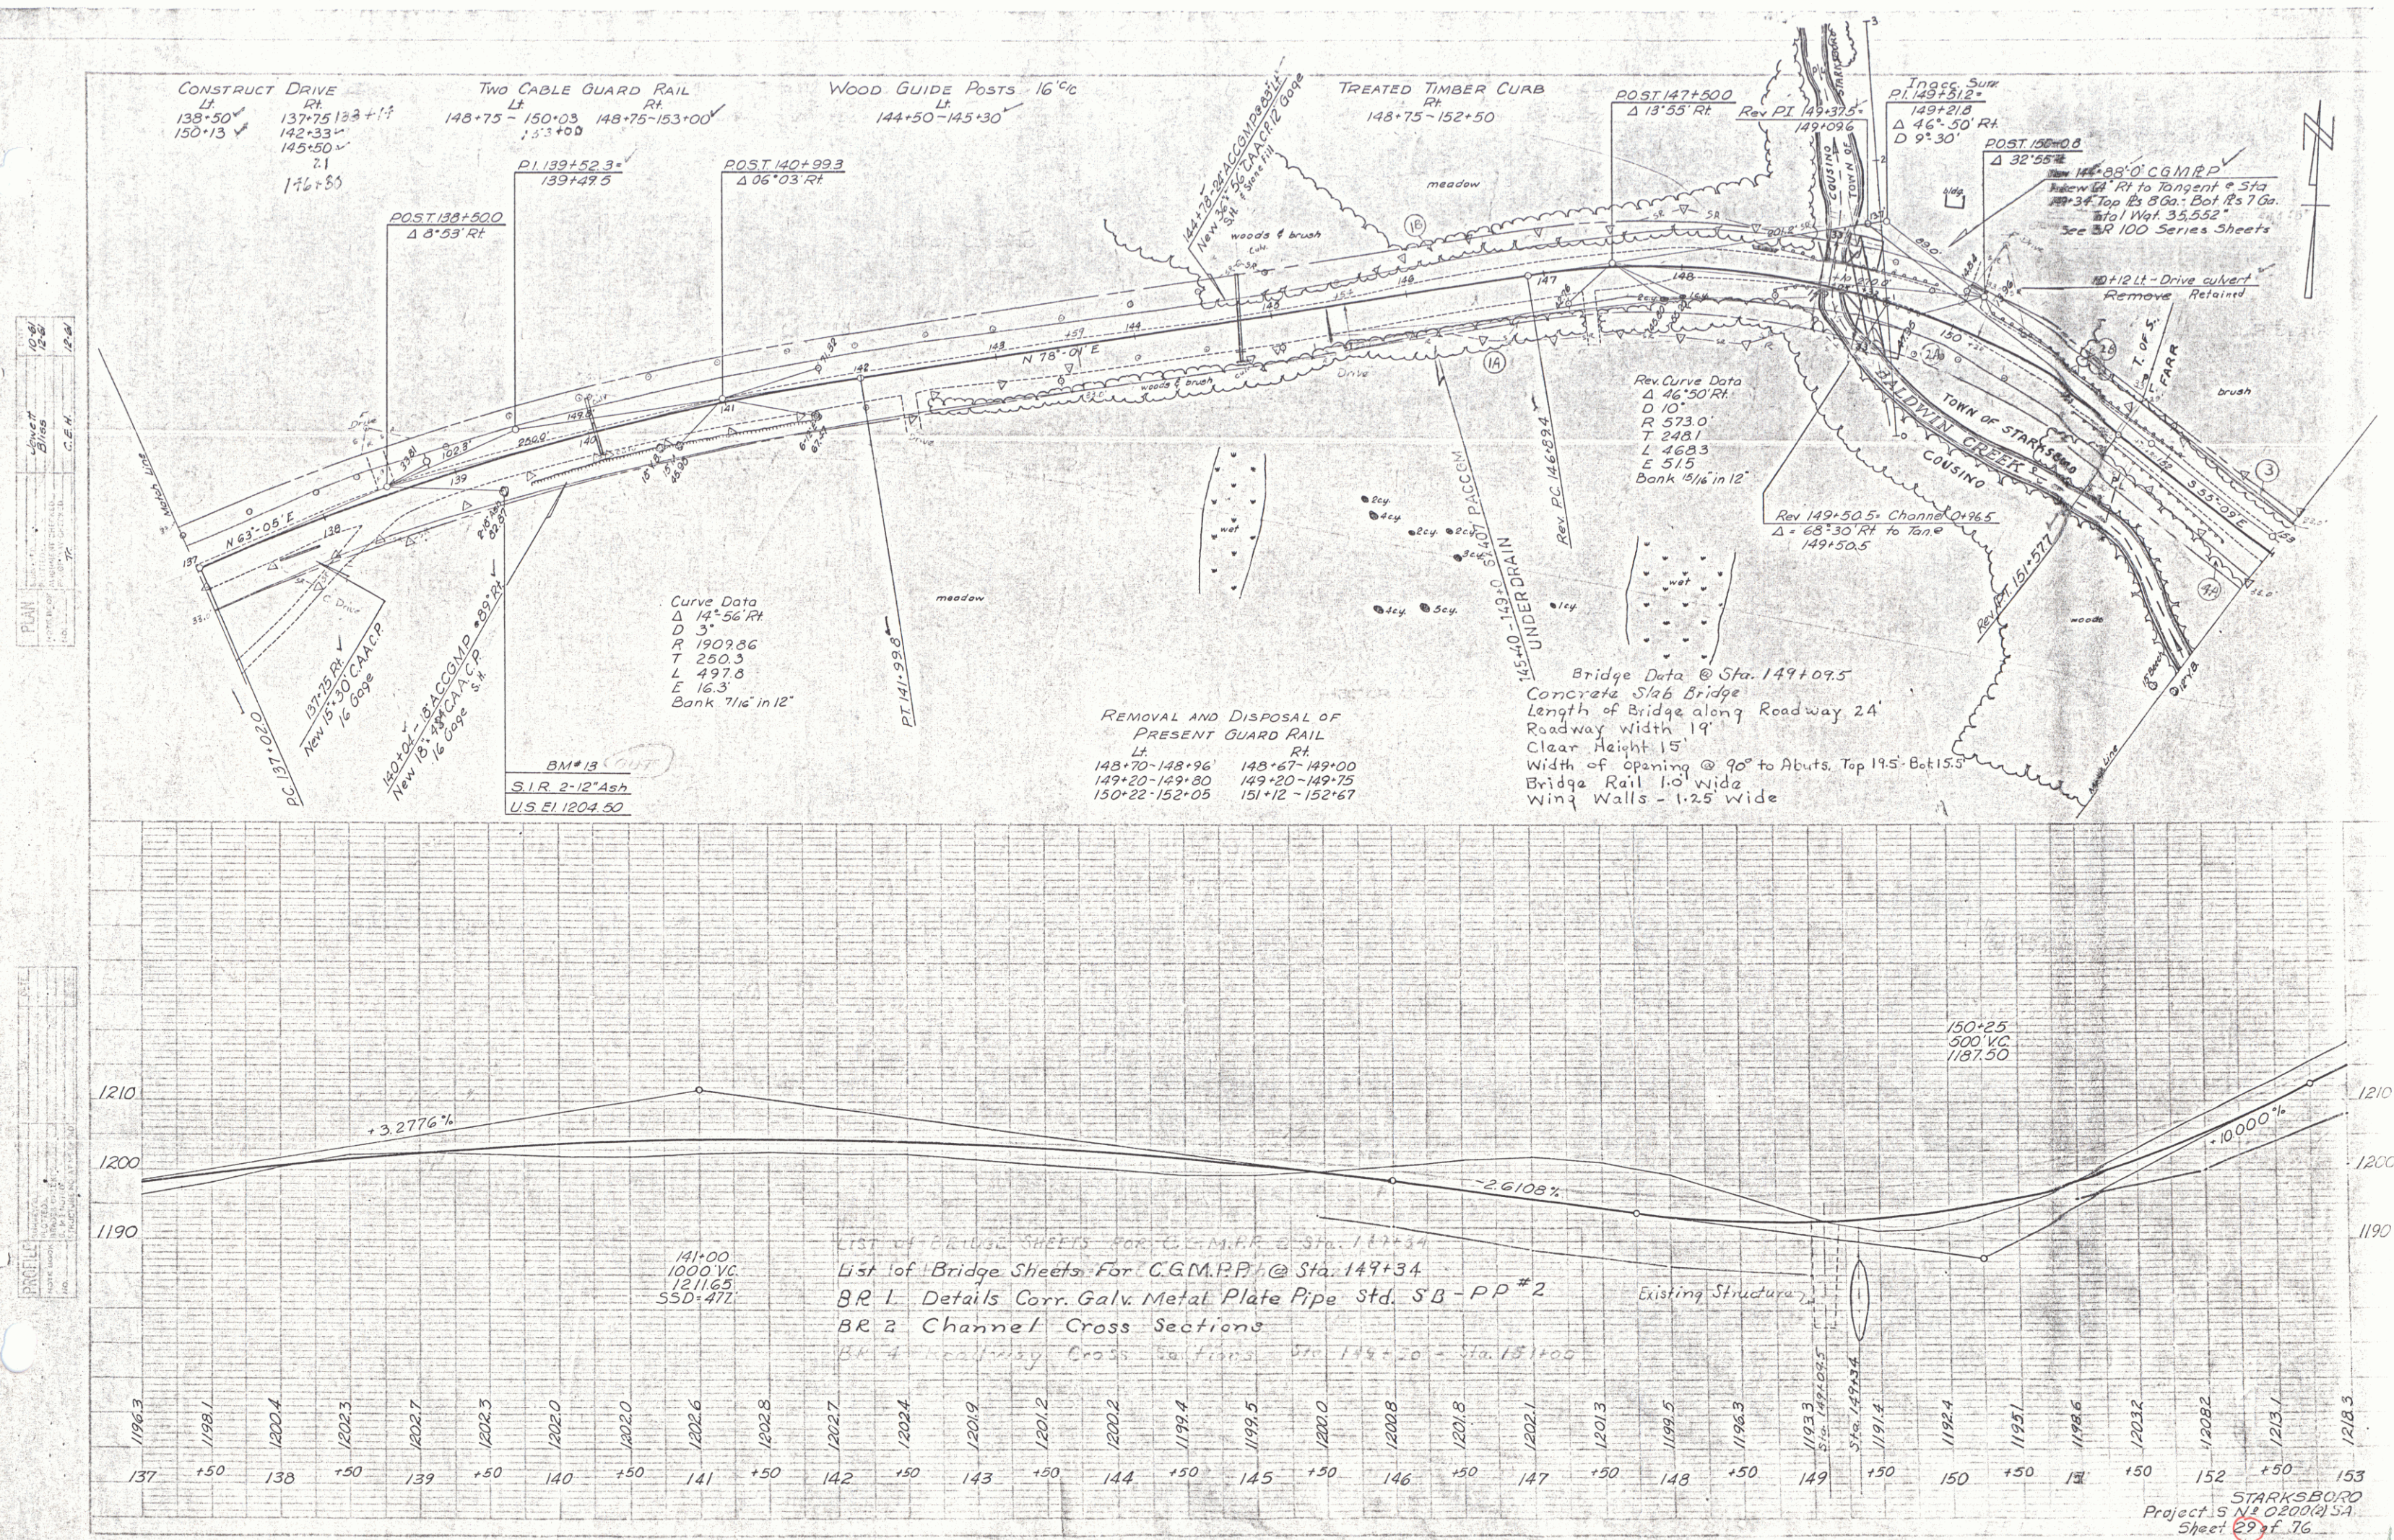

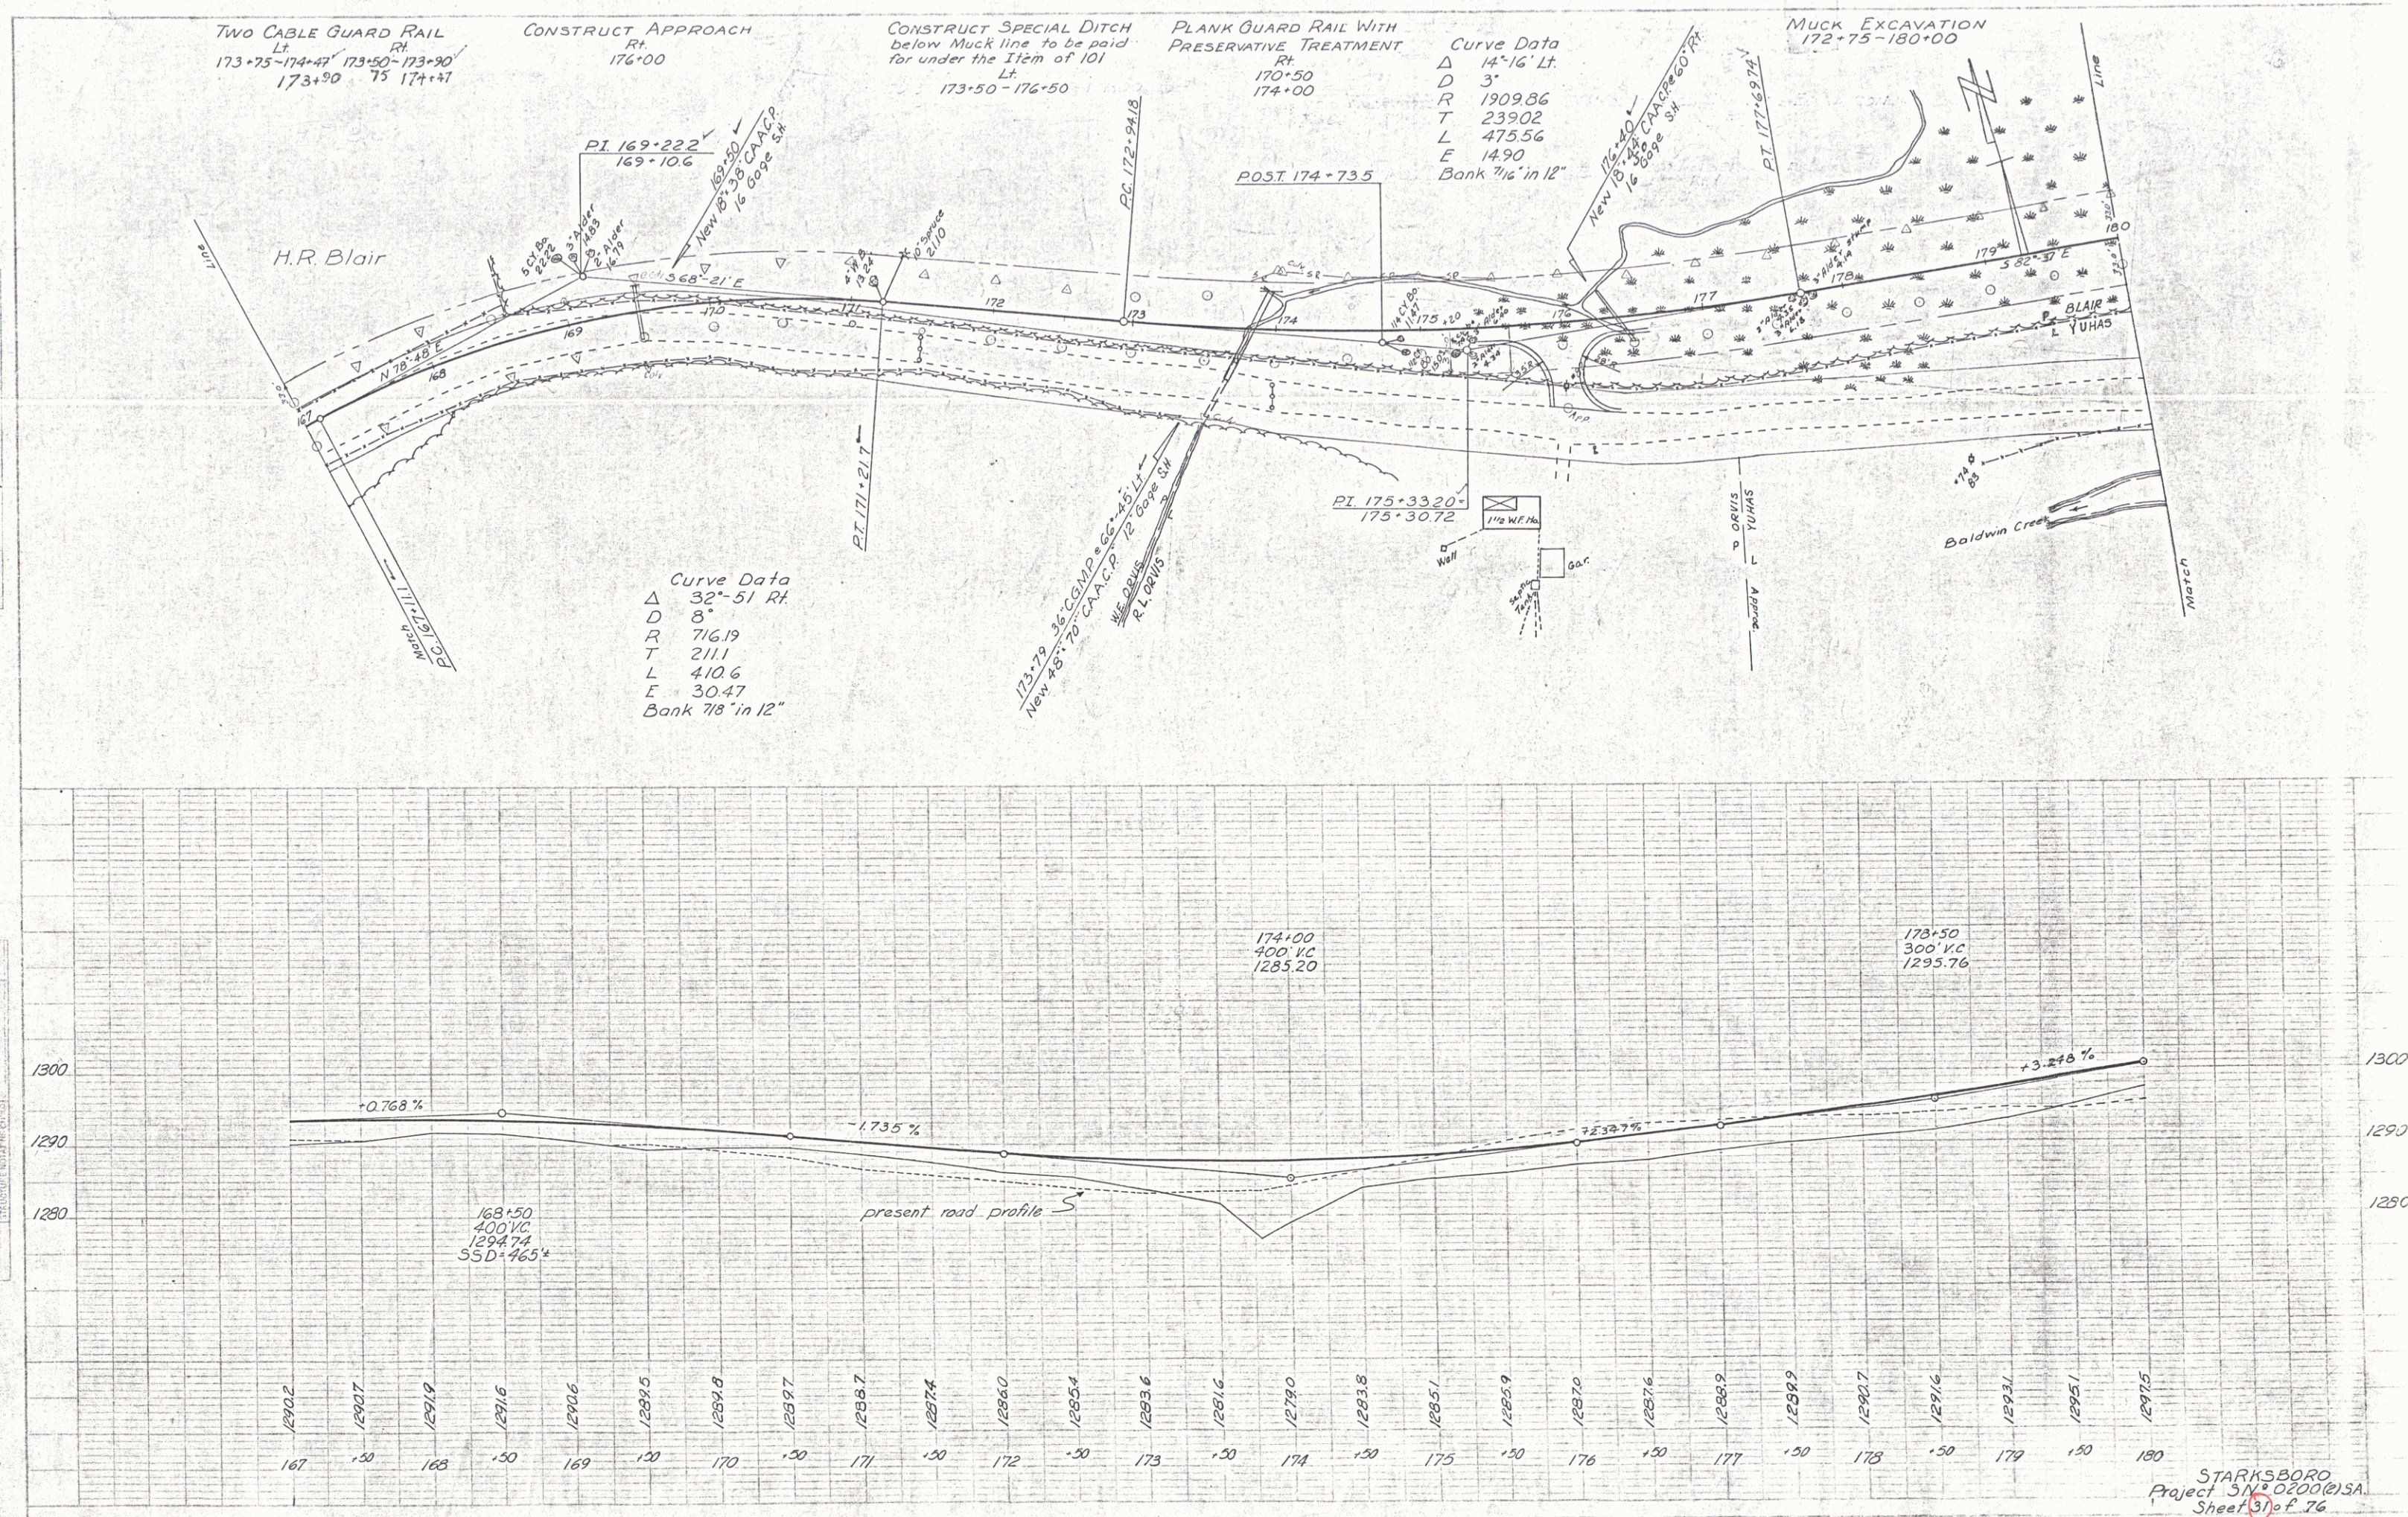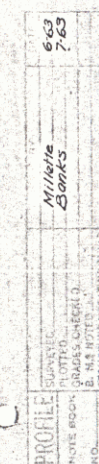

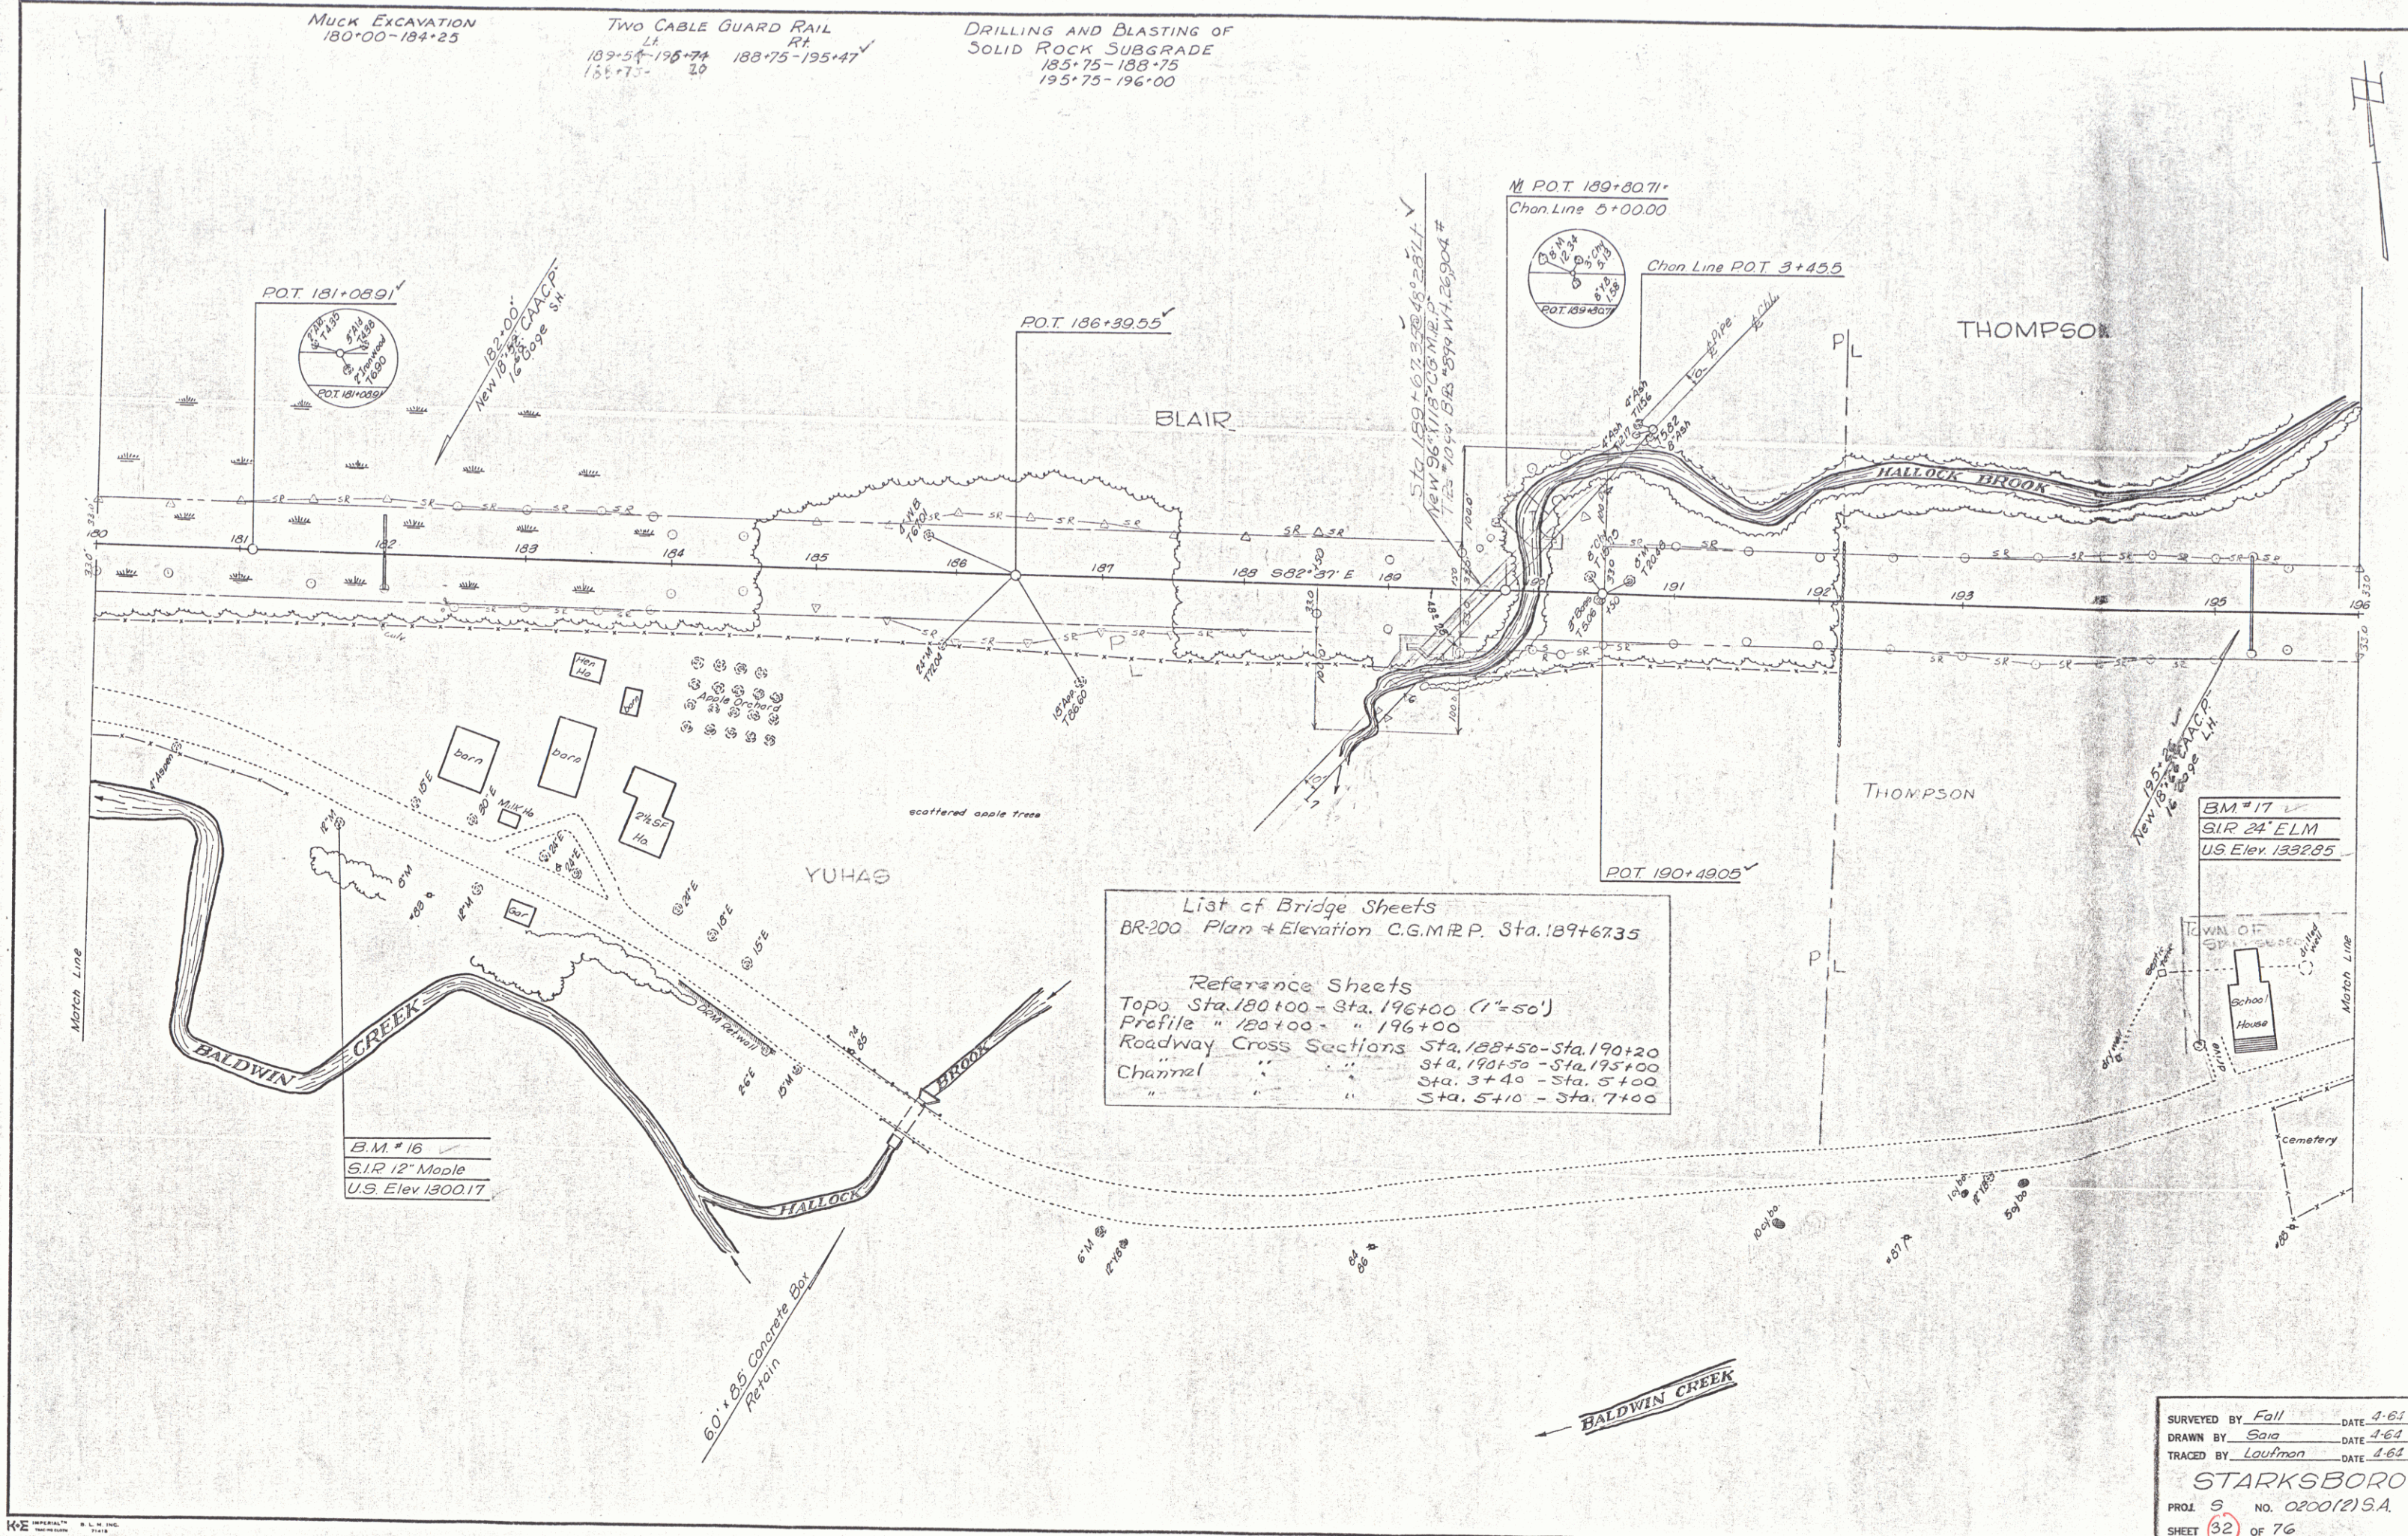

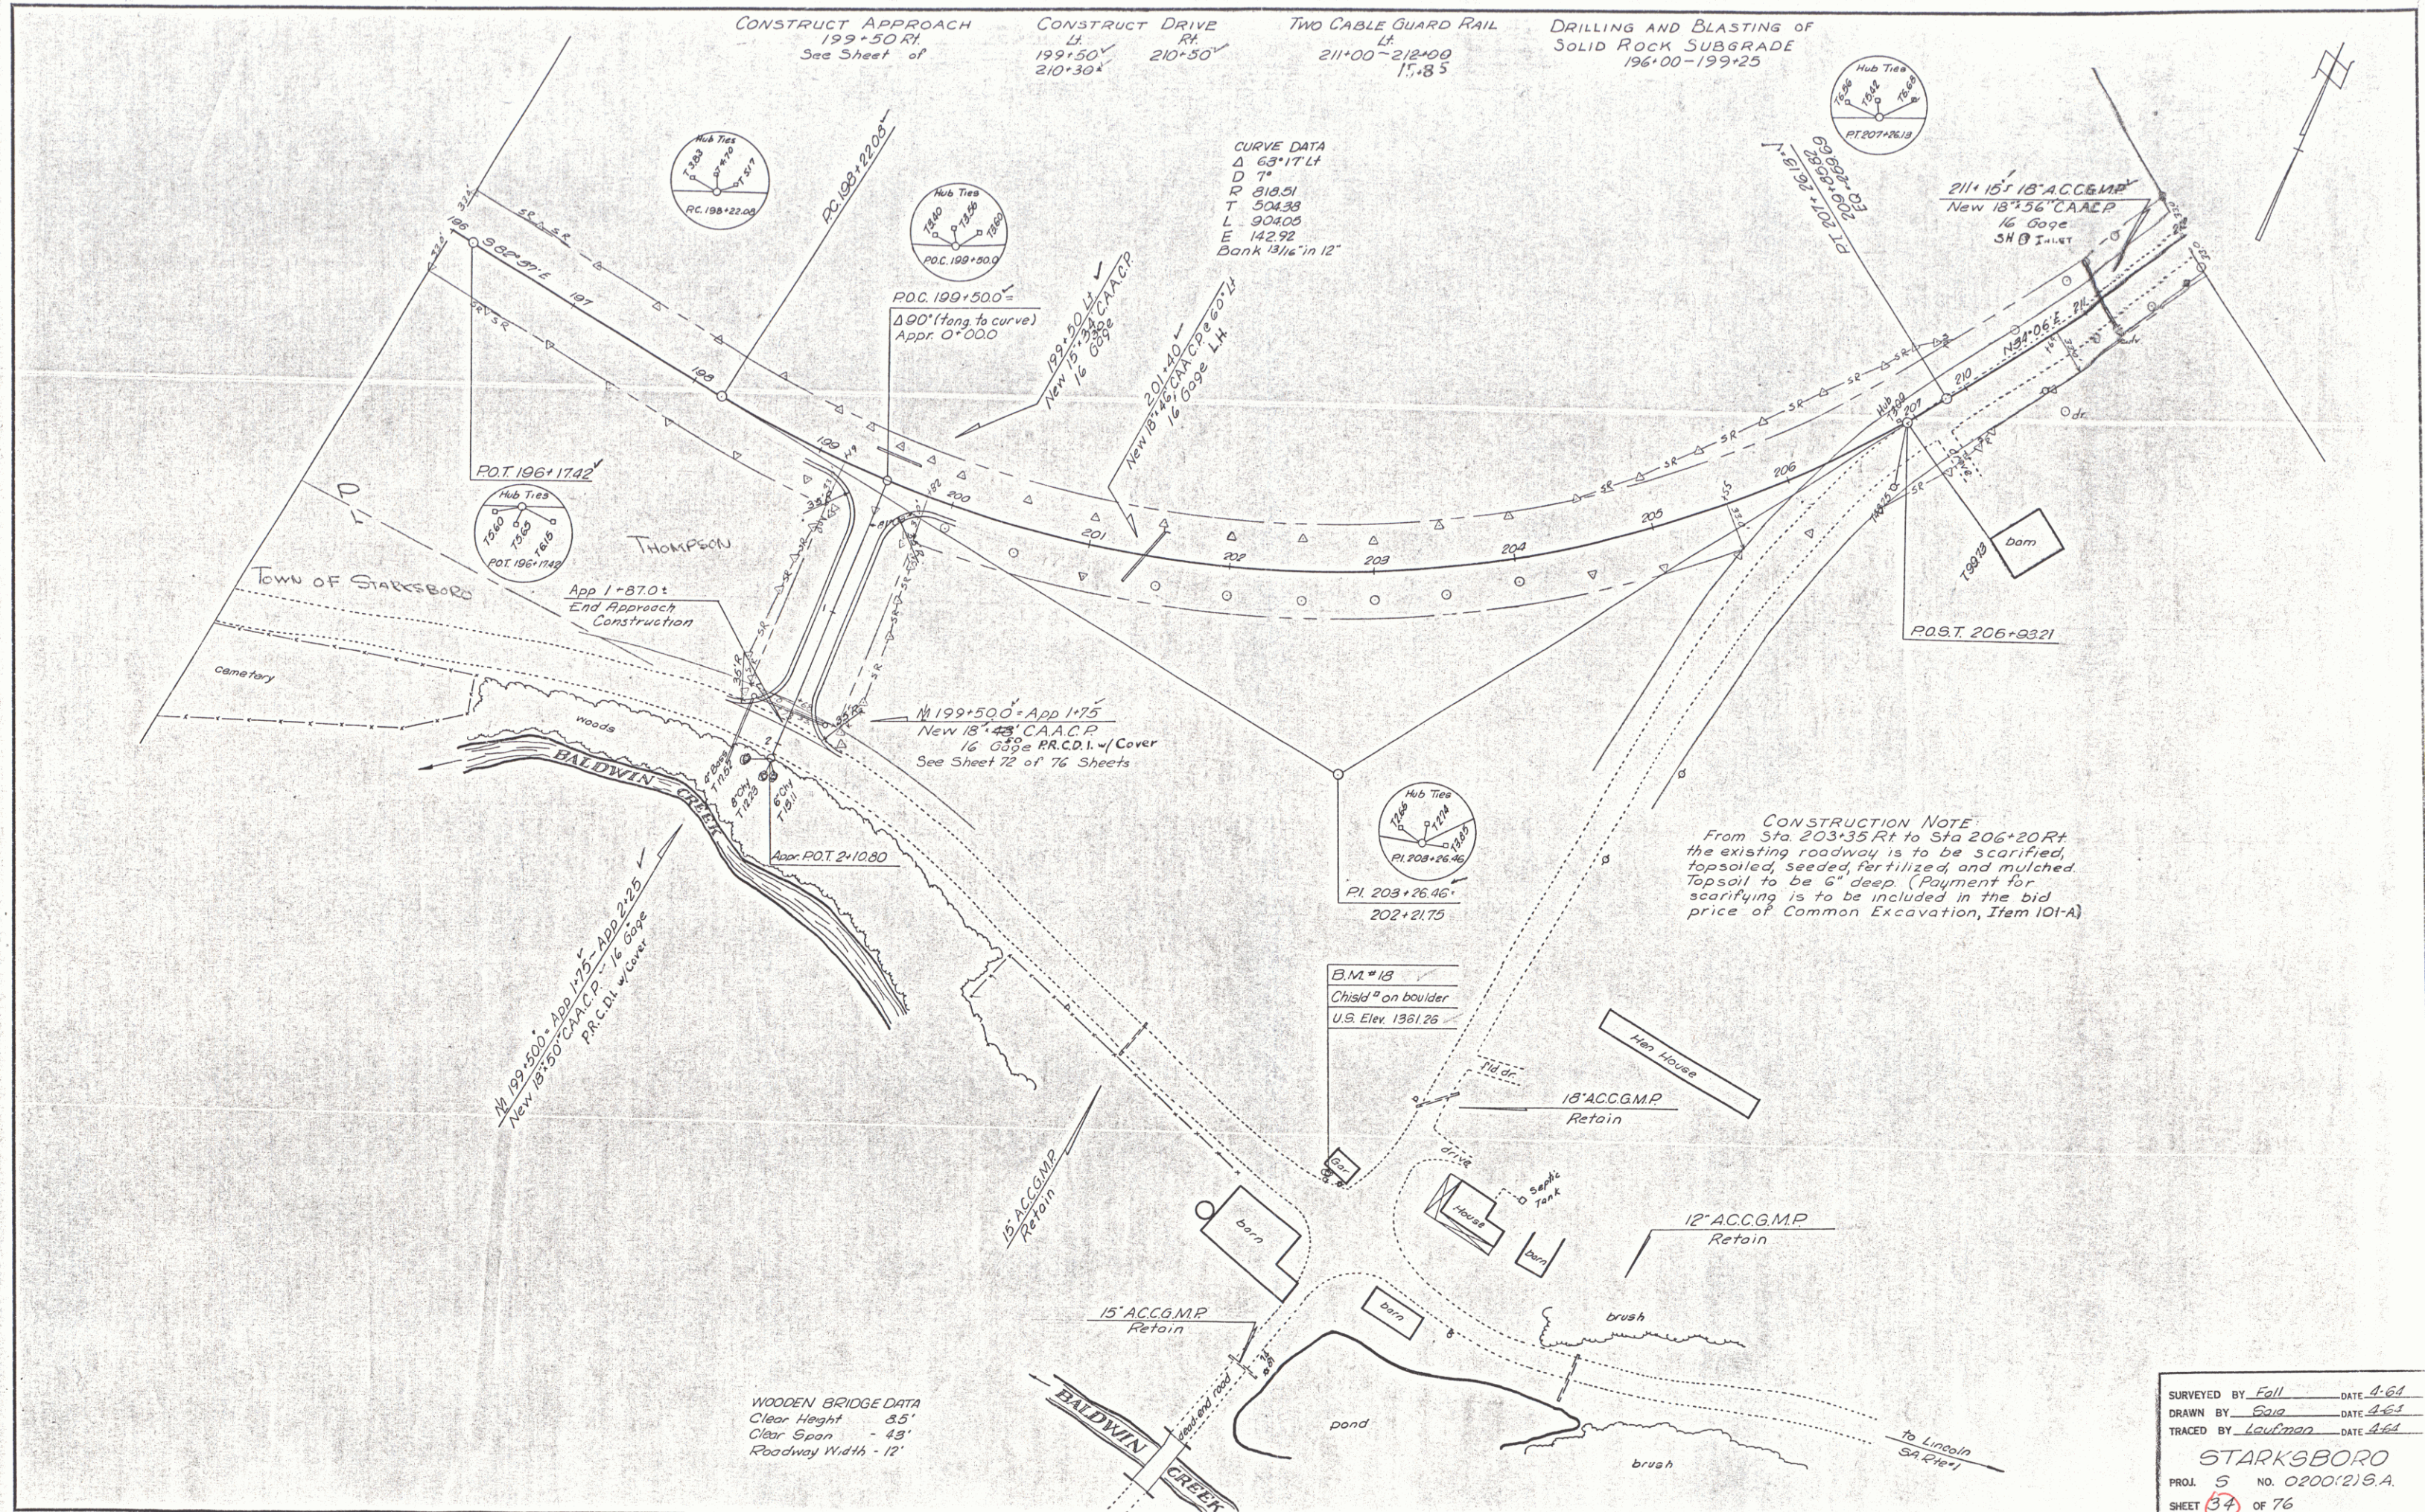

PLAN	DATE	6-63
BY	DATE	6-63
CHECKED	DATE	7-63
APPROVED	DATE	



PROFILE	DATE	6-63
BY	DATE	6-63
CHECKED	DATE	
APPROVED	DATE	

TWO CABLE GUARD RAIL
212+00-215+00
220+50-222+98

DRIVES
219+10 LT.
219+15 RT.

PLANK GUARD RAIL WITH
PRESERVATIVE TREATMENT
218+96-219+01

CONSTRUCT SPECIAL DITCH
(to be paid for under the item
of 101-A)
223+50-224+00

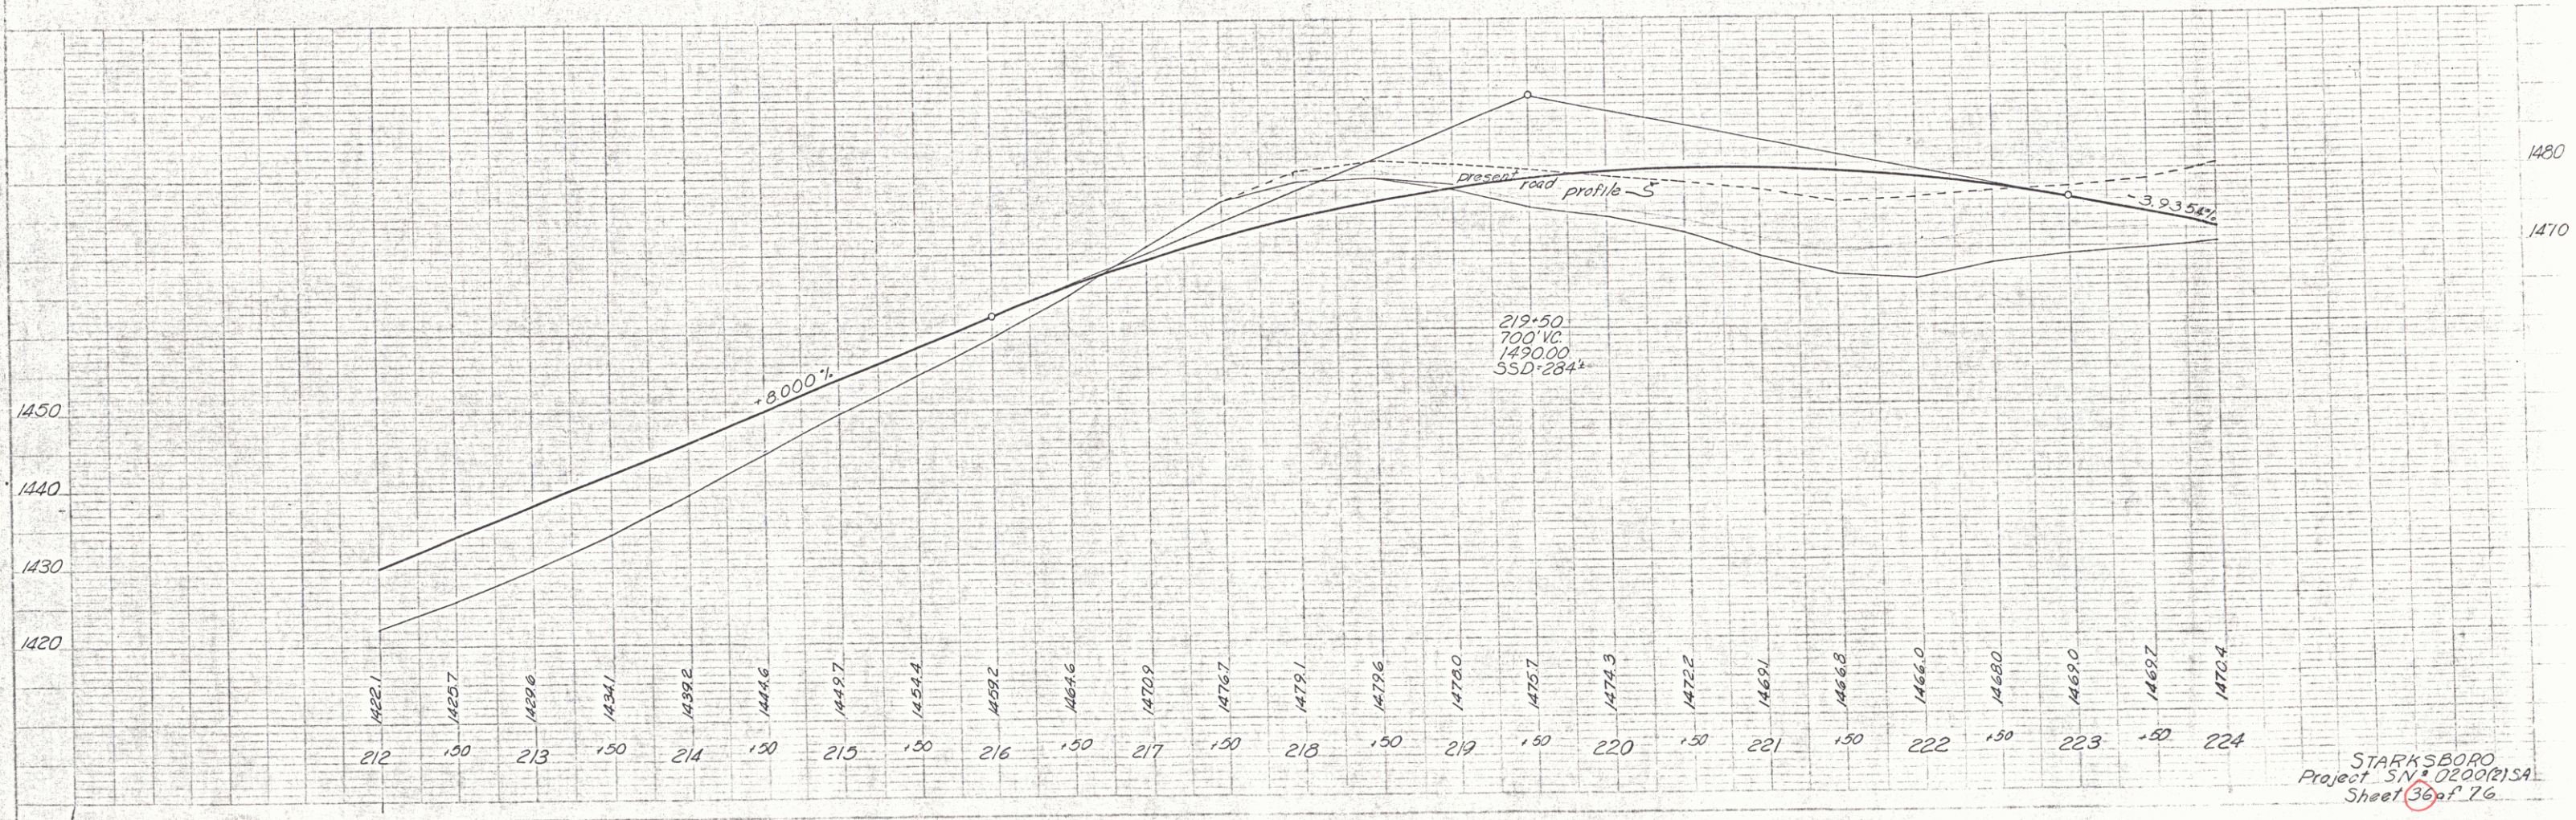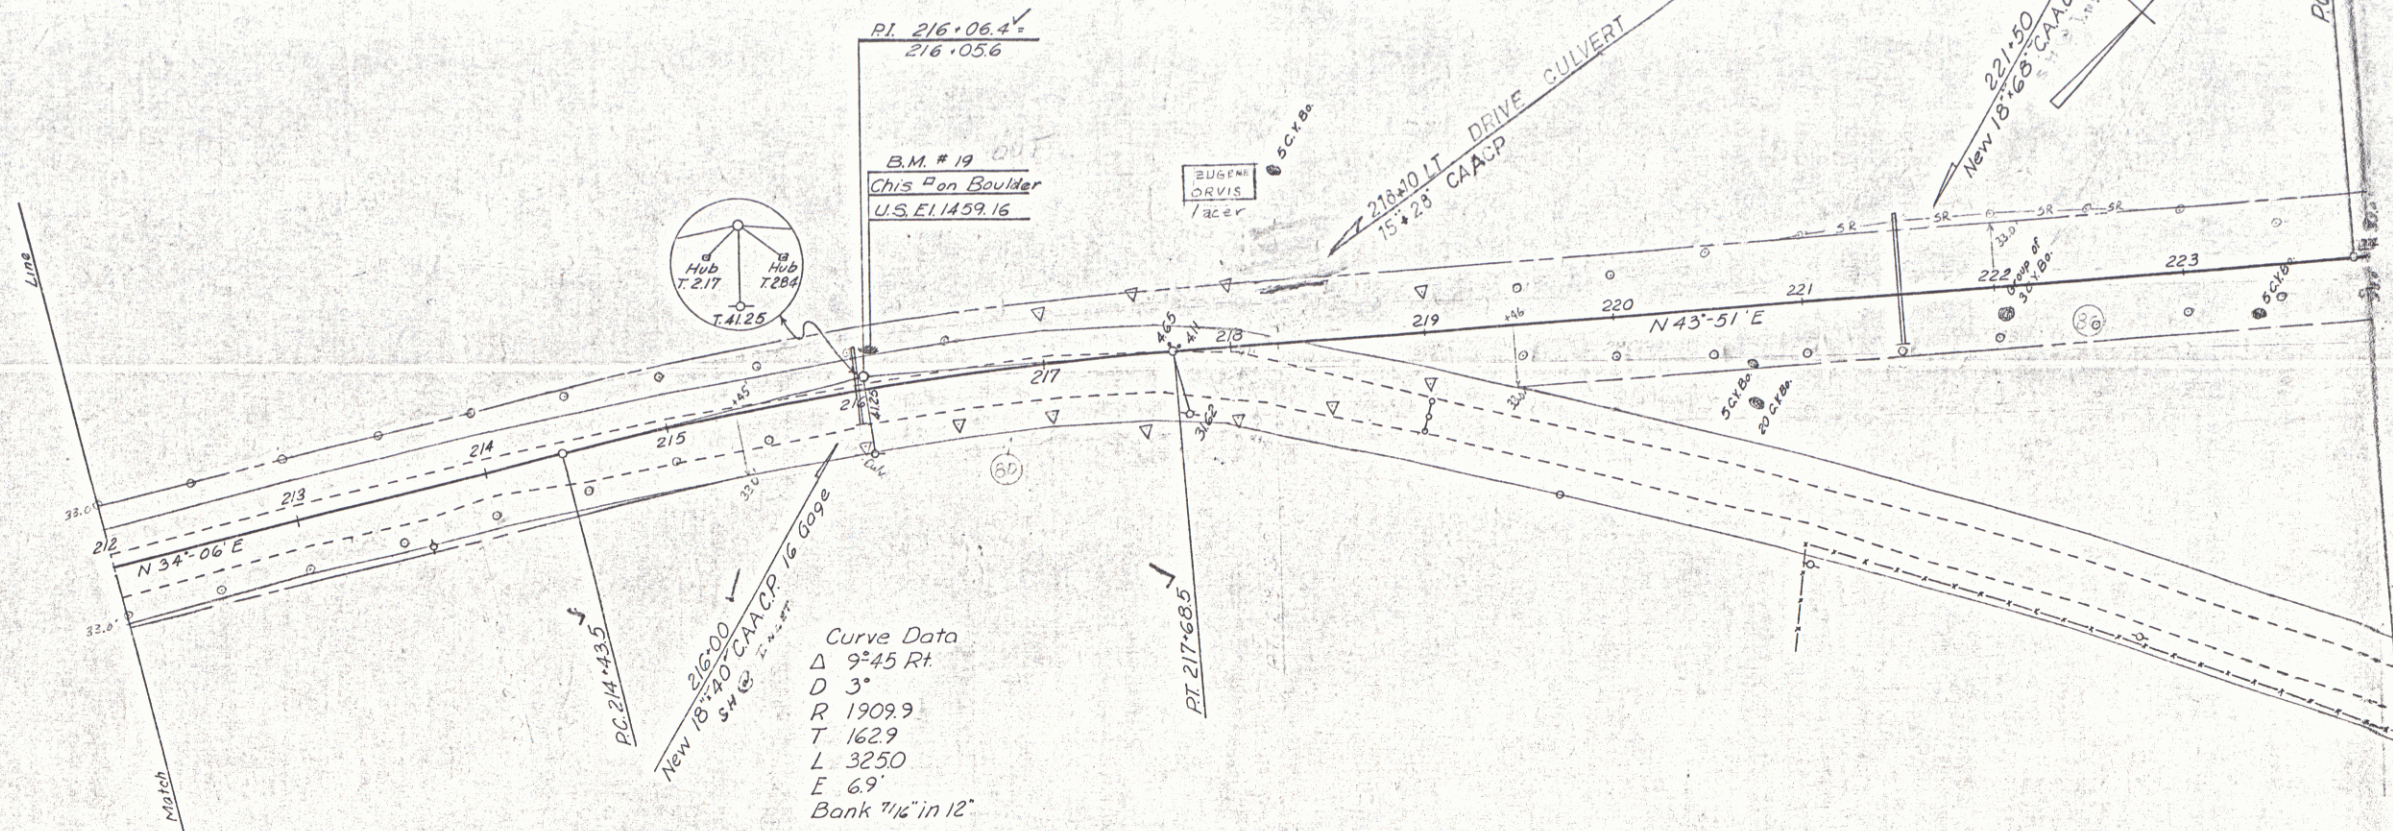

STARKSBORO
Project SN 020021SA
Sheet 36 of 76

