


R.L.E.

CONCRETE CURB ITEM 401-BMOD		
STATION	STATION	POS
58+21	58+26	R
58+62	58+67	R
55+31	55+36	R

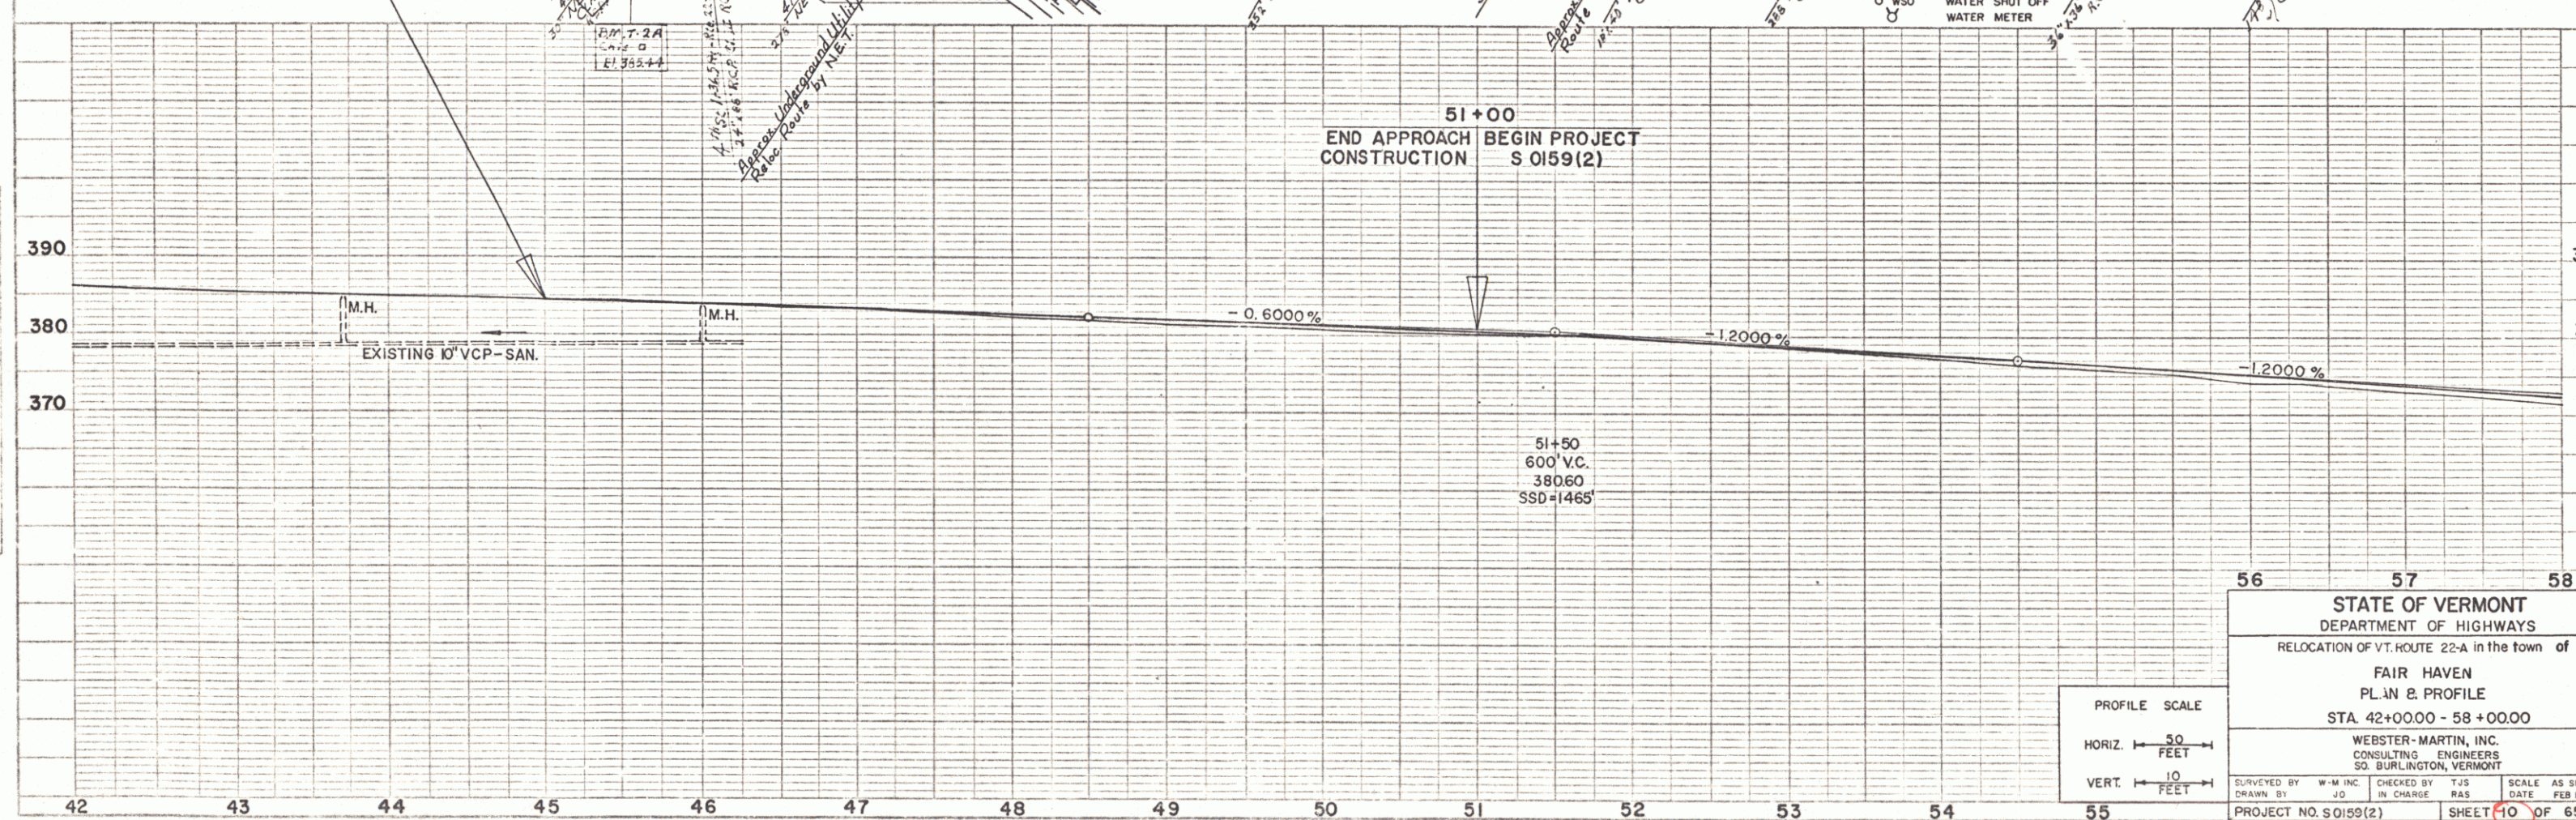

56	57	58
STATE OF VERMONT DEPARTMENT OF HIGHWAYS		
RELOCATION OF VT. ROUTE 22-A in the town of		
FAIR HAVEN		
PL IN & PROFILE		
STA. 42+00.00 - 58 +00.00		
WEBSTER-MARTIN, INC. CONSULTING ENGINEERS 50 BURLINGTON, VERMONT		
DRAWN BY JO	W-M INC. CHECKED BY JO	SCALE AS SHOWN FEB 1968
PROJECT NO. S(059)(2)		SHEET NO. OF 65

VERTICAL GRANITE CURB ITEM 556-B		
STATION	STATION	POS
48+86	48+95	RT
(INCLUDE RADIUS)		
49+13	50+46	RT
50+64	51+79	RT
51+00	53+27	LT
51+97	52+54	RT
52+72	53+30	RT
53+58	54+21	RT
54+24	57+30	LT
55+87	57+31	RT
55+77	56+26	RT
56+84	57+32	RT
57+68	58+00	LT
57+92	58+00	RT
4TH STREET		
0+30	1+13	LT
(INCLUDE RADIUS)		


CONSTRUCT DRIVES		
STATION	POS	
45+00	LT	
45+35	RT	
48+90	LT	
49+04	RT	
50+55	RT	
51+28	RT	
52+63	RT	
53+39	RT	
54+56	LT	
55+54	RT	
57+55	RT	
57+59	LT	

GRANITE SLOPE EDGING ITEM 556-A		
STATION	STATION	POS
45+73	46+45	RT
(INCLUDE RADIUS)		
5" ONE COURSE CEMENT CONCRETE SIDEWALK, ITEM 560		
STATION	STATION	POS
48+97	54+21	RT
55+77	57+32	RT
57+77	58+00	RT

8" ONE COURSE CEMENT CONCRETE SIDEWALK, ITEM 560		
STATION	STATION	POS
54+21	55+77	RT
57+32	57+77	RT
CONCRETE CURB ITEM 401-B		
STATION	STATION	POS
54+21	54+24	RT
54+24	54+27	RT
55+31	55+36	RT
55+72	55+77	RT
57+82	57+87	RT
57+78	57+77	RT


TOPSOIL ITEM 621		
STATION	STATION	POS
45+79	46+45	RT
48+95	49+27	RT
4TH STREET		
0+30	1+13	LT
CONSTRUCT 4TH STREET APPROACH		
STATION	STATION	POS
0+30	1+13	LT

EXCAVATION AND REMOVAL OF ROAD SURFACES AND/OR PAVEMENTS ITEM 119		
STATION	STATION	POS
45+79	46+45	RT
48+95	49+27	RT
4TH STREET		
0+30	0+90	LT
0+30	0+89	RT

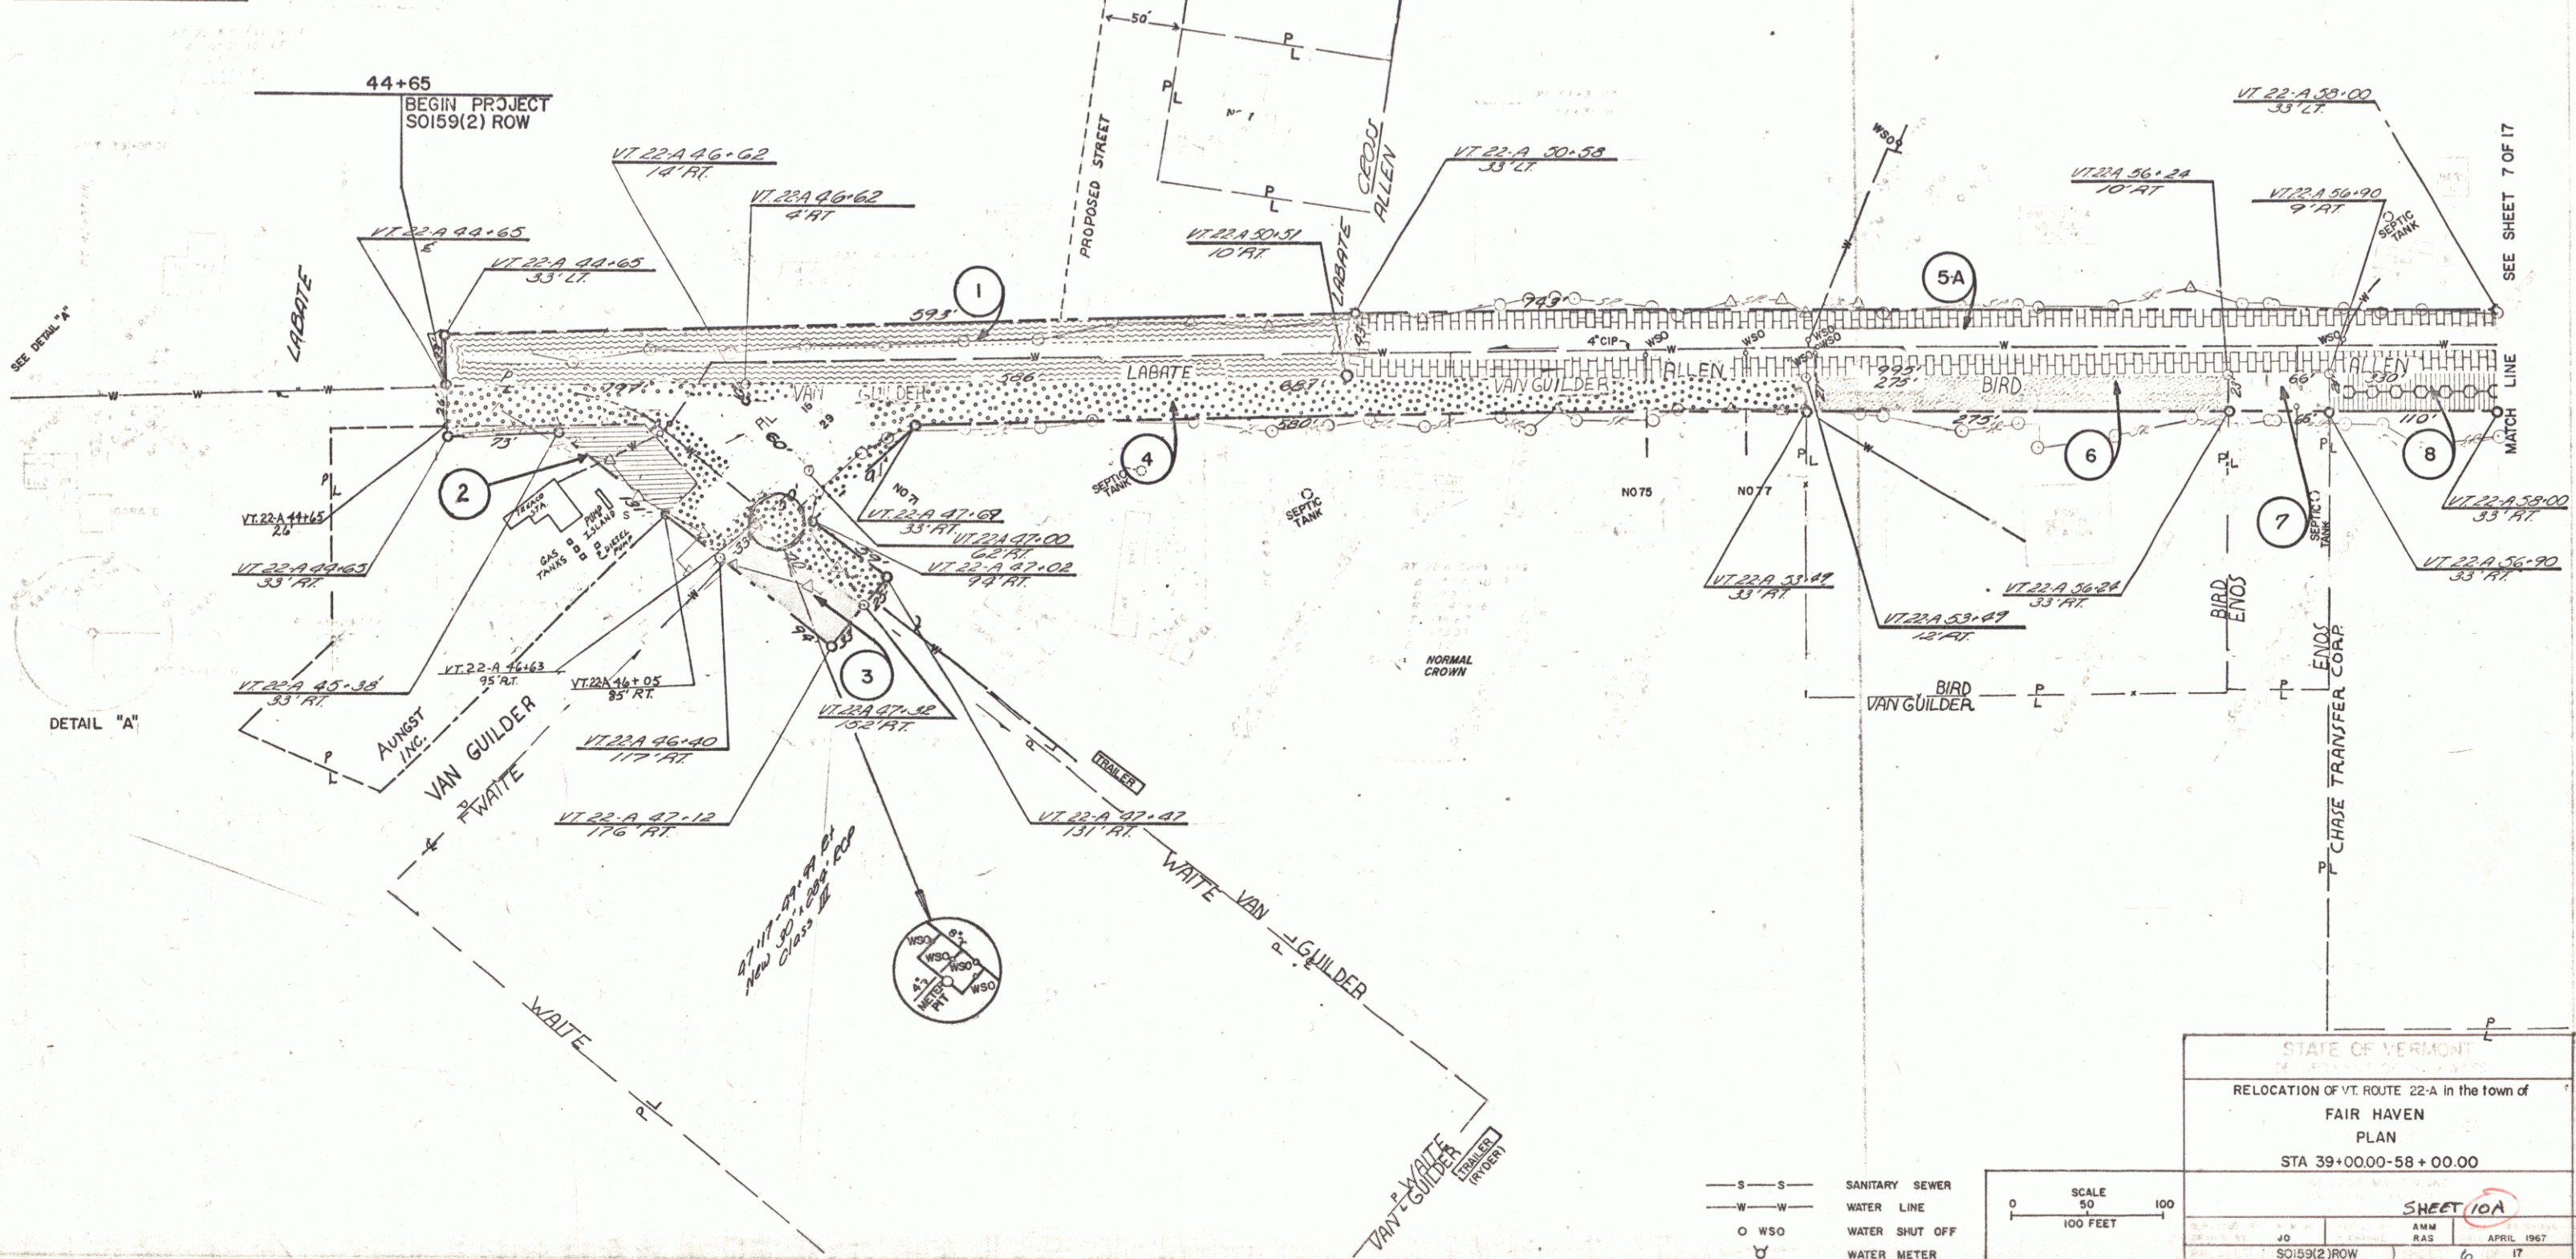

STATE OF VERMONT	
RELOCATION OF VT. ROUTE 22-A in the town of	
FAIR HAVEN	
PLAN	
STA 39+00.00-58+00.00	
SHEET 10A	
40	APRIL 1967
S0159(2) ROW	6 17

S-S SANITARY SEWER
 W-W WATER LINE
 O WSO WATER SHUT OFF
 M WATER METER

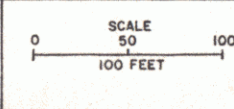

POOR ORIGINAL COPY

VERTICAL GRANITE CURB ITEM 556-B		
STATION	STATION	POS
VT 22A 58+00	60+00	LT
VT 22A 58+00	59+51.1	RT
VT 22A 59+25	59+59	RT
VT 22A 60+00	60+01	RT



8" ONE COURSE CEMENT CONCRETE SIDEWALK, ITEM 560		
STATION	STATION	POS
VT 22A 58+00	59+25	RT
VT 22A 59+25	60+00	RT

CONSTRUCT RAMP		
STATION	STATION	RAMP
14+00	15+37.44	E
2+00	18+00	F
20+00	26+13.65	G
37+43.59	43+00	H

5" ONE COURSE CEMENT CONCRETE SIDEWALK, ITEM 560		
STATION	STATION	POS
VT 22A 58+00	59+21.1	RT
VT 22A 59+25	59+39	RT
VT 22A 60+00	60+06	RT

CONCRETE CURB ITEM 401-B		
STATION	STATION	POS
VT 22A 58+00	59+25	RT
VT 22A 59+25	59+25	RT
VT 22A 59+25	59+25	RT
VT 22A 59+25	60+00	RT
VT 22A 60+00	60+06	RT

STOP PROJECT SO159(2) ROW		BEGIN PROJECT FO20-1(9)APROW	
CONSTRUCT DRIVE			
STATION	POS		
VT 22A 58+00	RT		
VT 22A 59+25	RT		

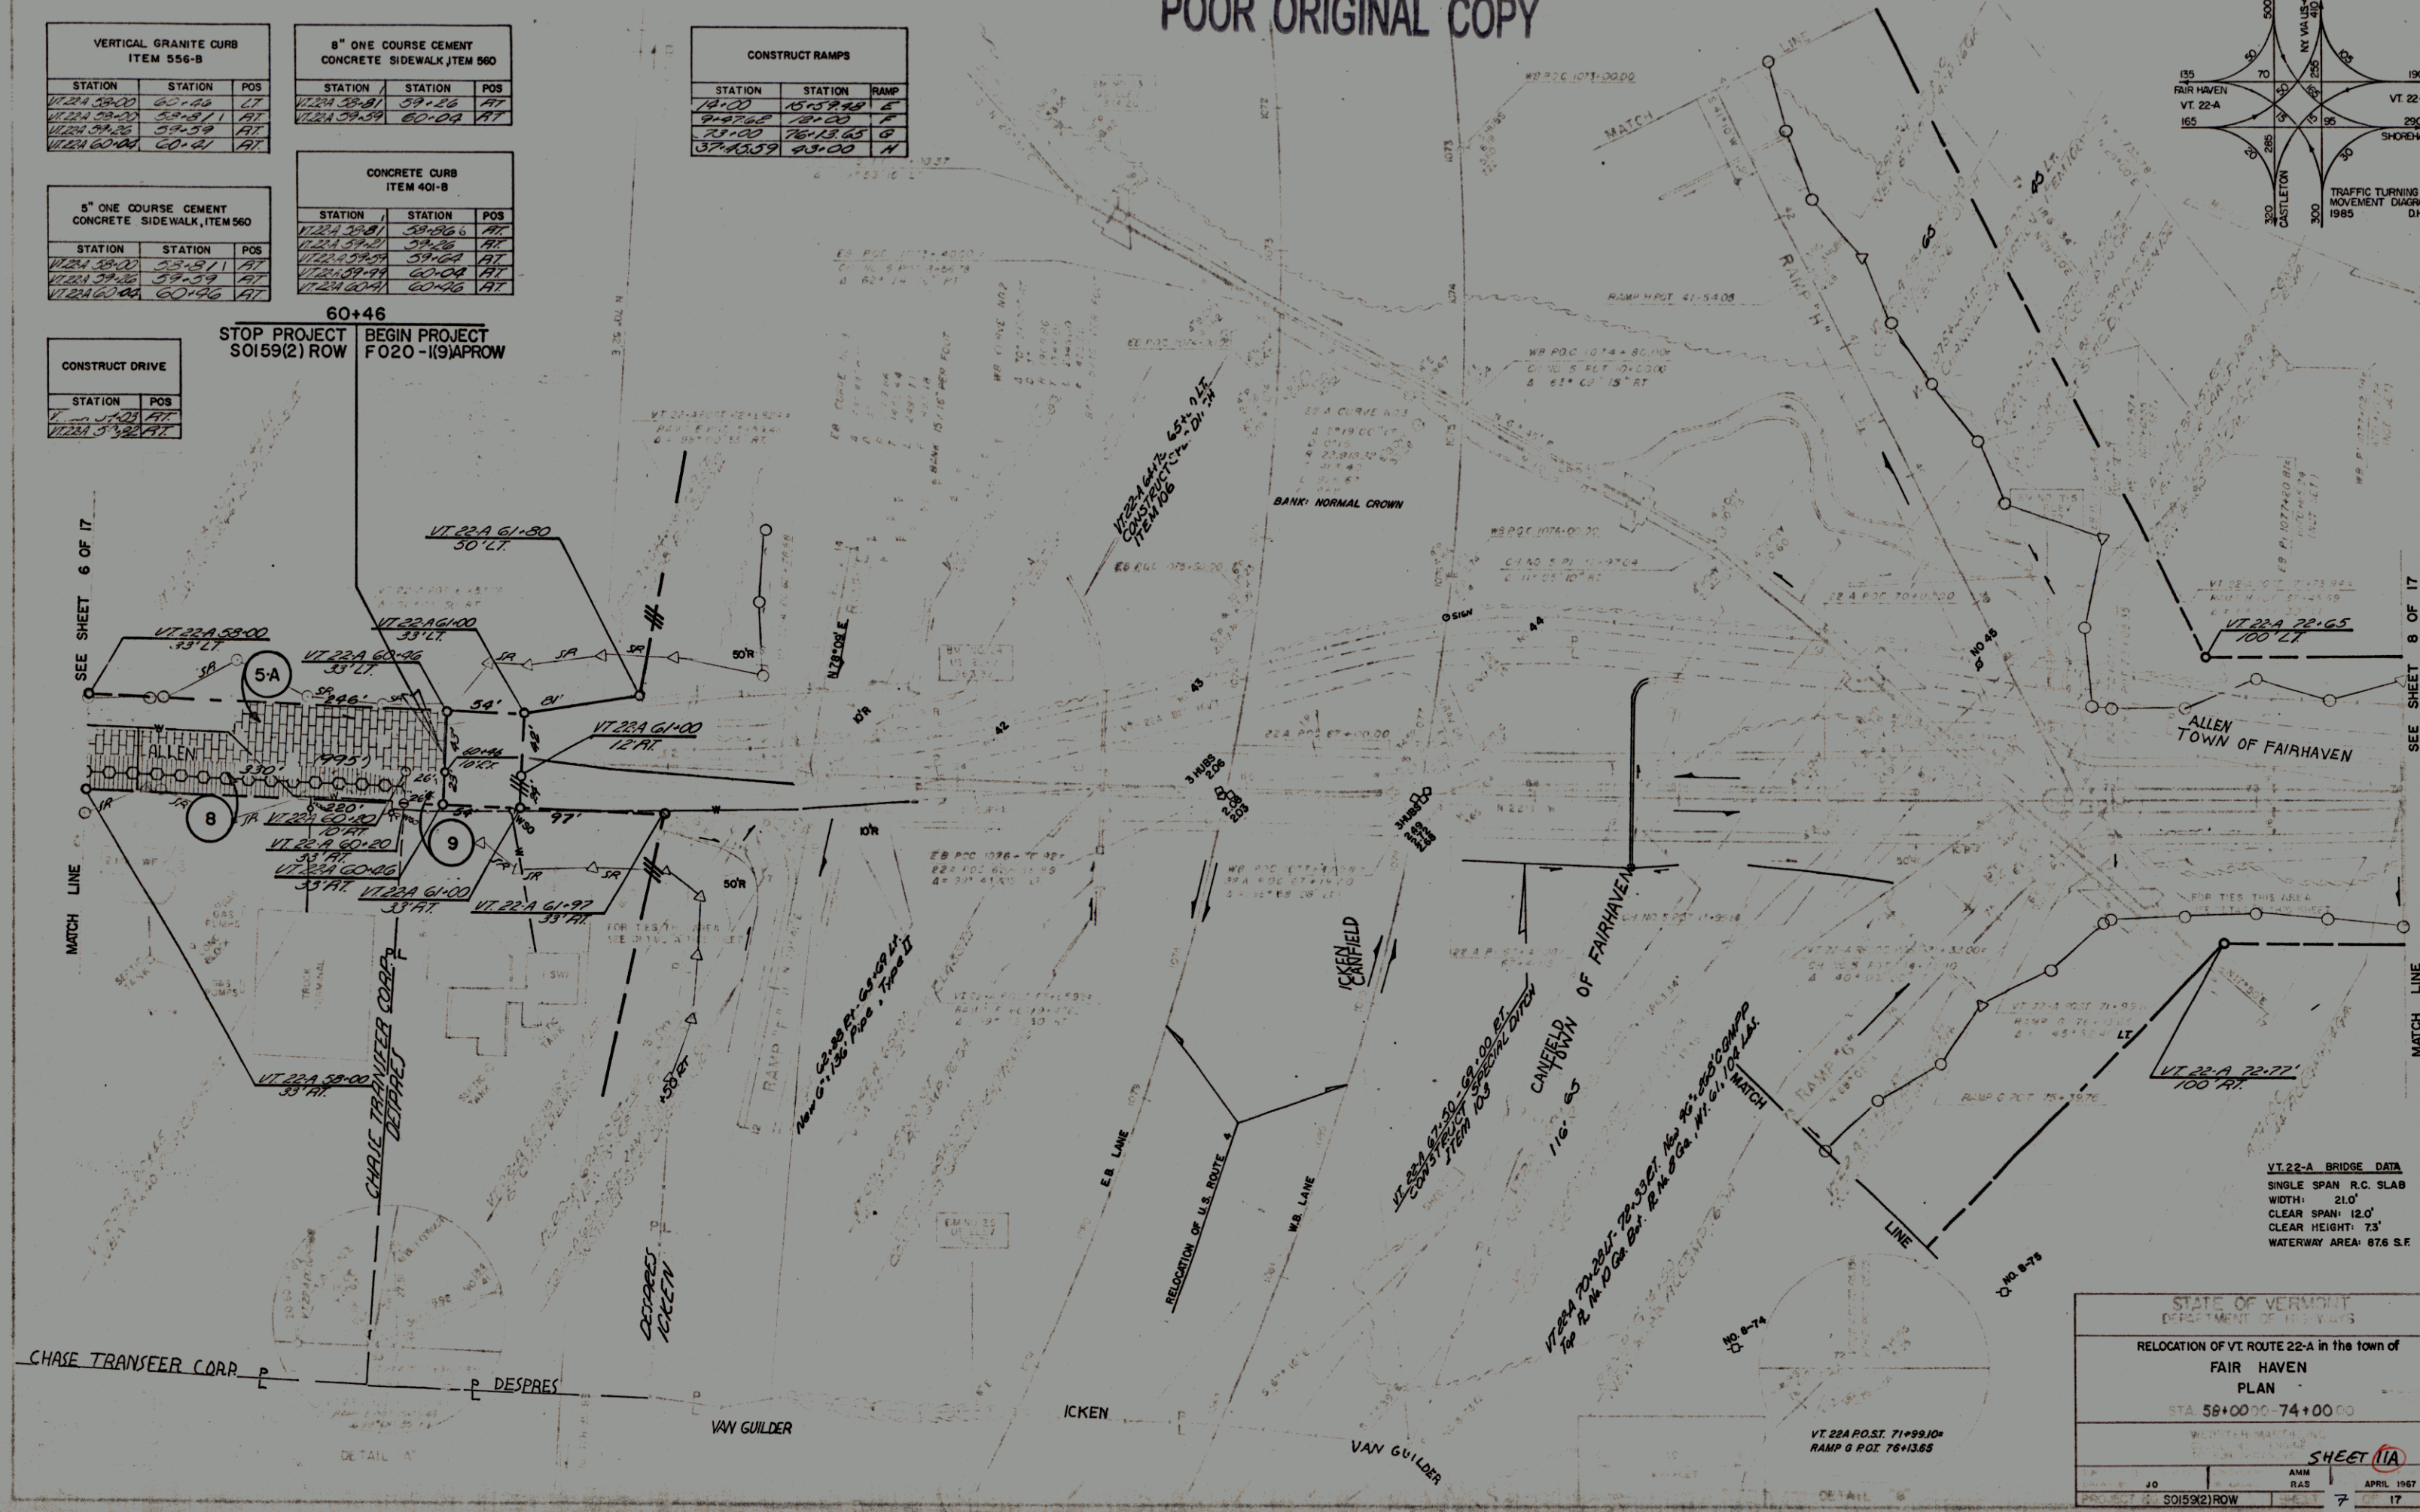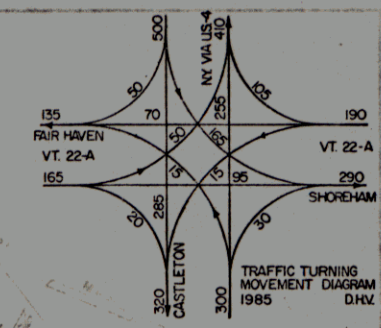

STATE OF VERMONT DEPARTMENT OF HIGHWAYS	
RELOCATION OF VT. ROUTE 22-A in the town of FAIR HAVEN	
PLAN	
STA 58+00 TO 74+00	
SHEET 11A	
JO	ANM
RAS	APRIL 1967
PROJECT	SO159(2)ROW
	7

PLAN
 DRAWN BY: J. L. Latham
 CHECKED BY: J. L. Latham
 DATE: 10-65
 SCALE: AS SHOWN
 PROJECT NO. S 0159(2)
 SHEET 12 OF 65

PROFILE
 DRAWN BY: J. L. Latham
 CHECKED BY: J. L. Latham
 DATE: 10-65
 SCALE: AS SHOWN
 PROJECT NO. S 0159(2)
 SHEET 12 OF 65



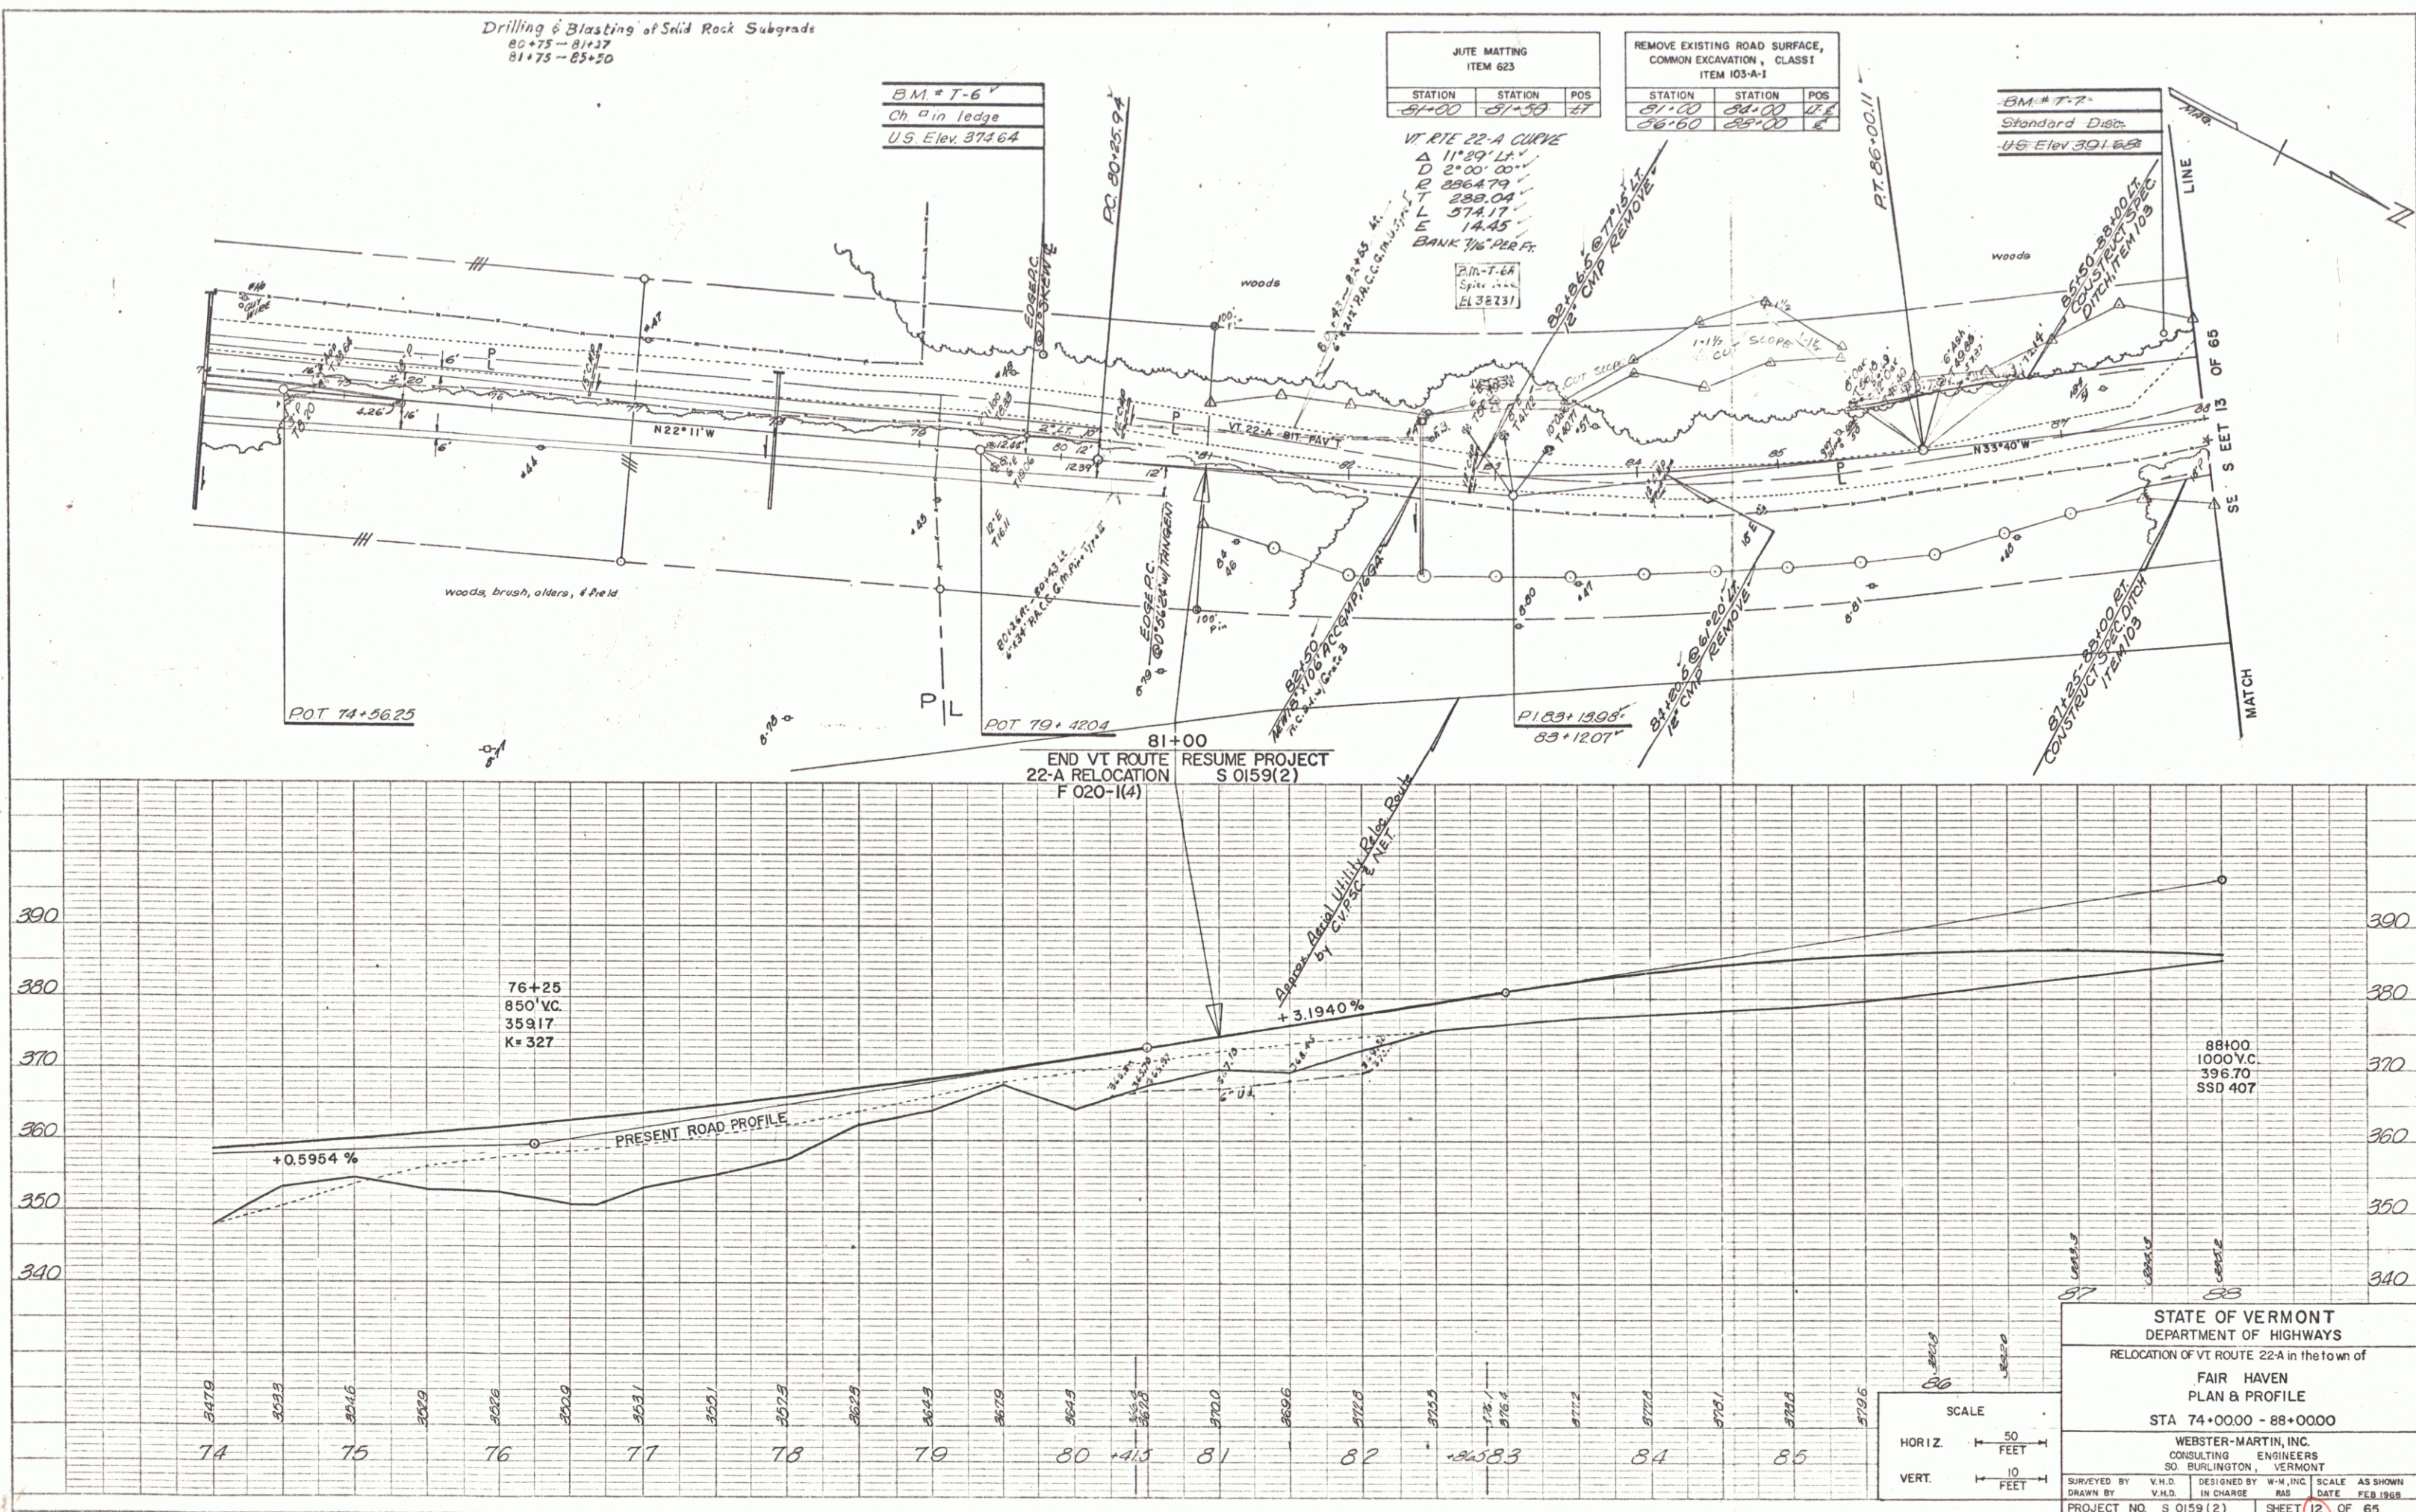



PLATE 1. PLAN, PROFILE & P. & R. E. STANDARD
 REVISION: 1. C. E. & C. O. NEW YORK
 K & S CO. NO. 348-70

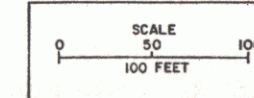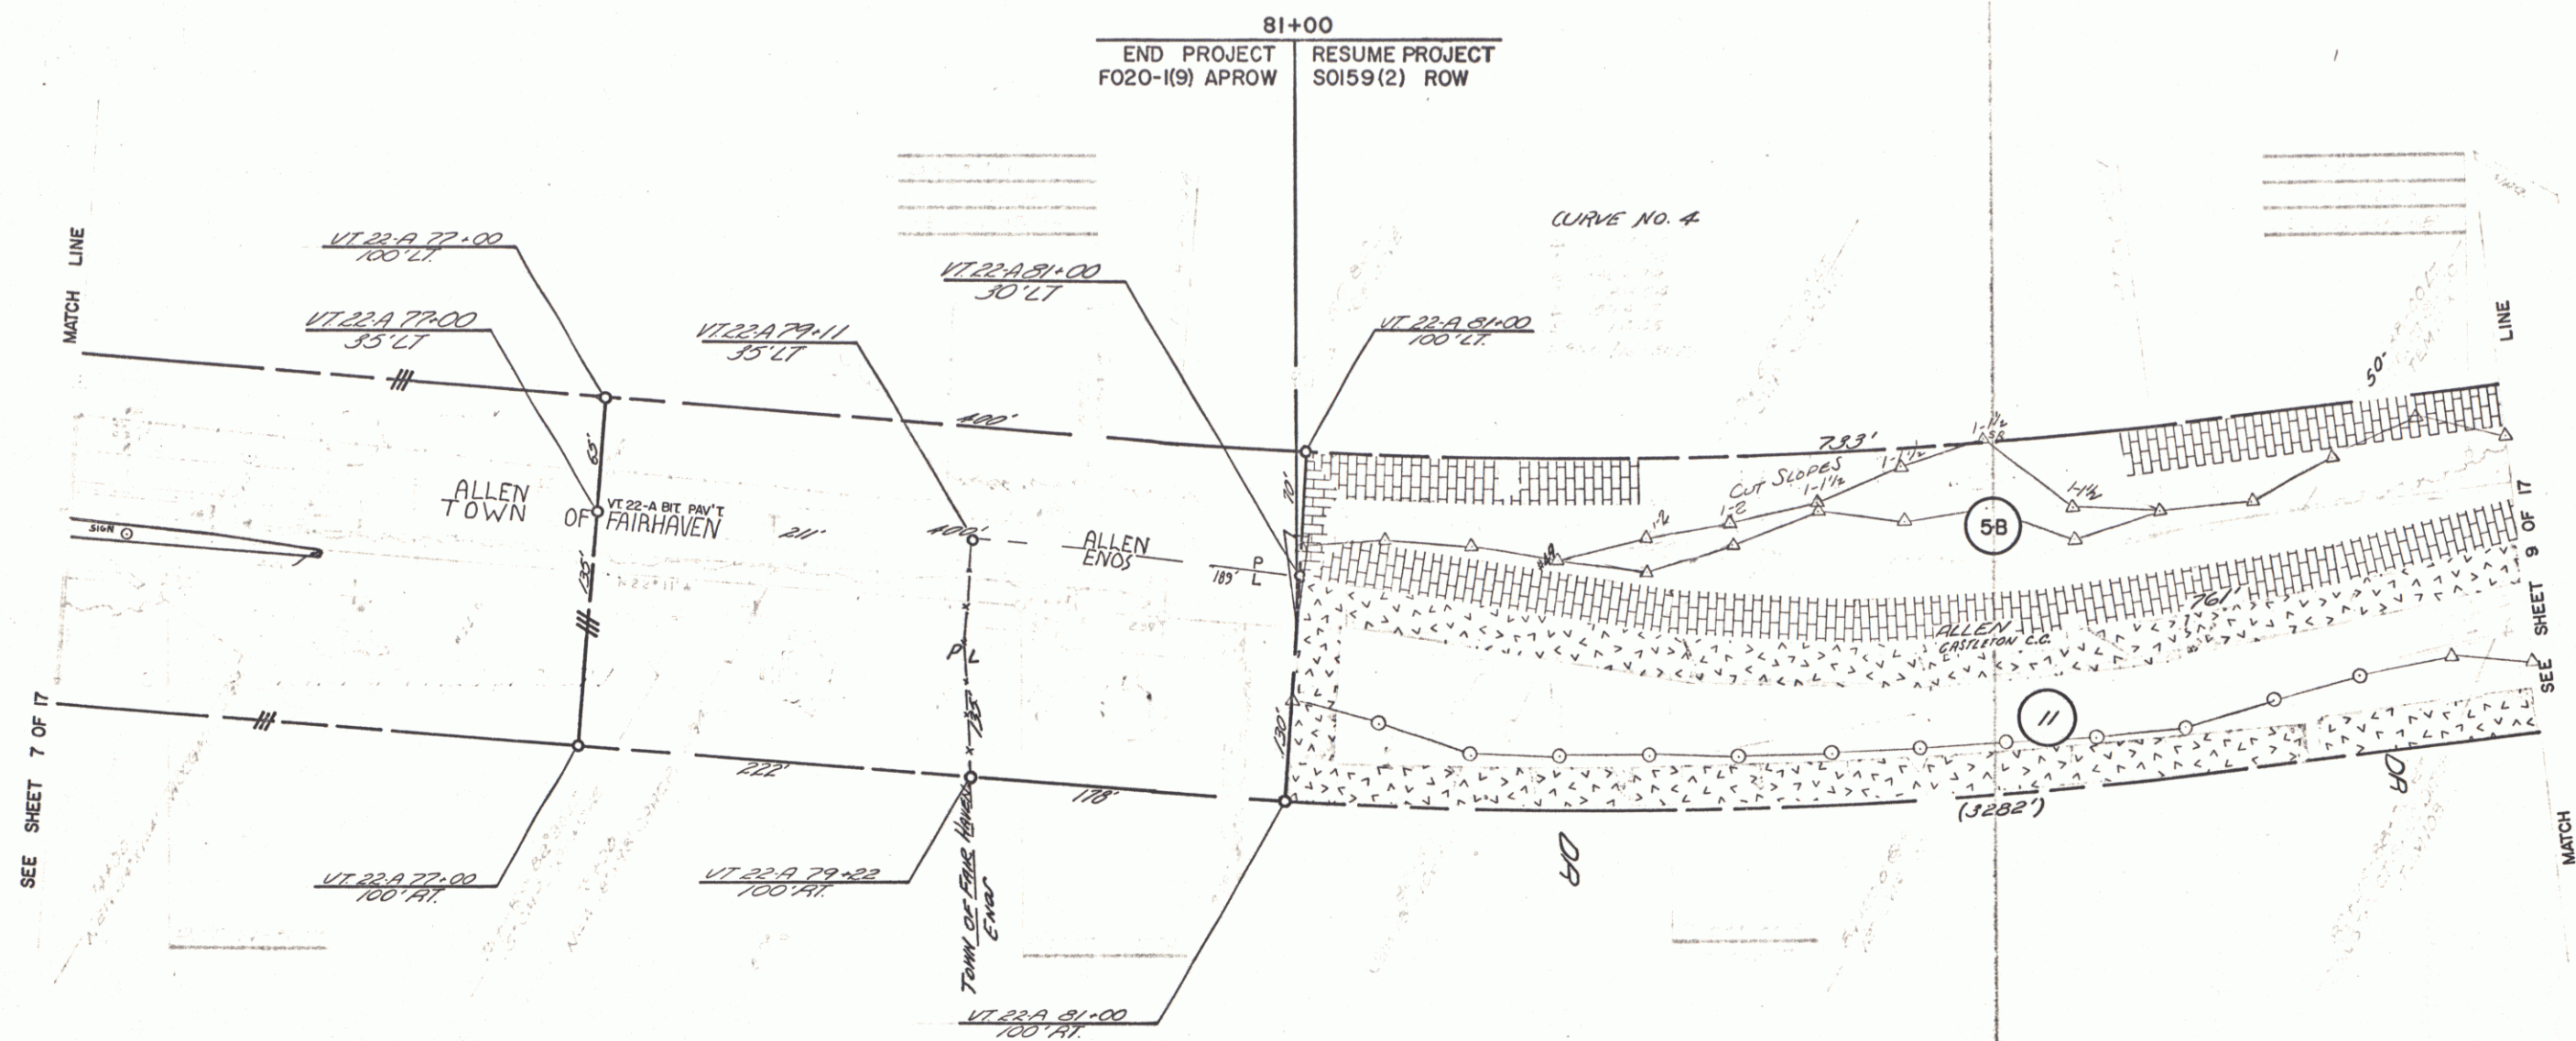



STATE OF VERMONT			
DEPARTMENT OF HIGHWAYS			
RELOCATION OF VT. ROUTE 22-A in the town of FAIR HAVEN			
PLAN			
STA. 74+00.00 - 88+00.00			
VT. HWY DEPT.	AMM	SHEET 12A	
JO	RAS	8	17
SO159(2) ROW			

100

DATE	8-65
BY	10-65
PROFILER	Fall
APPROVED	Loufman
NOTED	
NOTE BOOK	
STATUS CHECKED	
P. NY NOTED	
NO.	

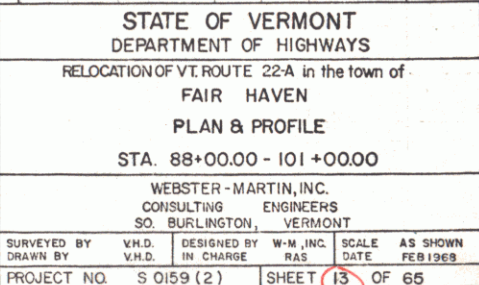

POOR ORIGINAL COPY

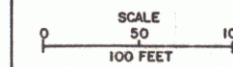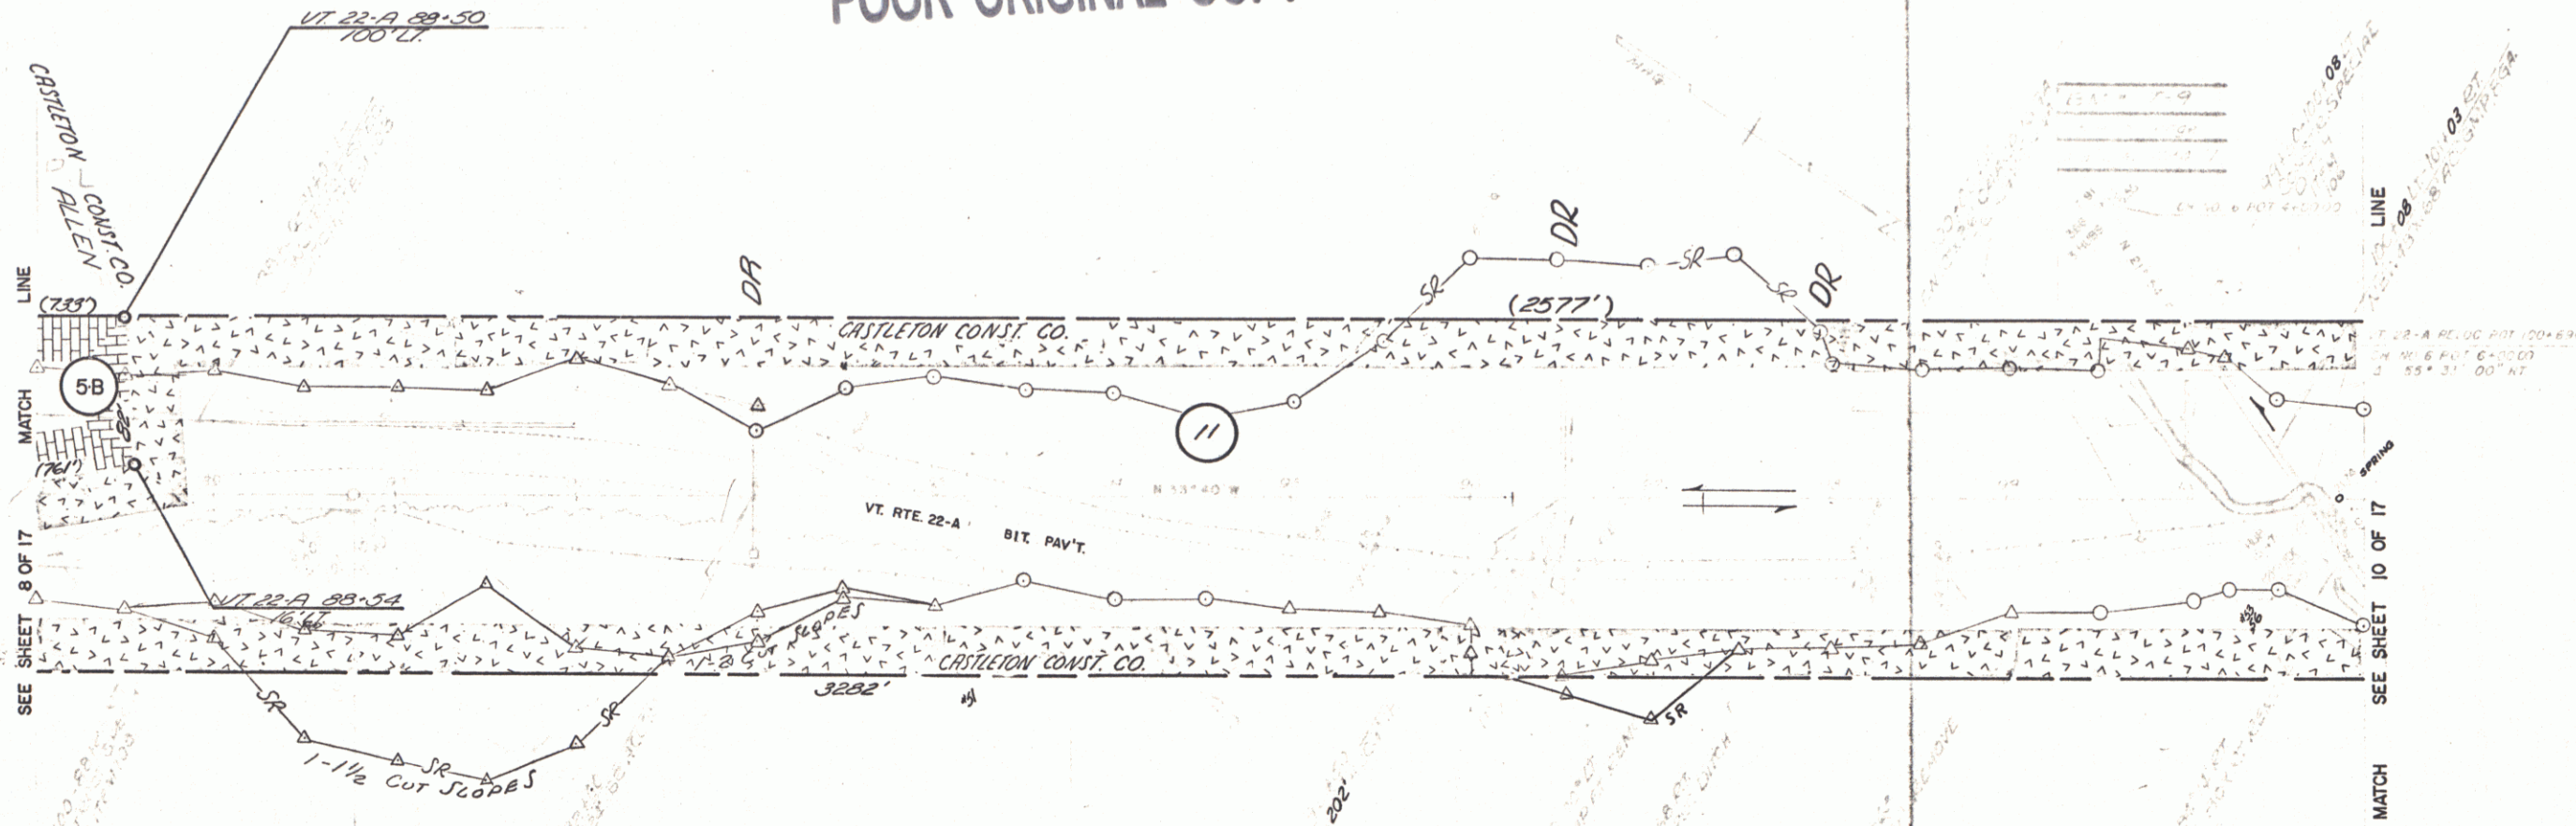

RELOCATION OF U.S. ROUTE 22-A in the town of
FAIR HAVEN
PLAN
STA. 88+00.00 - 101+00.00



SHEET 13A

STATE OF VT. HWY DEPT JOHN S. JO	AMM RAS	APRIL 1967
PROJECT NO. SO159(2)ROW	SHEET 9	OF 17

CONSTRUCT APPROACH	
STATION	POS
106+47	AT

CONSTRUCT DRIVE	
STATION	POS
110+30	CT
110+30	TH

POOR ORIGINAL COPY

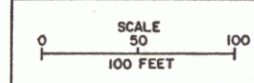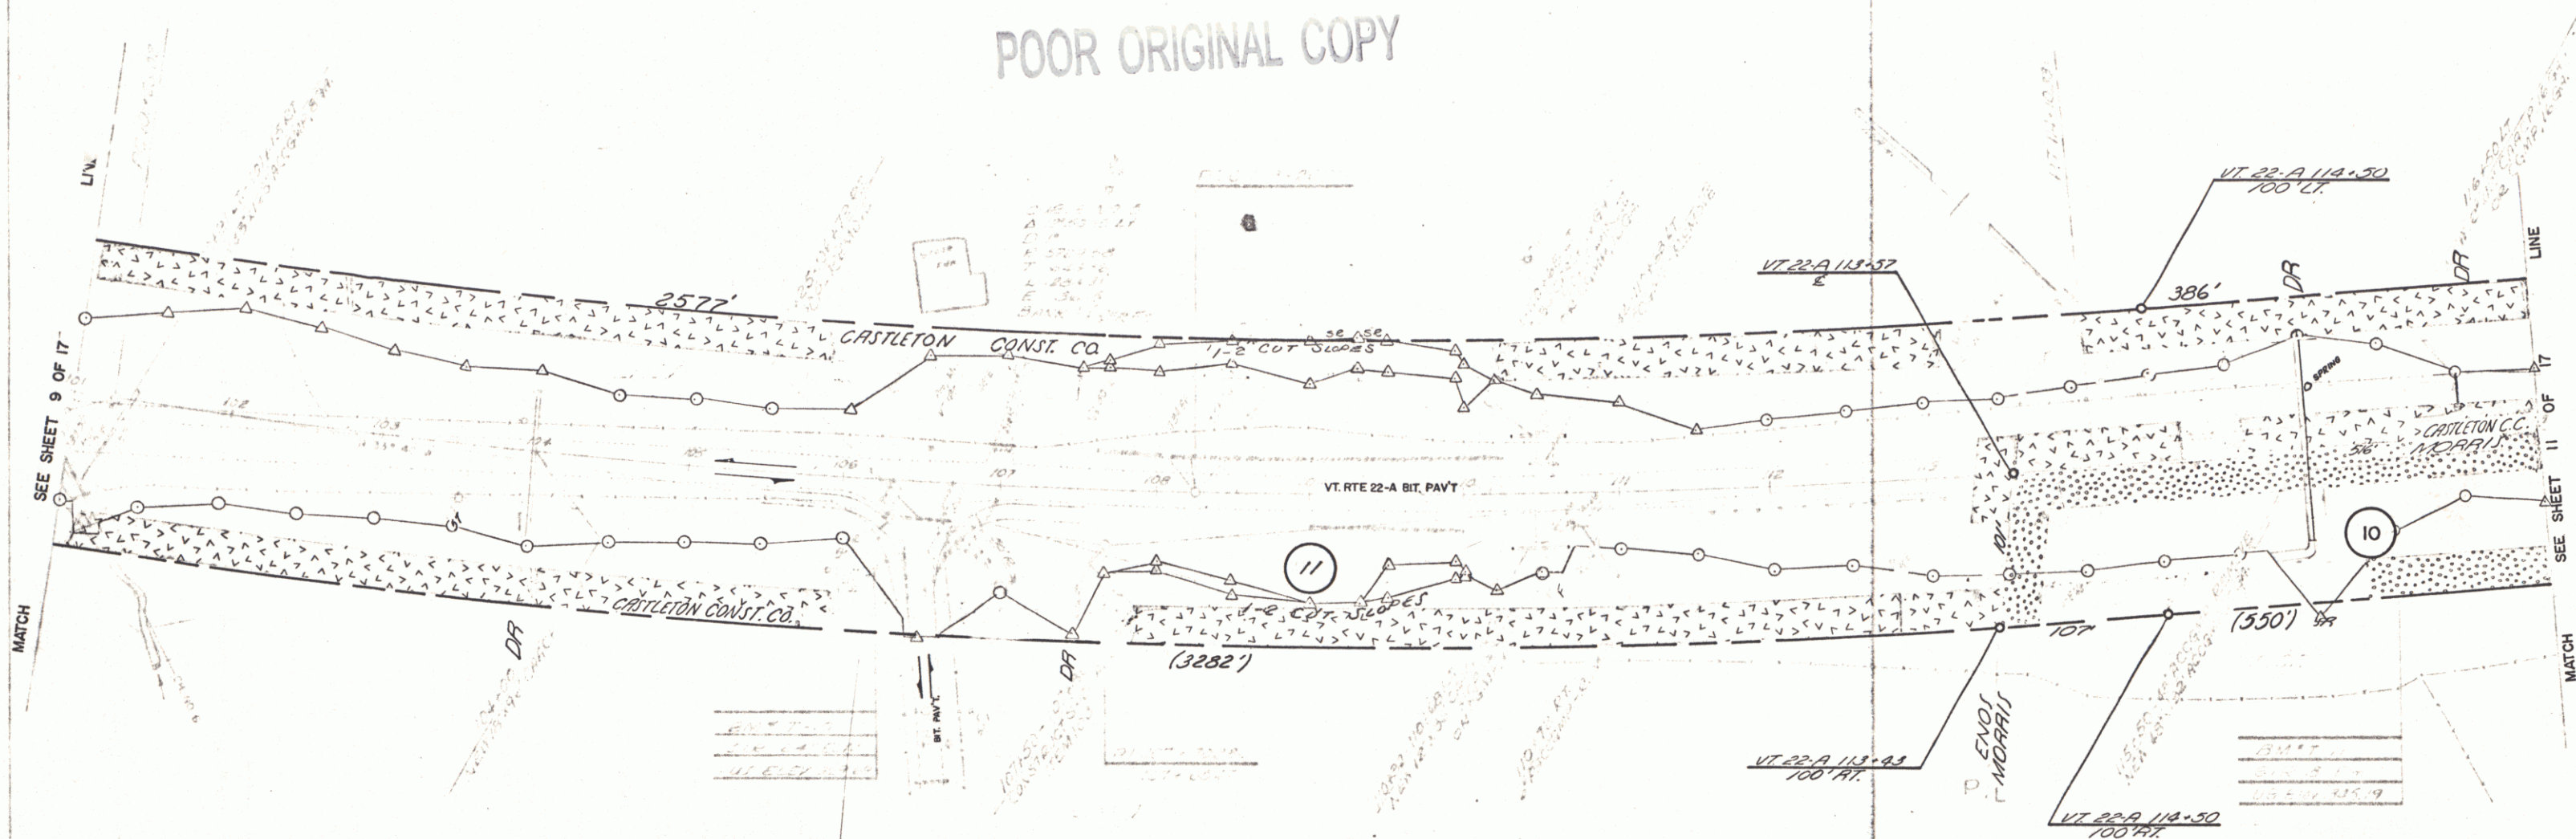


STATE OF VERMONT DEPARTMENT OF HIGHWAYS	
RELOCATION OF VT. ROUTE 22-A in the town FAIR HAVEN	
PLAN	
STA. 101+00.00 - 117+00.00	
WESTERHART, INC. DESIGNED BY: [Signature] CHECKED BY: [Signature]	
VT. HWY. DEPT. JO	AMM RAS
50159(2)ROW	APRIL 1967

SHEET 14A

17

POOR ORIGINAL COPY

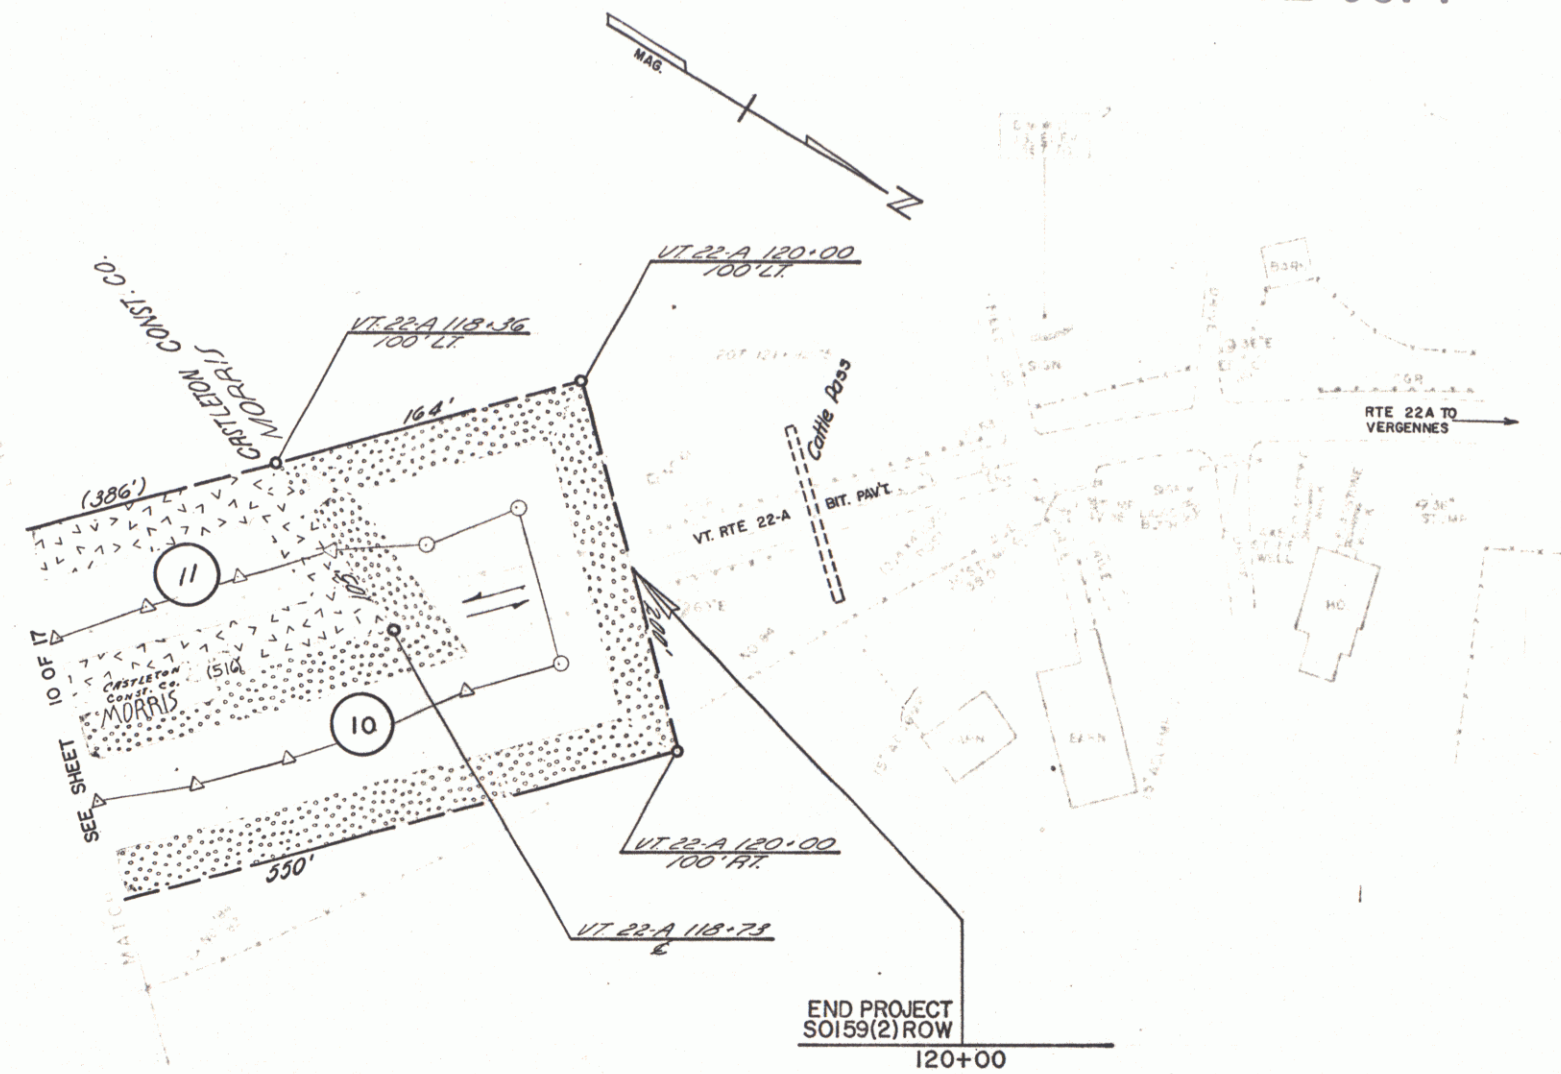

SCALE 0 50 100 100 FEET	STATE OF VERMONT DEPARTMENT OF HIGHWAYS			
	RELOCATION OF VT. ROUTE 22-A in the town of FAIR HAVEN PLAN			
	STA. 117+00.00 - 122+00.00			
	WESTER MASTIN INC. DESIGNED BY: [Signature] CHECKED BY: [Signature] DATE: [Blank]			
VT. HWY DEPT. JO	ANW RAS	SHEET 15A		APRIL 1967
SOI 59(2) ROW		11	17	