


REFERENCE: C. OF HARTFORD - SHARON  
I89-1 (16) (SHEET 35 OF 73)

PARCEL 1  
GRANTOR: WOODWARD, EARL & BARBARA  
BEGIN STA. RELOC. SA 1 44+70 LT.  
END STA. RELOC. SA 1 46+18 LT.  
SLOPE (P) (1.0 A±)  
RELOC. SA 1 45+50 LT. CULVERT & DRAINAGE (P)

Project Sharon  
Project No 7430  
Route VT-14  
Pin 00R 729  
Date 12/17/1973  
SCALE 1" = 100'

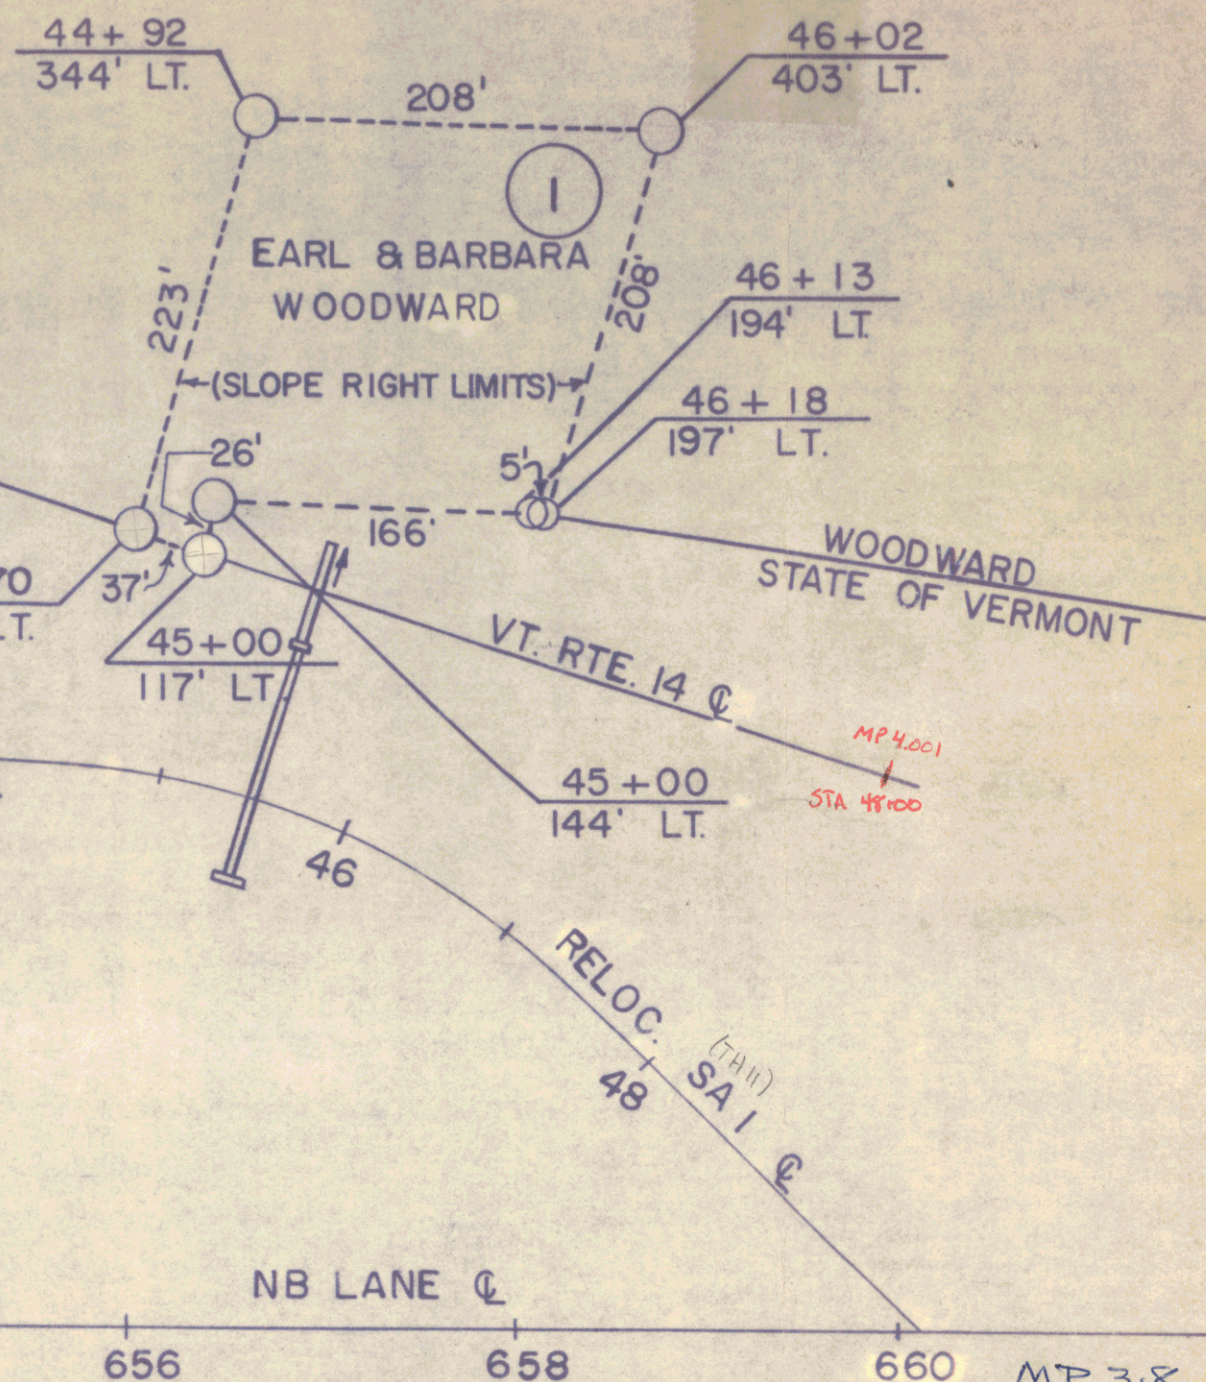

MP 3.8  
RIGHT-OF-WAY DIVISION  
TOWN FILE

PERPETUAL  
Town of VT-14  
(To Be Returned To R.O.W. Division)

STATE OF VERMONT  
DEPT. OF HIGHWAYS

TOWN OF SHARON

(CONTROL)  
PROJECT 7430 DIST. NO 4 (SECT. 1410)  
APPROX. SCALE 1" = 100' DATE 12-17-73 DRAWN BY KMD