



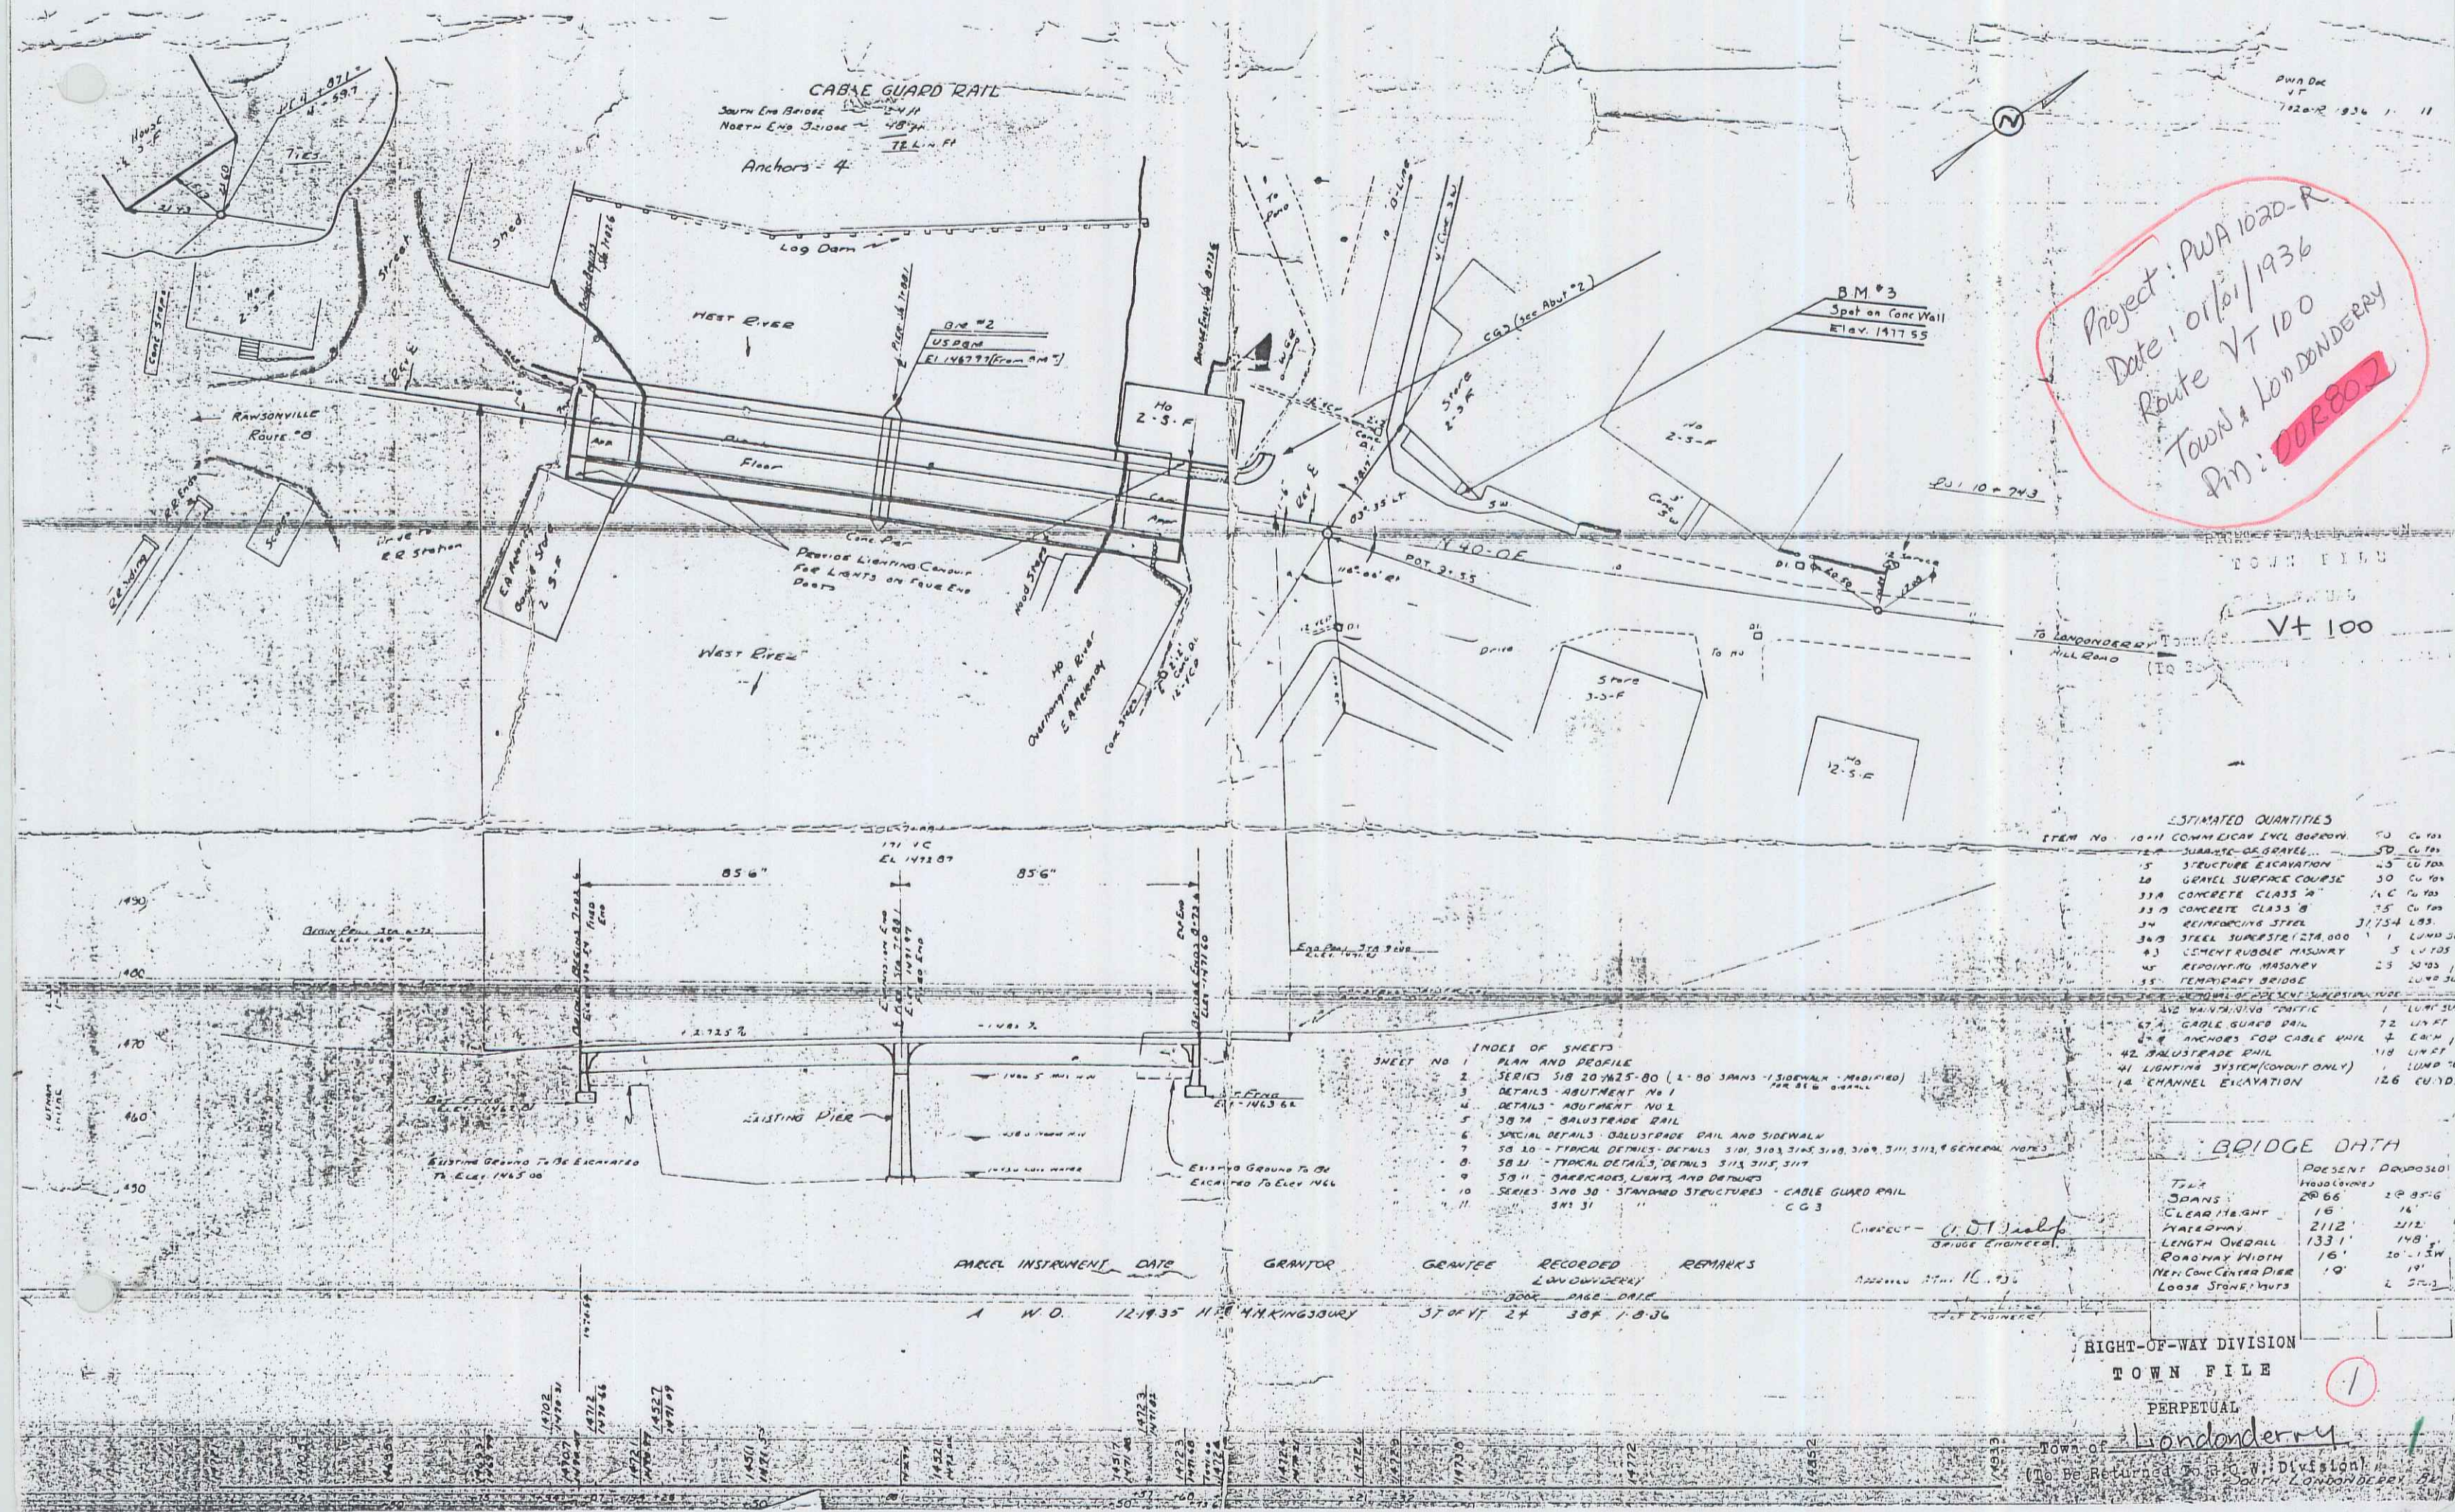

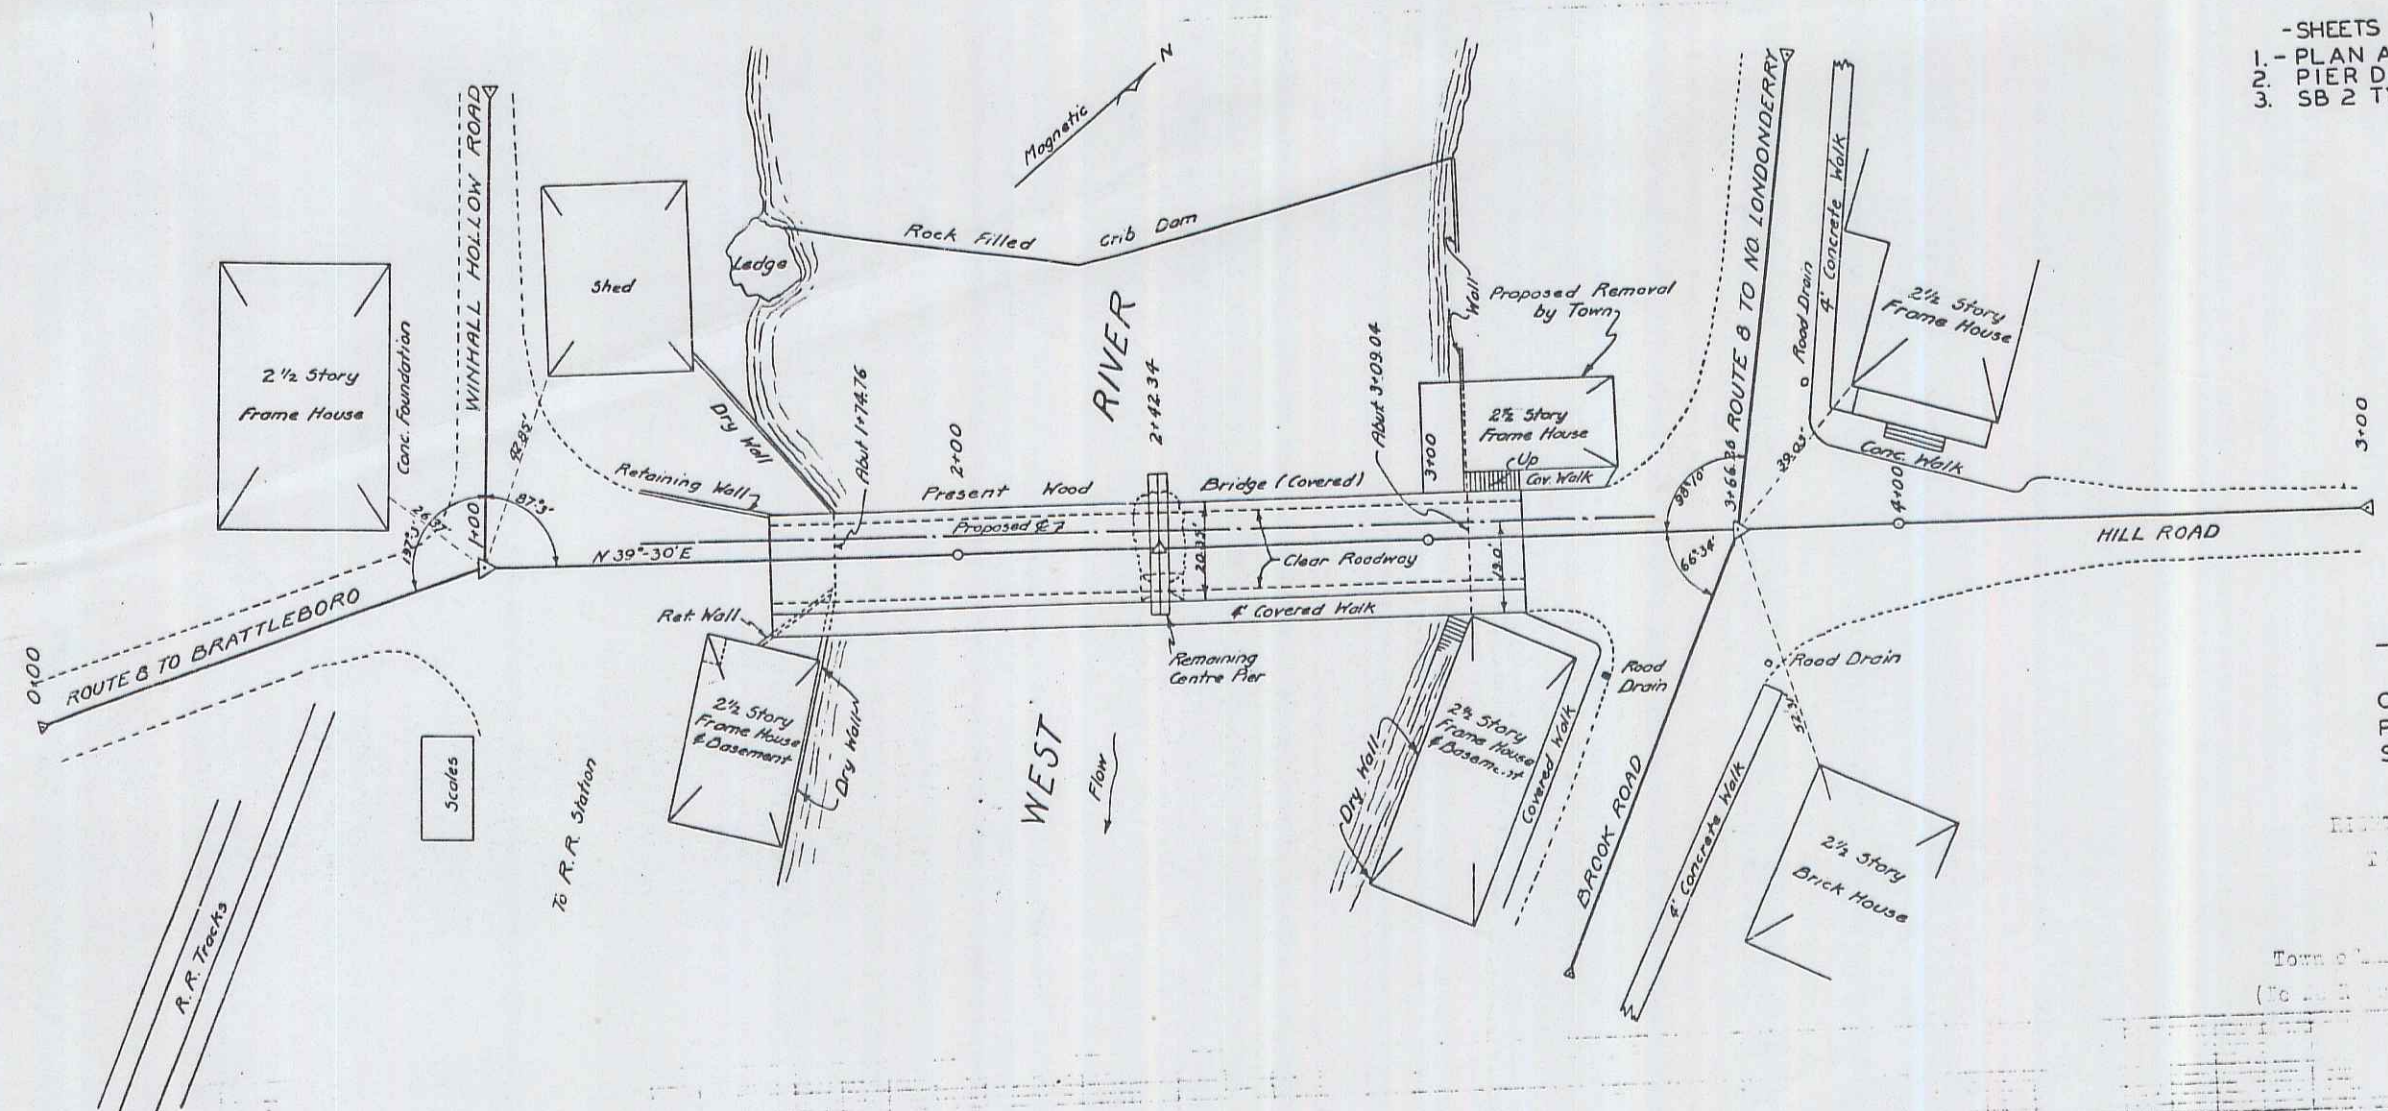

- SHEETS TO BE USED-
1. PLAN AND PROFILE
 2. PIER DETAILS
 3. SB 2 TYPICAL DETAILS


-ESTIMATED QUANTITIES-

CONCRETE-CLASS B	131 C.Y.
REIN. STEEL	221 LBS.
STRUCT. EXCAV.	20 C.Y.

Vertical Curve
 Town of Londonderry
 V+100

Correct: *A. D. Bishop*
 Bridge Engineer

Approved: *H. E. Sargent*
 Chief Engineer

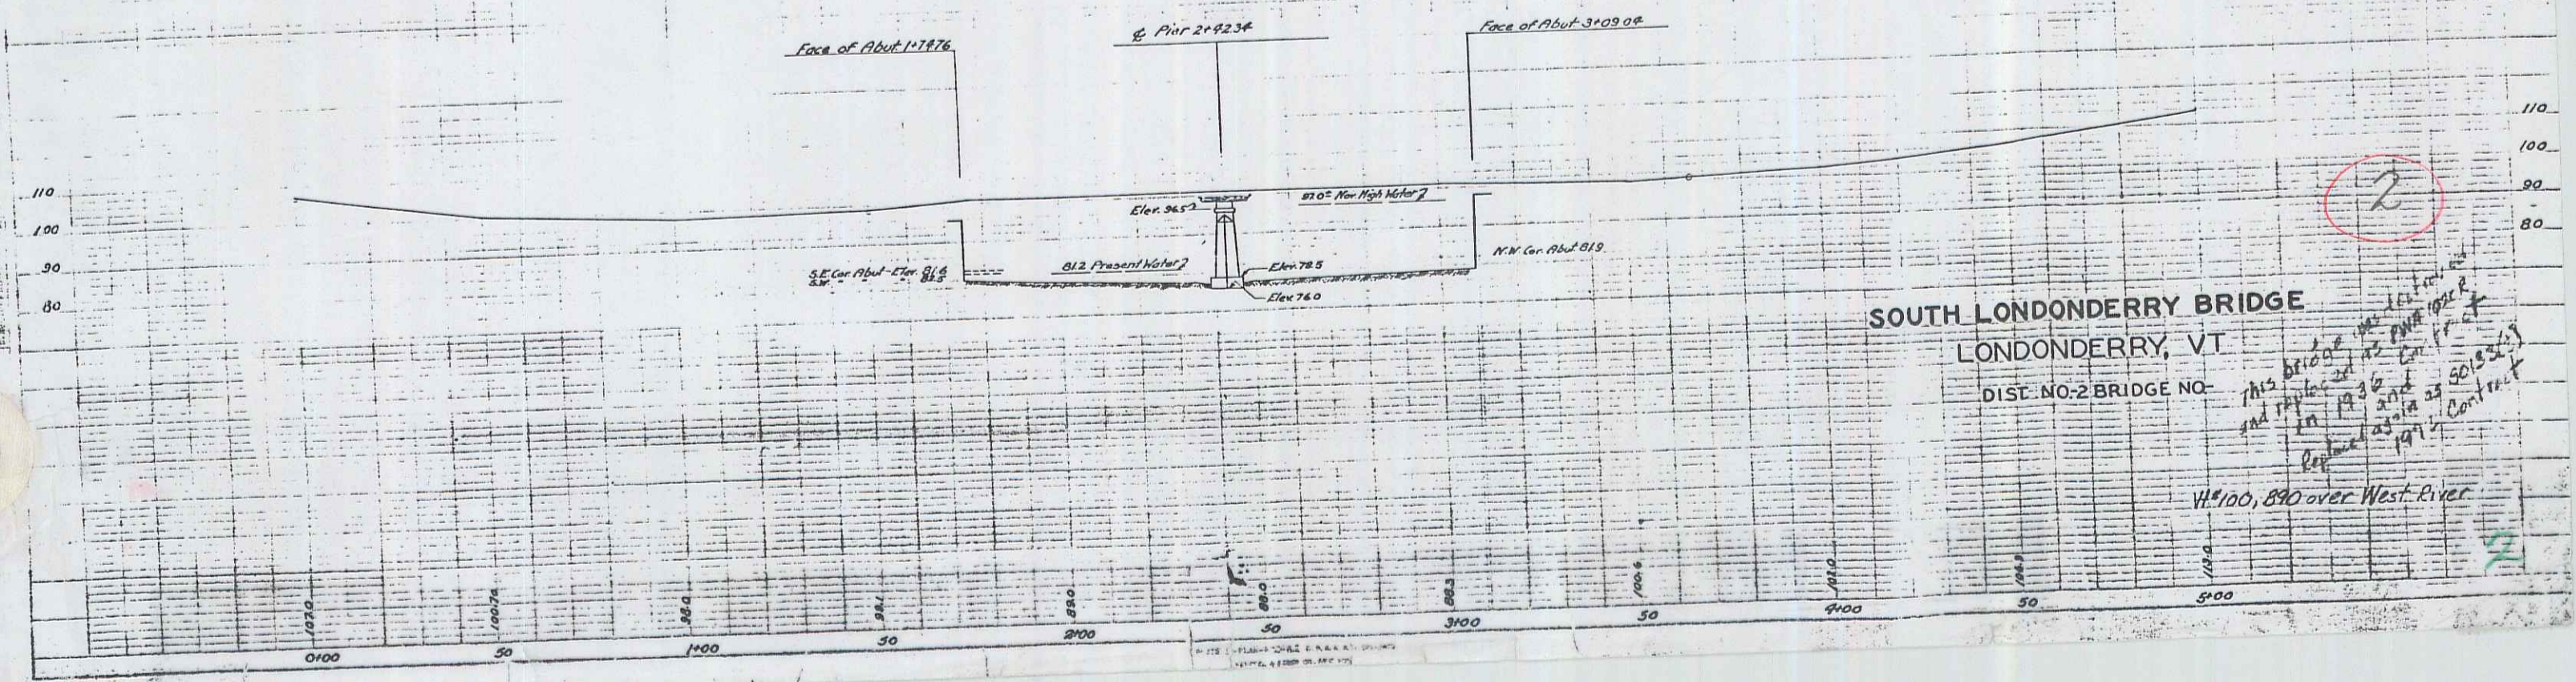

This bridge was constructed in 1936 and replaced in 1971. Contract 6015-1-1.