

INDEX OF SHEETS

STATE OF VERMONT
DEPARTMENT OF HIGHWAYS
PROPOSED IMPROVEMENT

FEDERAL PROJECT
F 026-1(7)

TOWN OF BERLIN-CITY OF BARRE

COUNTY OF WASHINGTON
MONTPELIER-WHITE RIVER JCT. ROAD

BEGINNING AT A POINT 0.246 MILES NORTHWEST OF THE
BERLIN-BARRE CITY LINE AND EXTENDING SOUTHEASTERLY

LENGTH OF R.O.W. 10.227 FEET 1.937 MILES

LENGTH OF BRIDGES 145.64 FEET 0.028 MILE

LENGTH OF PROJECT 9671.37 FEET 1.832 MILES

ADT 1972 - 4125
ADT 1995 - 6250
DMV 1972 - 550
DMV 1992 - 795
D - 51%
T - 5%
V - 40

ROW PLANS

CONVENTIONAL SIGNS

POINT OF ACCESS	1
LIMITS OF ACCESS	2
COUNTY LINE	3
TOWN LINE	4
STONE WALL	5
UNFENCED PROPERTY	6
GUARD RAIL	7
TRAVELED WAY	8
RAILROAD	9
RETAINING WALL	10
CENTER LINE	11
SURVEY LINE	12
CULVERT	13
DRAIN INLET	14
TROLLEY POLE	15
POWER POLE	16
TELEPHONE POLE	17
TREES	18
WEDGE	19
P.A. CONSTRUCTION IDENTIFICATION SIGN	20

SLOPE RIGHTS

SR	SR
----	----

GROUND ELEVATION

DATA	LINE
------	------


GRADE ELEVATION

DATA	LINE
------	------

CURVE DATA

DEFLECTION OF ANGLE	A
DEGREE OF CURVE	D
RADIUS OF CURVE	R
TANGENT DISTANCE	T
LENGTH OF CURVE	L
EXTERNAL DISTANCE	E
POINT OF INTERSECTION	PI
POINT OF CURVE	PC
POINT OF TANGENT	PT
POINT ON TANGENT	POT
POINT ON SUB-TANGENT	POST
P.O.W. UNITS	

BEGIN R.O.W. PROJECT
BERLIN-BARRE
F 026-1(7)
A 500+62 FT.

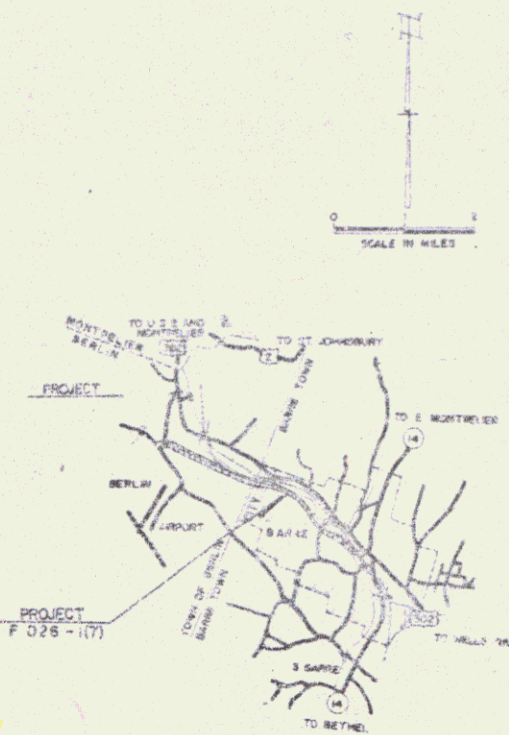

MP 1.585
END R.O.W. PROJECT
BERLIN-BARRE
F 026-1(7)
STA 19+00 RT

Pin # 01R095
Route VT62

THESE RIGHT-OF-WAY PLANS ARE SUBJECT TO SUCH ENGINEERING
CHANGES AS MAY BE REQUIRED BY THE FEDERAL HIGHWAY ADMINISTRATION
OR THE DIST. ENGINEER


DEPARTMENT OF TRANSPORTATION
FEDERAL HIGHWAY ADMINISTRATION

APPROVED


DIVISION ENGINEER DATE

PROJECT F 026-1(7)

SHEET 1 OF 1

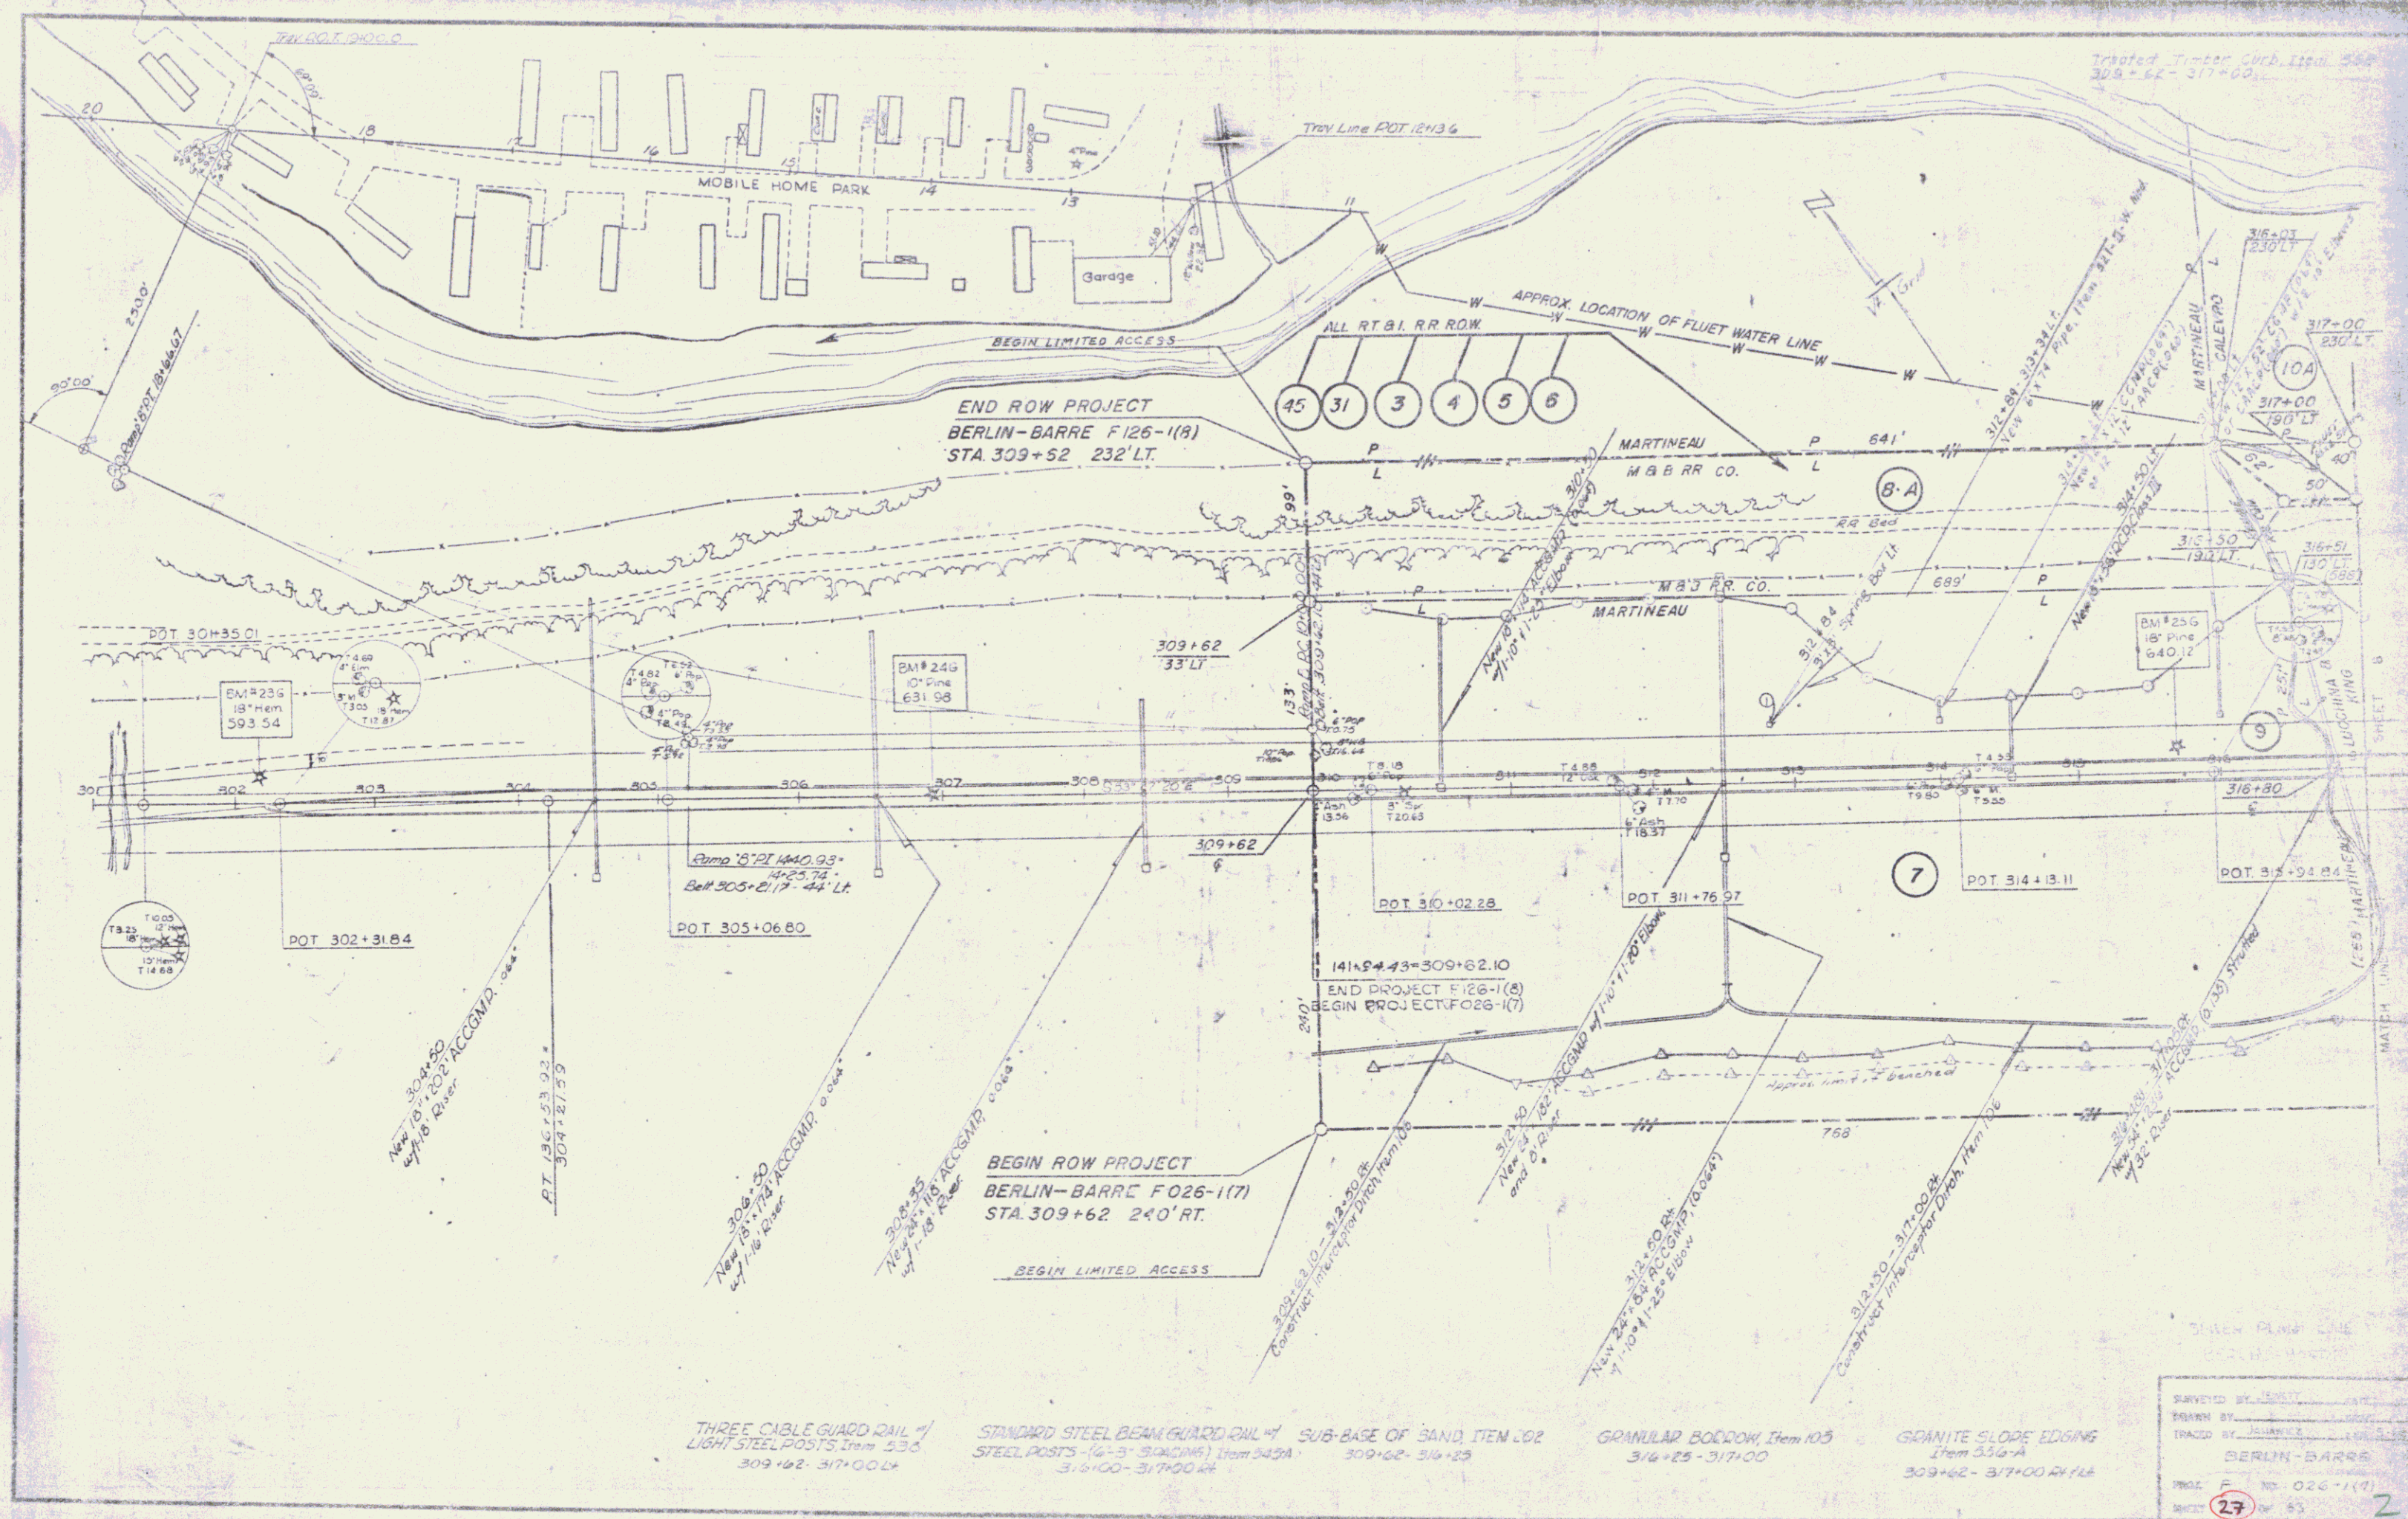

THREE CABLE GUARD RAIL w/ 1" STEEL POSTS Item 538 317+00-333+00 LT. 332+15-333+00 LT.	STANDARD STEEL BEAM GUARD RAIL w/ STEEL POSTS (6' 3" Spacing) Item 545-A 317+00-317+50 RT 323+50-332+21 LT 330+20-331+70 RT	SUB-BASE OF SAND Item 202 317+75-333+00 Treated Timber Curb Item 558 317+00-317+75 LT.	GRANULAR BORROW Item 103 317+00-317+75	GRANITE SLOPE EDGING Item 536-A 317+00-333+00 LT RT.	CHANNEL EXCAVATION Item 108 STONE FILL FOR SLOPE PROTECTION, LT TYPE Item 512 326+75-329+75 LT.
--	--	---	---	---	--

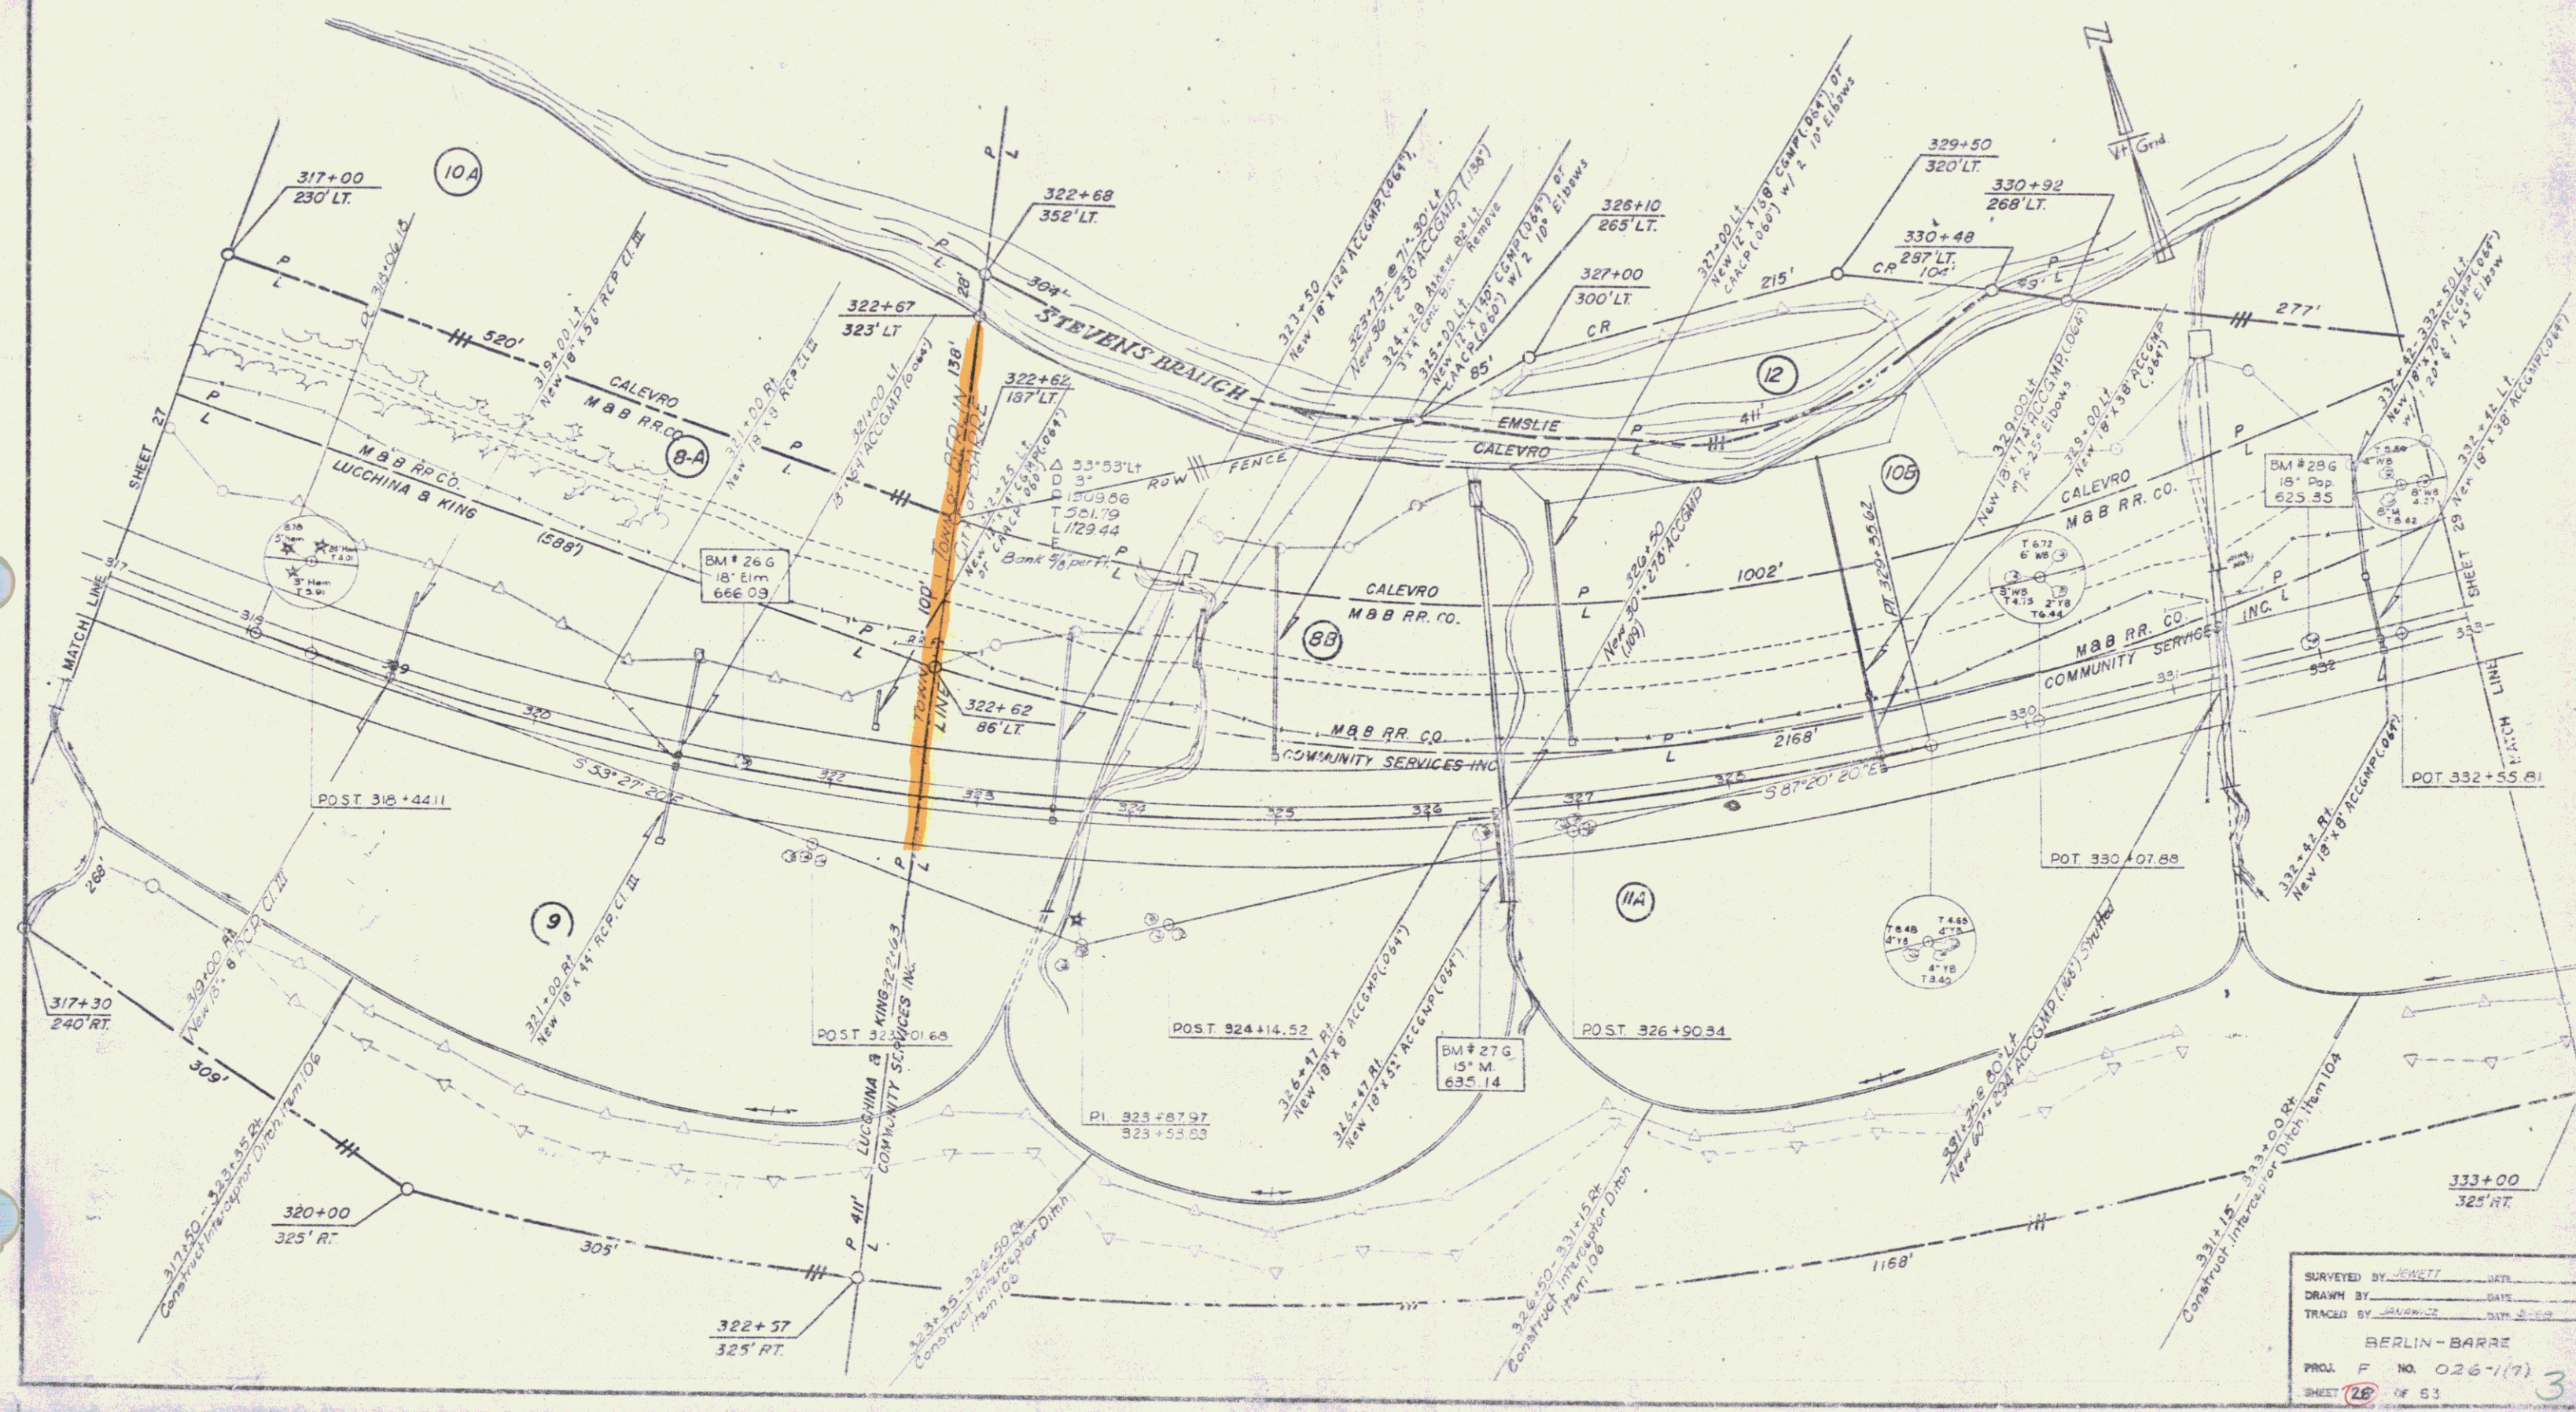

SURVEYED BY: JENETT
 DRAWN BY: JENETT
 TRACED BY: JENETT
 BERLIN-BARRE
 PROJ. F. NO. 026-1(7)
 SHEET 26 OF 53
 3

THREE CABLE GUARD RAIL
w/ LT STEEL POSTS, ITEM 53A
333+00 - 342+07.14


STONE FILL FOR SLOPE PROTECTION,
LIGHT TYPE, ITEM 512
344+00 - 345+25.14

SUB-BASE OF SAND, ITEM 202
353+00 - 349+00


GRANITE SLOPE EDGING, ITEM 55A-A
335+00 - 349+00 L.H. RT.


STANDARD STEEL BEAM GUARD RAIL
w/ STEEL POSTS (6'-3" SPACING), ITEM 545A
342+01 - 345+15.14


CHANNEL EXCAVATION, ITEM 108
344+00 - 345+25.14

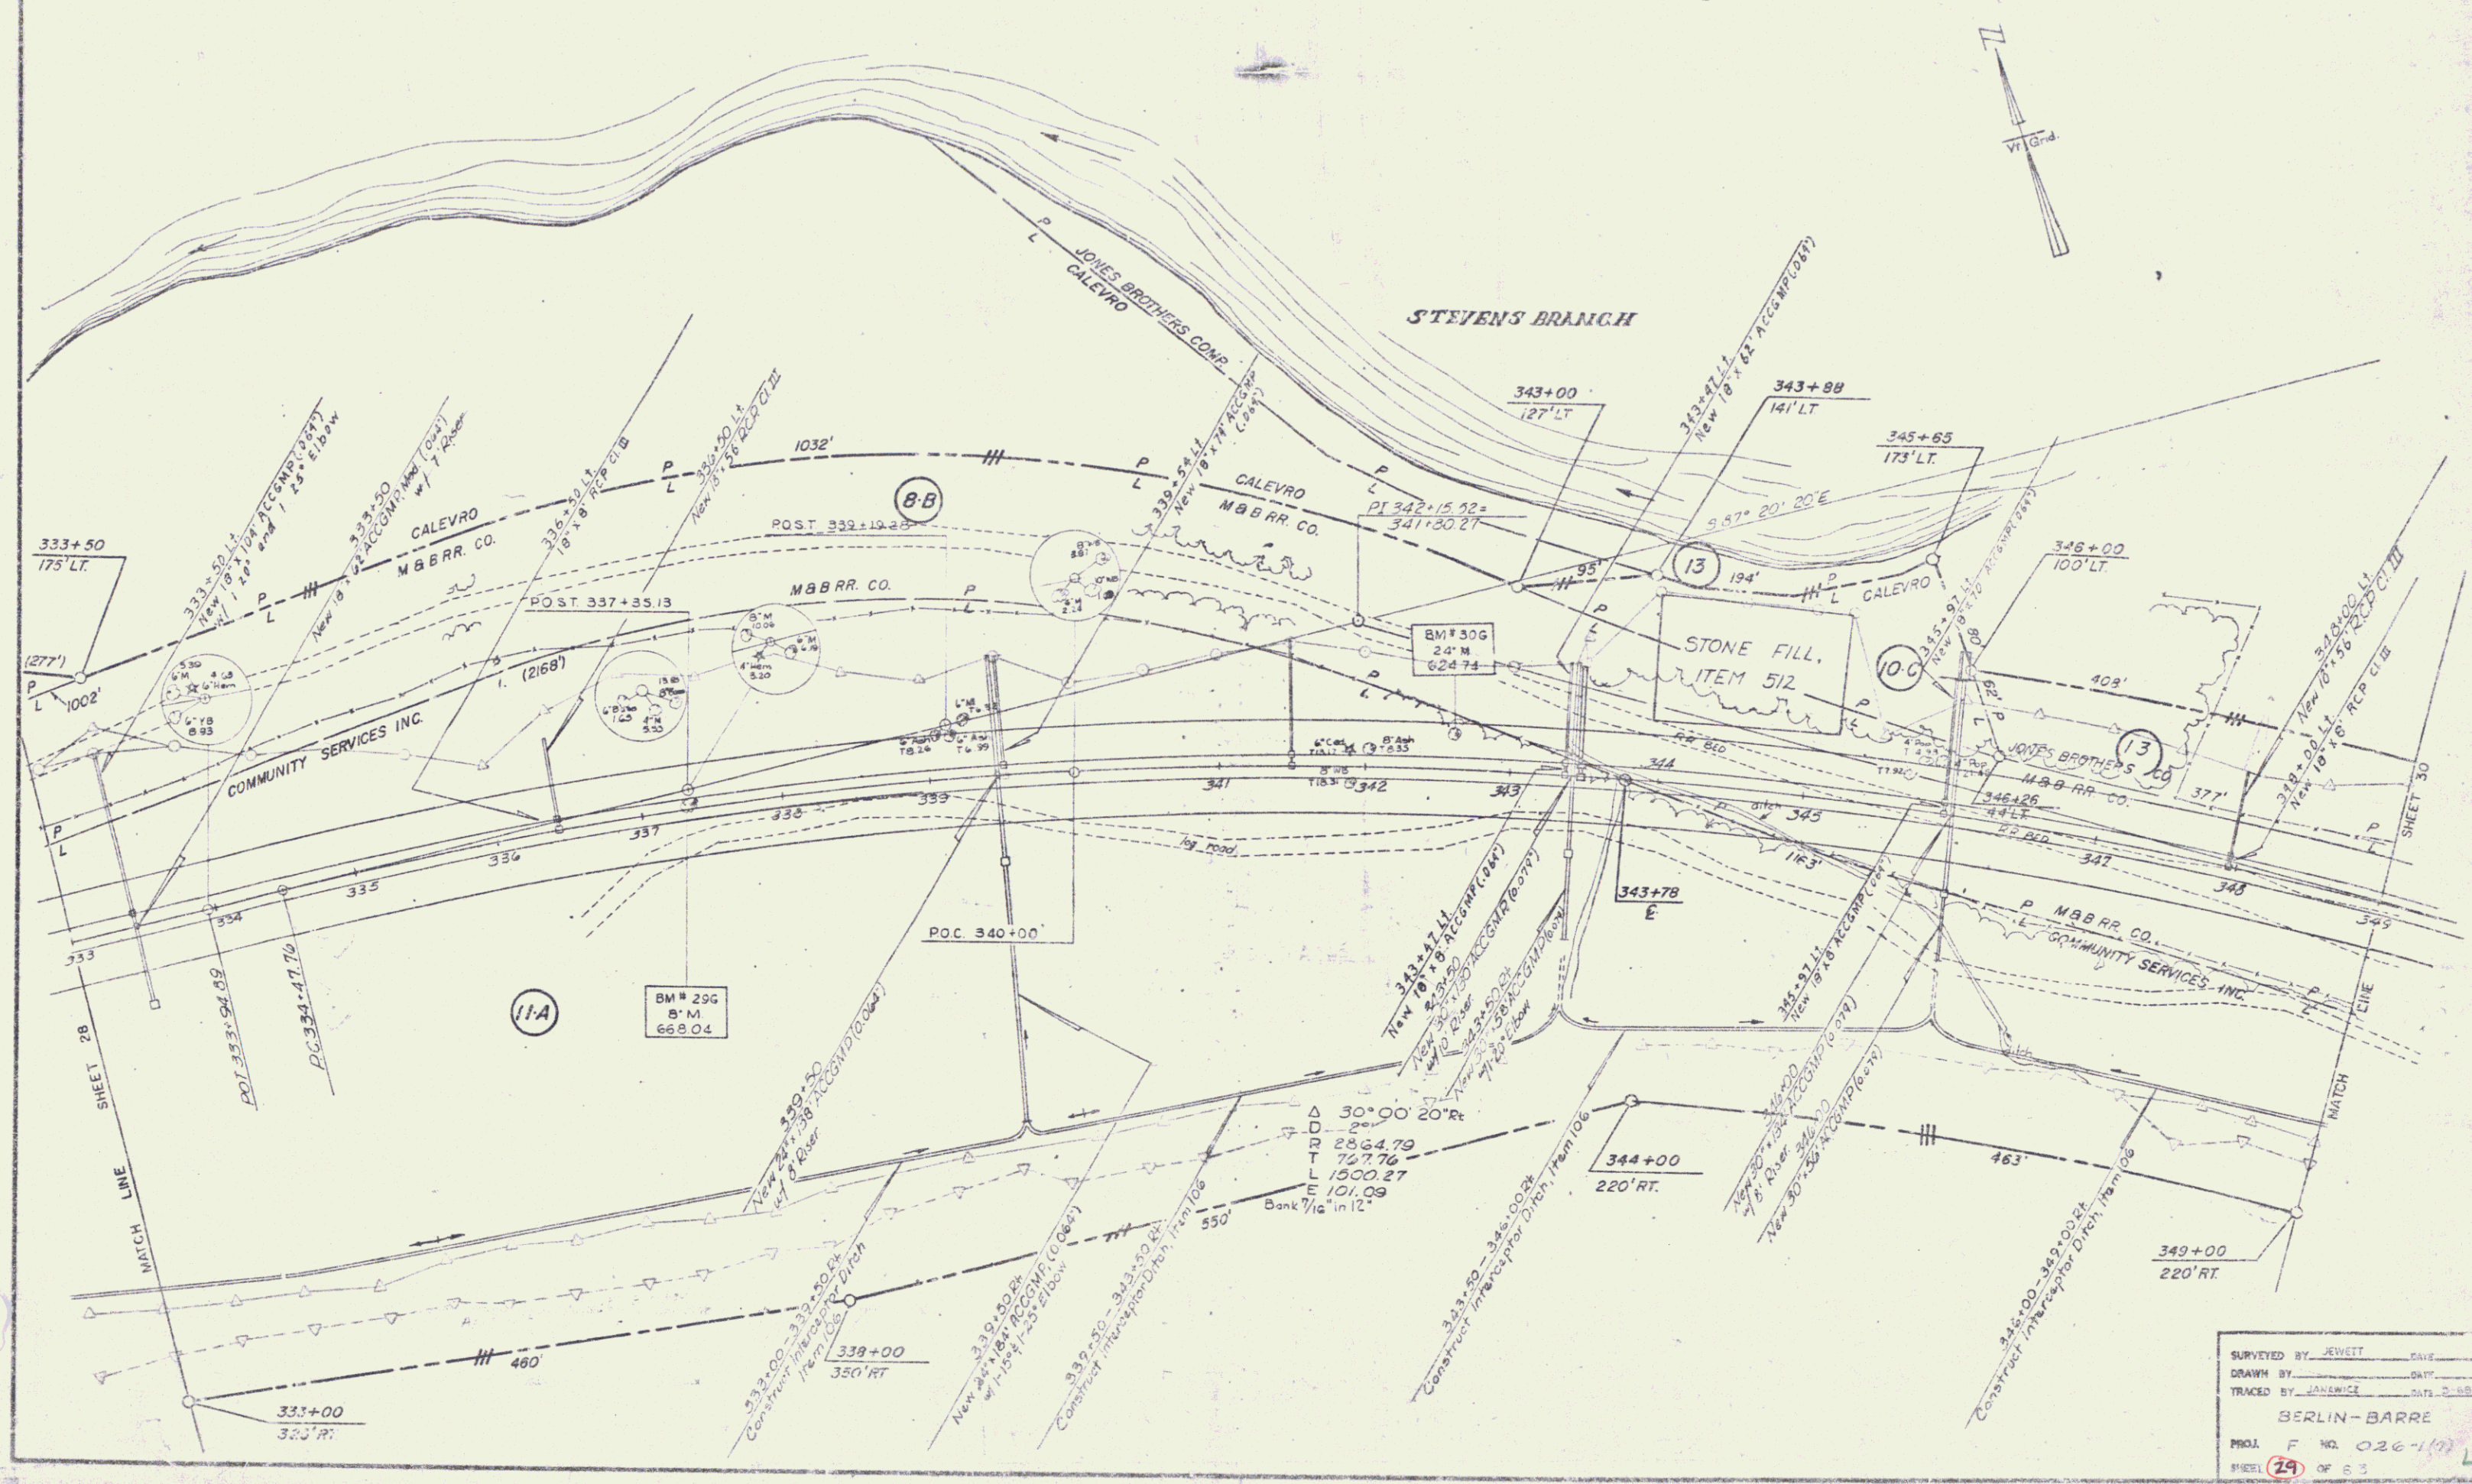

SURVEYED BY: JEWETT DATE: _____
DRAWN BY: JANEICE DATE: 2-88
TRACED BY: JANEICE DATE: 2-88
BERLIN-BARRE
PROJ. F. NO. 026-1(7)
SHEET 29 OF 63

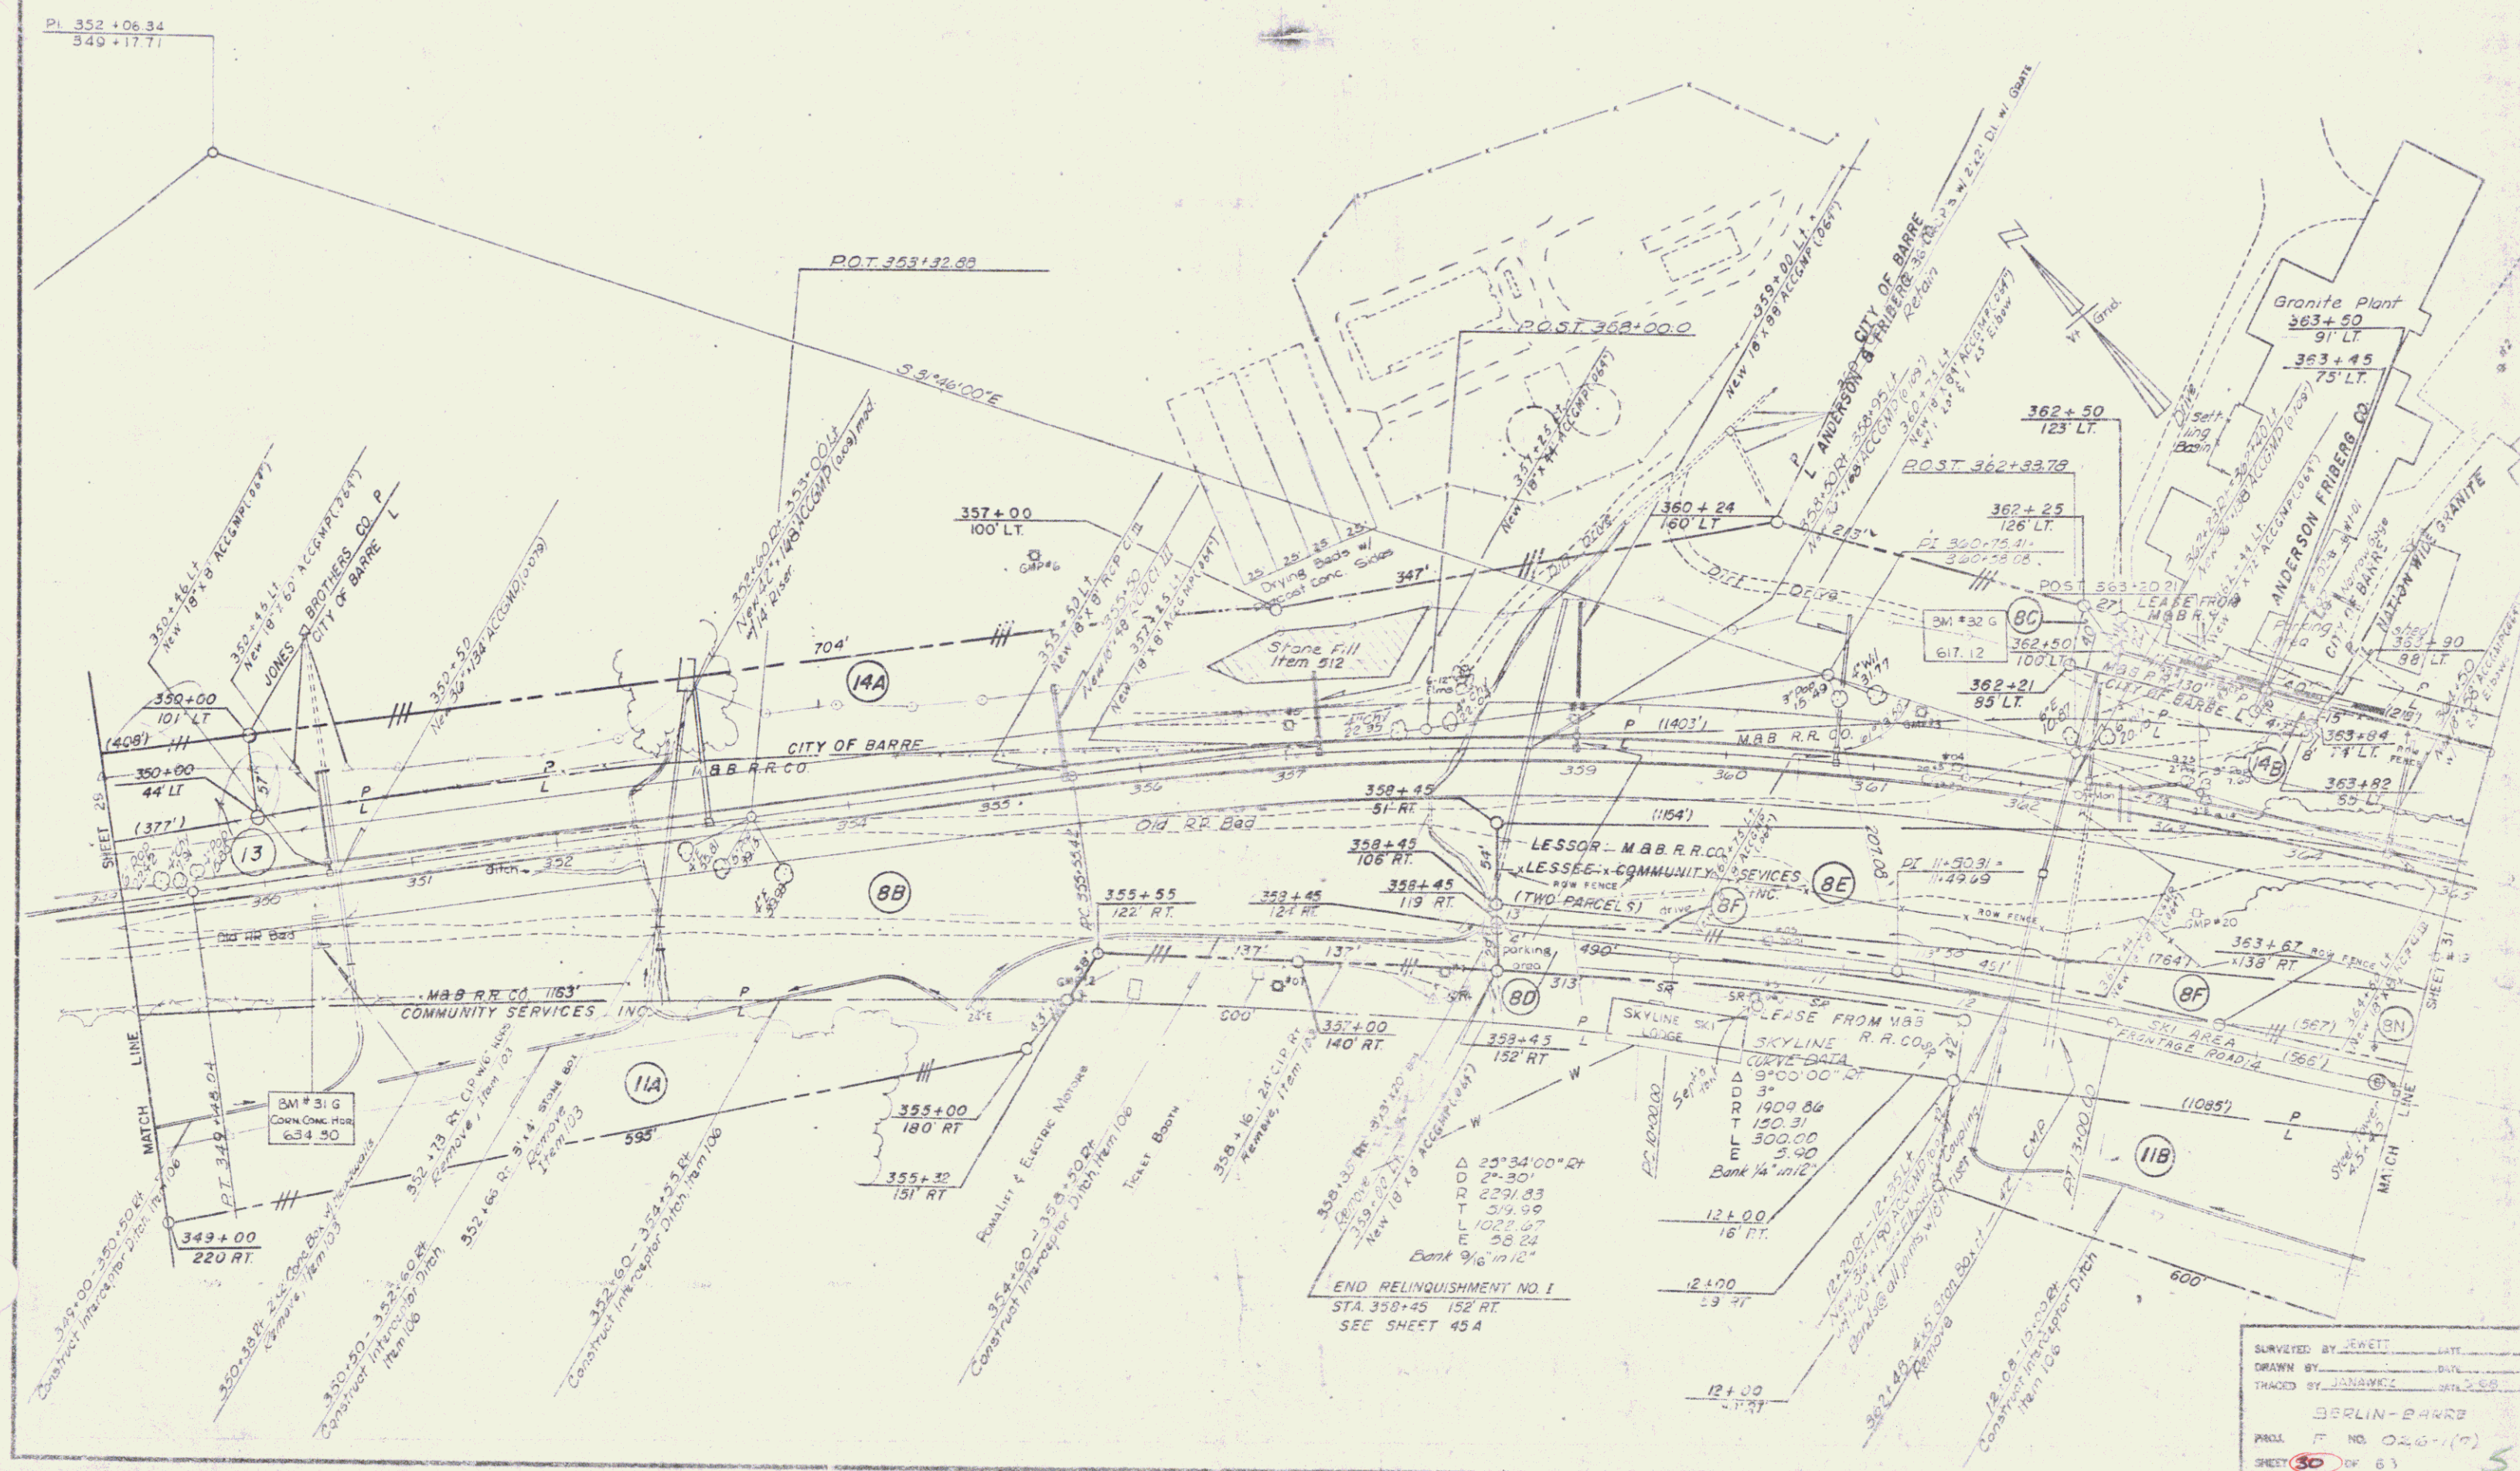


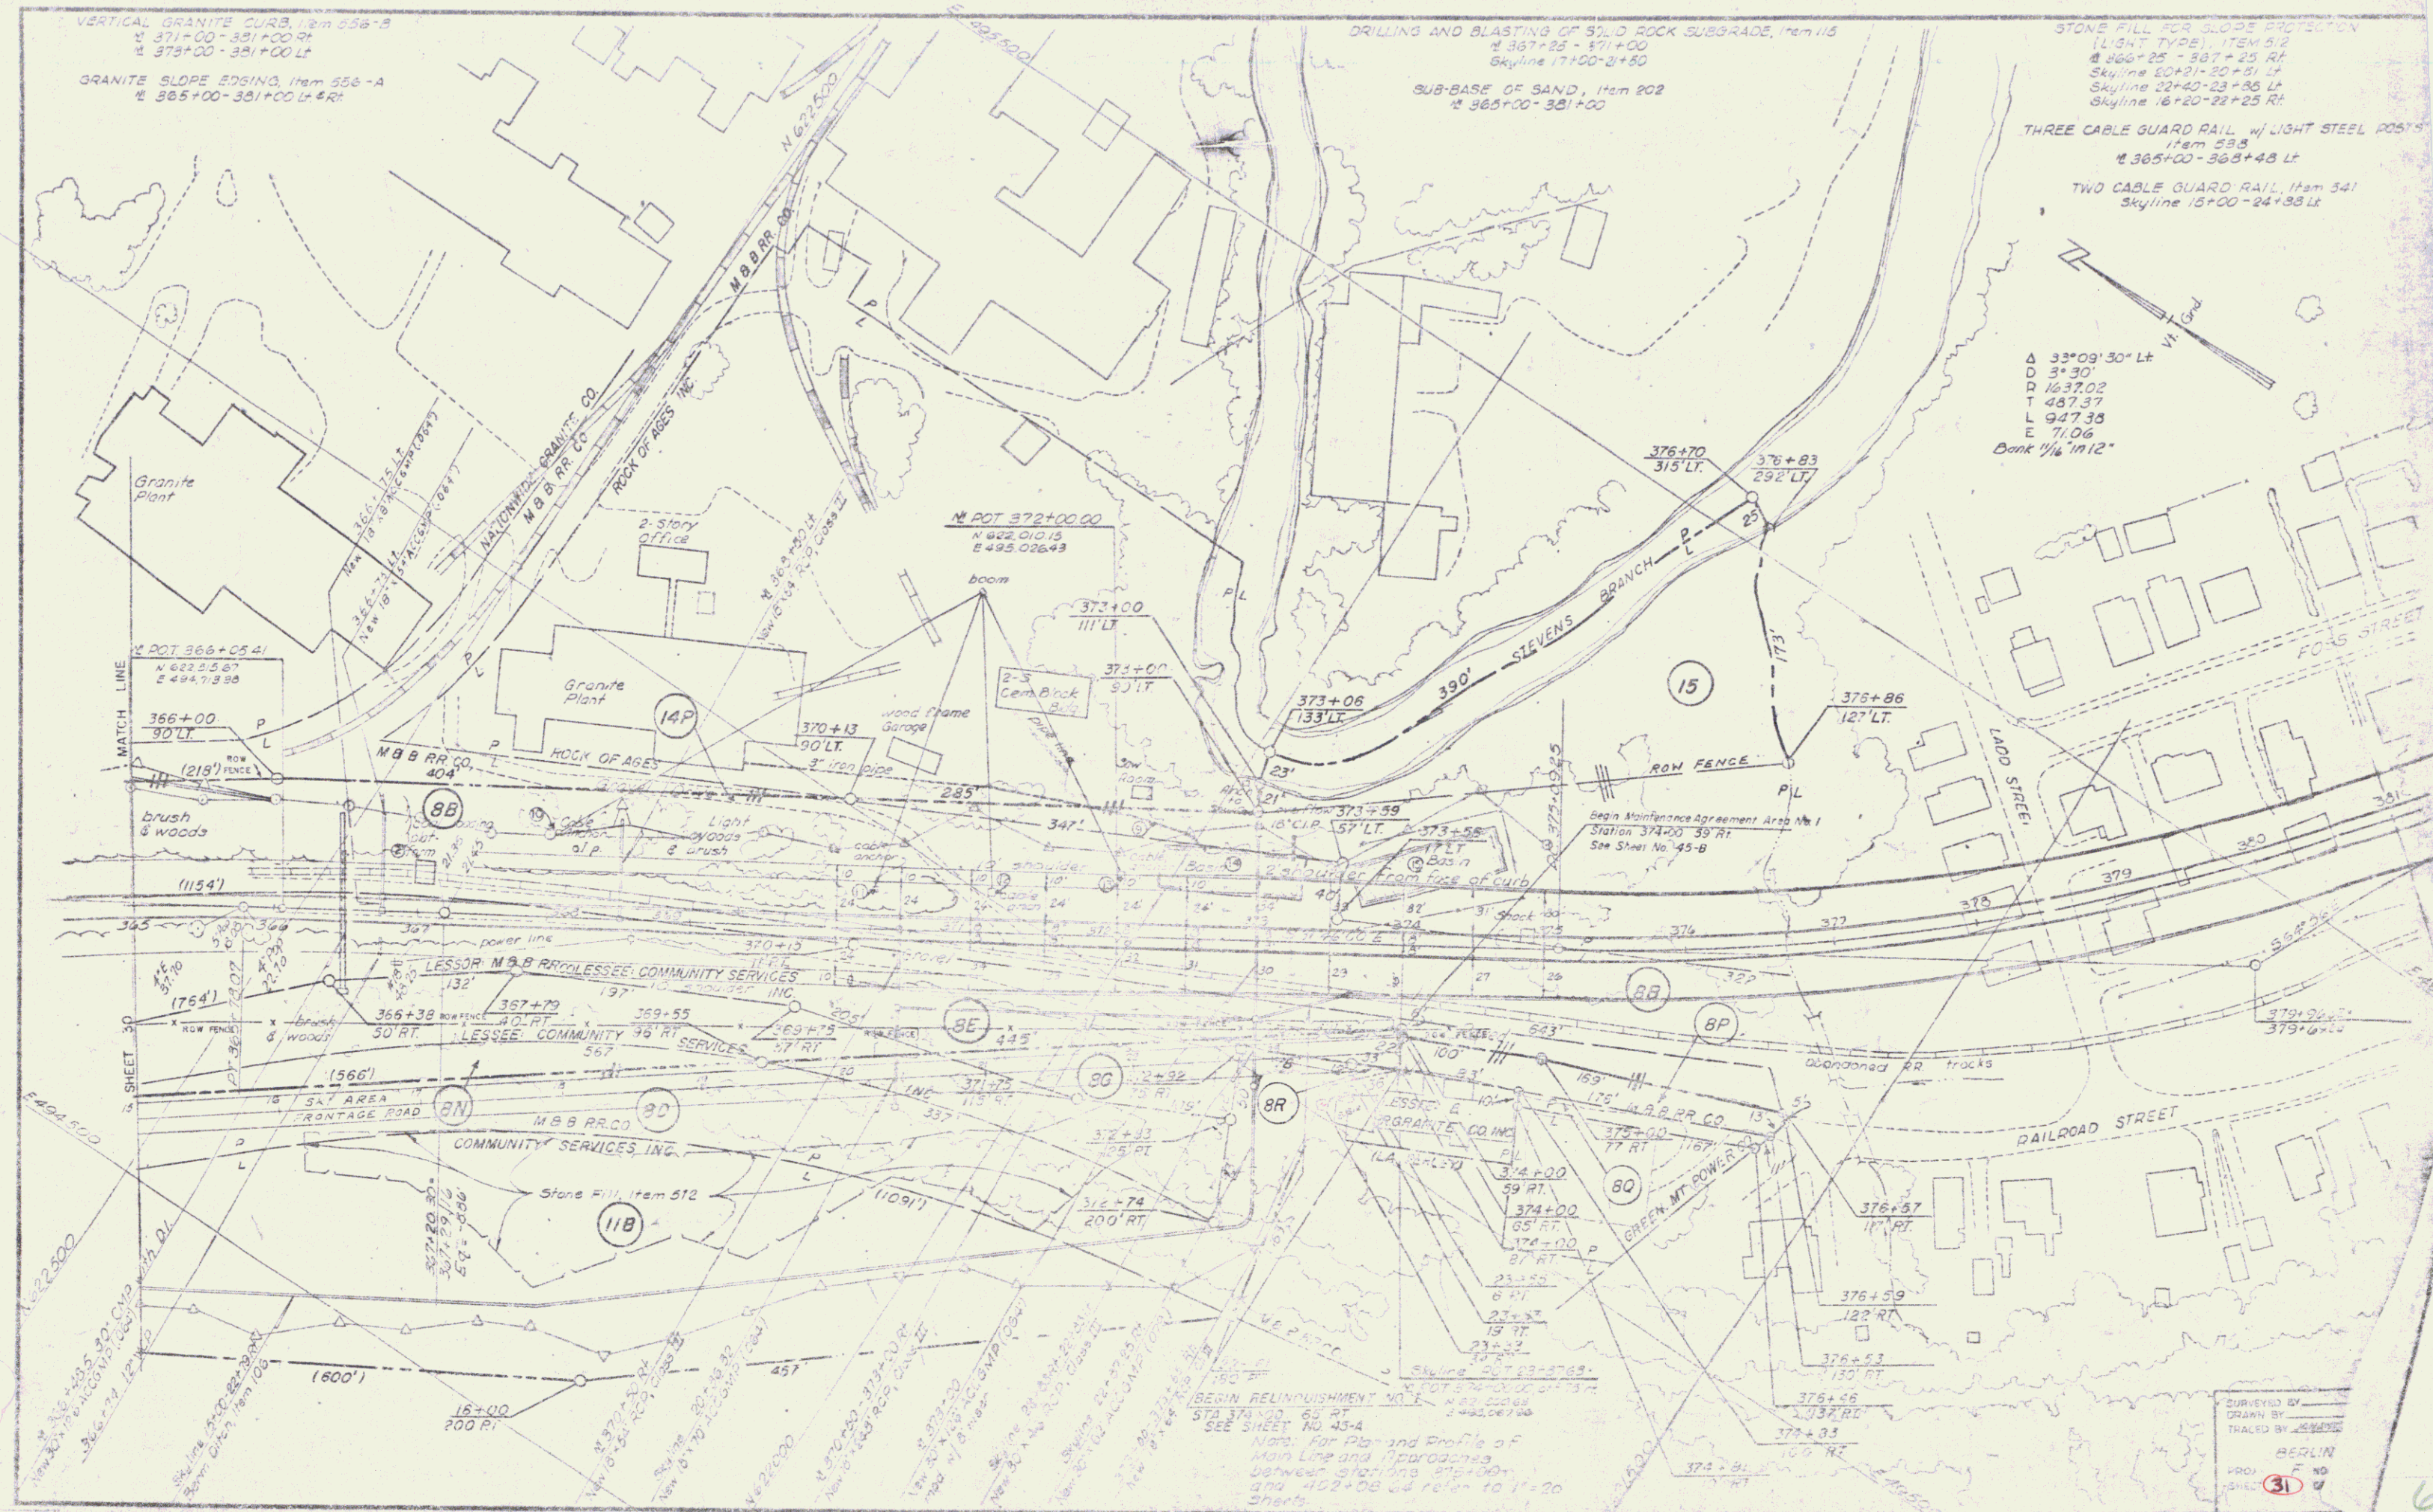

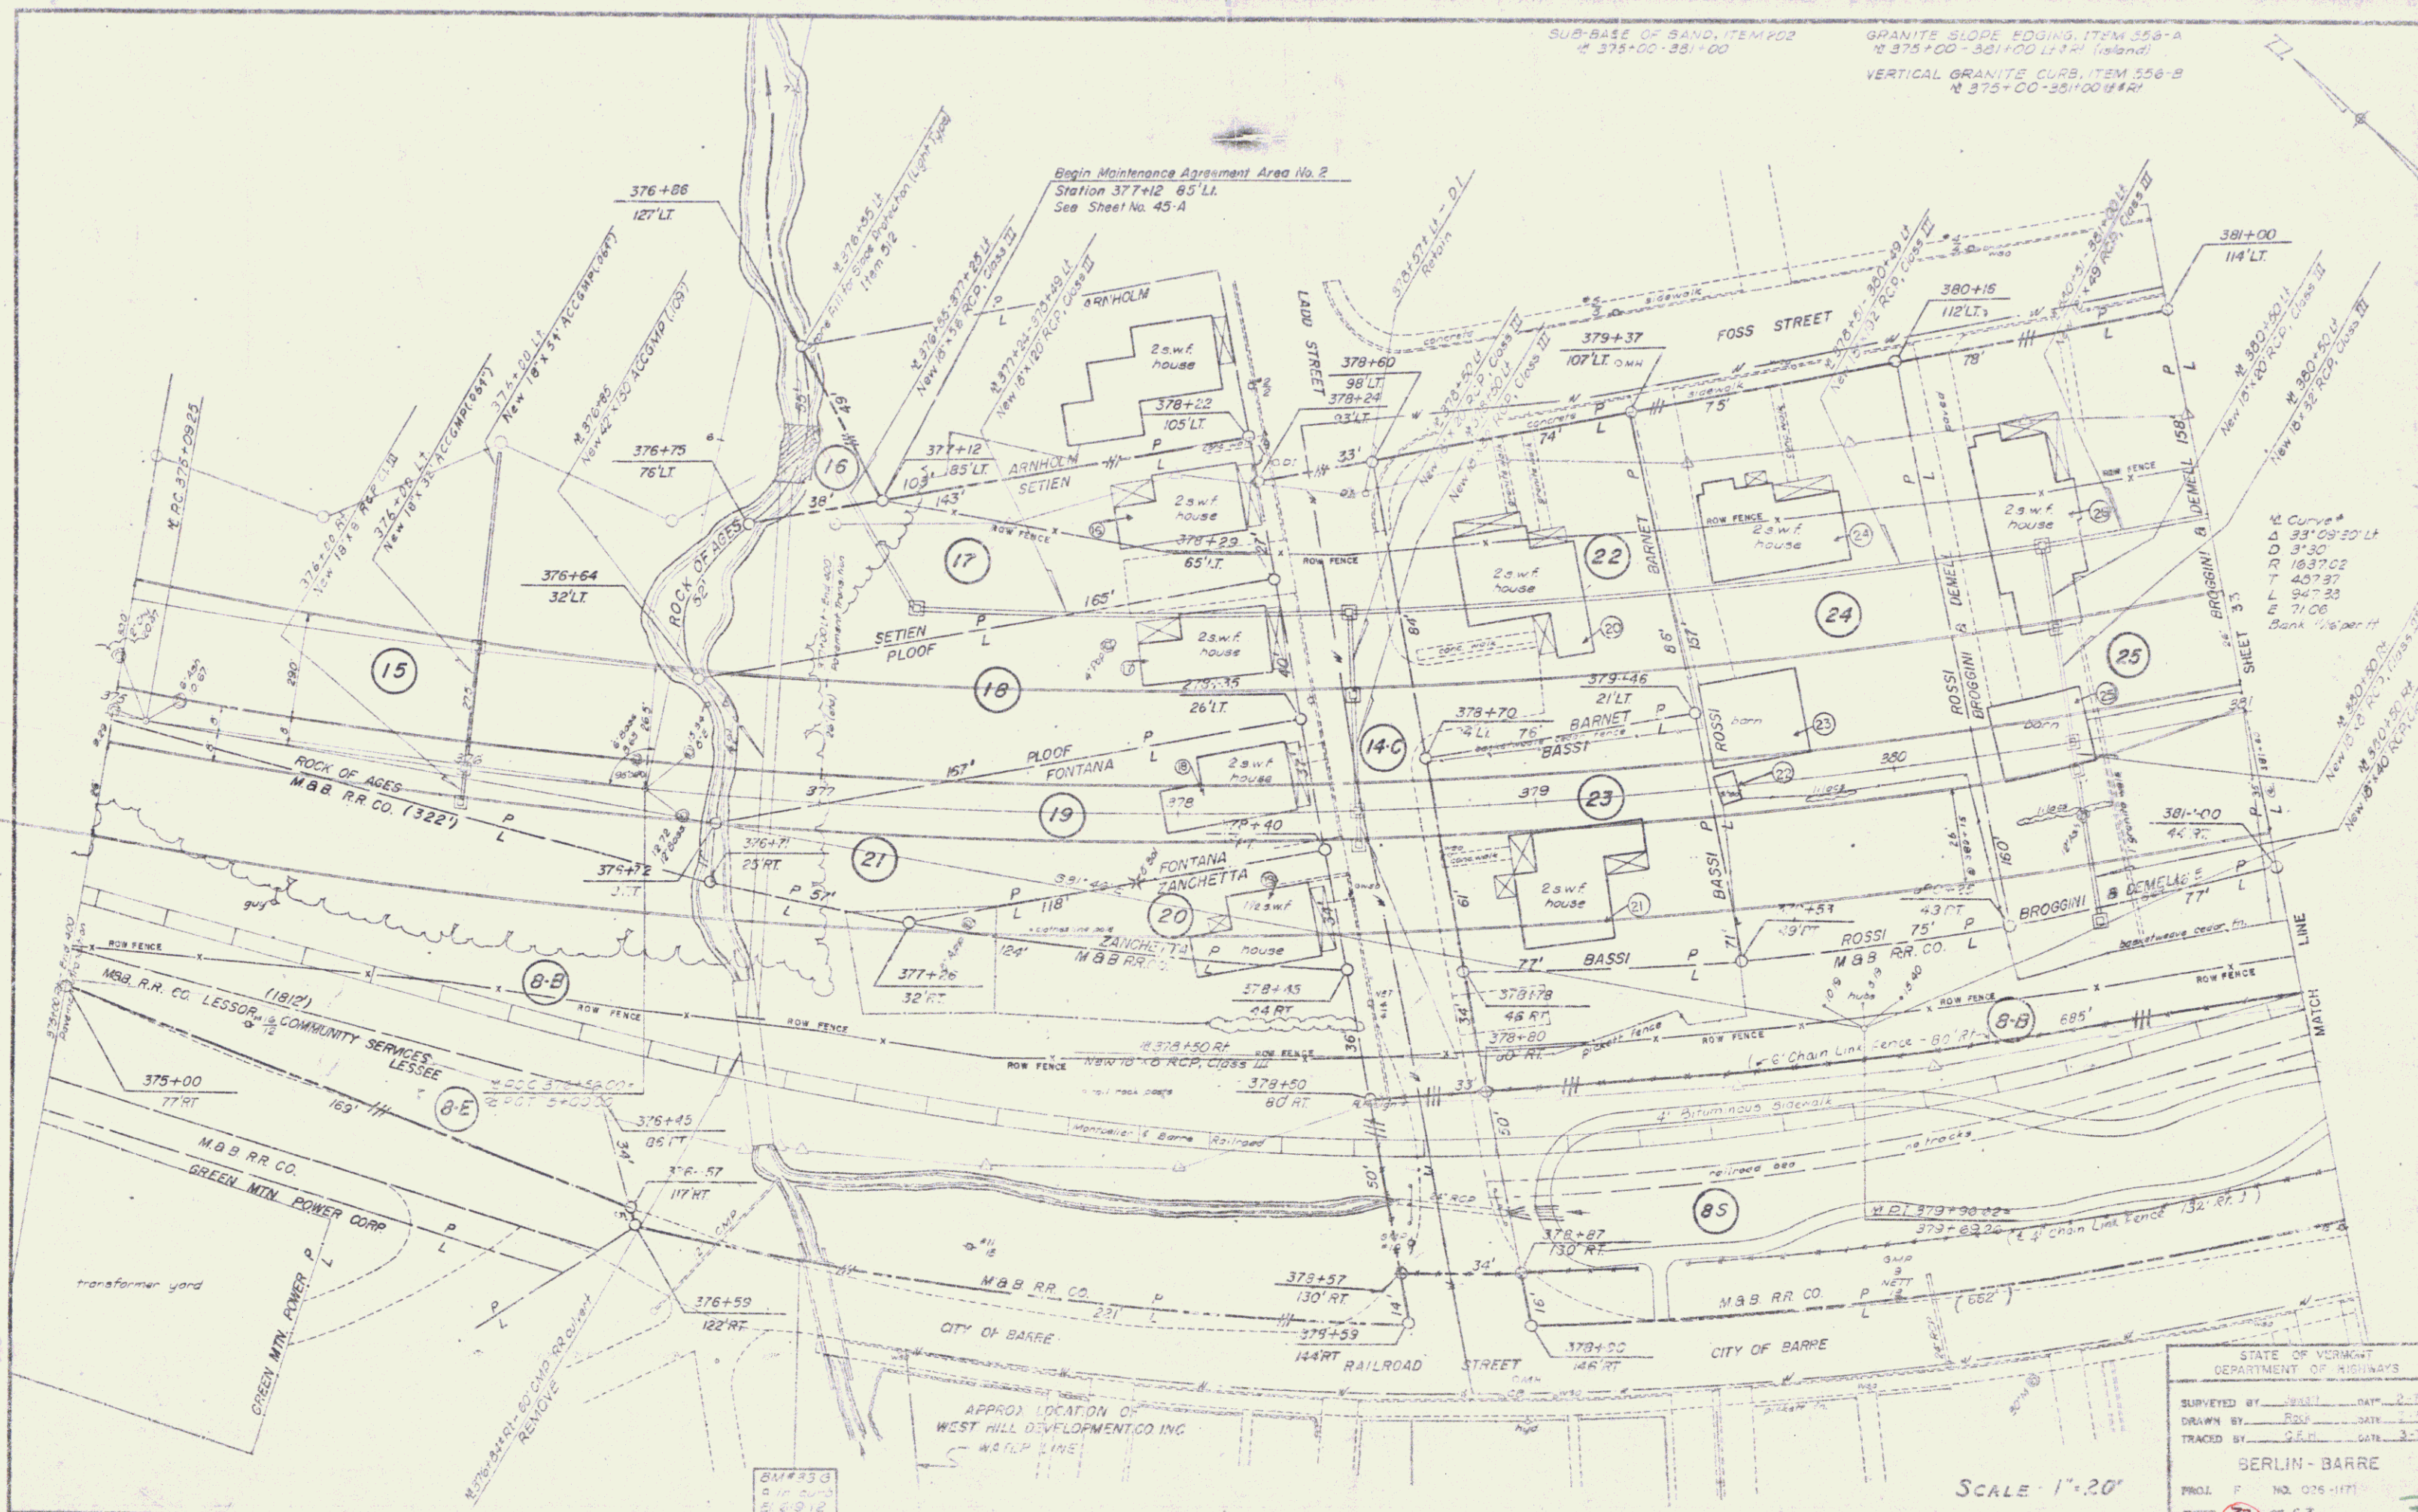

STATE OF VERMONT
DEPARTMENT OF HIGHWAYS
SURVEYED BY: [Signature] DATE: 8-11-72
DRAWN BY: [Signature] DATE: 1-1-73
TRACED BY: [Signature] DATE: 3-7-73
BERLIN - BARRE
PROJ. F. NO. 076-1171
SHEET 32 OF 63

SCALE 1"=20'

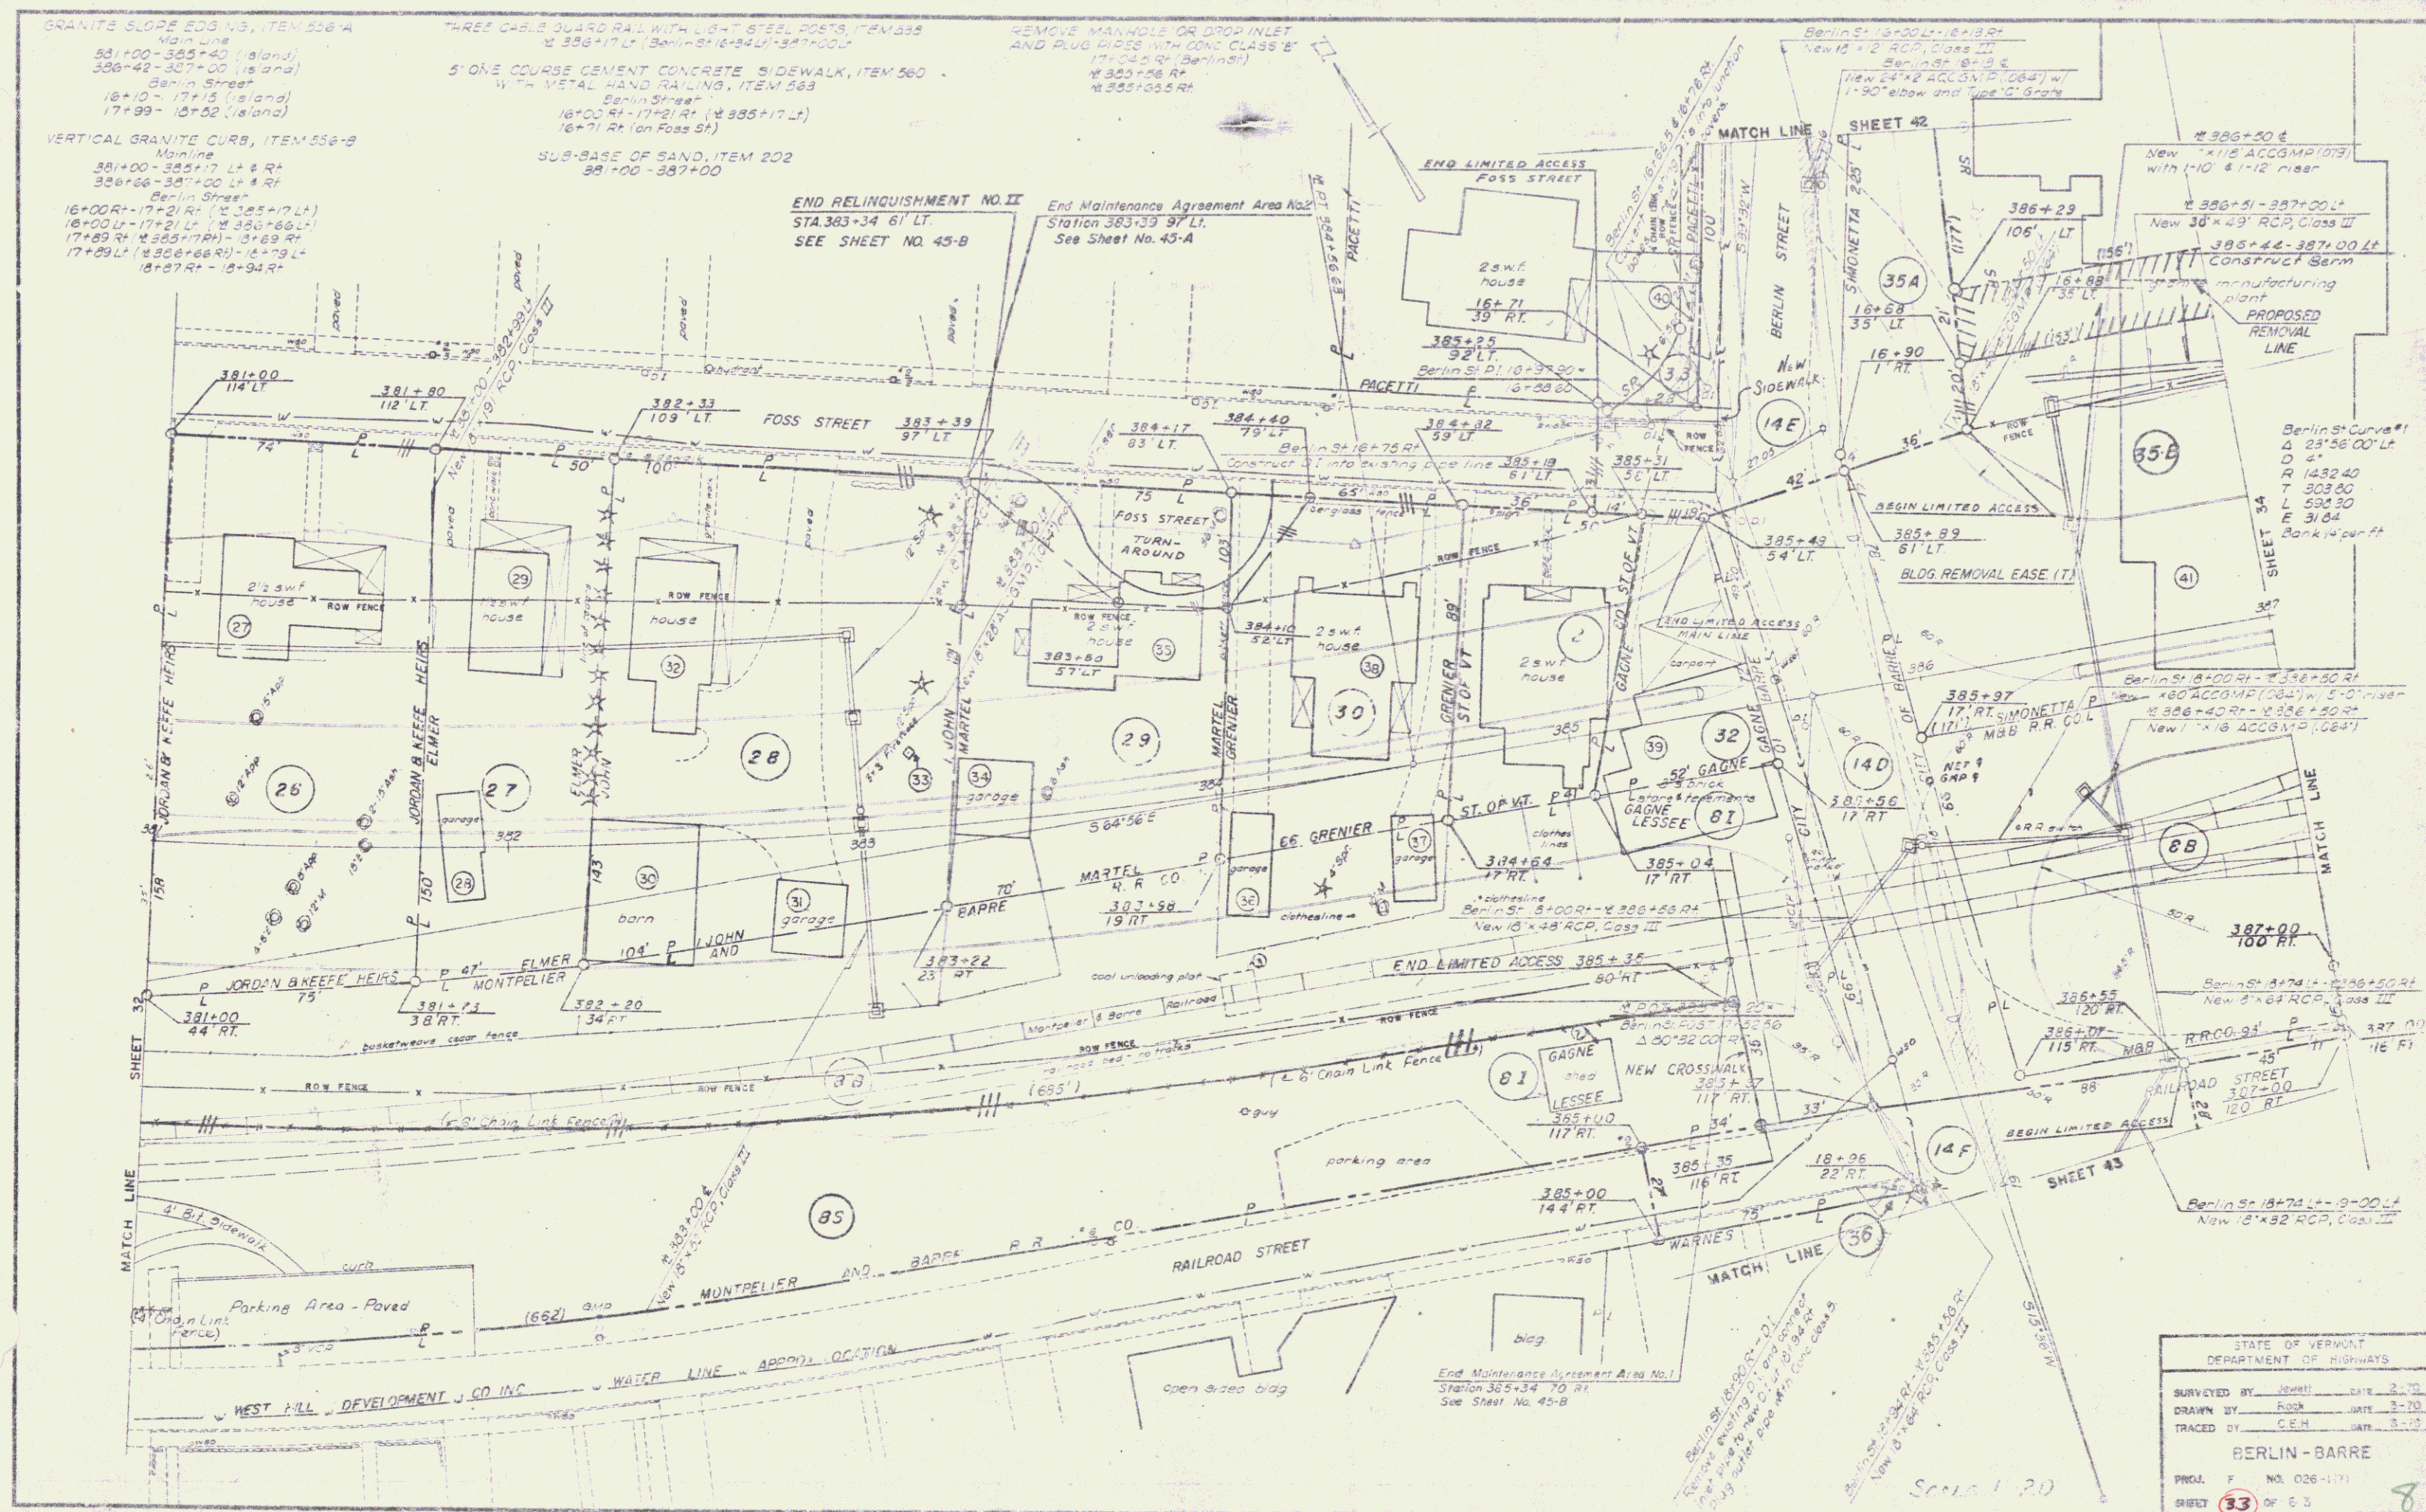

#12 IN
LOOK HOUSE

NEED
DOCUMENT

✓ SELL OFF TO CERASOLI
NOT IN DEED BOOK

LOOK FOR FROM

392+2
119' LT.

FOR THIS SALE

MP 0132 7¹/₂

392+74
140' LT.

FORMERLY PARCEL NO. 40F

TOTAL AREA 0.18A±

392+21
90' LT.

ACQUIRED AS PARCEL NO. 40F FROM ROGER CERASOLI, D/B/A CERASOLI &
CERASOLI, BY CONDEMNATION ON JULY 18, 1972 & RECORDED IN BOOK 92
PAGE 461 ON JULY 20, 1972.

229'

276'

FORMERLY PARCEL NO. 39D

ACQUIRED AS PARCEL NO. 39D
FROM THE D.M. MILES COAL CO. INC.
BY W.D. DATED MAY 30, 1972 & RECORDED
IN BOOK 92, PAGE 177, ON
JUNE 1, 1972.

394+37
90' LT.


MP 0312

← TO BERLIN ST

393

394

→ TO MAIN ST. 395

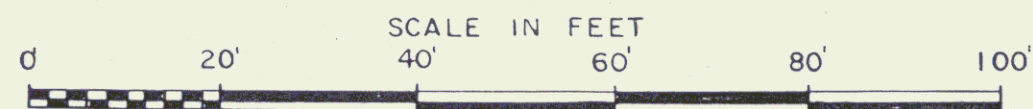

REF. SHEETS 34 & 35 OF 63

STATE OF VERMONT
DEPT. OF HIGHWAYS

Sheet 334

CITY OF BARRE

PROJECT BERLIN-BARRE F026-1(7)



APPROX. SCALE 1"=20'

DATE 1/26/78

DRAWN BY A.G.S.

PLAN	DATE
DESIGNED BY	
CHECKED BY	
NOTED BY	
REVISIONS	
NO.	


PROFILE	DATE
DESIGNED BY	
CHECKED BY	
NOTED BY	
REVISIONS	
NO.	

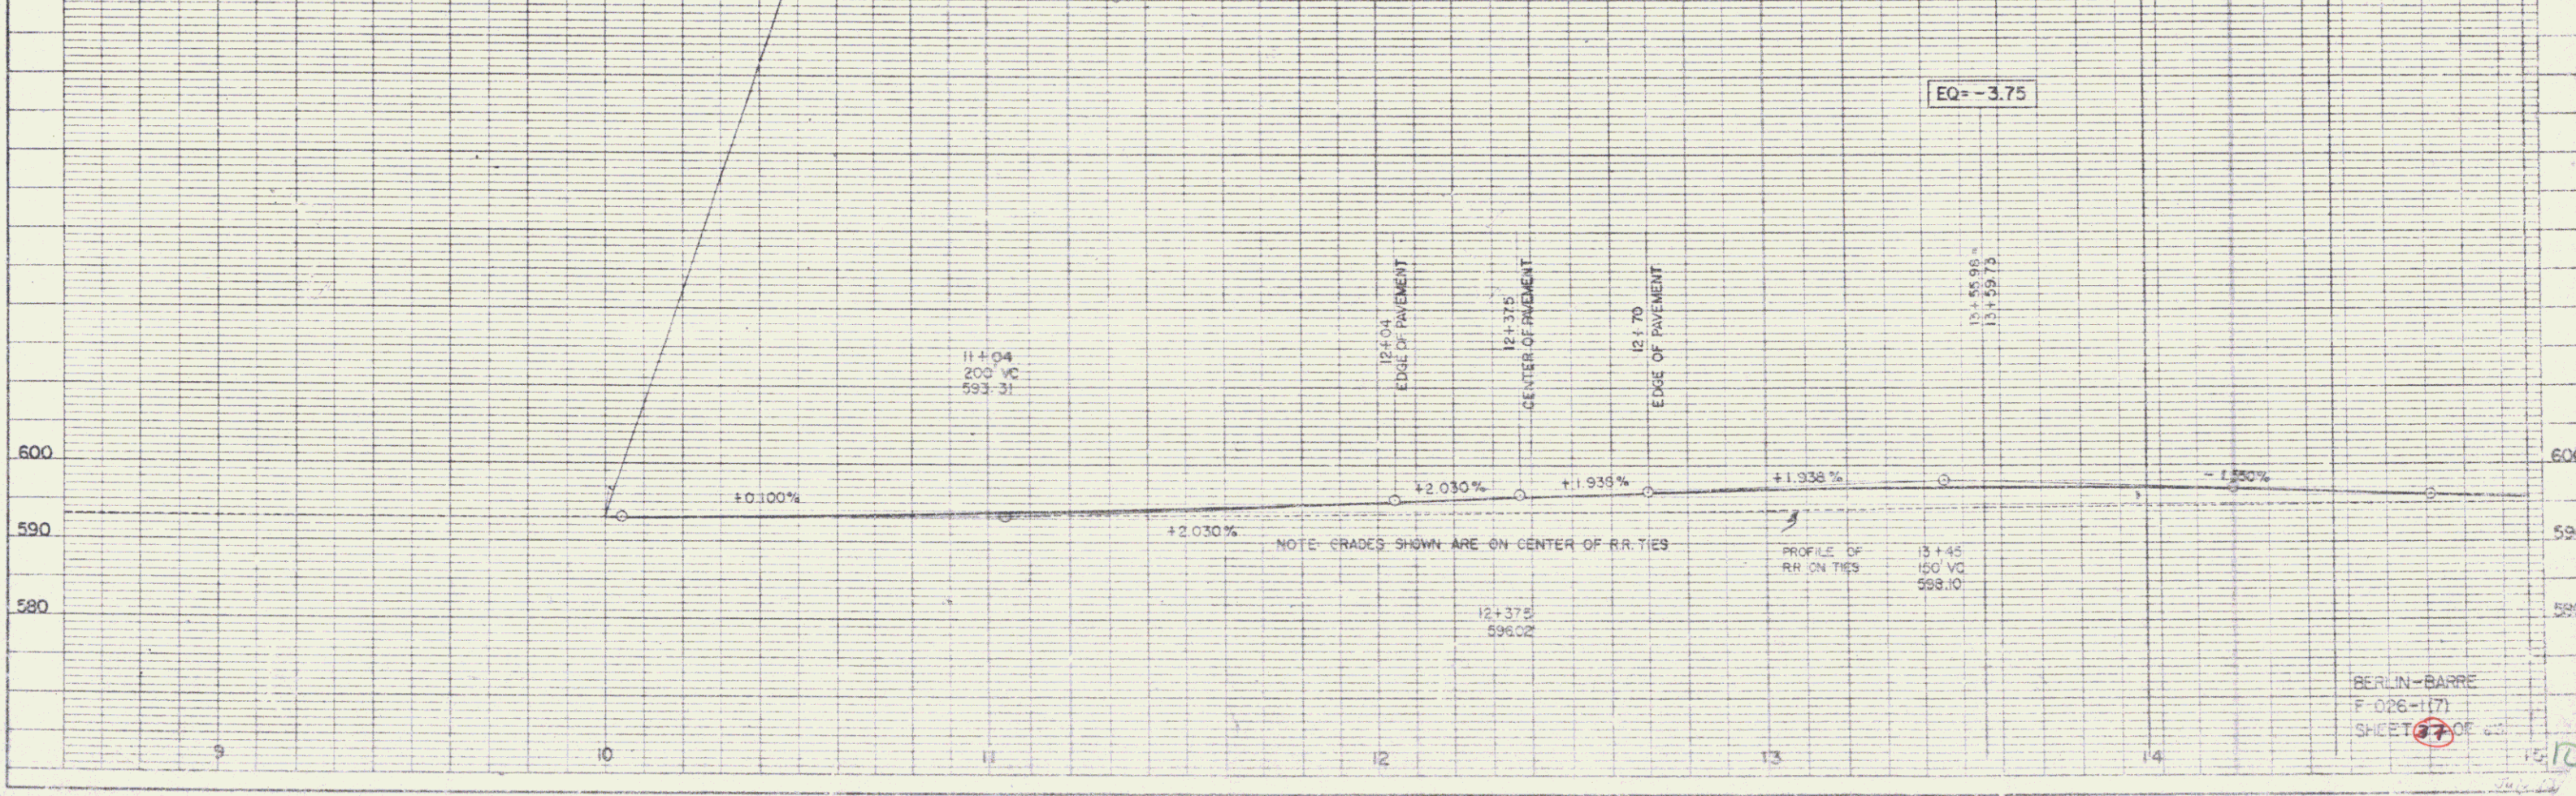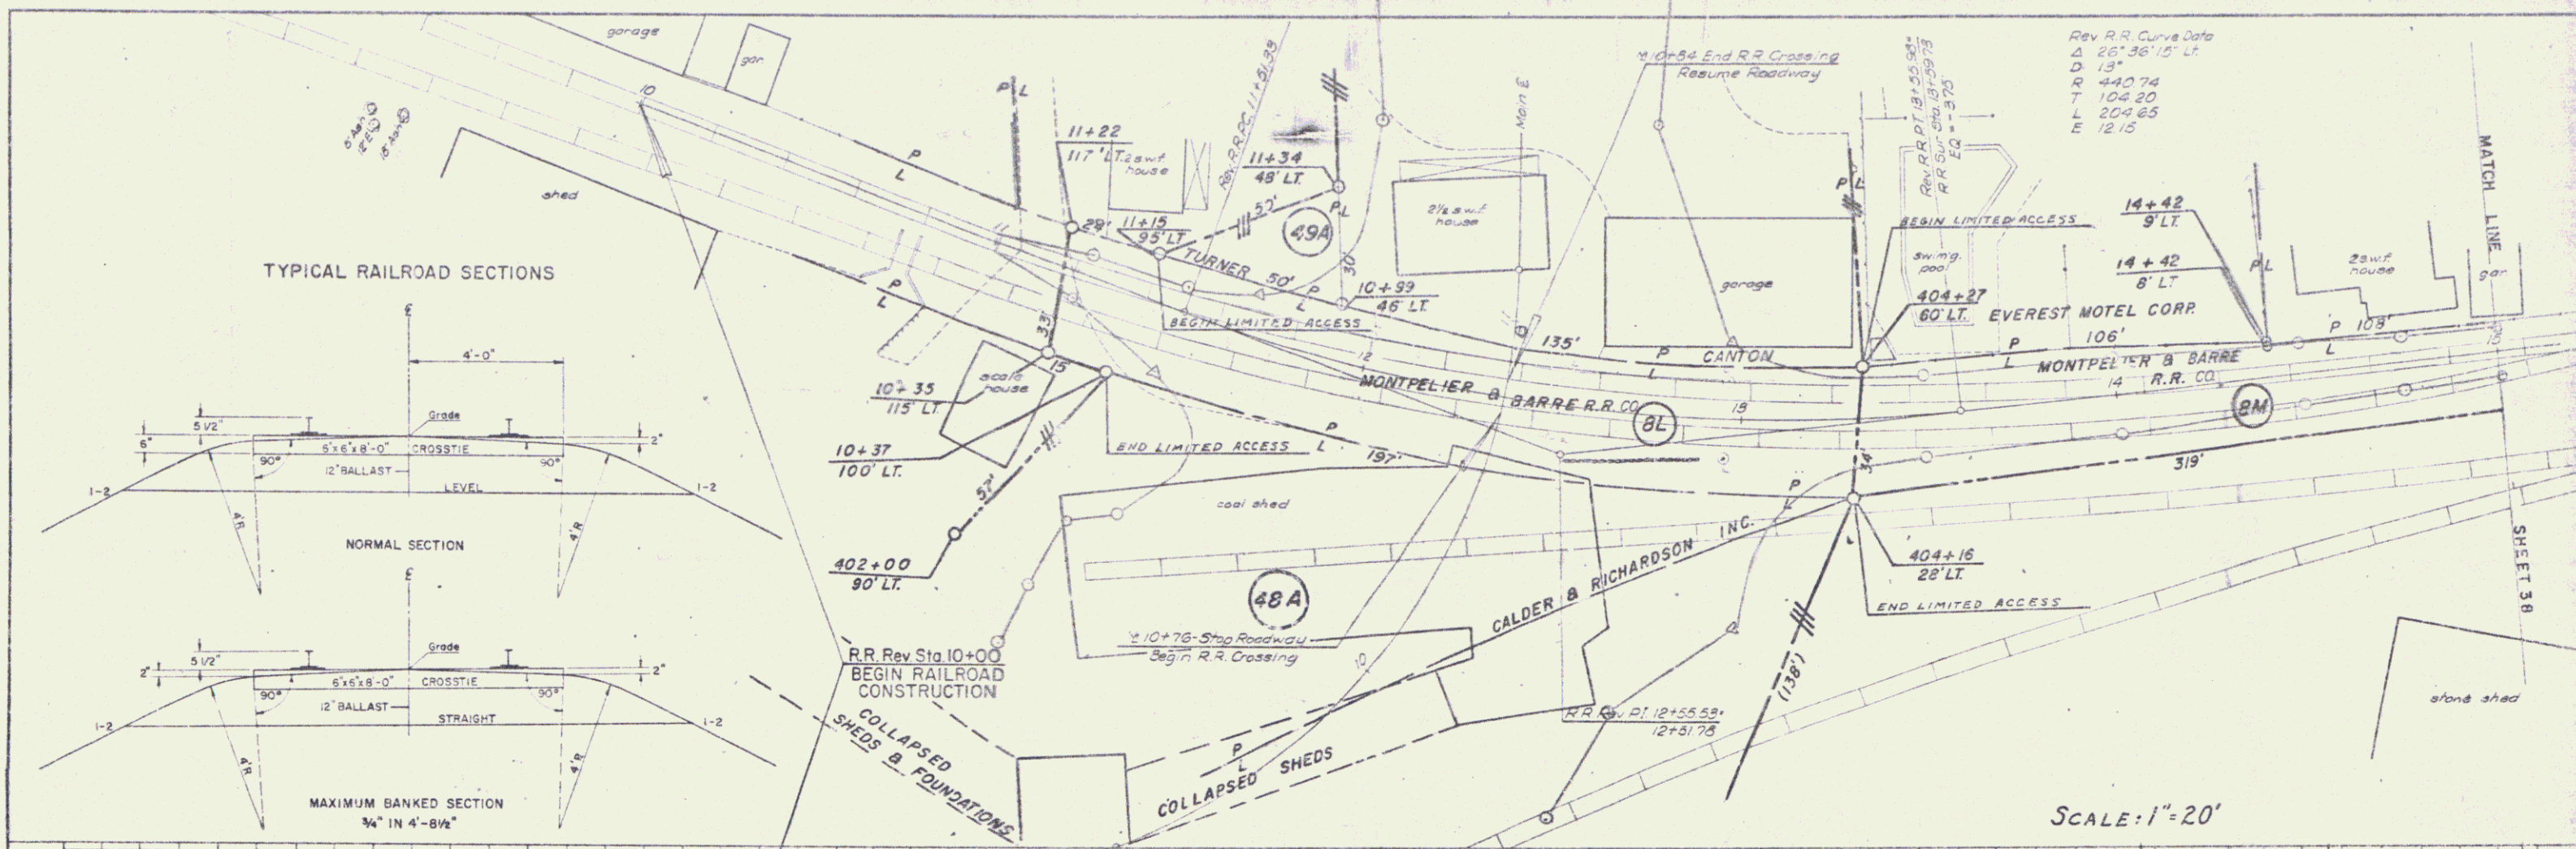



BERLIN-BARRE
F-026-1(7)
SHEET 27 OF 60

PLAN	DATE
DESIGNED BY	
CHECKED BY	
IN CHARGE BY	
DATE	

PROFILE	DATE
DESIGNED BY	
CHECKED BY	
IN CHARGE BY	
DATE	

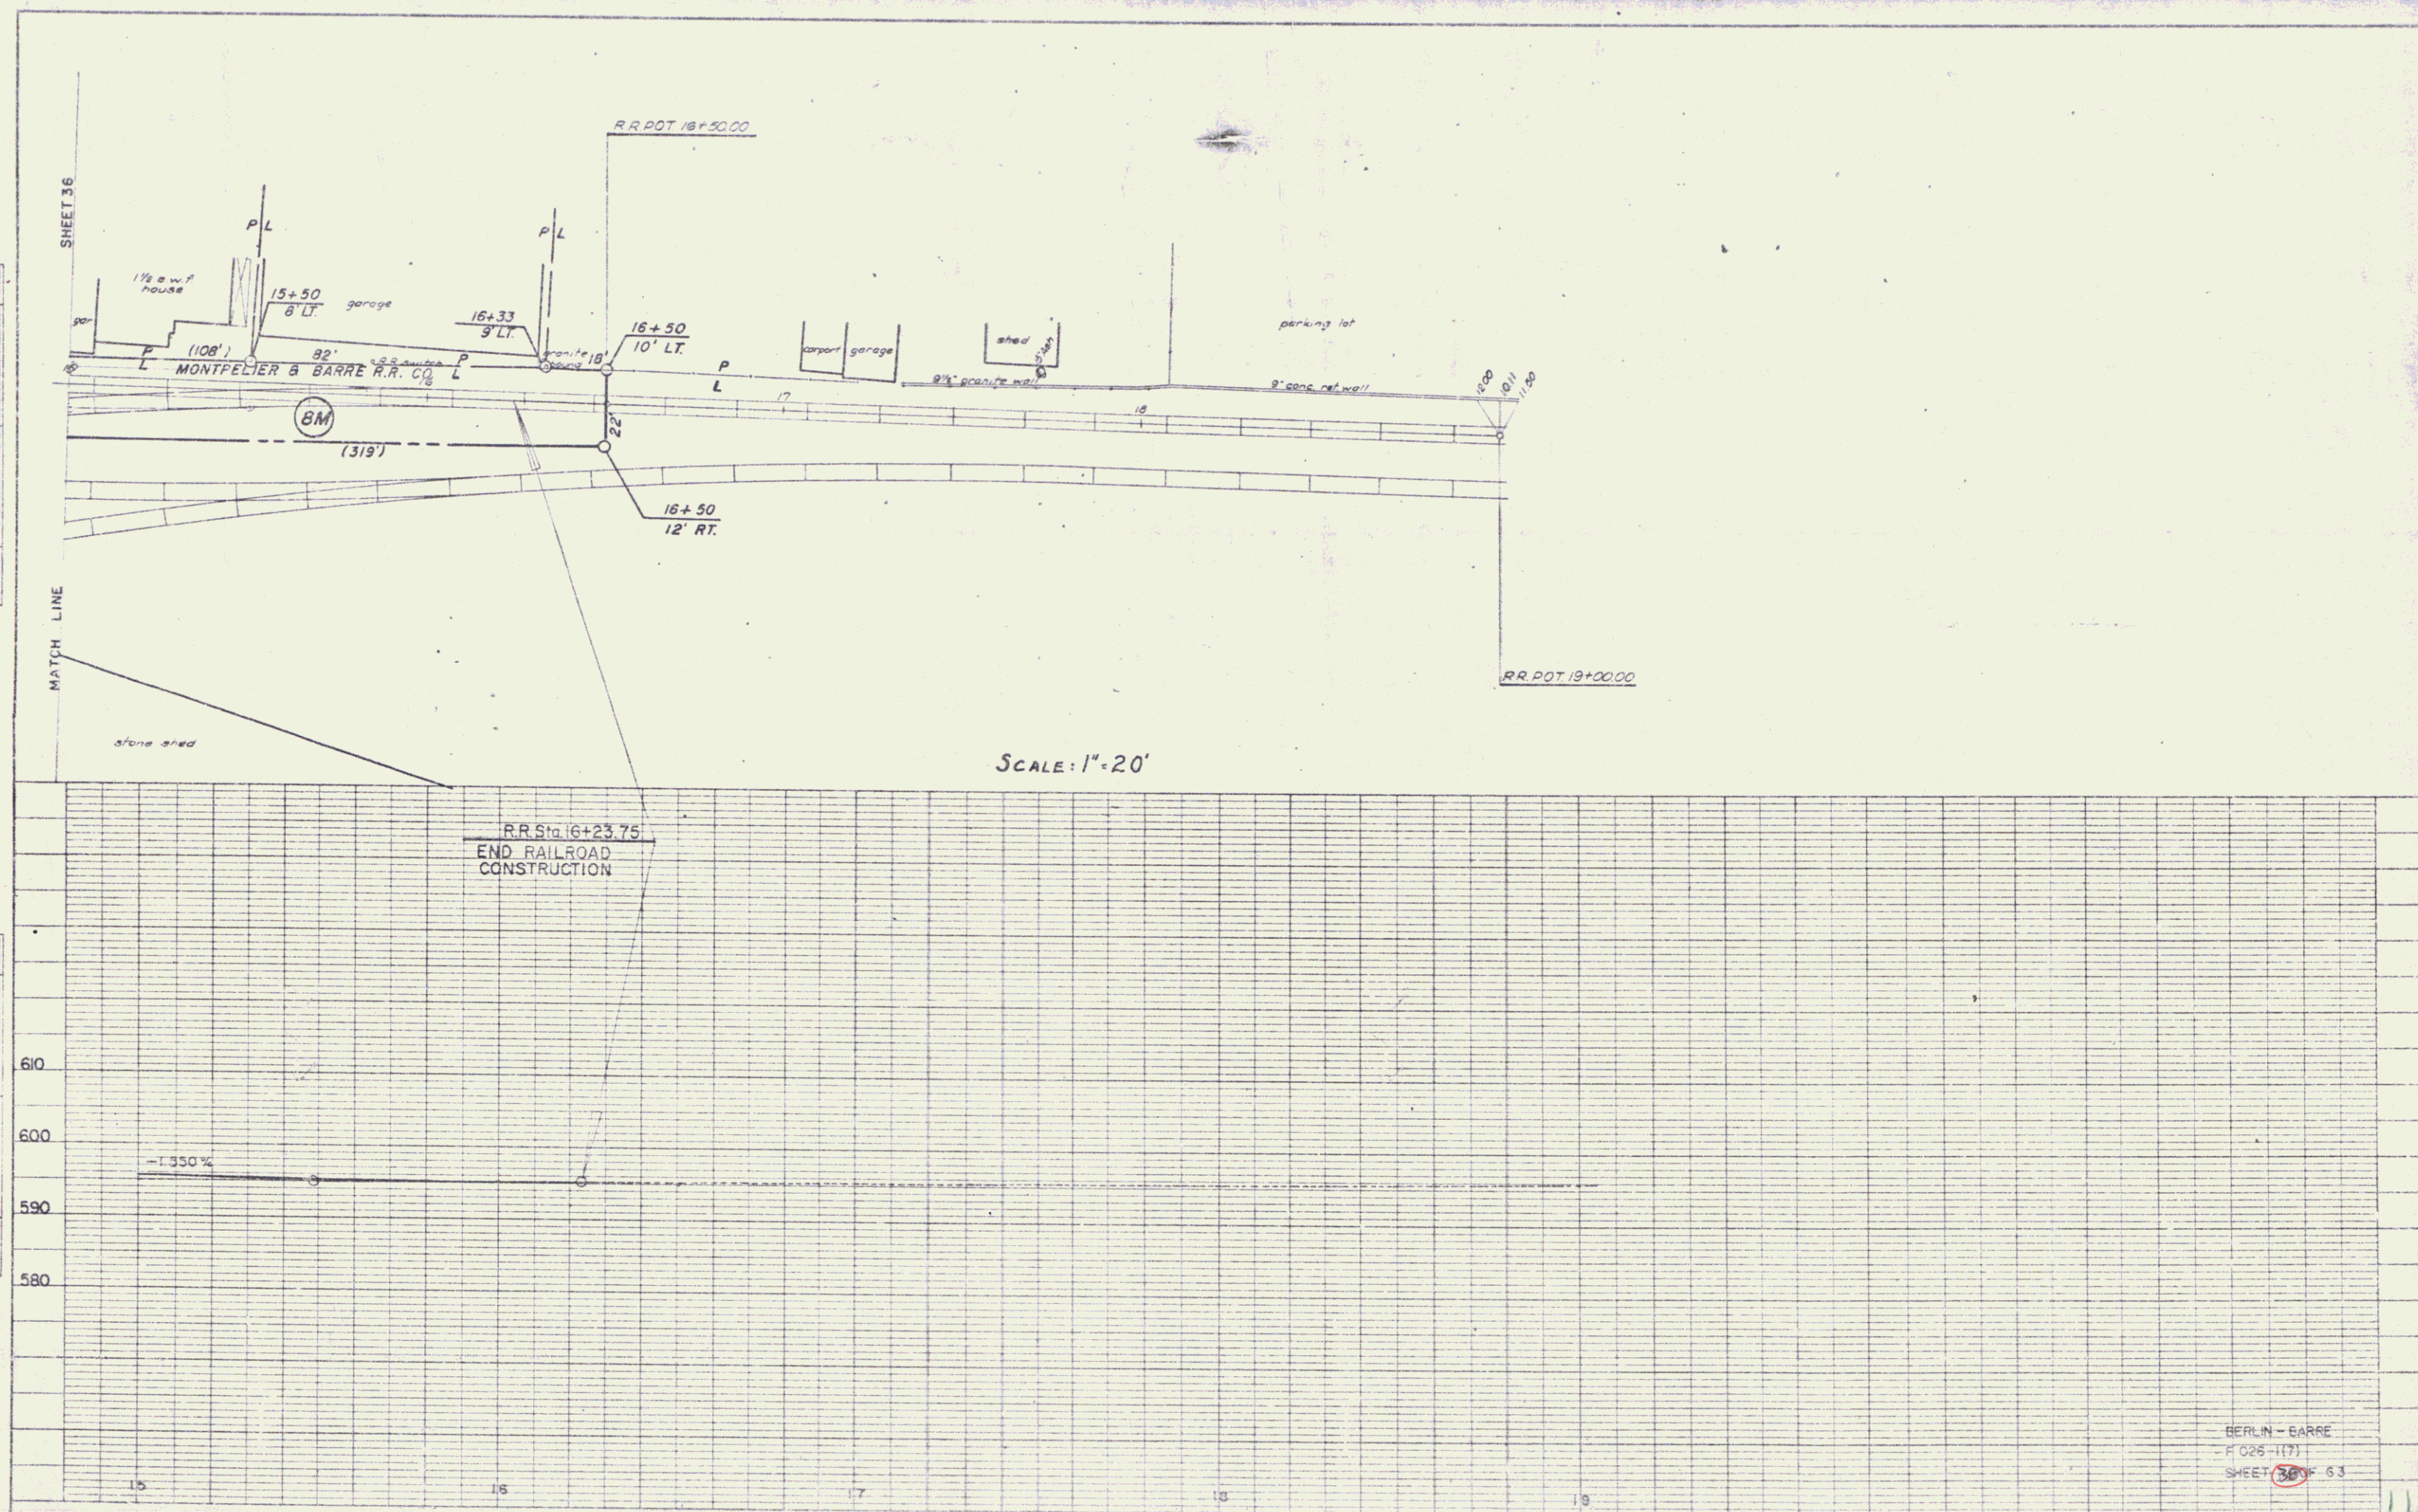


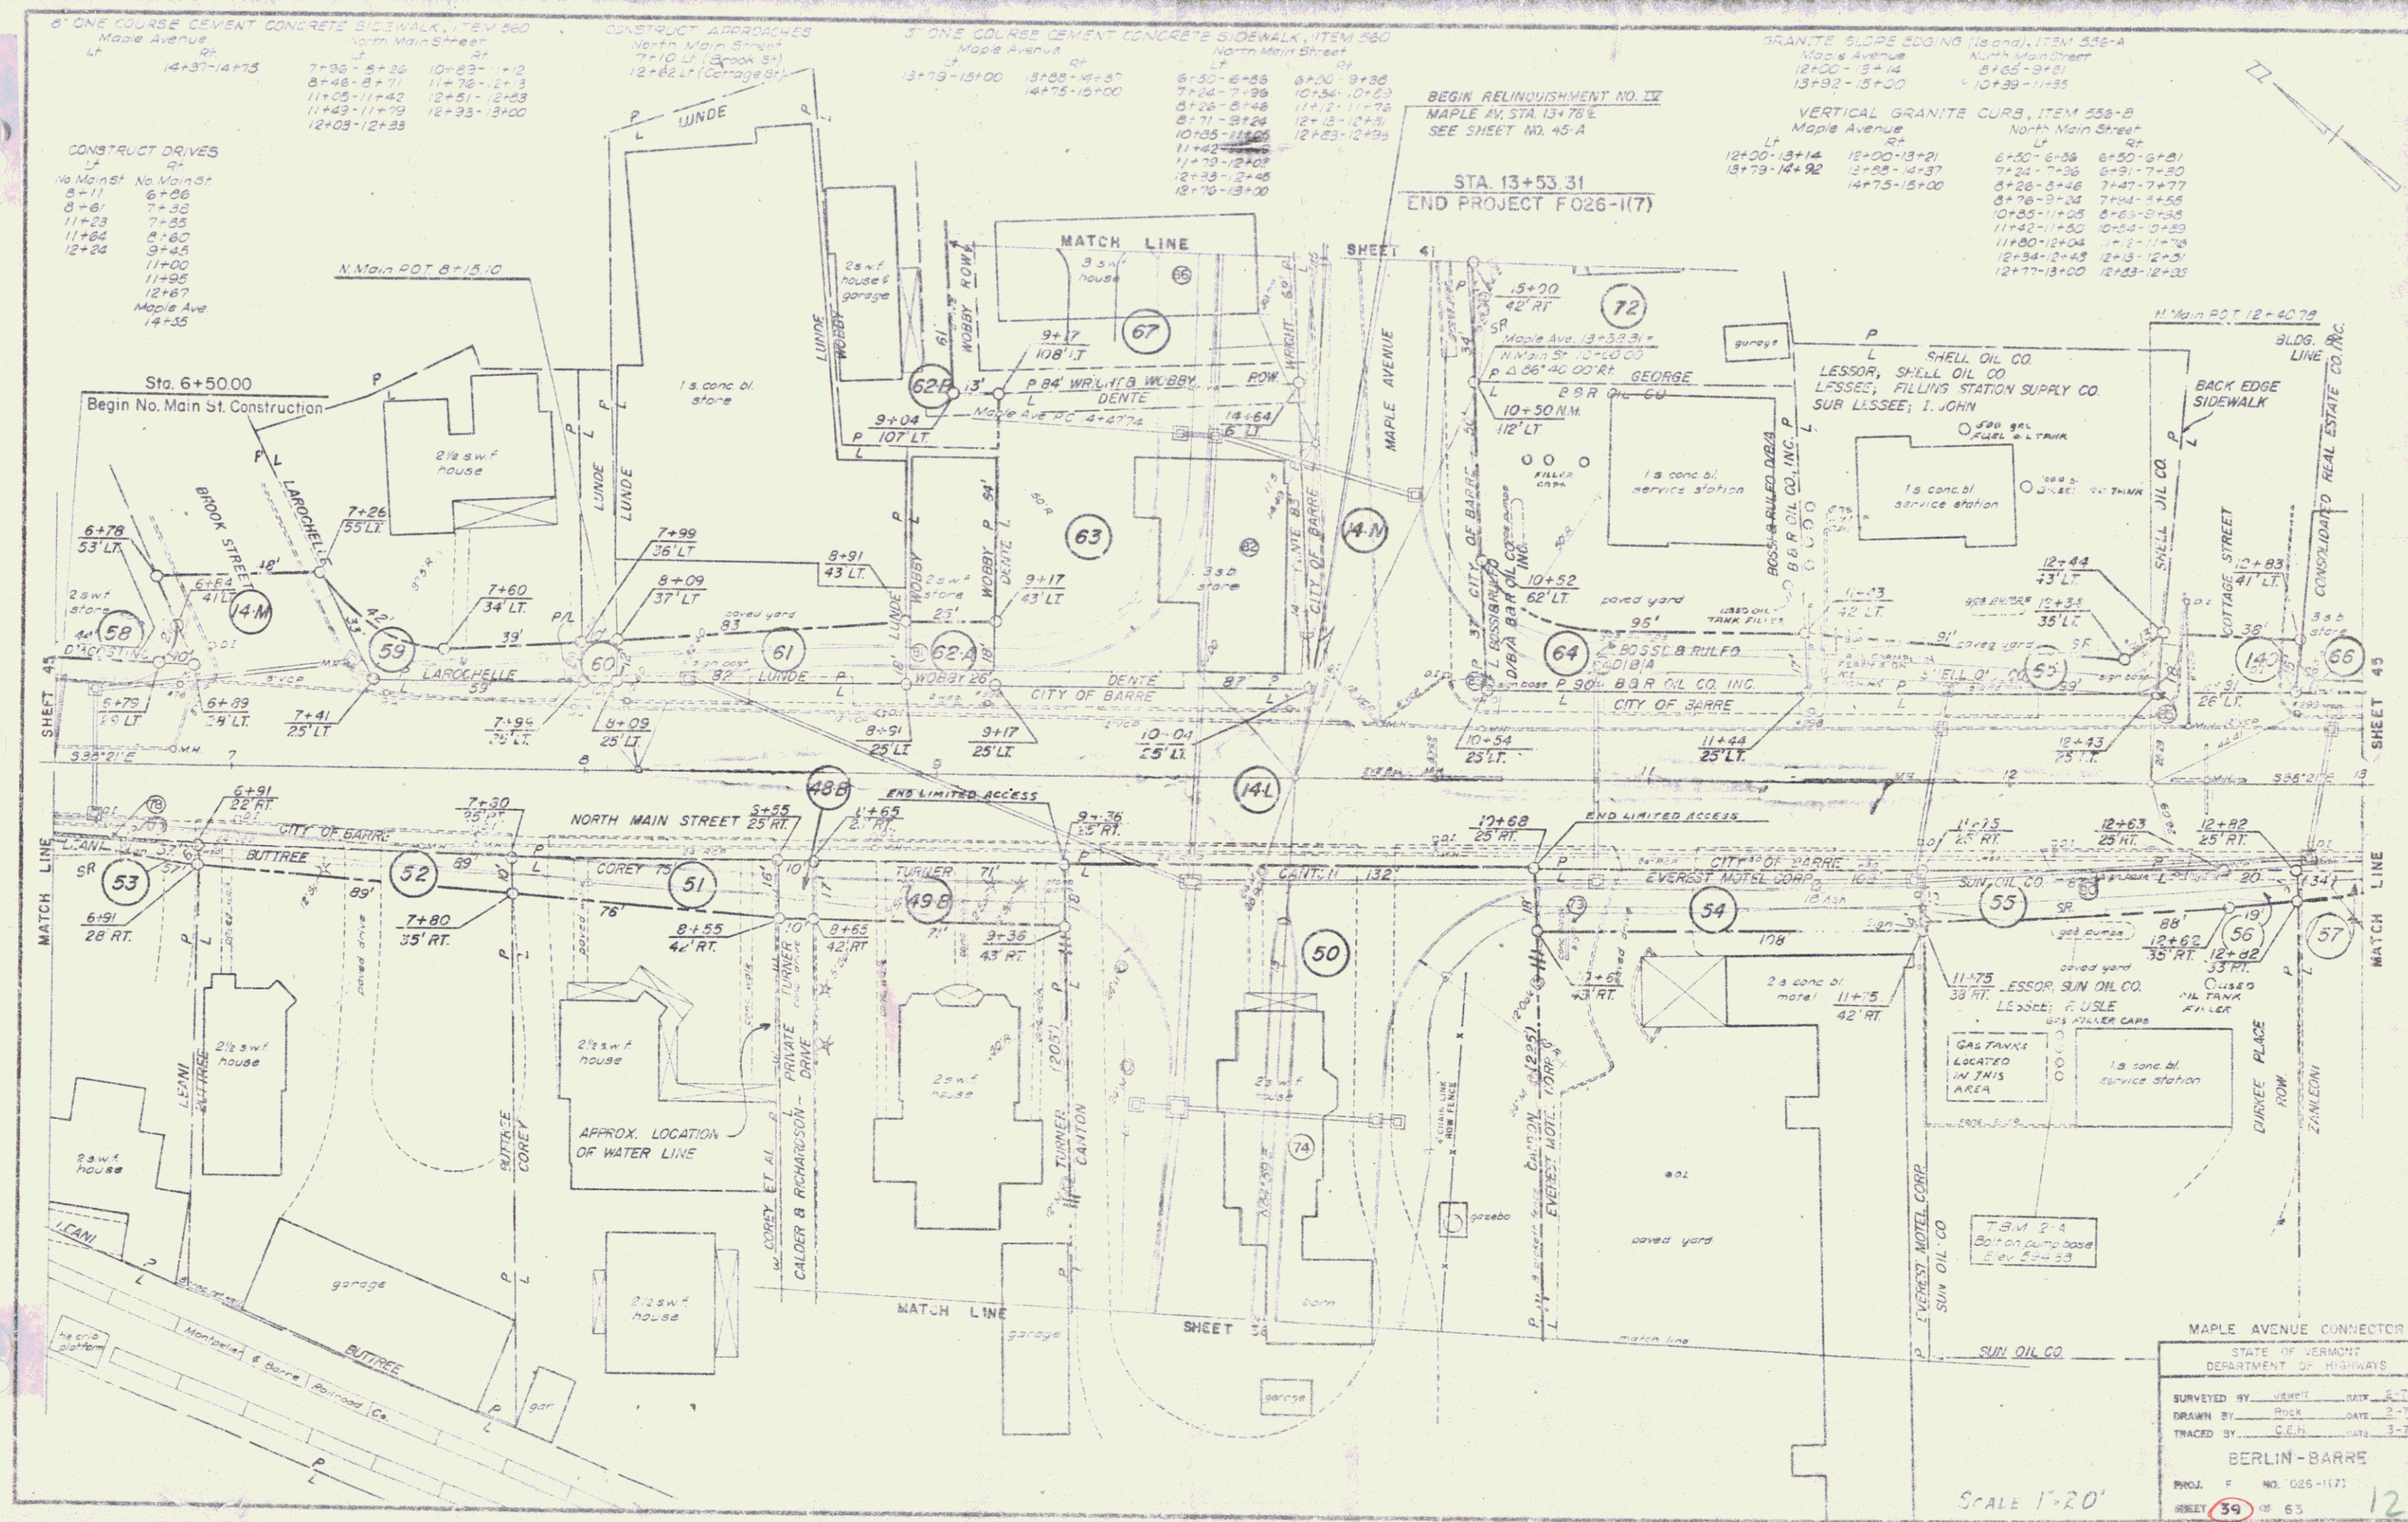

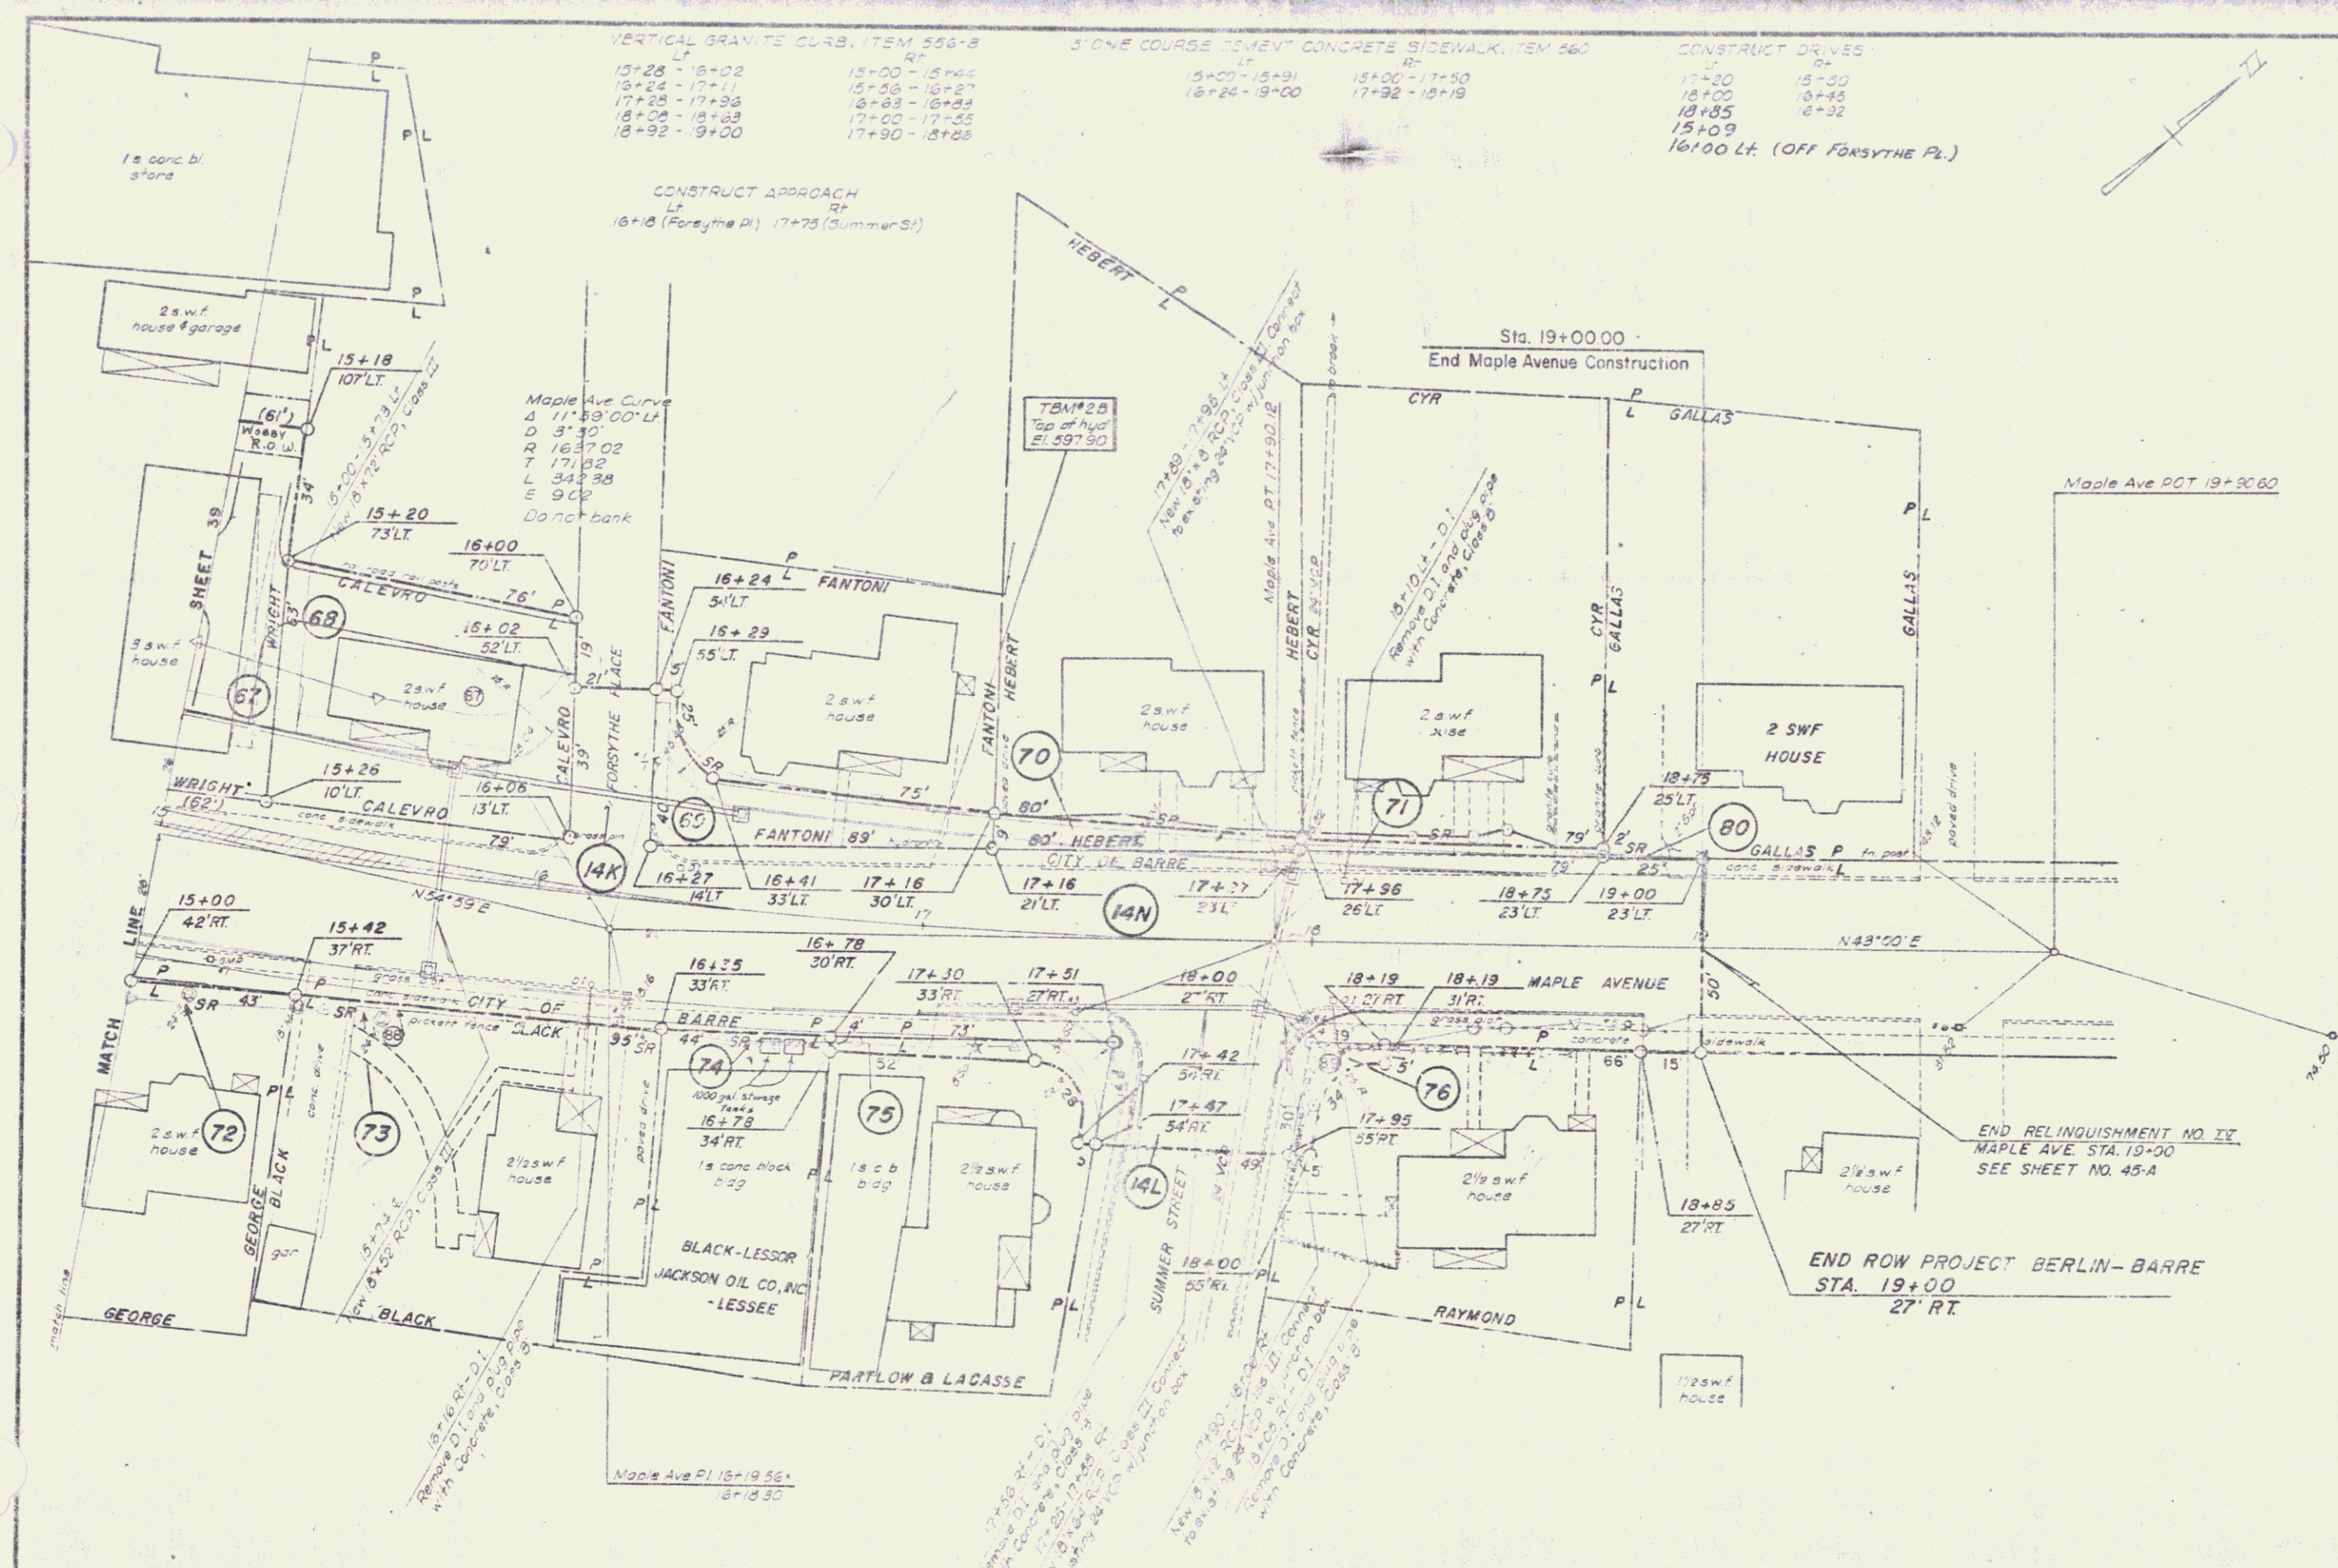

SCALE 1"=20'

MAPLE AVENUE	
STATE OF VERMONT DEPARTMENT OF HIGHWAYS	
SURVEYED BY: JESSIE	DATE: 2-70
DRAWN BY: RICK	DATE: 2-70
TRACED BY: C.E.H.	DATE: 2-70
BERLIN - BARRE	
PROJ. NO. 026-1171	
SHEET 41 OF 63	14

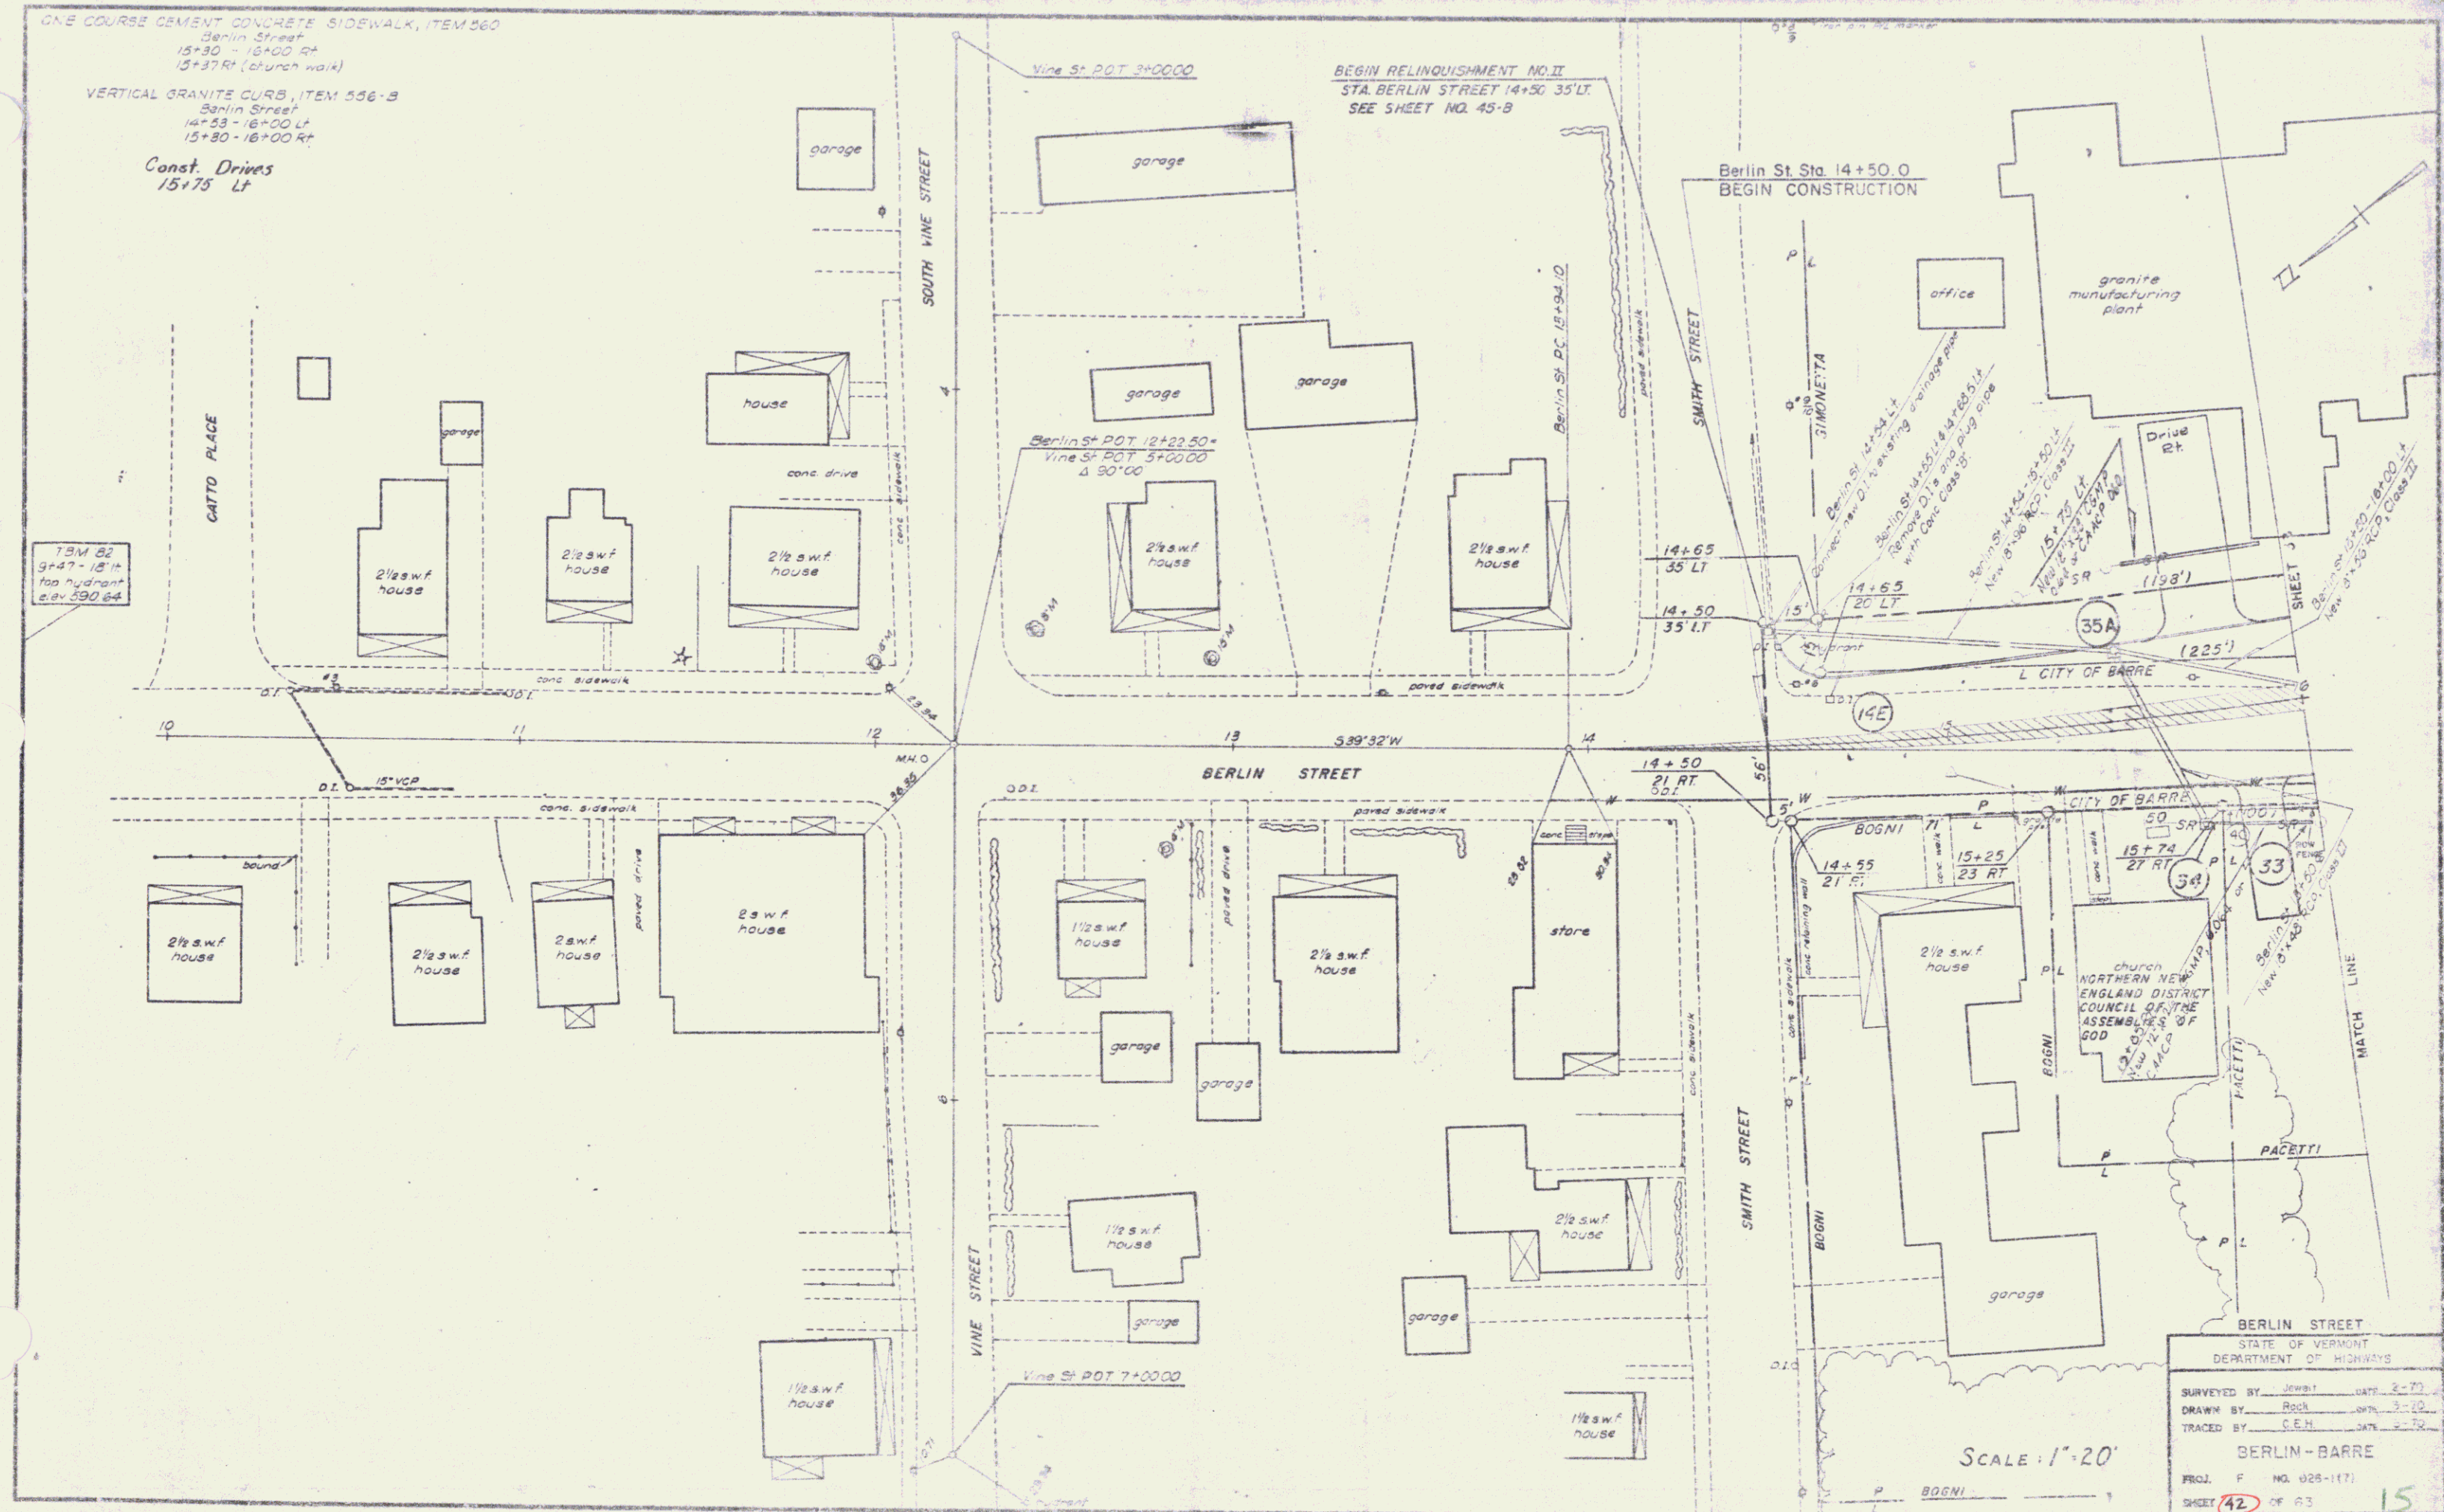

Berlin St 19100-19107 Lt
New 18 x 8 A.C.P. Class D



ERLIN PLACE

BERLIN STREET

616286141


Berlin St Curve #2
 Δ 12° 20' 00" Rt
D 10"
R 572.96
T 61.9
L 123.3
E 3.3

SCALE: 1"=20'

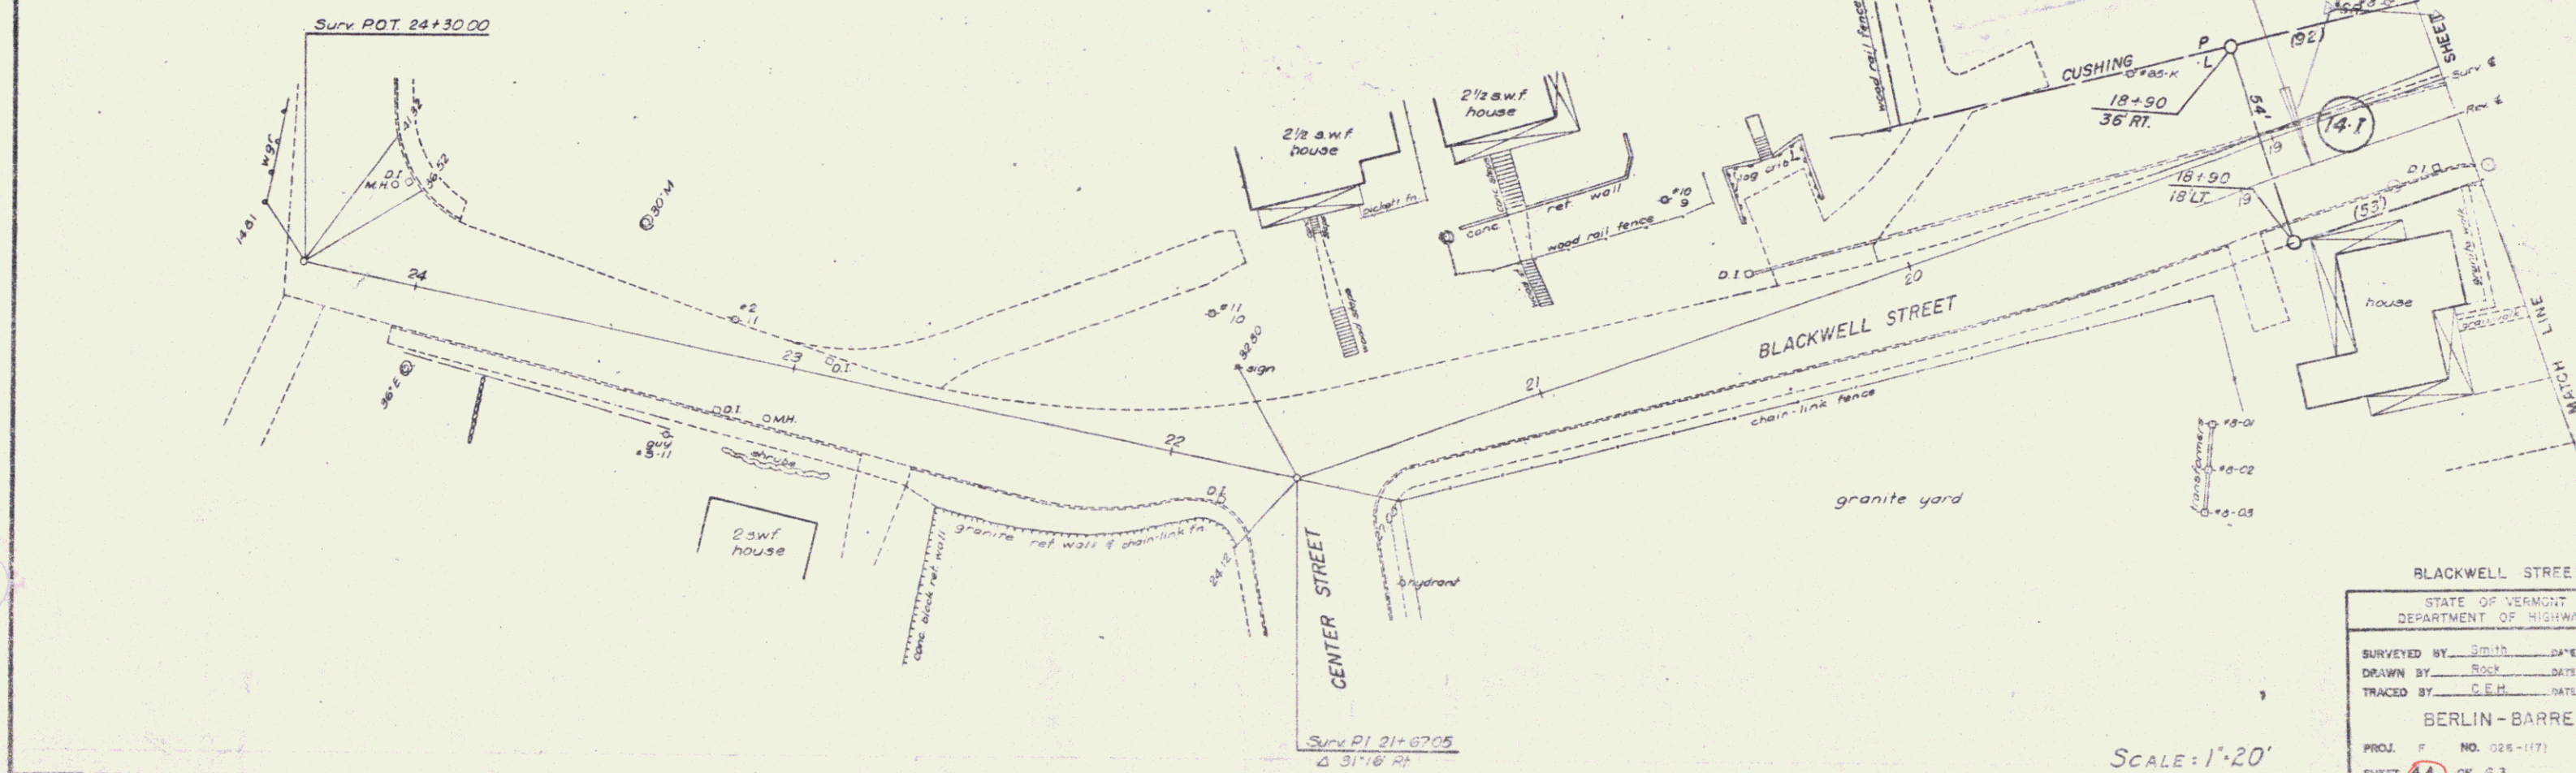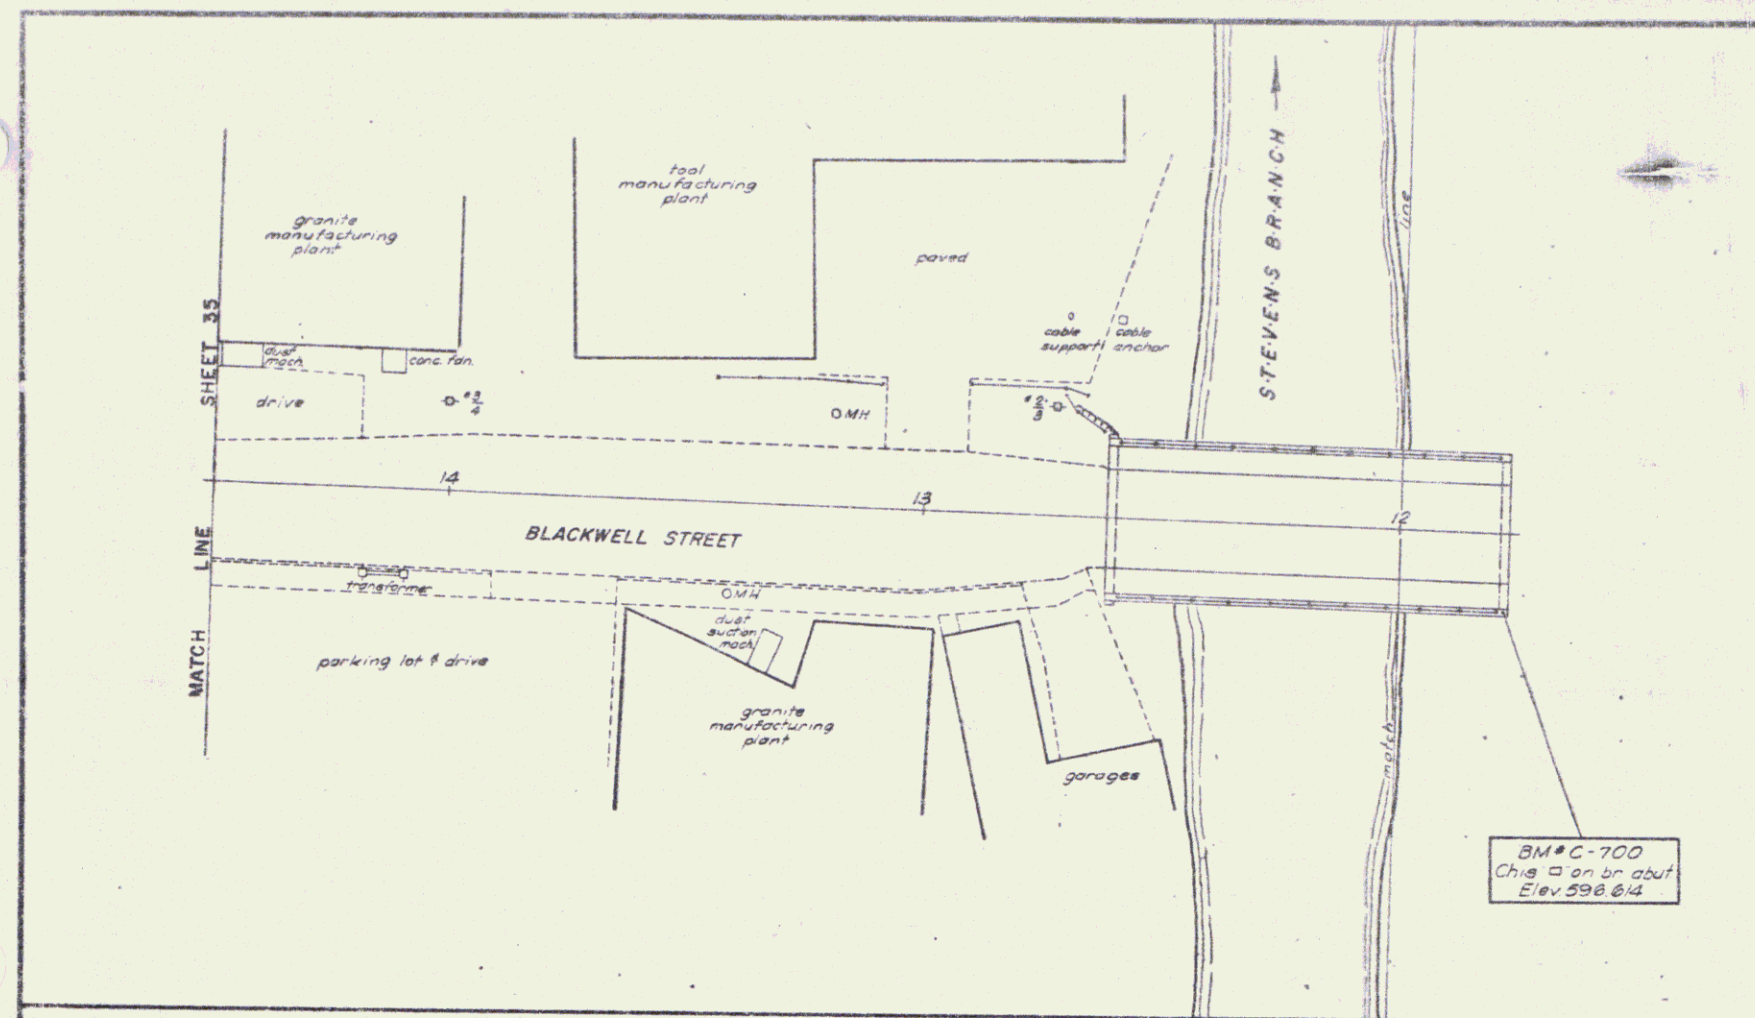

BLACKWELL STREET	
STATE OF VERMONT	
DEPARTMENT OF HIGHWAYS	
SURVEYED BY	Smith DATE 3-22
DRAWN BY	Rock DATE 5-11
TRACED BY	C.E.H. DATE 6-16
BERLIN-BARRE	
PROJ. F	NO. 026-1171
SHEET 44	OF 63 17

SCALE: 1"=20'

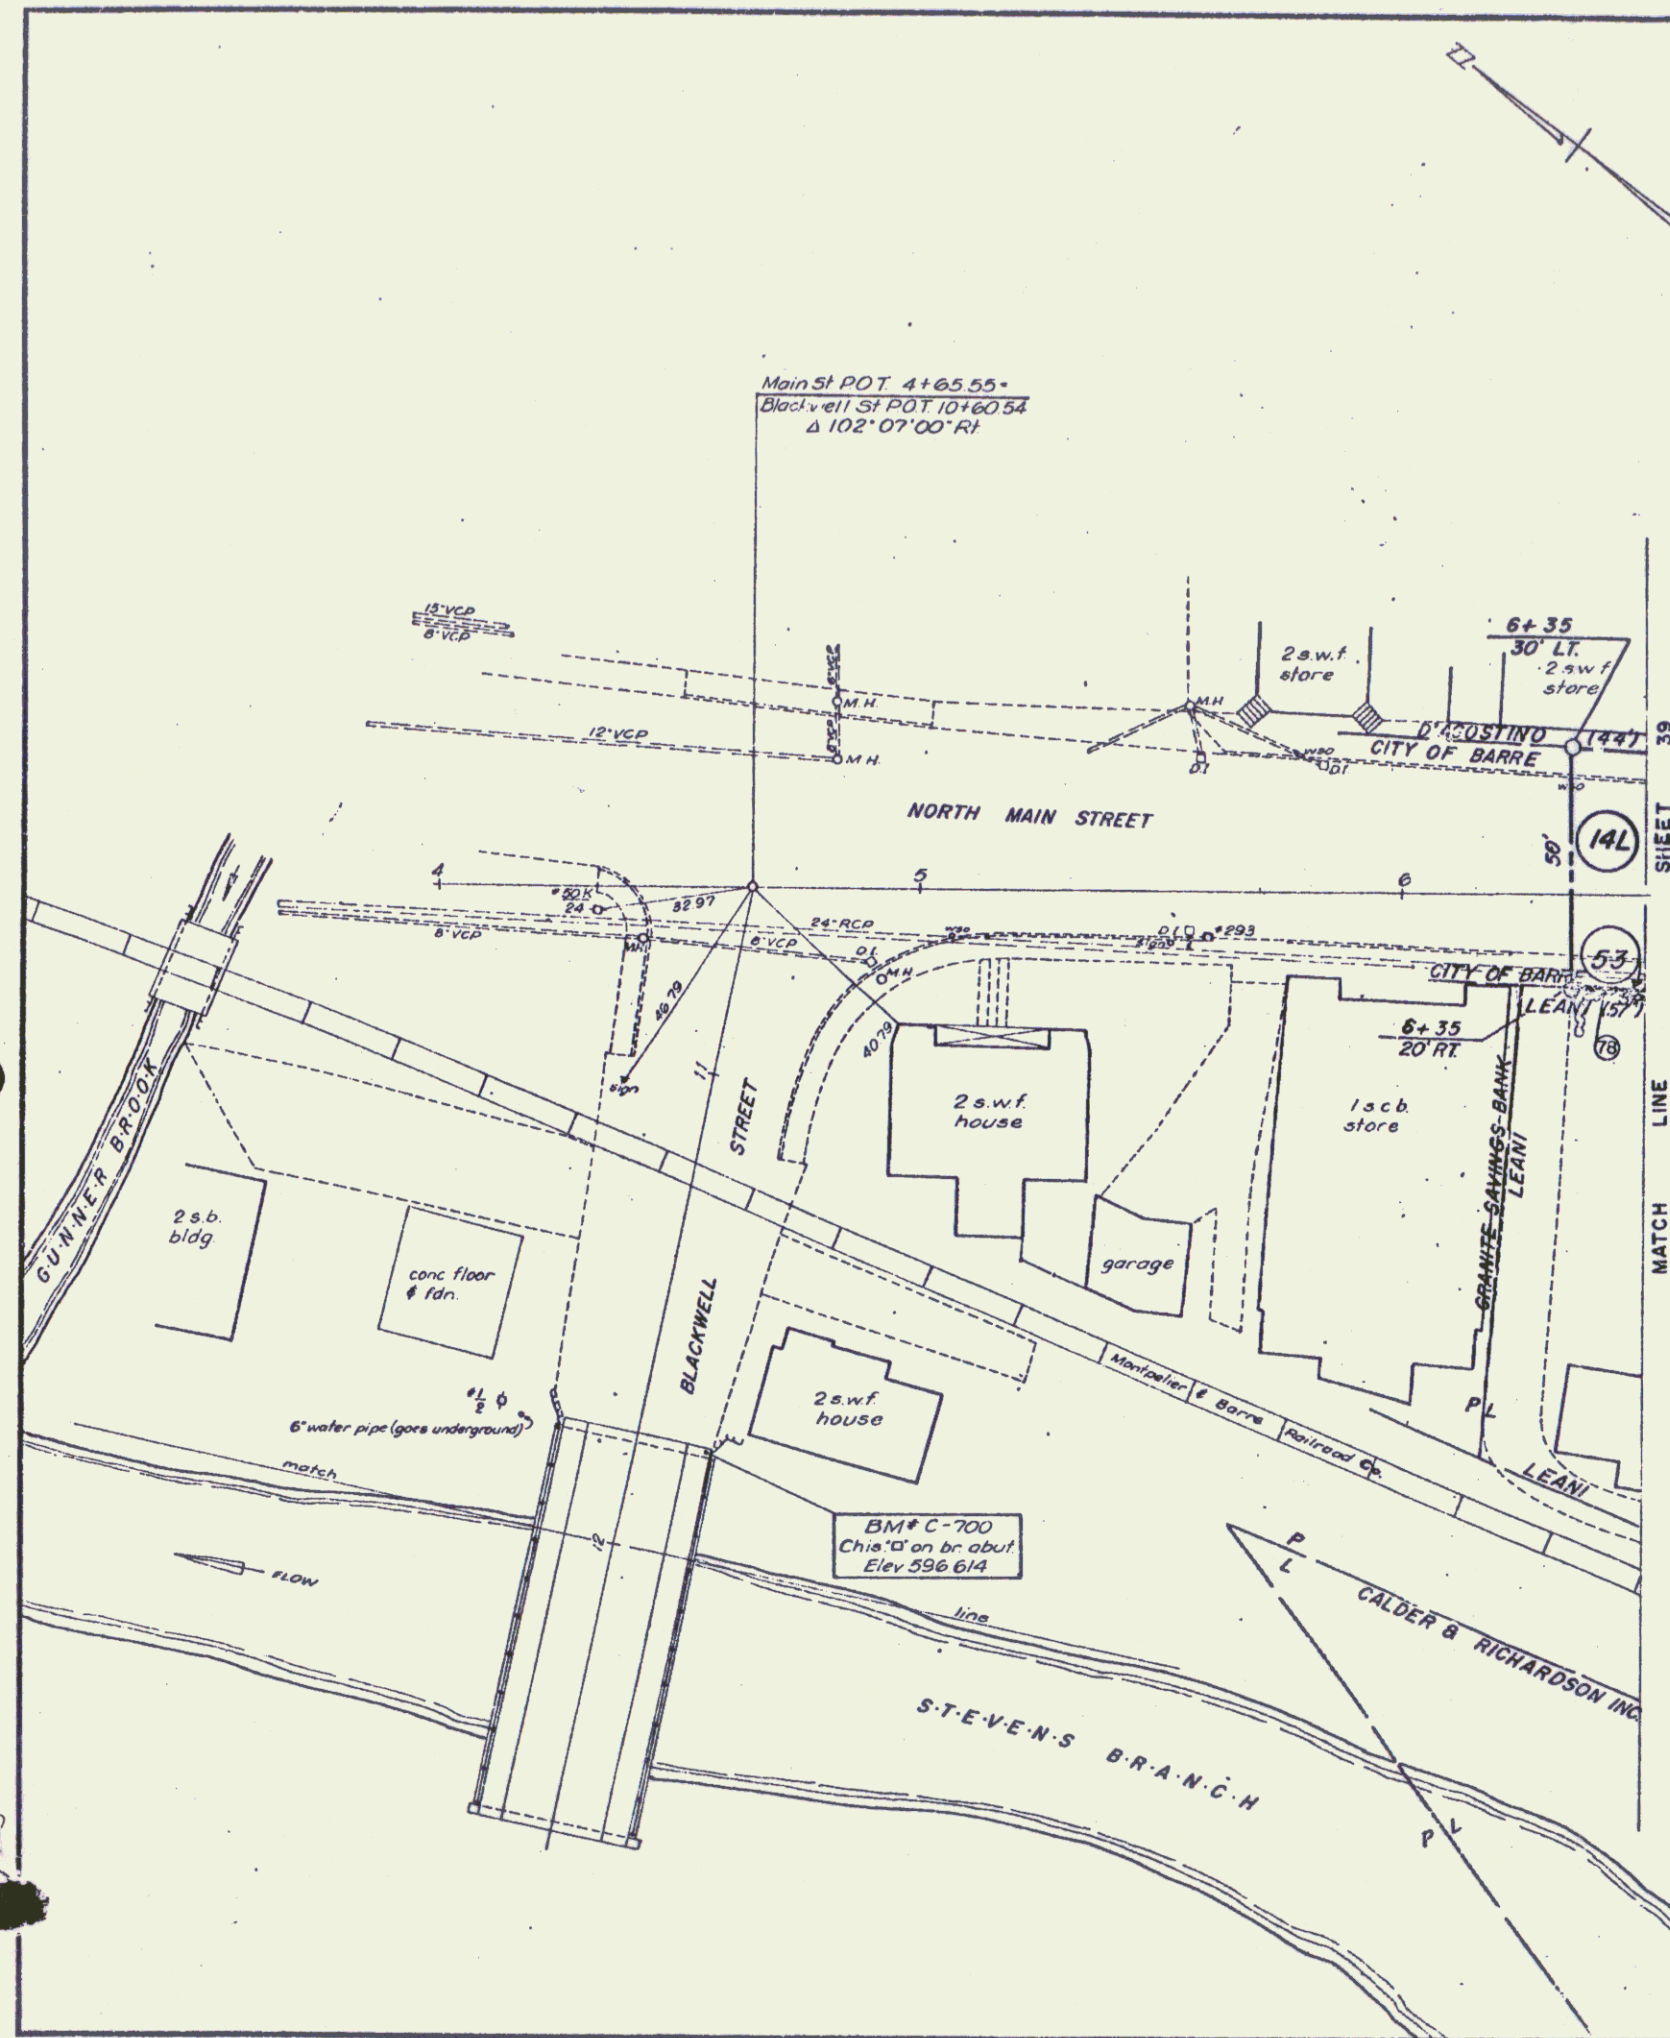

5' ONE COURSE CEMENT CONCRETE SIDEWALK, ITEM 560
LT. 13+00-14+00
RT. 13+22-13+53
13+53-14+00

5' ONE COURSE CEMENT CONCRETE SIDEWALK, ITEM 560
LT. 13+00-13+22
RT. 13+53-13+53

VERTICAL GRANITE CURB
ITEM 558-3
LT. 13+00-14+00
RT. 13+22-13+53
13+53-14+00

CONSTRUCT DRIVE
LT. 13+67
RT. 13+67

