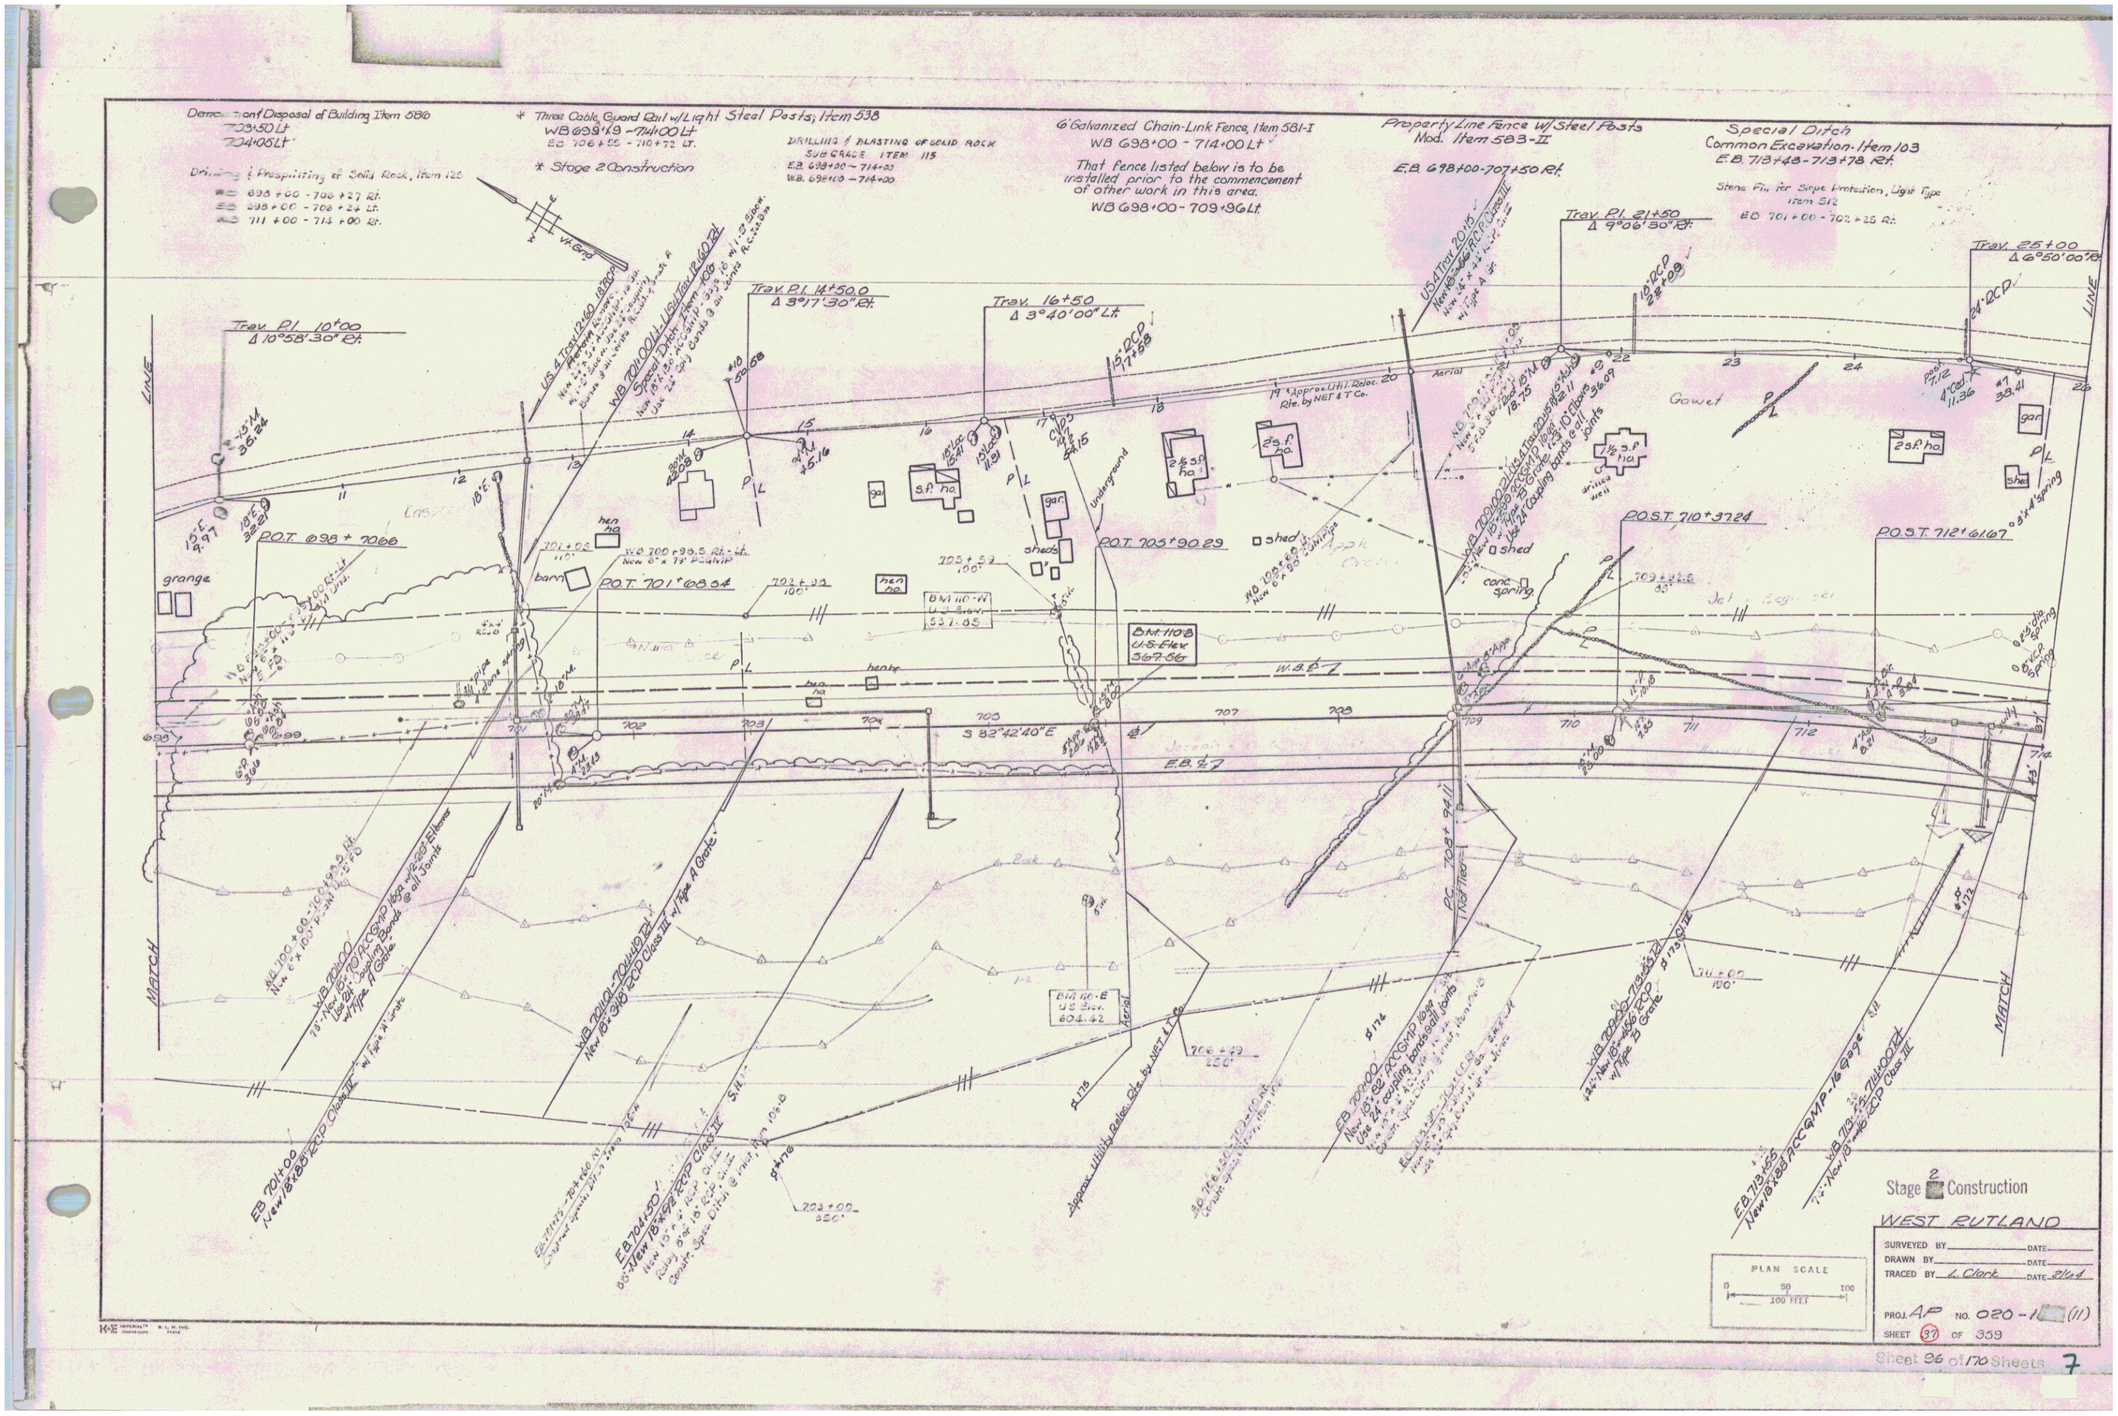
Demolition & Disposal of Building Item 586
703+50 Lt
704+05 Lt
Drilling & Prespliting of Solid Rock, Item 120
WB 698+00 - 706+27 Rt.
EB 698+00 - 706+24 Lt.
WB 711+00 - 713+00 Rt.
* Three Cable Guard Rail w/Light Steel Posts, Item 538
WB 698+49 - 714+00 Lt.
EB 706+55 - 710+72 Lt.
* Stage 2 Construction
DRILLING & BLASTING OF SOLID ROCK
SUB GRADE ITEM 115
EB 698+00 - 714+00
WB 698+00 - 714+00
6' Galvanized Chain-Link Fence, Item 581-I
WB 698+00 - 714+00 Lt
That fence listed below is to be installed prior to the commencement of other work in this area.
WB 698+00 - 709+96 Lt
Property Line Fence w/Steel Posts
Mod. Item 583-II
E.B. 698+00-707+50 Rt.
Special Ditch
Common Excavation-Item 103
E.B. 713+48 - 713+78 Rt.
Stone Fill for Slope Protection, Light Type
Item 512
EB 701+00 - 702+25 Rt.
Trav. P.I. 10+00
Δ 10°58'30" Rt.
Trav. P.I. 14+50.0
Δ 3°17'30" Rt.
Trav. 16+50
Δ 3°40'00" Lt.
Trav. P.I. 21+50
Δ 9°06'30" Rt.
Trav. 25+00
Δ 6°50'00" Rt.
P.O.T. 698+70.66
P.O.T. 701+68.34
P.O.T. 705+90.29
P.O.T. 710+37.24
P.O.T. 712+61.67
S 82°42'40" E
E.B. ℄
W.B. ℄
LINE
MATCH
grange
barn
shed
Gowel
Stage 2 Construction
WEST RUTLAND
SURVEYED BY
DRAWN BY
TRACED BY L. Clark
DATE 2/64
PLAN SCALE
0 50 100
100 FEET
PROJ. AP NO. 020-1 (11)
SHEET 37 OF 359
Sheet 36 of 170 Sheets 7