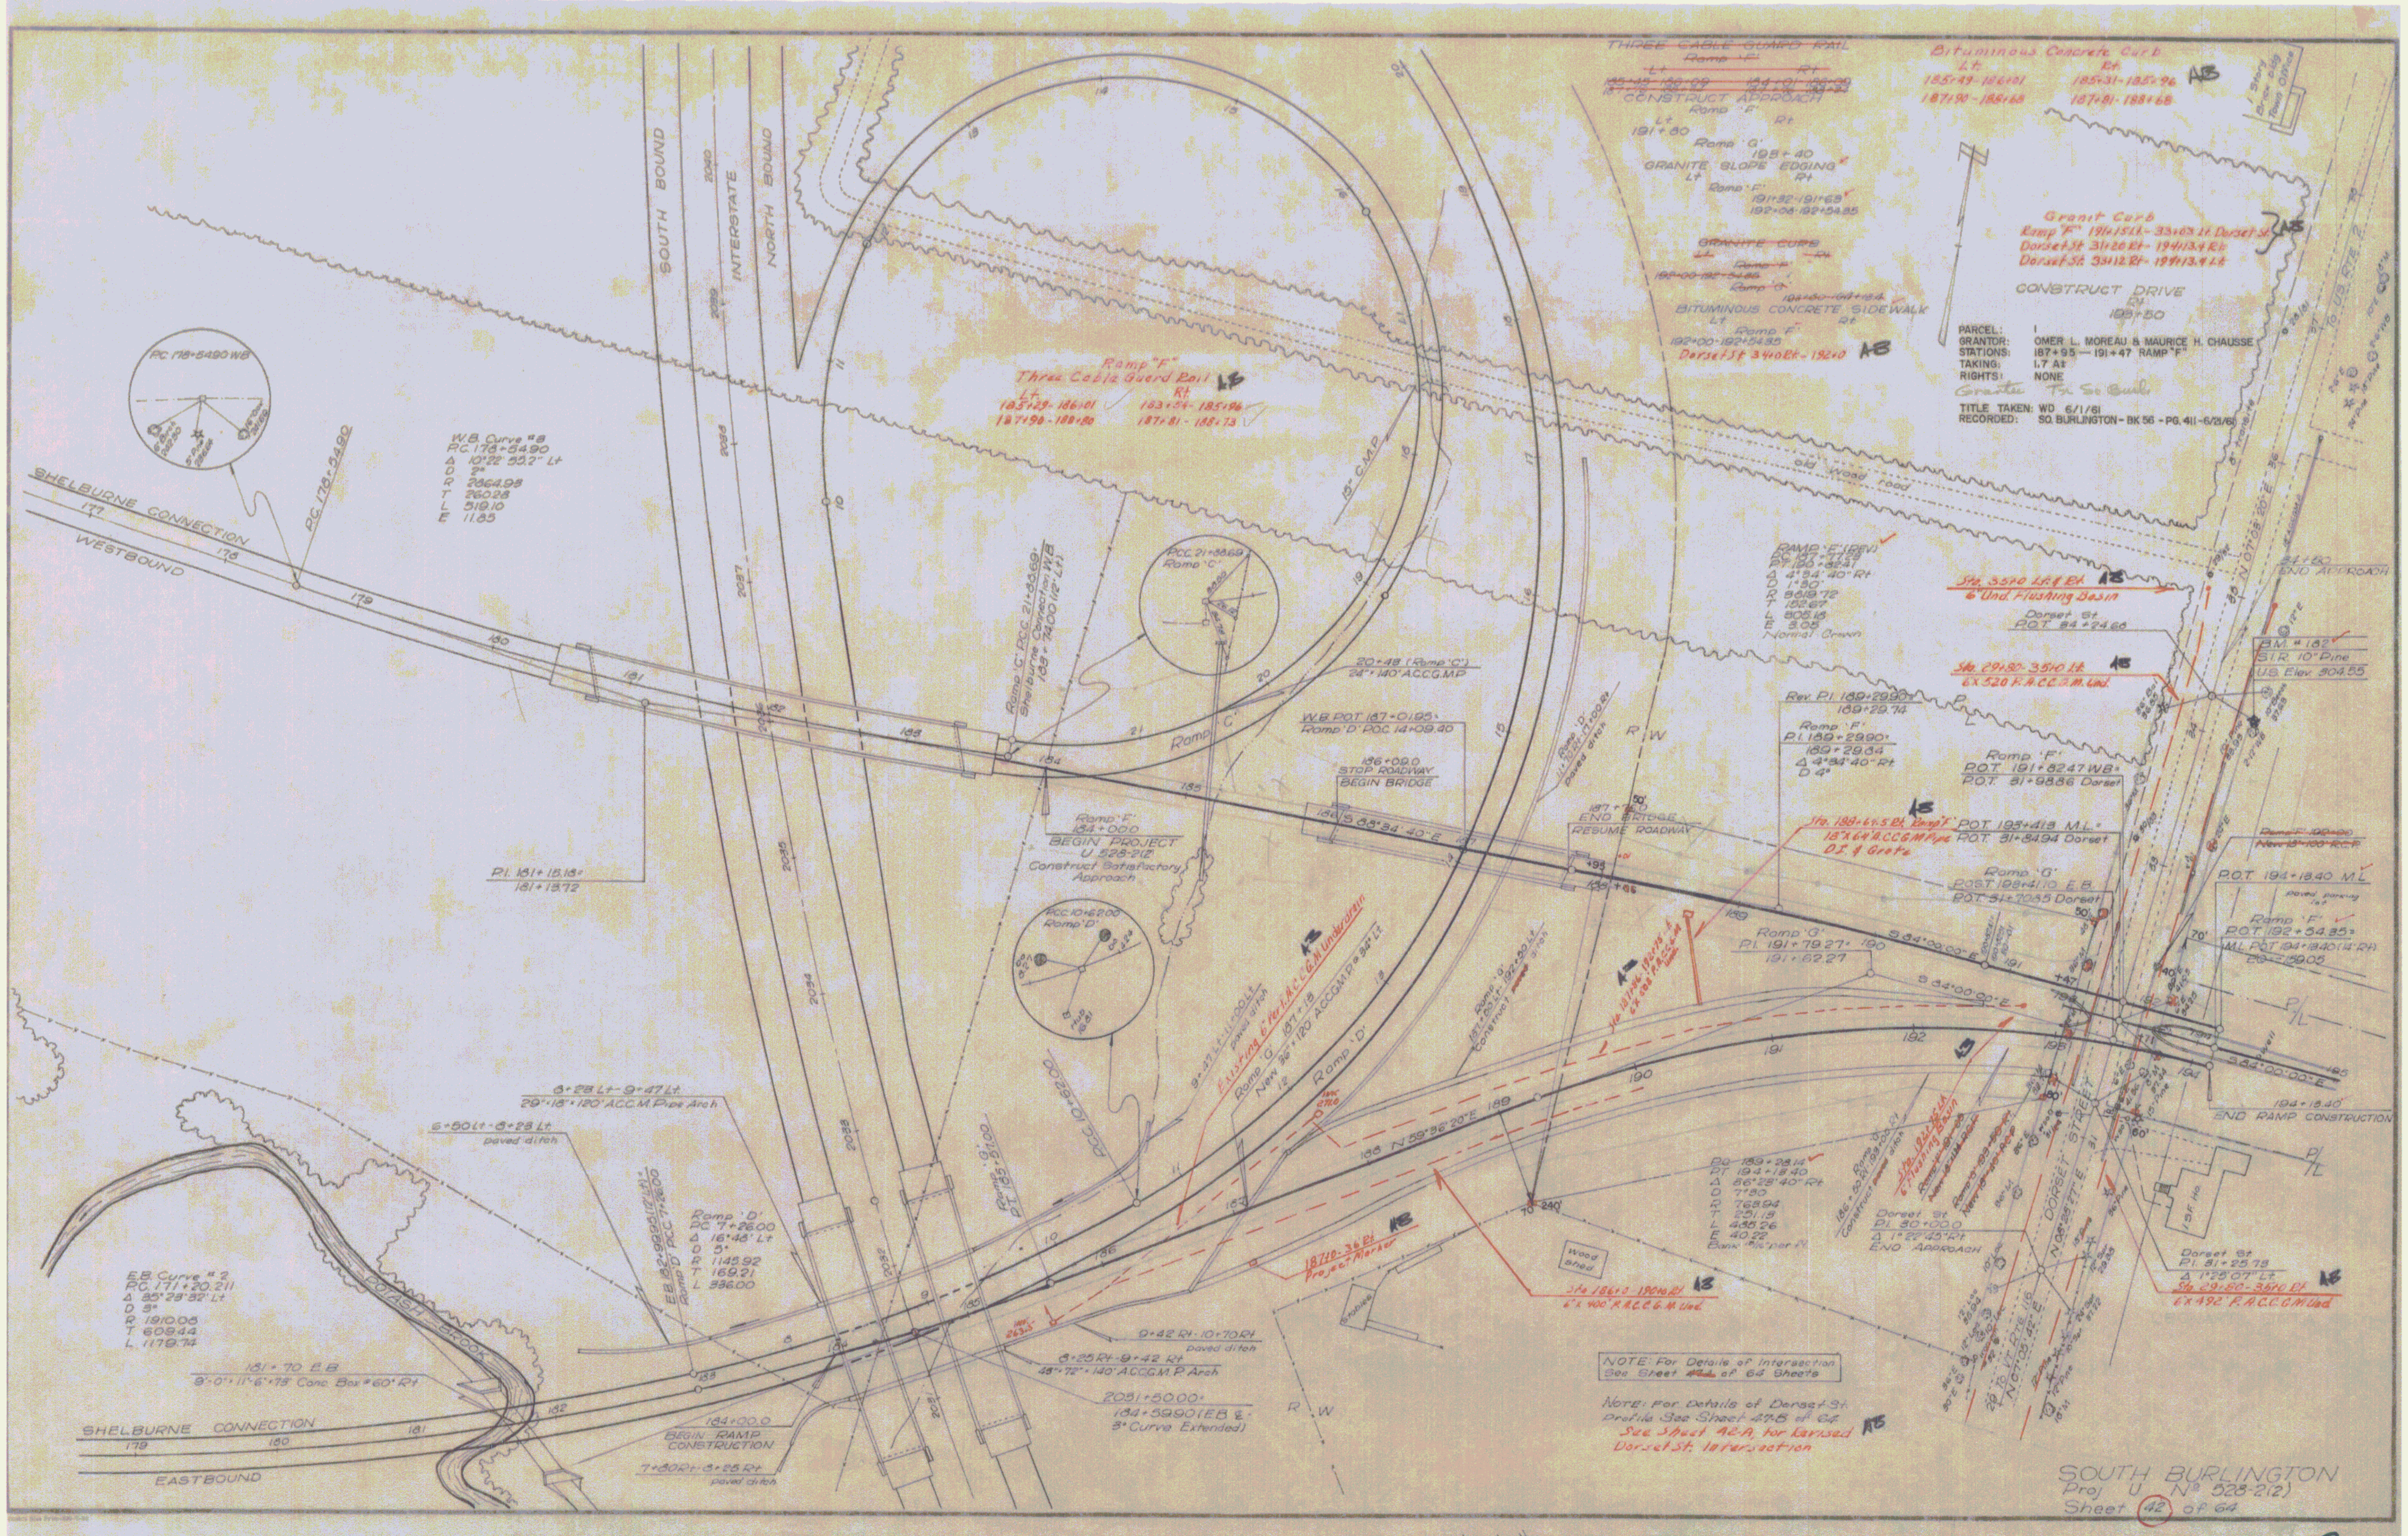
SOUTH BOUND
INTERSTATE
NORTH BOUND
SHELBURNE CONNECTION
WESTBOUND
SHELBURNE CONNECTION
EASTBOUND
Ramp "C"
Ramp "D"
Ramp "F"
Three Cable Guard Rail
THREE CABLE GUARD RAIL
CONSTRUCT APPROACH
GRANITE SLOPE EDGING
GRANITE CURB
BITUMINOUS CONCRETE SIDEWALK
Bituminous Concrete Curb
Granit Curb
CONSTRUCT DRIVE
PARCEL: 1
GRANTOR: OMER L. MOREAU & MAURICE H. CHAUSSE
STATIONS: 187+95 — 191+47 RAMP "F"
TAKING: L7 Rt
RIGHTS: NONE
TITLE TAKEN: WD 6/1/61
RECORDED: SO. BURLINGTON - BK 56 - PG. 411 - 6/13/61
W.B. Curve #8
E.B. Curve #2
BEGIN PROJECT
U 528-2(2)
Construct Satisfactory Approach
BEGIN BRIDGE
END BRIDGE
RESUME ROADWAY
STOP ROADWAY
BEGIN RAMP CONSTRUCTION
END RAMP CONSTRUCTION
END APPROACH
DORSET STREET
NOTE: For Details of Intersection See Sheet of 64 Sheets
Note: For details of Dorset St. Profile See Sheet 45 of 64
See Sheet 42-A for Revised Dorset St. Intersection
SOUTH BURLINGTON
Proj U No 528-2(2)
Sheet 42 of 64

2