




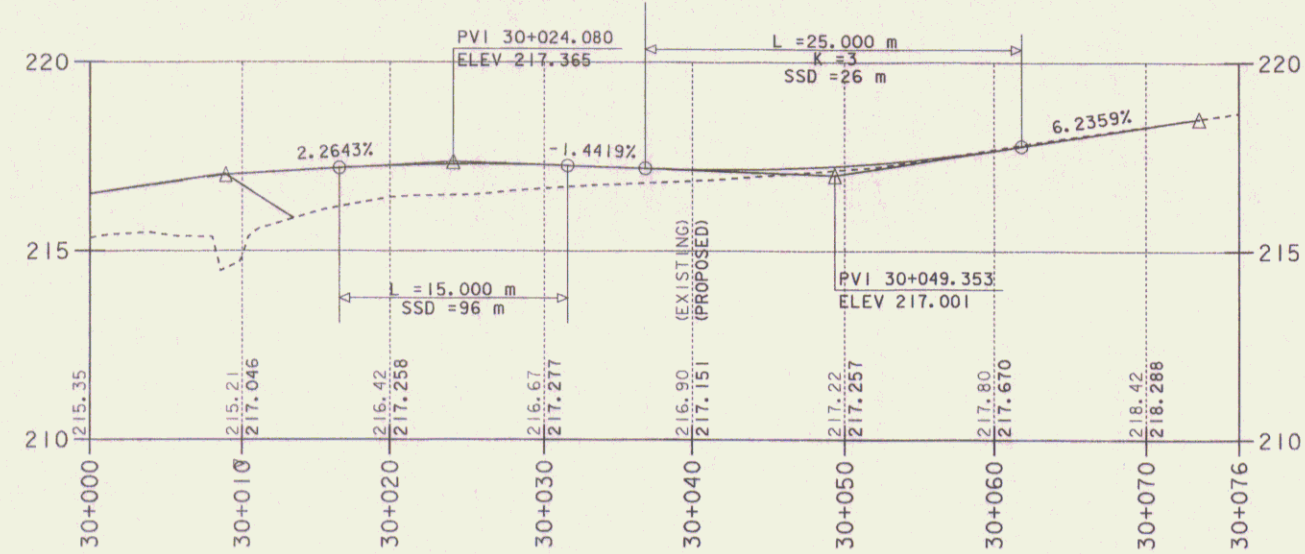

KELTON ROAD

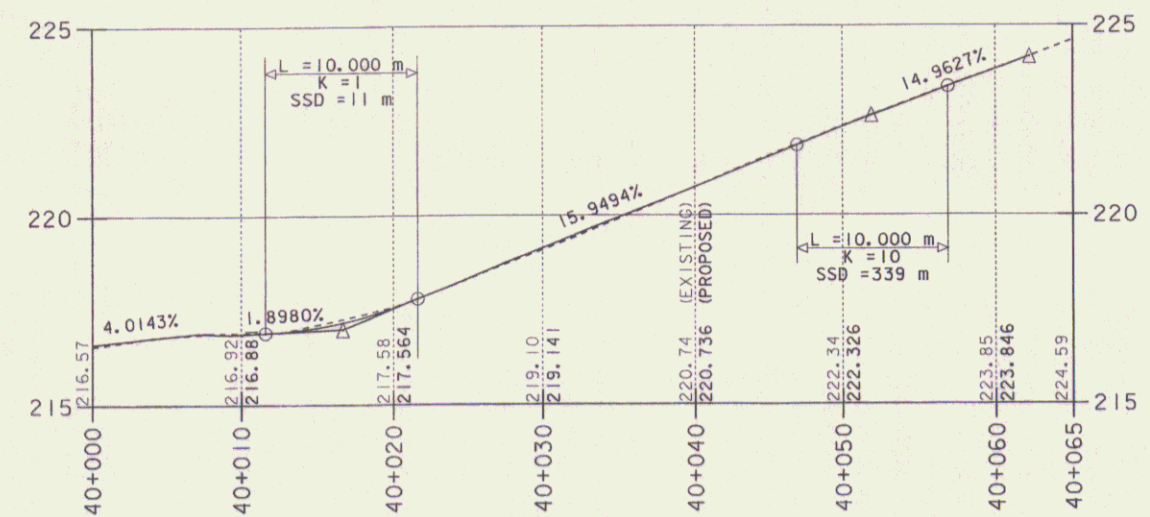


QUAKER ROAD

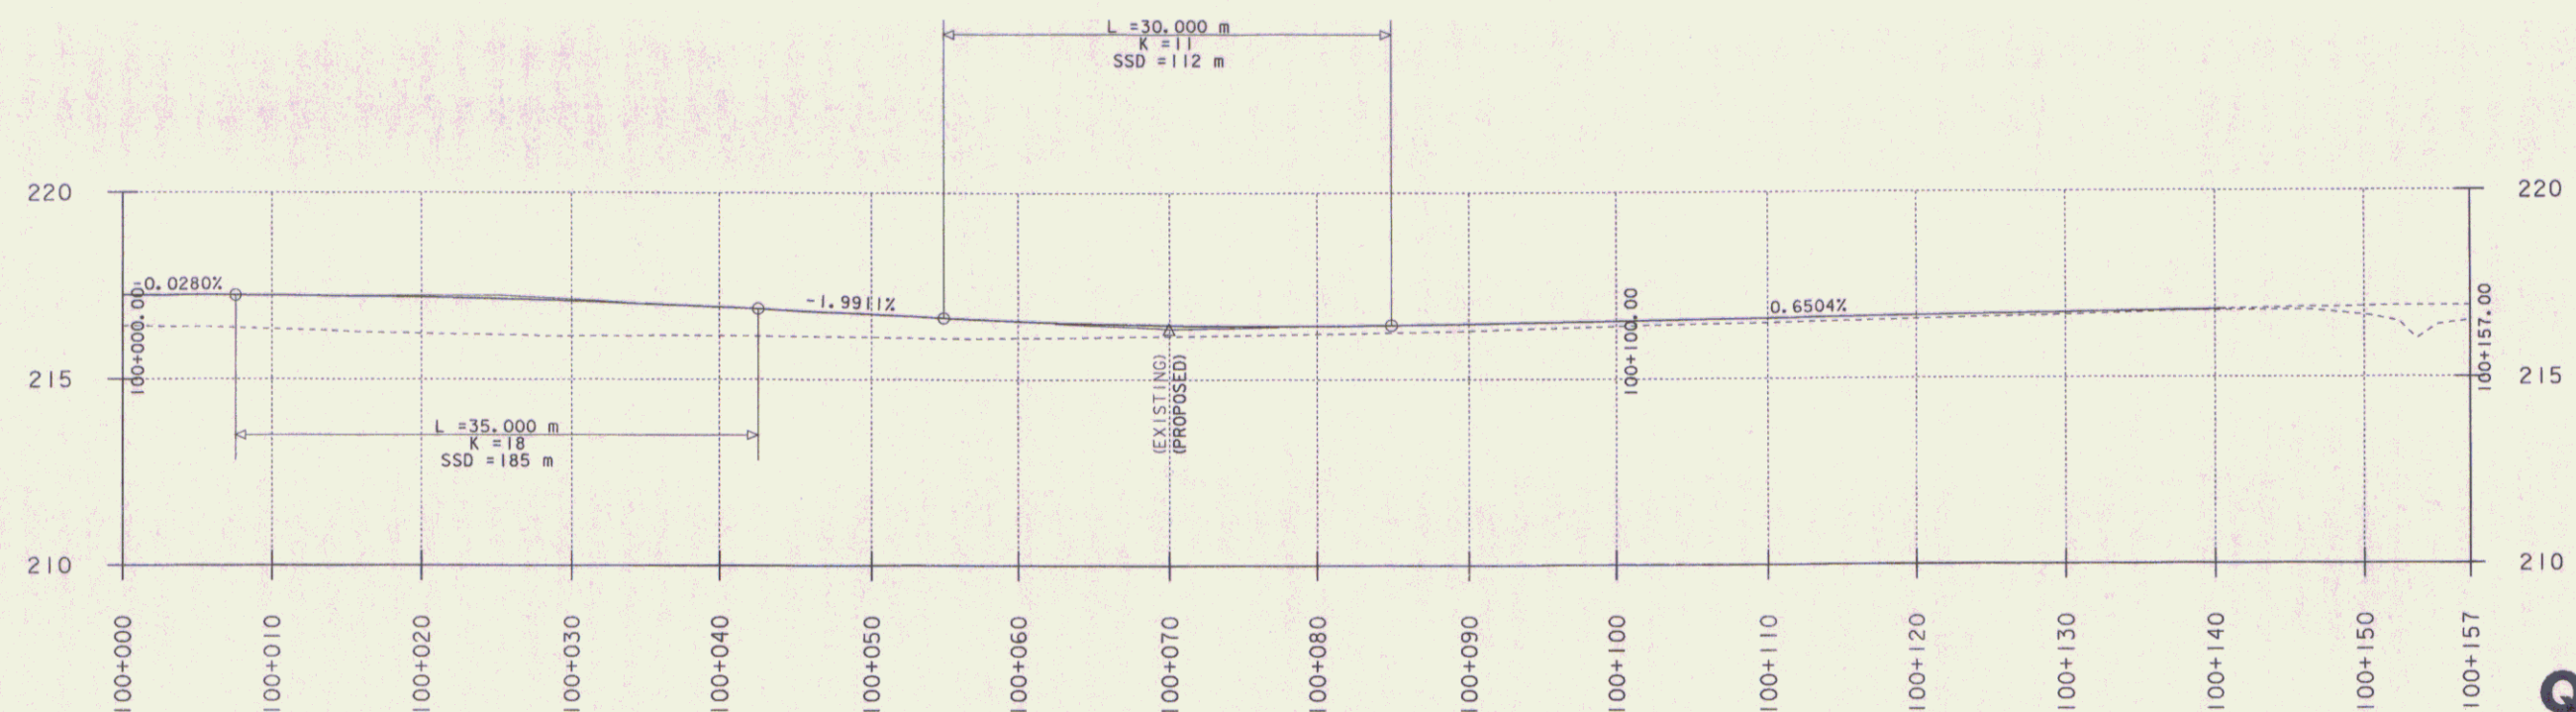

PARKING

**QUAKER
KELTON
PARKING
PROFILES**

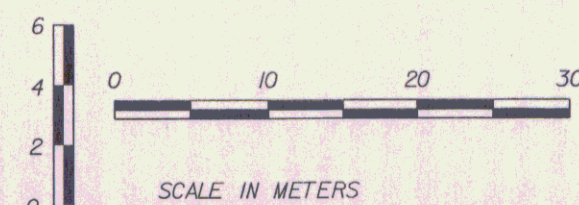

PROJECT NAME:	EAST MONTEPELIER
PROJECT NUMBER:	STPG 028-3(35)S
FILE NAME:	/sqda/98b028/db028xsl.dgn
PROJECT LEADER:	J schultz
DESIGNED BY:	
PLOT DATE:	01-JUL-2008
DRAWN BY:	Jfg
CHECKED BY:	
ROW SHEET	7 OF 37

db028p03