

GORDON C. & MARLENE M. BUSWELL

PARCEL 2A 0.22A±

STA. 44+64 RT. — STA. 45+89 LT.

PARCEL 2B HWY. EASE. 0.06A±

STA. 44+62 RT. — STA. 45+66 RT.

PARCEL 2C 0.05A±

STA. 45+66 RT. — STA. 46+26 LT.


PARCEL 2D HWY. EASE. 0.05A±

(PARCELS 2A & 2B IN TOWN OF DUXBURY)

(PARCELS 2C & 2D IN TOWN OF MORETOWN)

MAP 0622

BK 48/223-24

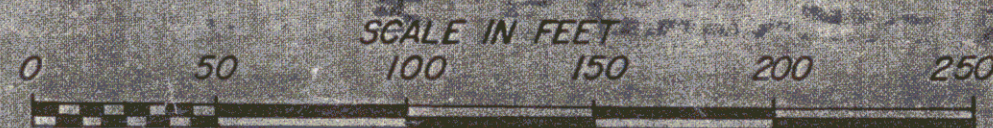

STATE OF VERMONT		
DEPT. OF HIGHWAYS		
TOWNS OF		
DUXBURY — MORETOWN 20		
PROJECT DUXBURY—MORETOWN R50213 (3)		
APPROX. SCALE 1"=50'	DATE 9/26/74	DRAWN BY KDP