


TYPICAL SECTIONS FOR CLIMBING AND ACCELERATION LANES

- 3" BITUMINOUS CONCRETE PAVEMENT, ITEM 301 MOD (2 1/2") 1 1/2" WEARING COURSE, TYPE III OVER 1 1/2" BINDING COURSE, TYPE III
- 3" CRUSHED OR WEL CRUSHED QUANT PLANT MIXED RATE COURSE, ITEM 213, (1 1/2")
- 24" SUB-BASE OF CRUSHED ROCK, ITEM 204 (1 1/2")
- SHOULDERS (1 1/2") BITUMINOUS CHAMPITE PAVEMENT, ITEM 301 MOD (WEARING COURSE TYPE III) WITH ITEM 303 MOD CRUSHED STONE CHOLLERS, ITEM 303
- 11 1/2" SUB-BASE OF CRUSHED ROCK, ITEM 204, UNDER SHOULDERS
- 12'-24" GRANULAR BOTTOM, ITEM 202 (1 1/2") IN FILL
- 12'-24" SUB-BASE OF SAND, ITEM 202 (1 1/2") IN CUT
- TO BE PLACED AS NOTED ON PLANS OR AS DIRECTED BY THE ENGINEER.

NOTE: PERMISSIBLE TOLERANCES IN PARENTHESES APPLY TO THICKNESS ONLY.

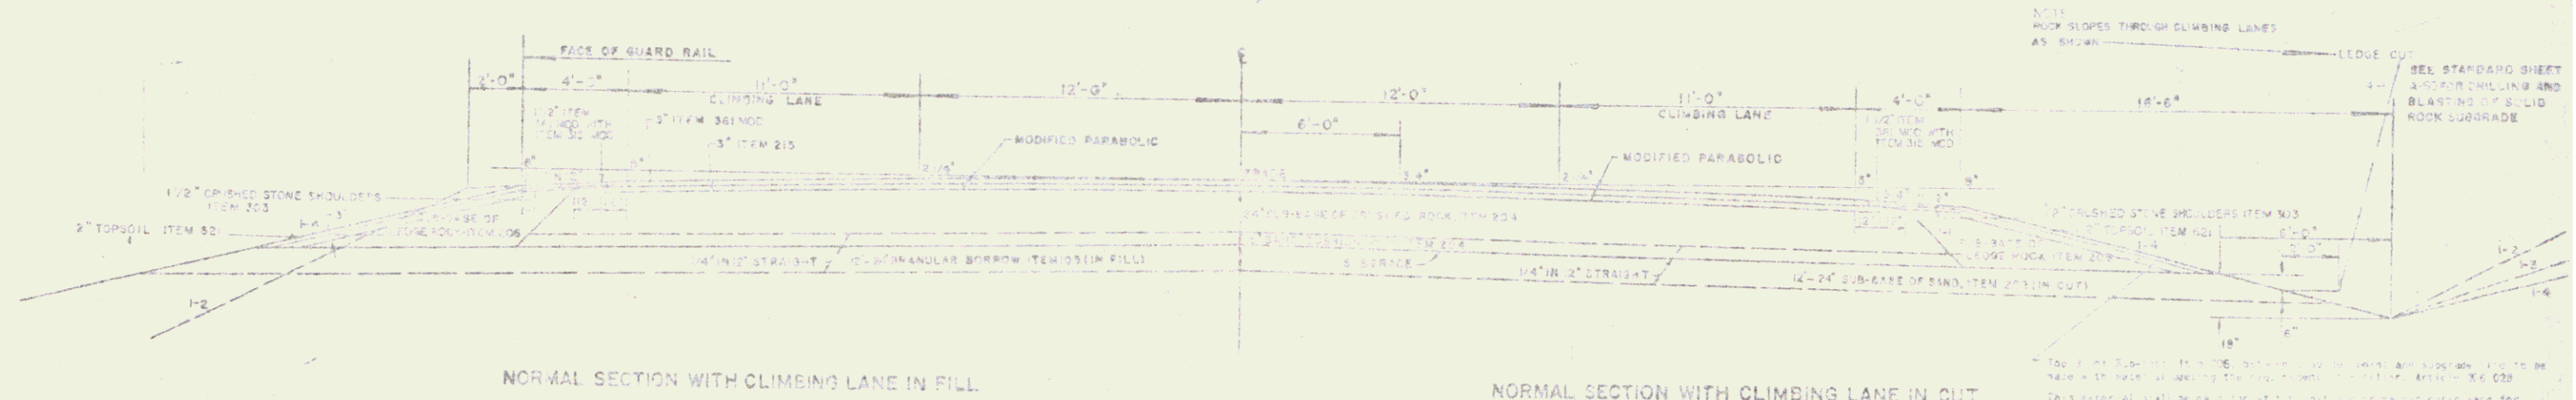

POOR ORIGINAL COPY

FOR GENERAL NOTES SEE SHEET 3-10 OF 89



JUN 04 1985

CONTRACT NO. 100

3

18