

POOR ORIGINAL COPY

PERMISSIBLE TOLERANCES IN PARENTHESES APPLY TO THICKNESS ONLY.

TYPICAL SECTIONS

3" BITUMINOUS CONCRETE PAVEMENT, ITEM 406.25 ($\pm 1/4"$)
(PLACE IN TWO LIFTS: $1 1/4"$ TYPE III, $1 3/4"$ TYPE II)

5" PLANT MIXED BASE COURSE, ITEM 303.25 ($\pm 1/4"$)
(PLACE IN TWO LIFTS @ $2 1/2"$ EACH)


24" SUBBASE OF GRAVEL, ITEM 301.15 ($\pm 1"$)

SHOULDERS: $1 1/4"$ BITUMINOUS CONCRETE PAVEMENT, ITEM 406.25 ($\pm 1/4"$)

16" SAND BORROW, ITEM 203.31 ($\pm 1"$)

NOTE: ALL FROST SUSCEPTIBLE MATERIAL WITHIN 48" (DESIGN FROST DEPTH) OF FINISHED GRADE SHALL BE REMOVED AND REPLACED WITH SAND BORROW.


FOR PARABOLIC DETAIL, SEE SHEET 2 OF 22.

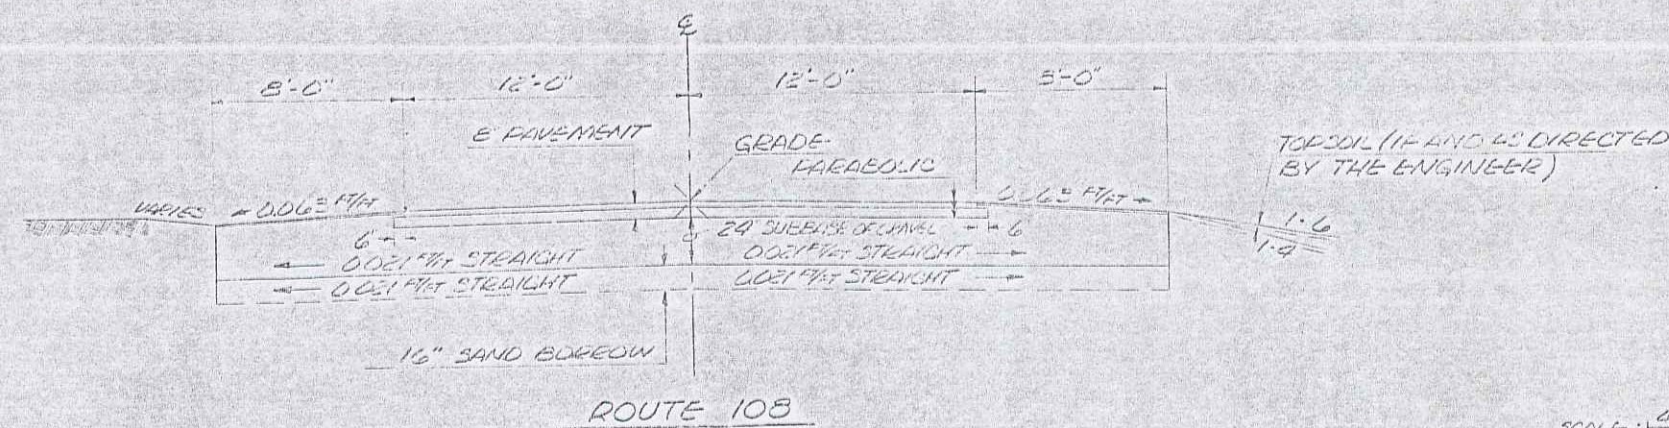

ROUTE 108

SCALE: 1" = 4 FEET

TRAFFIC DATA

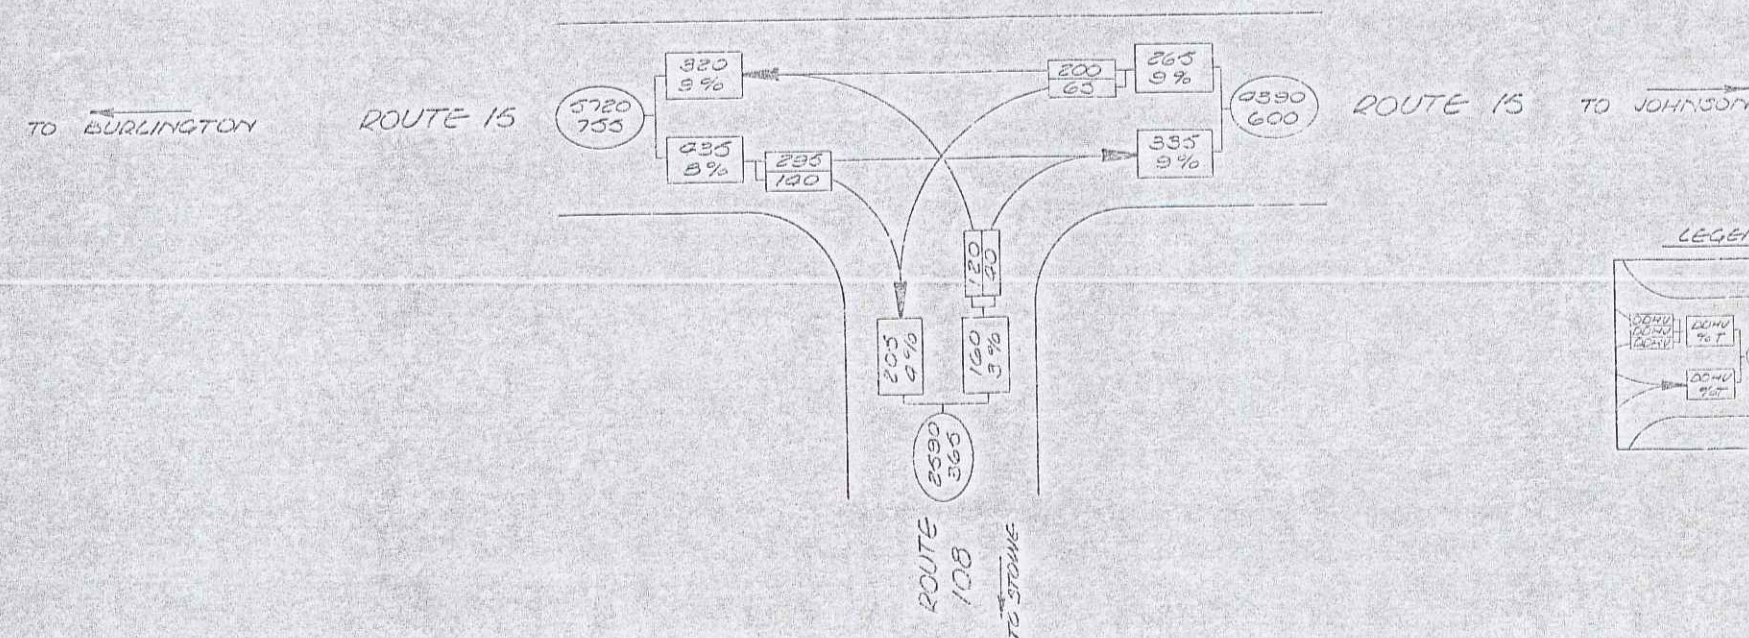

SUMMARY DIAGRAM OF VEHICLE MOVEMENT
YEAR: 2006

TYPICAL SECTION AND TRAFFIC DATA

SURVEYED BY: DATE: 10-92
DRAWN BY: DATE: 10-92
TRACED BY: DATE: 10-92
TOWN: CAMBRIDGE, VERMONT
CAMBRIDGE
BRF 030-2 (12)
R.O.W. SHEET 2 OF 9

JAN 06 1993

2