

CURVE #2 POINTS		
STATION	NORTHING	EASTING
PC 9+838.190	238554.3709	473970.7648
PI 9+859.588	238575.4366	473974.5237
PT 9+876.602	238588.3846	473957.4871

CURVE #3 POINTS		
STATION	NORTHING	EASTING
PC 9+949.467	238632.4740	473899.4754
PI 9+970.490	238645.1947	473882.7379
PT 9+991.506	238658.6076	473866.5497



CURVE DATA #2
R = 35.000m
Δ = 62°52'55.25" LT.
D = 49'53'47.54"
L = 38.412m
T = 21.398m
C = 36.513m
M = 5.139m
E = 6.023m
e = MATCH EXISTING

CURVE DATA #3
R = 1000.000m
Δ = 02°24'31.30" RT.
D = 01°44'46.96"
L = 42.040m
T = 21.023m
C = 42.037m
M = 0.221m
E = 0.221m
e = NC

900.675-SPECIAL PROVISION (HAND-PLACED BITUMINOUS CONCRETE MATERIAL, DRIVES)
STA. 9+934.418, LT. (6.30m GRAVEL)

CONSTRUCT DRIVE
STA. 9+934.418, LT. (6.30m GRAVEL)
STA. 9+943.594, RT. (8.0m PAVED)

604.42-CHANGING ELEVATION OF SEWER MANHOLES
STA. 9+914.965, RT.
STA. 9+958.408, RT.

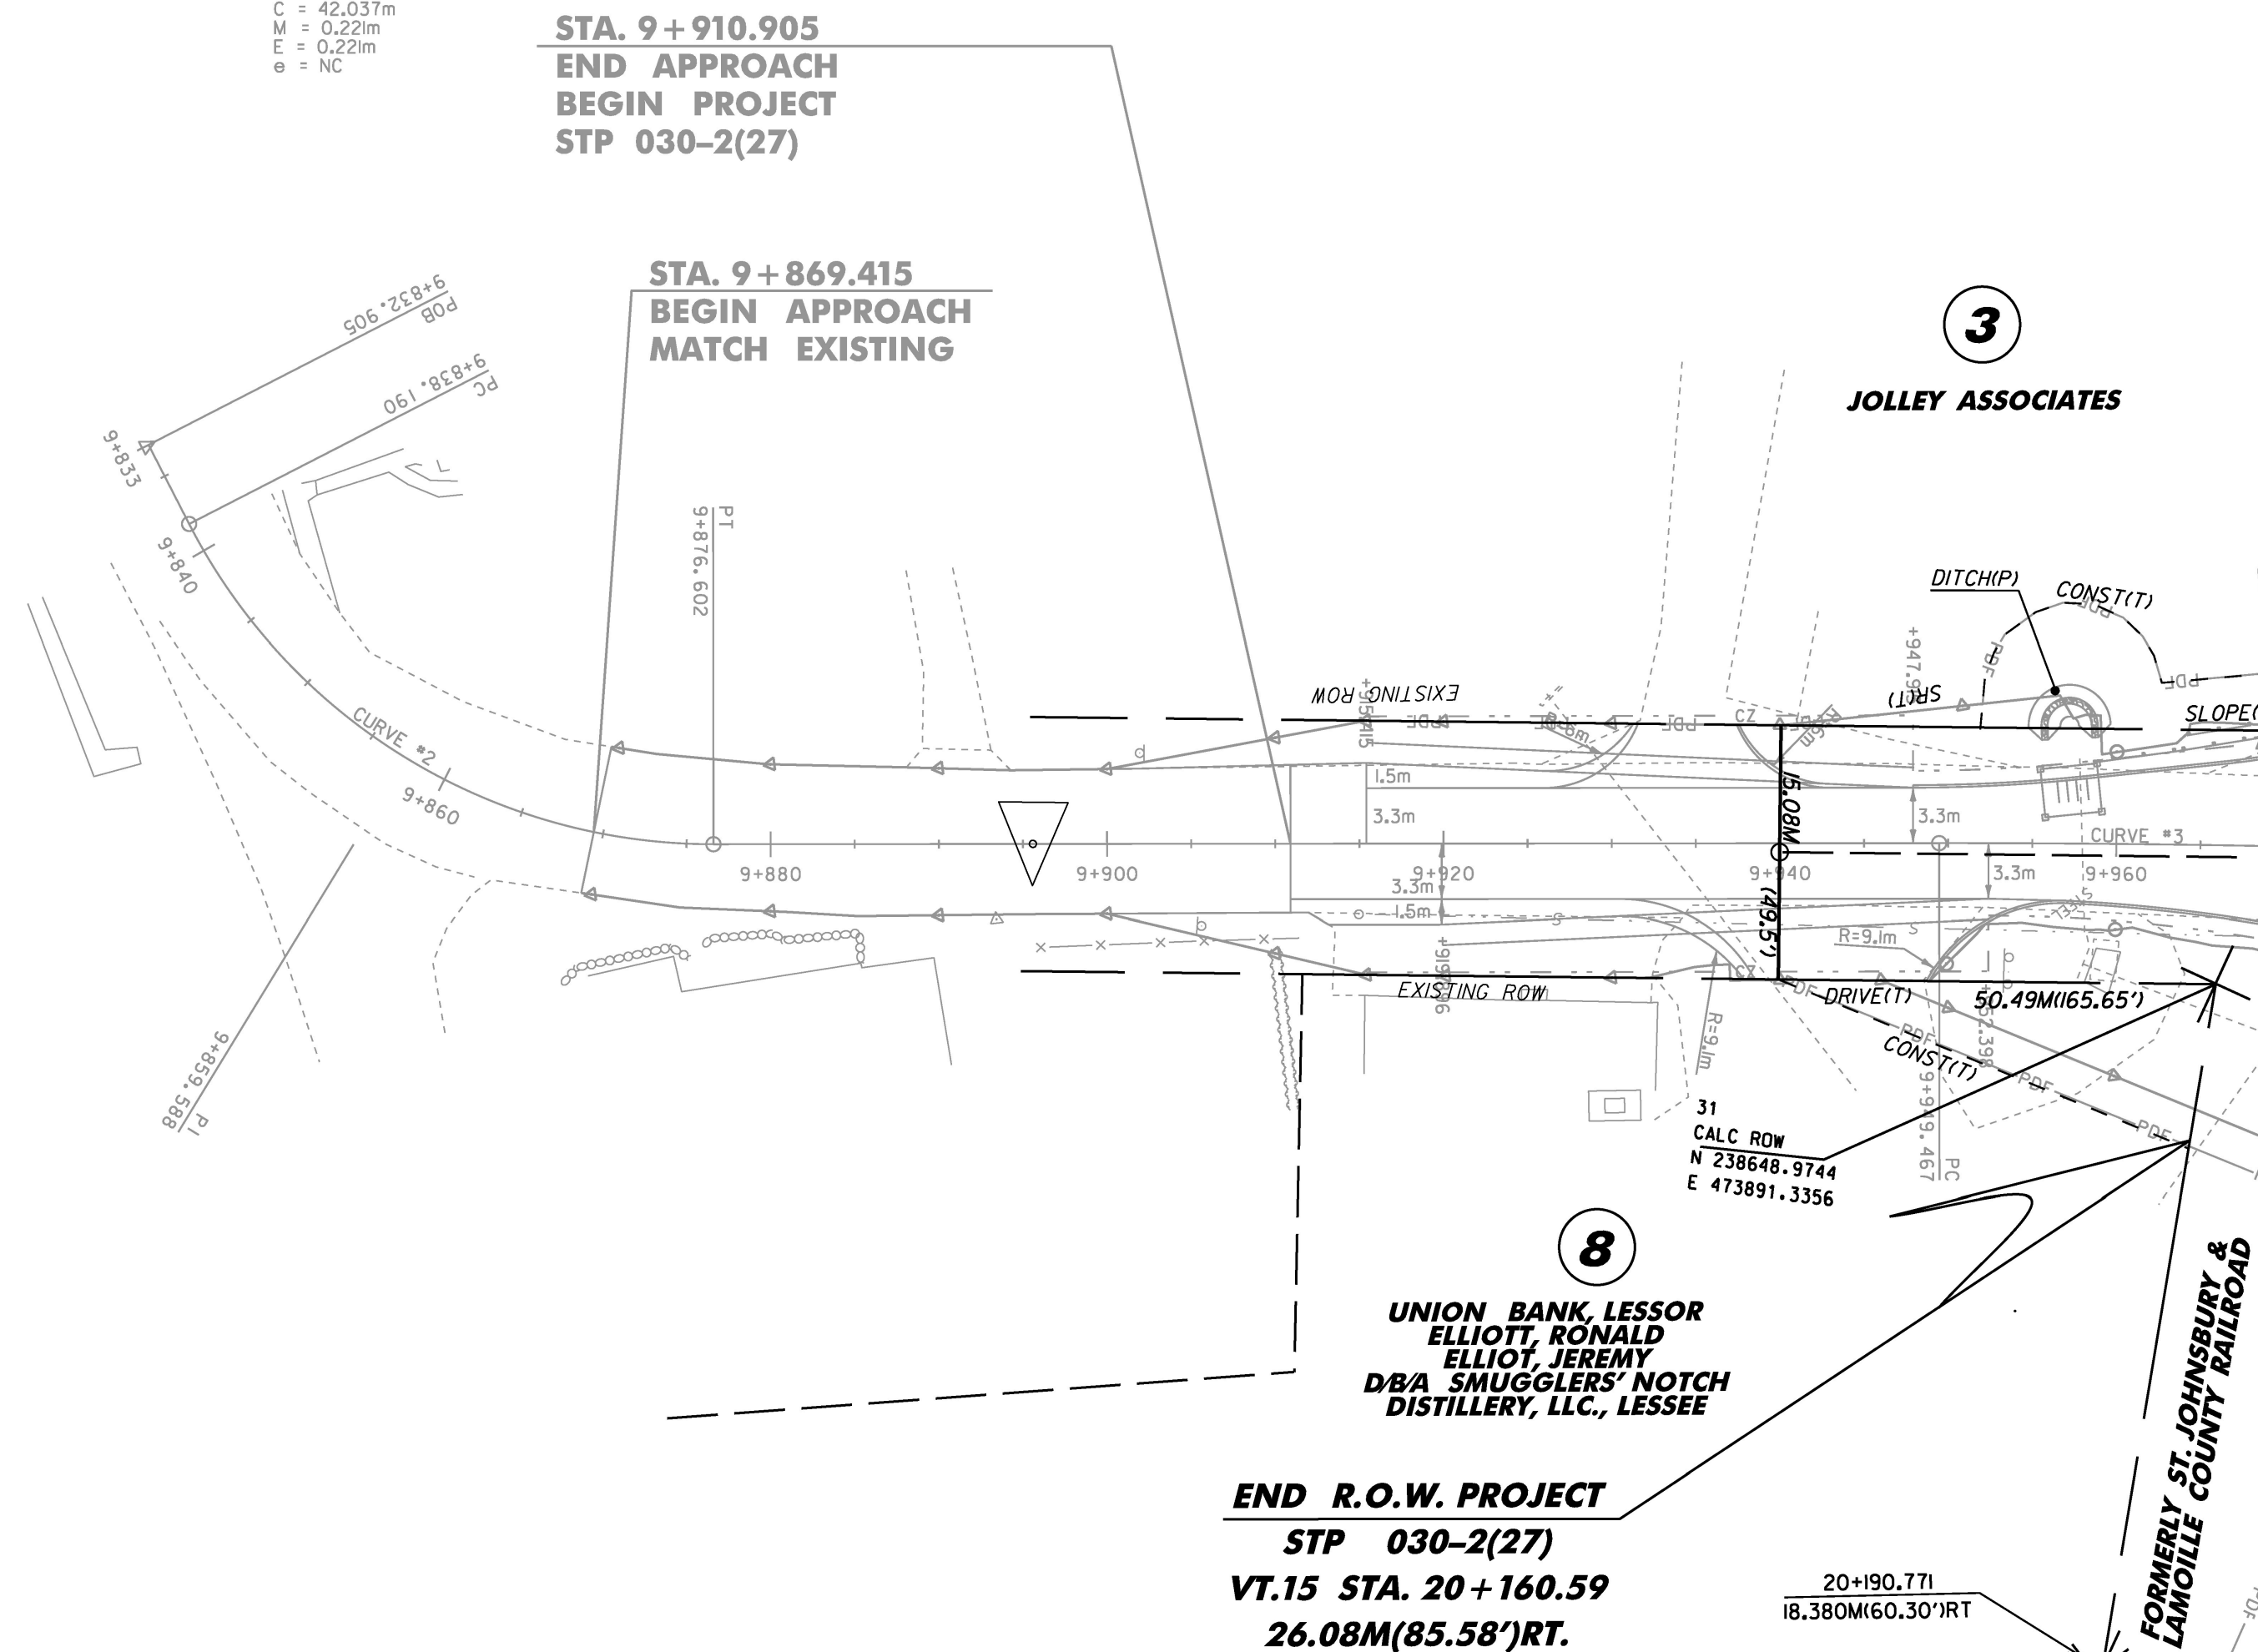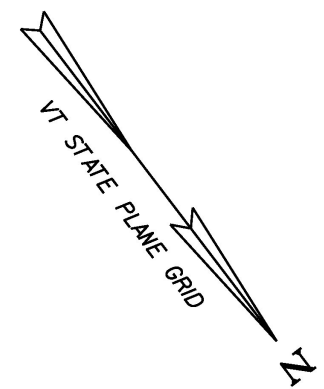

**FOR R.O.W.
USE ONLY**

LINE SHOWN ON THIS PLAN AS EXISTING
PROPERTY LINES P/L ARE BELIEVED TO
BE ACCURATE BUT SHOULD NOT BE RELIED
UPON FOR PURPOSES UNRELATED TO THE
STATE OF VERMONT'S ACQUISITION OF LAND
AND RIGHTS FOR THIS PROJECT.

STP LAYOUT #4

PROJECT NAME: CAMBRIDGE	
PROJECT NUMBER: STP 030-2(27)	
FILE NAME: r78f163STP1ay4.dgn	PLOT DATE: 05-JUN-2012
PROJECT LEADER: JLS	DRAWN BY: B. FERLAZO
DESIGNED BY: MBL	CHECKED BY: H. PETROVS
R.O.W. STP LAYOUT SHEET 4	SHEET 81 OF 214

