

- INDEX OF ROW SHEETS
- 1 TITLE SHEET
 - 2-3 TYPICAL SECTIONS
 - 4-9A PROFILE SHEETS
 - 9B ALPHABET SHEET
 - 10-19 DETAIL SHEETS
 - 20-24 LAYOUTS
 - 25-28 DRAINAGE SHEETS

RIGHT-OF-WAY DIVISION
TOWN FILE
PERPETUAL
Town of NEWFANE
(To Be Returned To R.O.W. Division)


R.O.W. PLANS Vt. Rte 30

STATE OF VERMONT
AGENCY OF TRANSPORTATION



PROPOSED IMPROVEMENT
TOWN OF NEWFANE
COUNTY OF WINDHAM
VT. ROUTE 30 (F.A.P.)

BEGINNING AT A POINT 0.458 MILES NORTHERLY OF THE DUMMERSTON-NEWFANE TOWN LINE AND EXTENDING NORTHERLY 1.074 MILES.
LENGTH OF ROADWAY: 5667.85 FT. = 1.074 MILE
LENGTH OF PROJECT: 5667.85 FT. = 1.074 MILE
LENGTH OF ROW PROJECT: 5626.57 FT. = 1.066 MILE
THIS PROJECT CONSISTS OF RECONSTRUCTING A PORTION OF VERMONT ROUTE 30 ON RELOCATION WITH IMPROVED GRADING AND DRAINAGE.

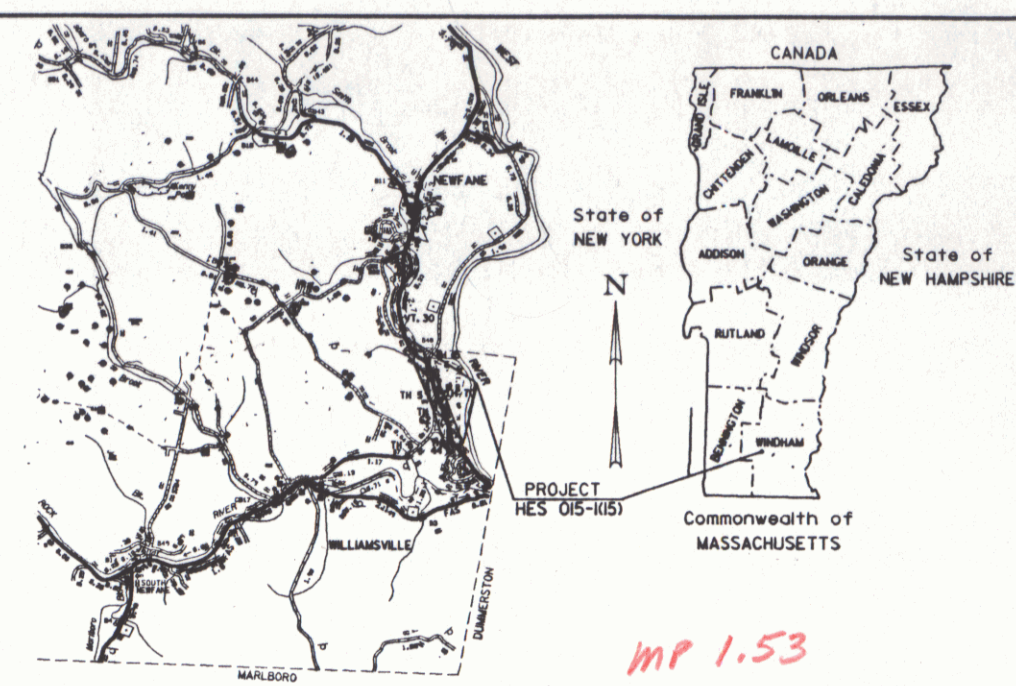

END RELINQUISHMENT NO. 2

REV. TH 5 4+99 25' LT. LENGTH 450'

END RELINQUISHMENT NO. 1

REV. TH 44 STA. 200+94 C LENGTH 58'

SURV. 26+00
END PROJ. F015-1(16)
BEGIN PROJ. HES 015-1(15)

TH44 REV. 200+94
END APPROACH
CONSTRUCTION

REV TH5 5+50
END APPROACH CONSTR.

BEGIN RELINQUISHMENT NO. 2

END MAINT. AGREE. AREA NO. II
REV. 43+80 42' LT. LENGTH 22'

END MAINT. AGREE. AREA NO. IV

END RELINQUISHMENT NO. 3
OLD RT. 30 77+70 C
LENGTH 2347'

NEW 137+42.79 =
SURV 83+50+
REV 137+43.87
END PROJECT HES 015-1(15)
BEGIN APPROACH
PROJ. HES 015-1(15)
POT 42+09.72

END R.O.W. PROJECT
HES 015-1(15)

REV. STA. 137+53.59 C

BEGIN MAINT. AGREE. AREA NO. IV

REV. 132+30 20' RT. LENGTH 90'

- CONVENTIONAL SIGNS
- COUNTY LINE
 - TOWN LINE
 - LIMITS OF ACCESS
 - POINT OF ACCESS
 - FENCE LINE
 - STONE WALL
 - TRAVELED WAY
 - GUARD RAIL
 - RAILROAD
 - SURVEY LINE
 - CULVERT
 - POWER POLE
 - TELEPHONE POLE
 - TREES
 - CONTROL OF ACCESS
 - PROPERTY LINE
 - R.O.W. TAKING LINE
 - SLOPE RIGHTS
 - TOP OF CUT
 - TOE OF SLOPE

BEGIN RELINQUISHMENT NO. 1

END MAINT. AGREE. AREA NO. I
REV. 29+65 42' LT. LENGTH 22'

BEGIN MAINT. AGREE. AREA NO. I

REV. 29+64 20' LT.

BEGIN R.O.W. PROJECT

HES 015-1(15) *MP 0.46*
STA. 26+51 C

DATUM
VERTICAL NGVD 1929
HORIZONTAL NAD 1927

14E075TLE.PRF

0 200 400
SCALE IN FEET

BEGIN MAINT. AGREE. AREA NO. II

REV. 43+80 20' LT.

TH70 603+00
END APPROACH
CONSTRUCTION

BEGIN RELINQUISHMENT NO. 3

END MAINT. AGREE. AREA III
REV. 109+50 42' RT. LENGTH 22'

VT 30
SOUTH APPR. 58+00
END APPROACH
CONSTRUCTION
(EXCEPT FOR DRAINAGE ITEMS)

BEGIN MAINT. AGREE. AREA I
REV. 109+50 20' RT.
VT 30 NORTH APPR. 72+25
END APPROACH CONSTRUCTION

END APPROACH HES 015-1(15)
REV 139+03.59 =
NEW 139+02.51
EQ. = +1.08 REV 40+50

ALL DRIVES AS INDICATED ON PLANS
ARE SUBJECT TO PERMITS PURSUANT
TO TITLE 19 SECTION III, V.S.A.

THESE PLANS ARE SUBJECT TO SUCH ENGINEERING
CHANGES AS MAY BE REQUIRED BY THE FEDERAL HIGHWAY
ADMINISTRATION OR THE CHIEF ENGINEER.
CONSTRUCTION IS TO BE CARRIED ON IN ACCORDANCE
WITH THESE PLANS AND THE STANDARD SPECIFICATIONS
FOR CONSTRUCTION DATED 1990, AS APPROVED BY THE
FEDERAL HIGHWAY ADMINISTRATION ON MARCH 15, 1990
FOR USE ON THIS PROJECT, INCLUDING ALL SUBSEQUENT
REVISIONS AND SUCH REVISED SPECIFICATIONS AND
SPECIAL PROVISIONS AS ARE INCORPORATED IN THESE
PLANS.

DATE
PLOTED 19-NOV-1991

APPROVED: GORDAN B. MACARTHUR DATE: 9/26/91
Director of Planning & Preconstruction
To Be Returned To R.O.W. Division
Pin# 84E 075
APPROVED: ALLEN N. BLAKE DATE: 9/24/91
Chief of Right of Way
NEWFANE
STP HES 015-1(15)
R.O.W. SHEET 1 OF 28 SHEETS

DEC 2 1996

TYPICAL SECTIONS.




MATERIAL ITEM	THICKNESS TOLERANCE
PAVEMENT	* 1/4"
BASE COURSE	* 1/4"
SUBBASE	* 1"
SAND BORROW	* 1"

3" BITUMINOUS CONCRETE PAVEMENT (1-1/4" TYPE III OVER 1-3/4" TYPE II)
 4" BASE COURSE OF BITUMINOUS CONCRETE PAVEMENT (1LIFT TYPE II)
 24" SUBBASE OF CRUSHED GRAVEL (COARSE GRADED)
 12" SAND BORROW
 SHOULDERS: 1-1/4" BITUMINOUS CONCRETE PAVEMENT
 0" TO 12" SAND BORROW (IN CUTS) } AS INDICATED ON THE PLANS OR
 AS DIRECTED BY THE ENGINEER

SEEDING FORMULA, ITEM 651.15 RURAL AREAS


% WT.	LBS./A.	NAME	PUR %	GERM %
3.33	2	CROWN VETCH	97	75
50.00	30	CREeping RED FESCUE	98	85
8.33	5	TIMOTHY	99	85
16.67	10	PERENNIAL RYE GRASS (VAR. PENNFINE)	95	85
8.34	5	ALFAFA (VAR. SARANAC)	99	85
8.33	5	BIRDFOOT TREFOIL (VAR. EMPIRE)	98	85
5.00	3	HIGHLAND BENT GRASS	92	85
100.00	60			

THE SEED MIXTURE SHALL NOT HAVE A WEED CONTENT EXCEEDING 0.40% BY WEIGHT AND SHALL BE FREE OF ALL NOXIOUS WEED SEED.
 SEED- TO BE APPLIED PER SEEDING FORMULAS DIRECTED BY THE ENGINEER.
 FERTILIZER- FORMULA 10-20-10 TO BE USED WITH SEED, APPLIED AT THE RATE OF 500 LBS./ACRE
 AGRICULTURAL LIMESTONE- TO BE APPLIED AT THE RATE OF 2 TONS/ACRE OR AS DIRECTED BY THE ENGINEER.
 HAY MULCH- TO BE PLACED ON EARTH SLOPES AT THE RATE OF 2 TONS/ACRE, OR AS DIRECTED BY THE ENGINEER.
 TOPSOIL- TO BE USED WITH SEED AS INDICATED ON THE PLANS, OR AS DIRECTED BY THE ENGINEER.
 MARKER POSTS- TO BE PLACED AS DIRECTED BY THE ENGINEER.
 SLOPE ROUNDING- ALL CUT SLOPES TO BE ROUNDED IN ACCORDANCE WITH STANDARD SHEET B-5.
 PAY LIMITS OF SAND BORROW WHEN USED IN CONJUNCTION WITH UNDERDRAIN- SEE STANDARD SHEET D-2.

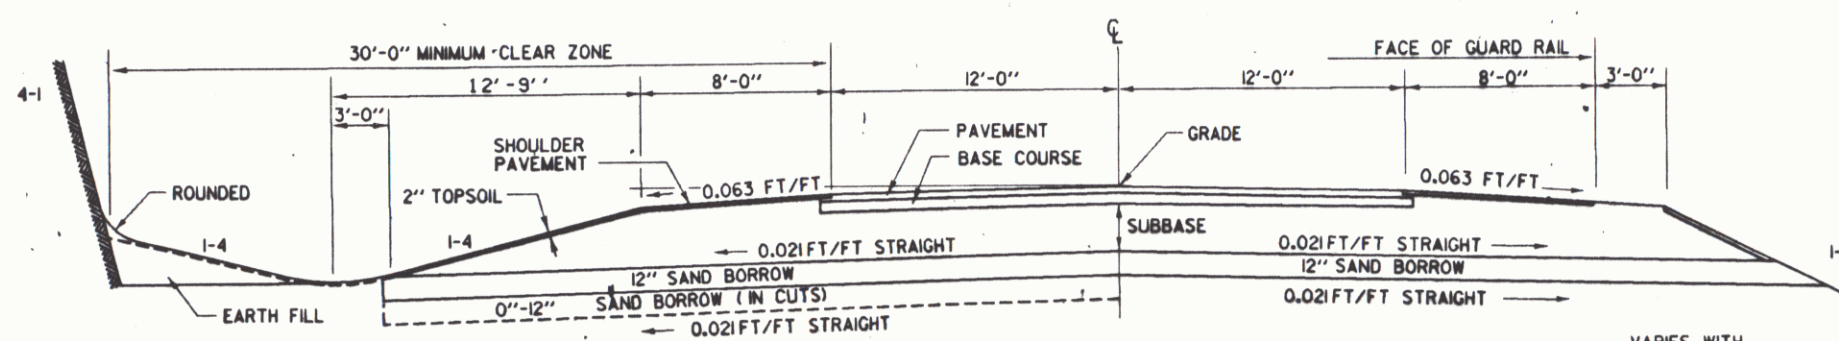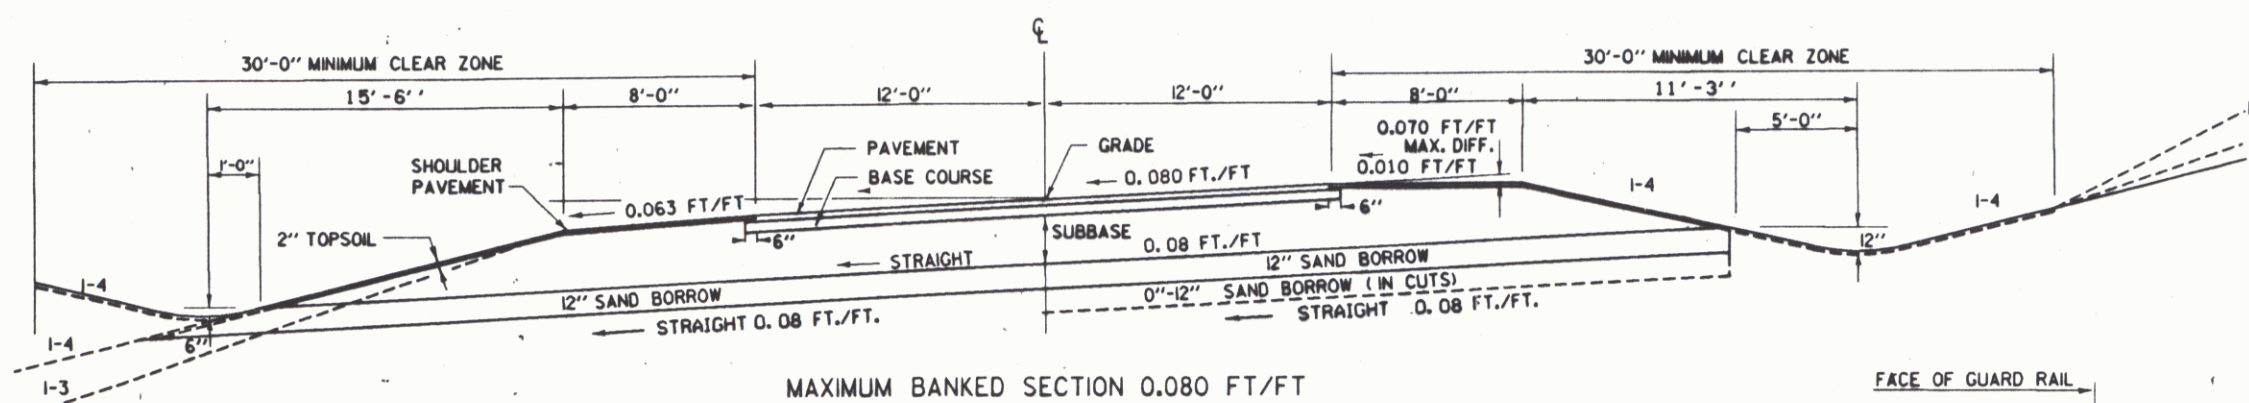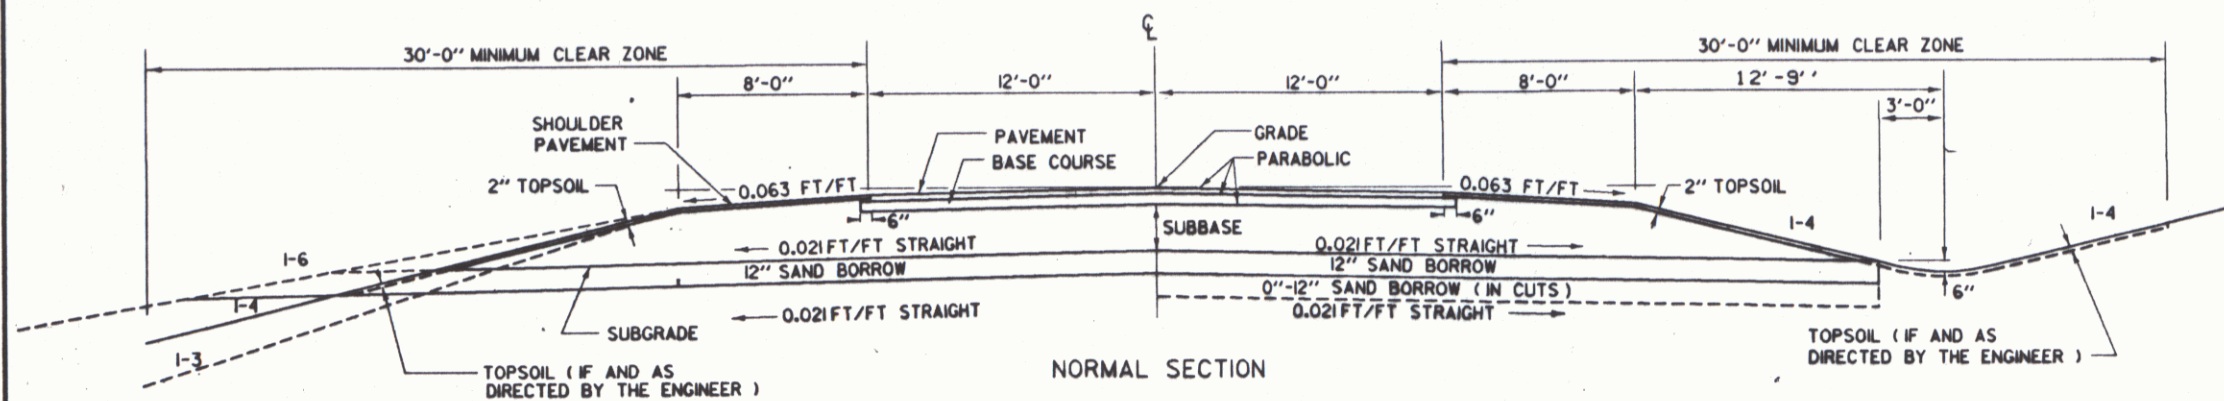


FOR SLOPES IN SOLID ROCK EXCAVATION AND DRILLING AND BLASTING OF SOLID ROCK SUBGRADE, SEE STANDARD SHEET A-60.

NORMAL SECTION IN ROCK CUT

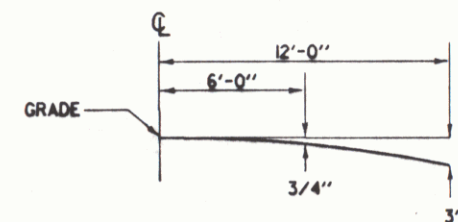


PARABOLIC DETAIL

NORMAL SECTION WITH GUARD RAIL

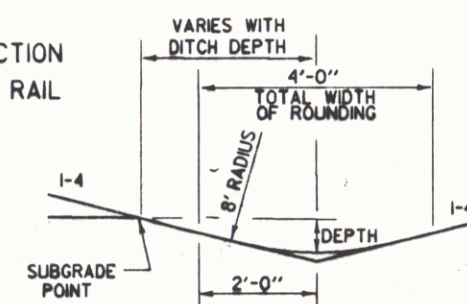


TYPICAL DITCH DETAILS

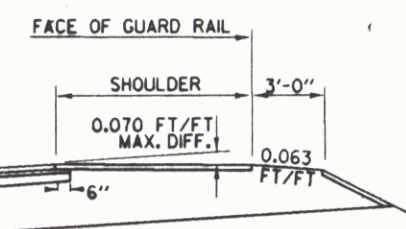


DETAIL OF GUARD RAIL ON HIGH SIDE OF BANKED SECTION


BASE COURSE WILL BE PAVED FULL WIDTH ON LEFT SHOULDER FROM STA. 117+00 LT. TO 136+91 LT.

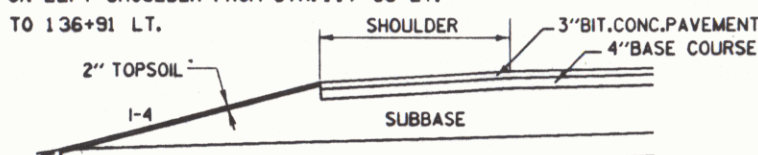

DETAIL OF FULL PAVED SHOULDER

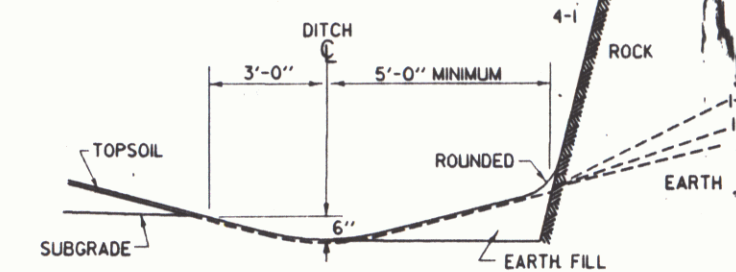

DETAILS OF DITCH AND BACKSLOPE FOR LOW SIDE OF BANK < 0.042 FT/FT

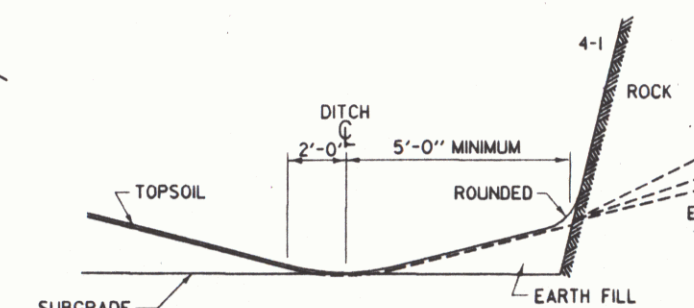


DETAILS OF DITCH AND BACKSLOPE FOR LOW SIDE OF BANK ≥ 0.042 FT/FT

DRAWN BY MCCLURE DATE 7/88
 DESIGN SUPERVISOR BRUCE E. BOYD
 NEWFANE
 HES 015-1(15)
 ROW SHEET 2 OF 28 SHEETS



TOWN HIGHWAY TYPICAL SECTIONS

1 1/2" BITUMINOUS CONCRETE PAVEMENT (LIFT OF TYPE III)
 18" SUBBASE OF CRUSHED GRAVEL (FINE GRADED) (TH 5 AND 44)
 18" SUBBASE OF CRUSHED GRAVEL (COARSE GRADED) (TH 70 AND VT 30 APPROACHES)
 0"-24" SAND BORROW (IN CUTS) } AS INDICATED ON THE PLANS OR AS DIRECTED BY THE ENGINEER.

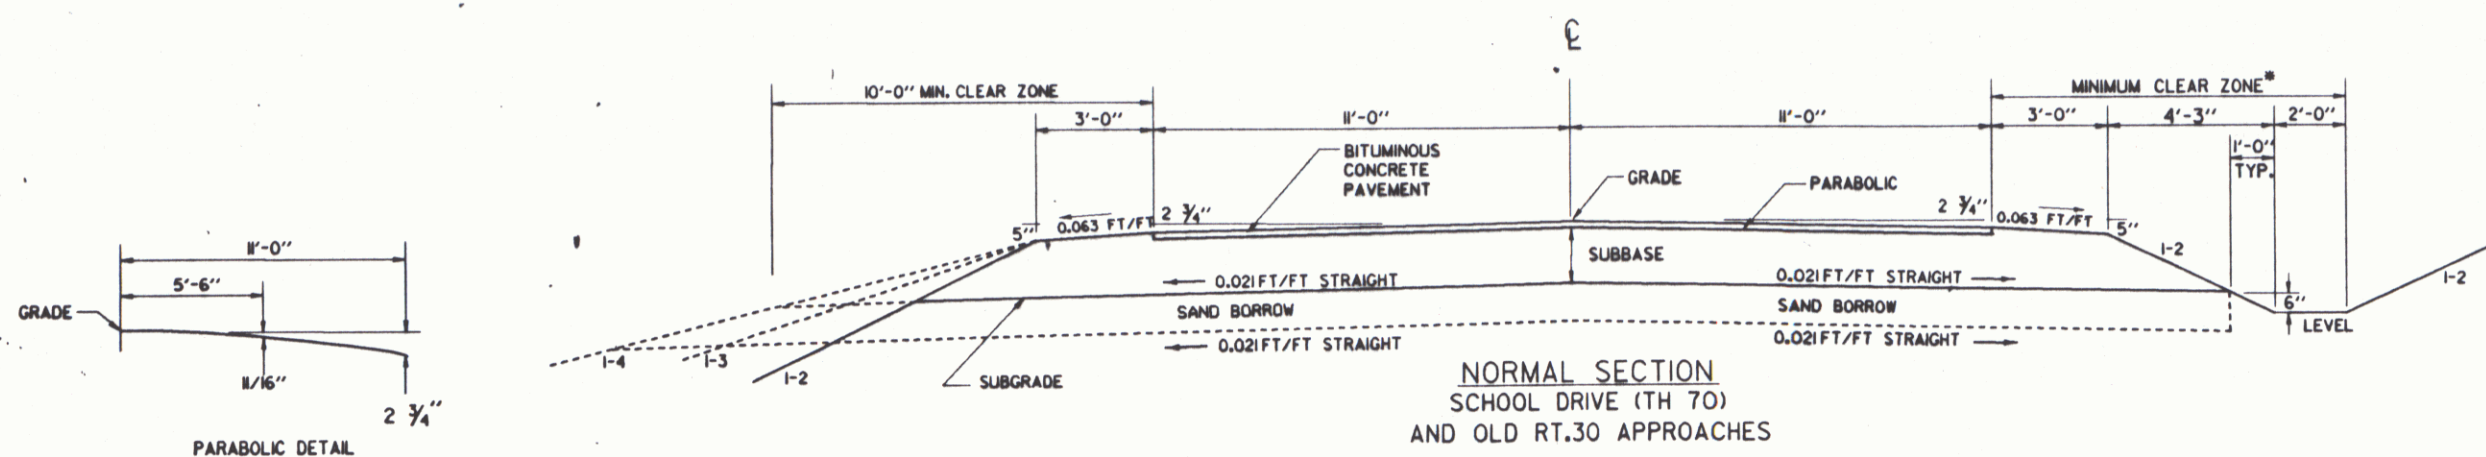



MATERIAL ITEM	THICKNESS TOLERANCE
PAVEMENT	± 1/4"
SUBBASE	± 1"
SAND BORROW	± 1"

THE MINIMUM CLEAR ZONE IS MEASURED FROM THE EDGE OF THE TRAVEL WAY TO THE FAR SIDE OF THE 2 FOOT FLAT BOTTOM DITCH.

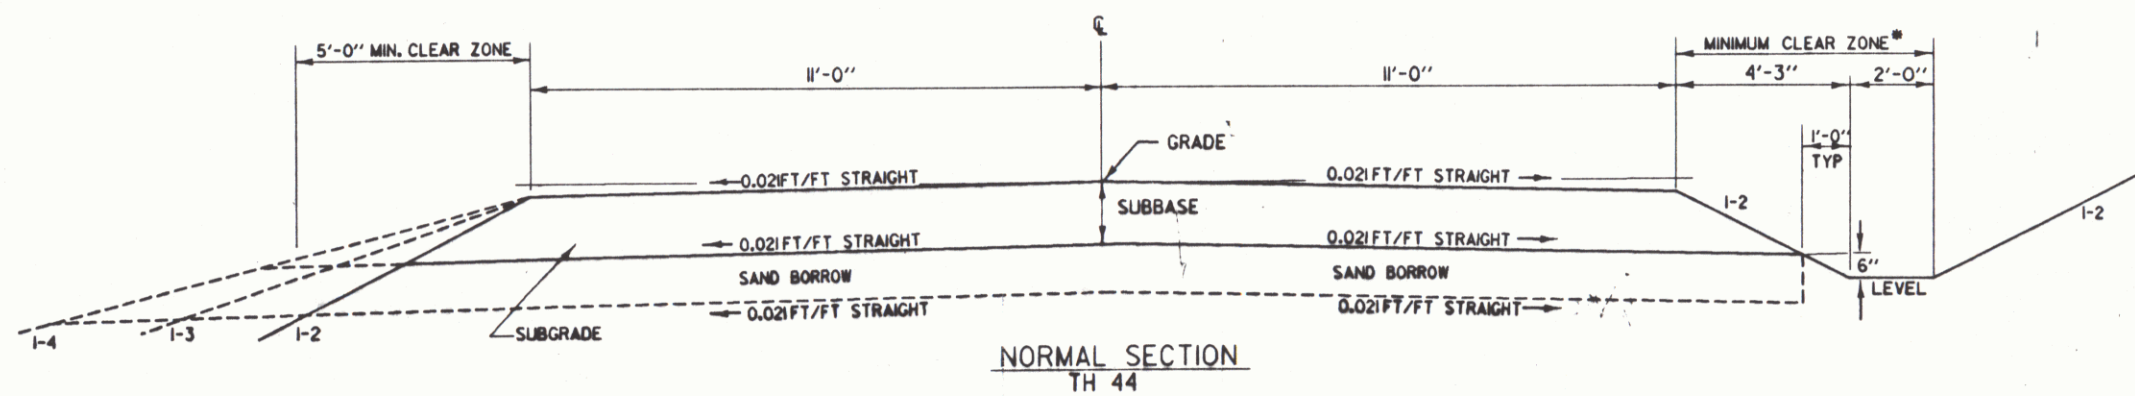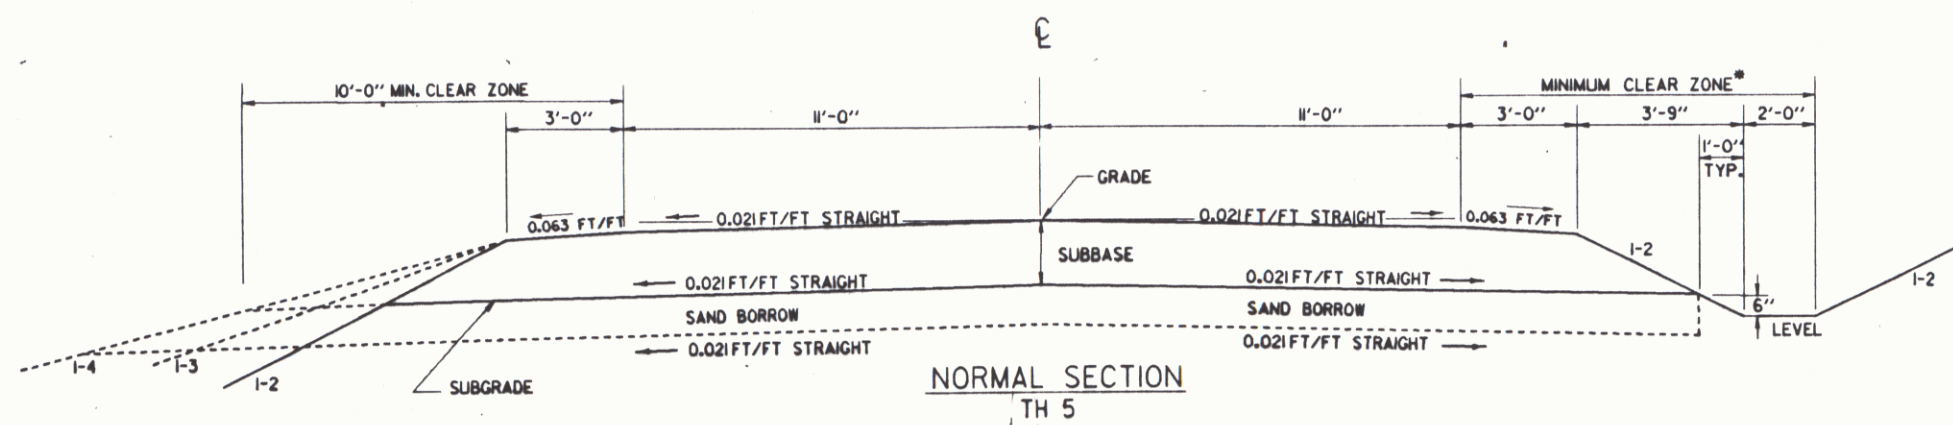



DRAWN BY: MCCLURE DATE: 6/87
 DESIGN SUPERVISOR: BRUCE E. BOYD
 NEWFANE
 HES 015-1(15)
 ROW SHEET 3 OF 28 SHEETS

	SURVEYED BY	REED	DATE	2/86
	DRAWN BY	MCCLURE	DATE	8/88
	SQUAD LEADER	BRUCE BOYD		
DESIGN FILE NO.		ZF2K52.5084E075.DGN		
PRG FILE	84E075LI	DATE	PLOTTED 22-AUG-1991	
NEWFANE HES 015-1(15)				
ROW SHEET	4	OF	28 SHEETS	

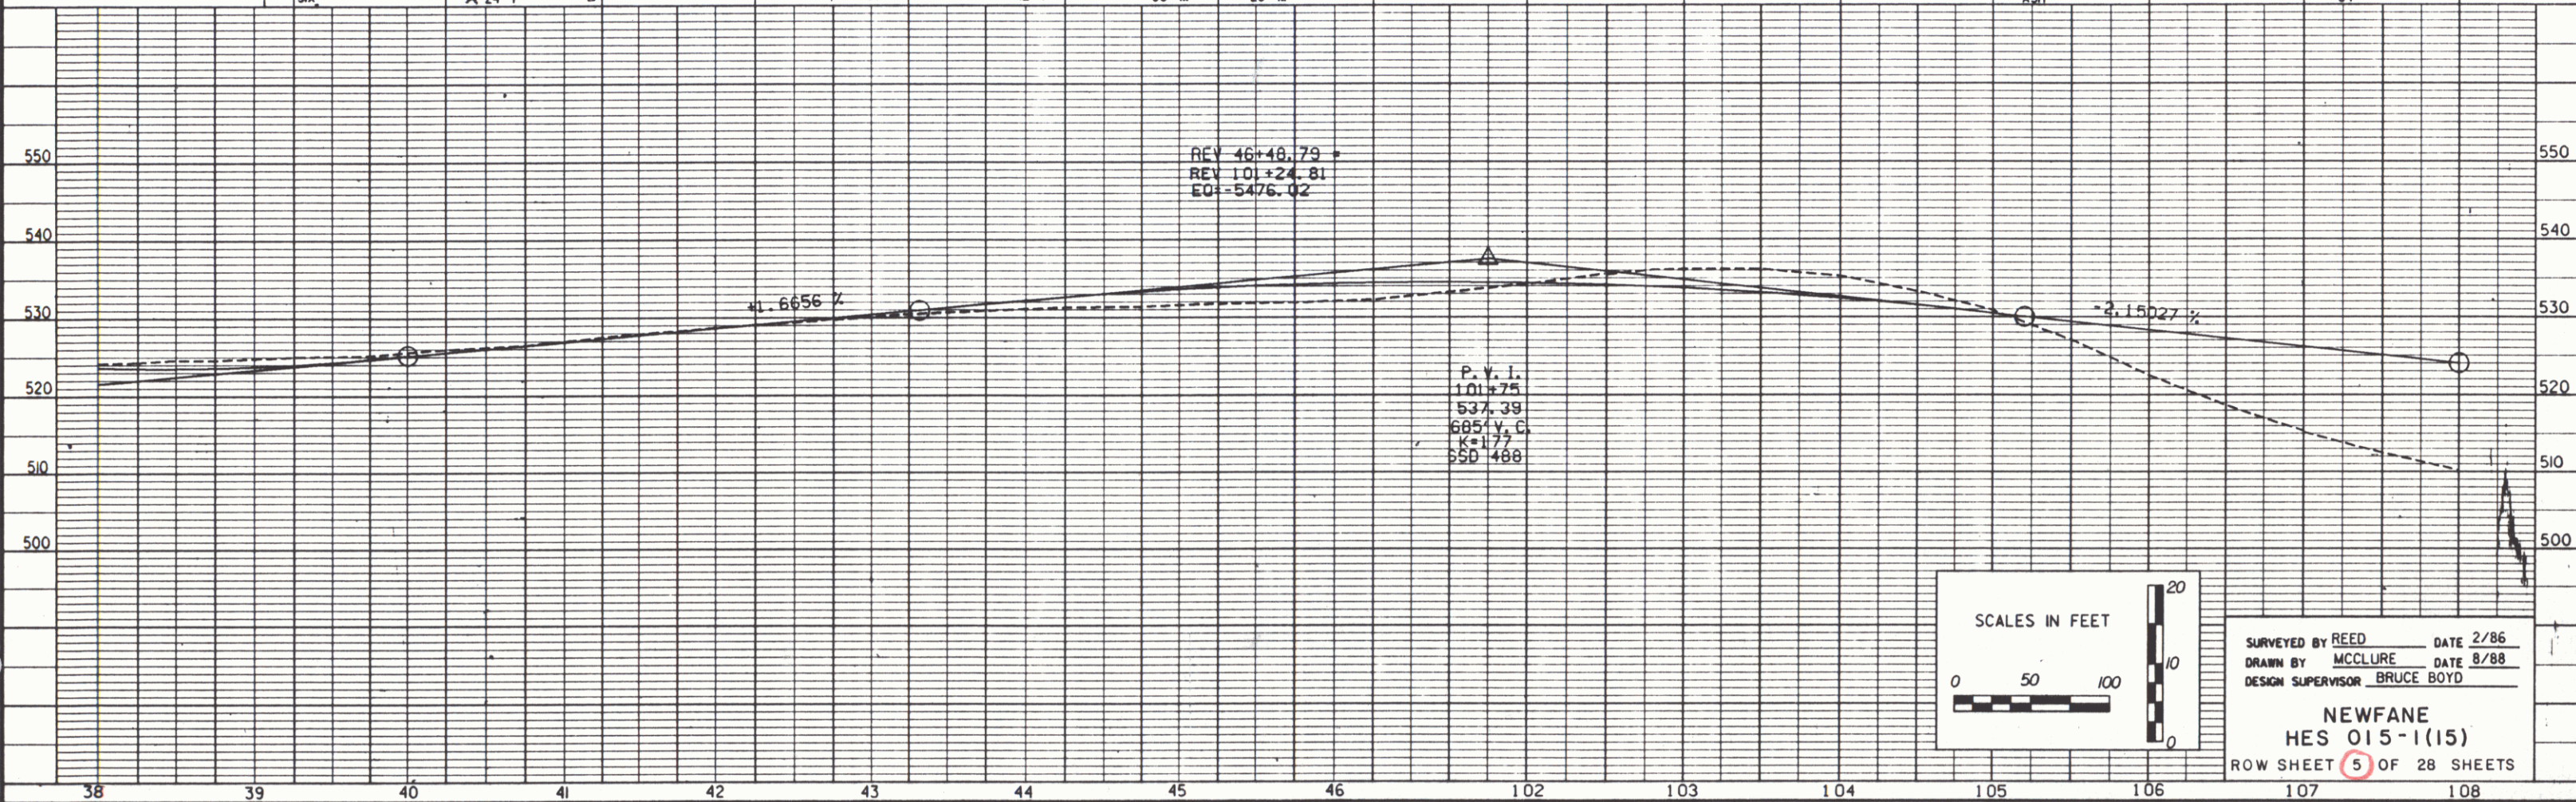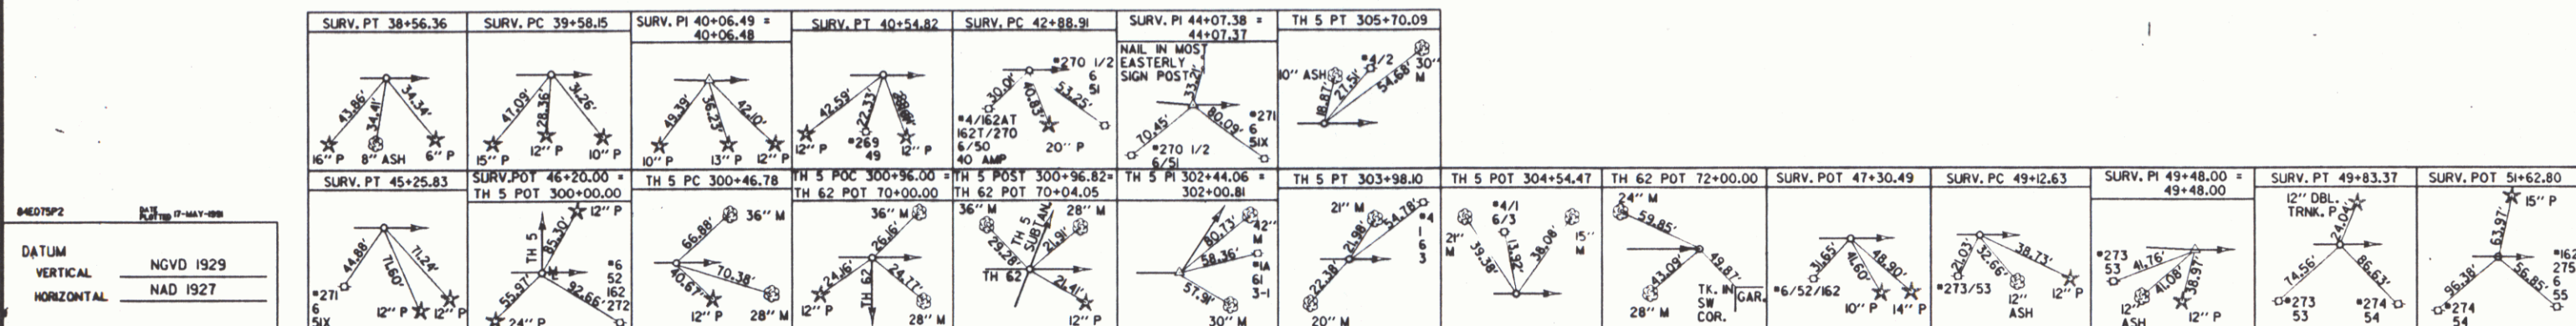

84E075NP3

DATUM
VERTICAL NGVD 1929
HORIZONTAL NAD 1927

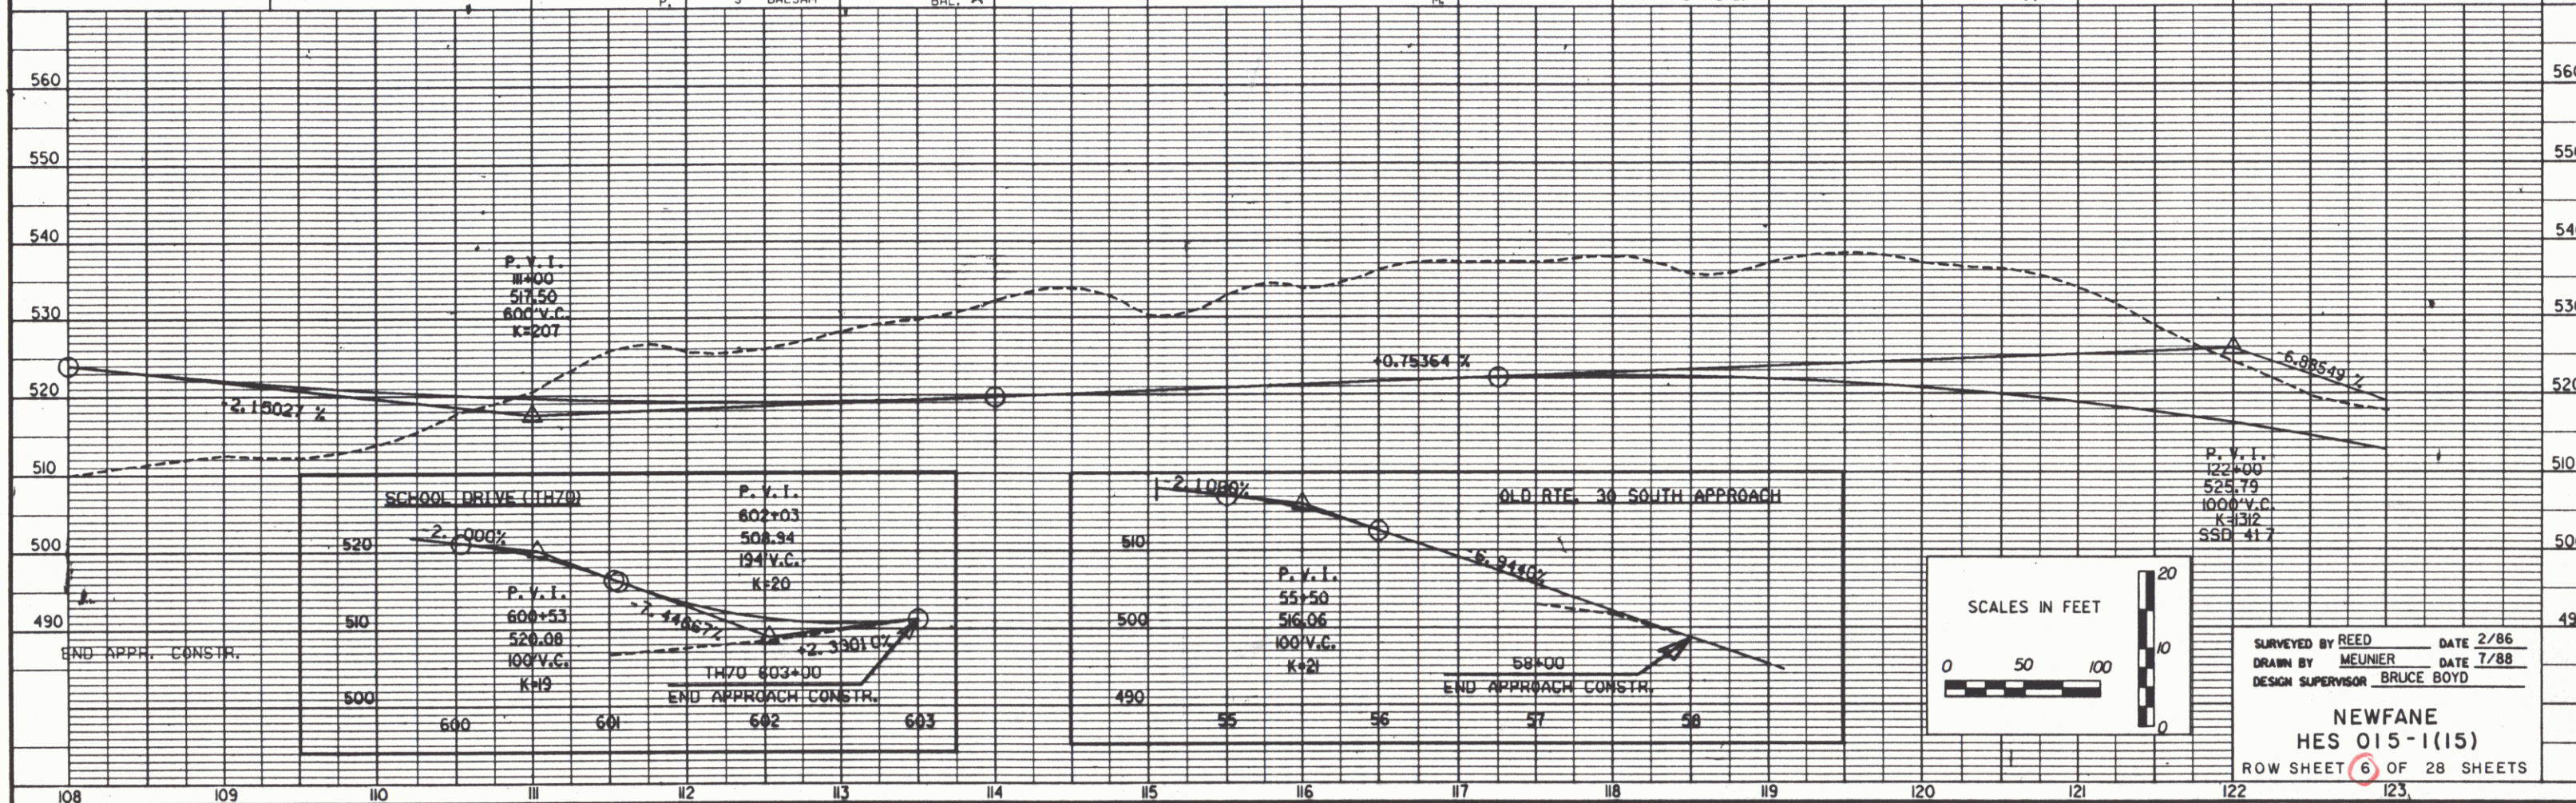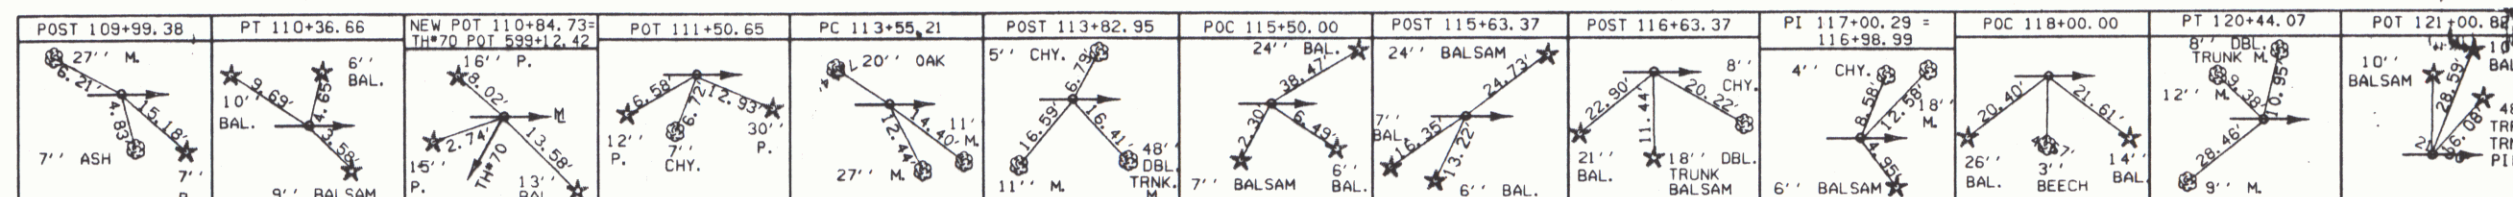


SURVEYED BY REED DATE 2/86
DRAWN BY MEUNIER DATE 7/88
DESIGN SUPERVISOR BRUCE BOYD

NEWFANE
HES 015-1(15)
ROW SHEET 6 OF 28 SHEETS

DEC 2 1996

84E075NP4

DATUM
VERTICAL NGVD 1929
HORIZONTAL NAD 1927

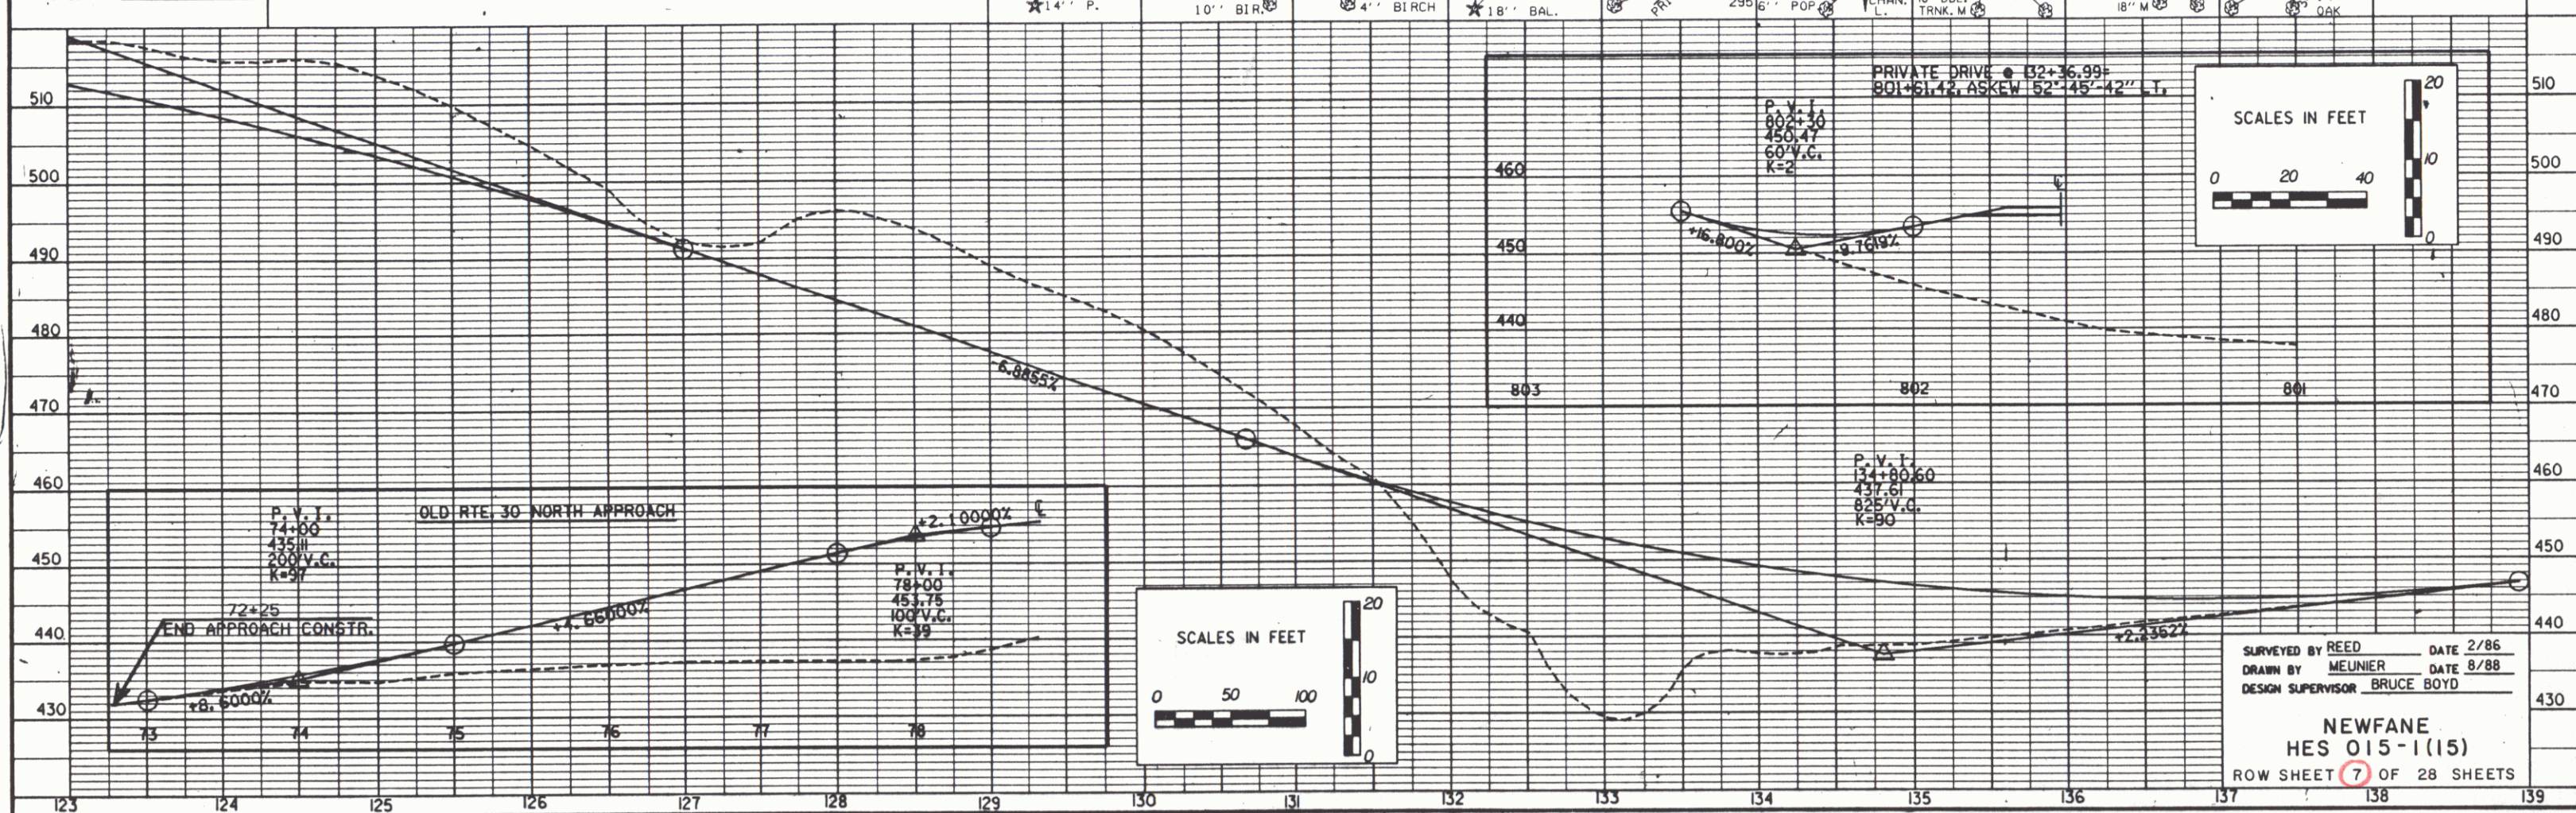

DEC 2 1996

TOWN HIGHWAY 5

NOTE: EXISTING PROFILE ELEVATIONS
SUPPLIED BY SOUTHERN VERMONT ENGINEERING

REV. THIS 0+25.28
EDGE SLO. ELEV. F31.26

PVI
2+28
531.50
200' VC
K=27

0+00
529.00

+0.12023%

+7.41091%

5+00
551.00

REV. THIS 5+50
END APPROACH CONSTR.

REV. THIS 43+18.24
REV. THIS 6+05.30
ELEV. 532.02

PRIVATE DRIVE @ REV. 127+50 L.T.

EXISTING GROUND

PVI
0+25
486.14
30' VC
K=2.5

0+00 = EDGE SLO.
ELEV. 481.08

-5.3000%

+5.9325%

3+00
502.02

0+00 1+00 2+00 3+00

SCALES IN FEET

0 50 100


0 10 20

SURVEYED BY REED DATE 2/86
DRAWN BY MELINER DATE 8/88
DESIGN SUPERVISOR BRUCE BOYD

NEWFANE
HES 015-1(15)
ROW SHEET 6 OF 28 SHEETS

04607500P

DATUM
VERTICAL NGVD 1929
HORIZONTAL NAD 1927

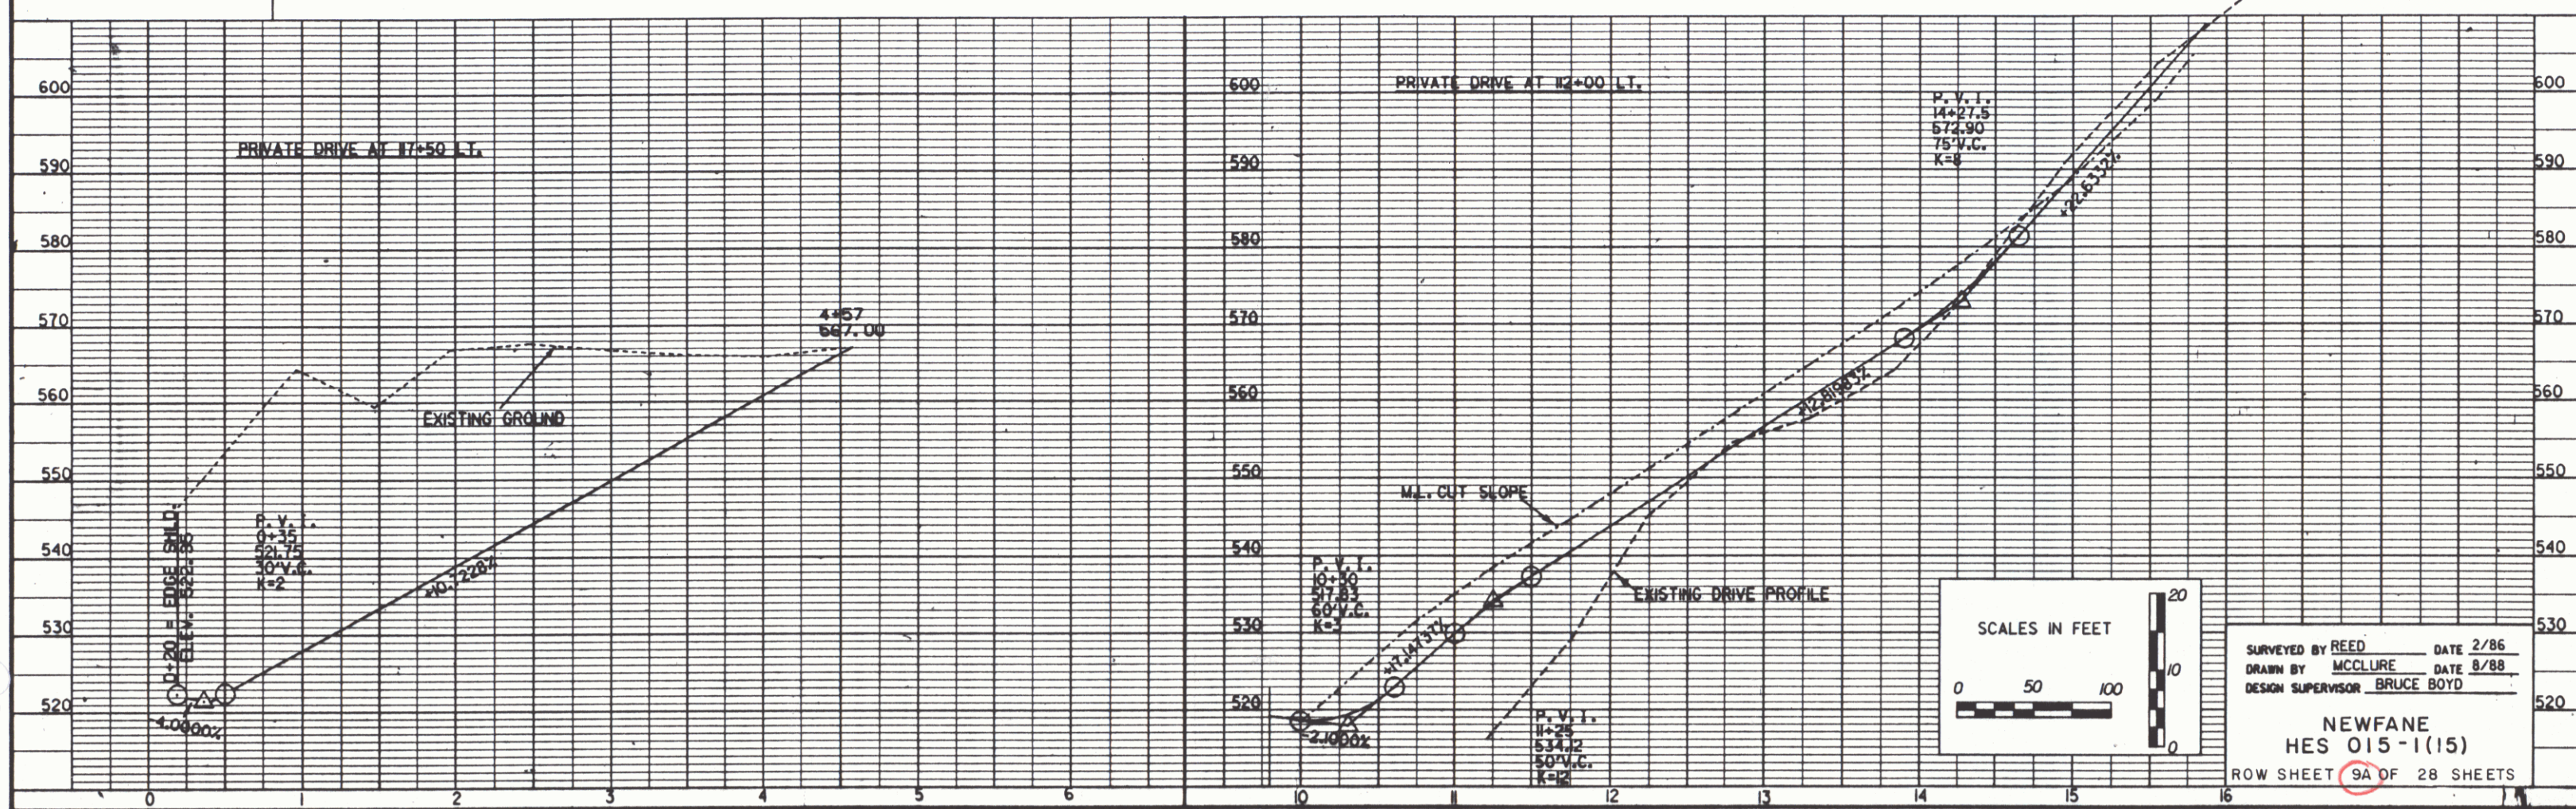

DEC 2 1996

9

STATE OF VERMONT
AGENCY OF TRANSPORTATION
RIGHT OF WAY PLANS
ALPHABETICAL INDEX

GRANTOR	SHEET NO.	PARCEL NO.
A		
AITHER, ROBERT L. & CHRISTINE R.	6, 9A, 15, 22, 27	21
B		
BARRETT, JOHN R. & MARGARET A.	6, 14, 22, 27	20
BERRIE, DAVID S.	6, 9A, 22, 27	44
BROOKS, GLADYS E.	5, 6, 14, 21, 22, 26, 27	18
BROOKS, NANCY R.	7, 18, 23, 28	38
BROWN, CARLETON M., JR. & VERLAINE S.	5, 13, 21, 26	12
BROWN, DAVID H. & PATRICIA T.	6, 14, 22, 27	19
C		
CANE, ARTHUR R.	4, 19B, 20, 25	43
CHANDLER, LISA M.	6, 9A, 16, 22, 27	24
CLARK, ARCHIBALD S. & LORRIE A.	7, 8, 17, 23, 28	30

GRANTOR	SHEET NO.	PARCEL NO.
D		
DEININGER, KAREN	7, 18, 23, 28	37
DELUCA, CHARLES A. & CAROL A.	7, 18, 23, 28	34
DEMAREST, FLORENCE M.	5, 12, 20, 21, 25, 26	10
DETMERS, BRUCE R. & BETTY J.	4, 12, 20, 25	08
DUGGAN, MARY L.	5, 6, 14, 21, 22, 26, 27	18
E		
ERHARDT, ERIC G.	7, 18, 23, 28	35
F		
FLORSCHUTZ, JAMES	7, 18, 23, 28	37

GRANTOR	SHEET NO.	PARCEL NO.
G		
GANS, PETER C.	7, 18, 23, 28	36
H		
HALLONQUIST, DAVID B. & NORA E.	6, 16, 22, 27	26
HINTON, JENNY E.	7, 18, 23, 28	36
HOLABIRD, TERRY	4, 10, 20, 25	01
HUGHES, JOHN R. & BONI, TERESA	5, 13, 21, 26	13A
I		

GRANTOR	SHEET NO.	PARCEL NO.
J		
JEFFERS, MICHAEL A.	5, 8, 13	15
JENNESS, FREDERICK L.	6, 9A, 22, 27	44
K		
KOHOUT, JOSEPH & HELEN G.	6, 7, 9, 16, 22, 23, 27, 28	25
L		
LANDERS, DENNIS J. & PATRICIA A.	4, 10, 20, 25	02
LEACH, FLORENCE - ESTATE	7, 17, 22, 23, 27, 28	29
LIPTACK, MARGARET B. - ESTATE OF	4, 11, 20, 25	05
LIPTACK, KAREN M. - CO-EXECUTOR	4, 11, 20, 25	05
LIPTACK, DONALD W. - CO-EXECUTOR	4, 11, 20, 25	05

/prop/84e075/re075alp.dgn
DATE PLOTTED: 12-JUL-1993

NEWFANE
HES 015-1(15)

SHEET 98 OF 28

DEC 2 1996

10

**STATE OF VERMONT
AGENCY OF TRANSPORTATION
RIGHT OF WAY PLANS
ALPHABETICAL INDEX**

GRANTOR	SHEET NO.	PARCEL NO.
M		
MAGRATH, LINDA & DOUGLAS	7, 17, 23, 28	31
MAYER, ERIC T. & LISA M.	6, 16, 22, 27	28
MELLO, EDWARD F., JR. & ANN K.	5, 8, 13, 21, 26	15
MUNSON, DONALD A.	4, 11, 20, 25	06
MUNSON, JEFFREY W.	4, 11, 20, 25	06
N		
N. J. M. REALTY - LIMITED PARTNERSHIP	7, 17, 23, 28	33
O		

GRANTOR	SHEET NO.	PARCEL NO.
P		
PANELY, DALE M. & MARGARET A.	4, 11, 20, 25	07
PARKS, WALTER B. & BARBARA S.	6, 15, 22, 24	23
PENNA, MARGARET A.	5, 13, 21, 26	138
Q		
R		
RECORD, SUSAN R.	7, 18, 23, 28	38
RICE, PETER W. & MARGARET R.	6, 9A, 15, 22, 27	22
ROBINSON, ESTHER A.	7, 18, 23, 28	38
ROBINSON, SCOTT E.	7, 18, 23, 28	38
ROBINSON, HENRY H. & JON D. (TRUSTEES)	7, 19A, 23, 24, 28	39

GRANTOR	SHEET NO.	PARCEL NO.
S		
SAM'S TWO, INC.	5, 8, 12, 21, 26	11
SIBLEY, WILLIAM J. & ALTA C.	4, 5, 12, 20, 21, 25, 26	09
SOFIELD, ROBERT & CLAUDIA	5, 6, 8, 13, 14, 21, 22, 26, 27	16
STEPHENS, OLIN J., III & CAROL D.	7, 17, 23, 28	32
STRANG, GARRET A. & BARBARA A.	7, 18, 23, 28	36
SUMMERS, ELIZABETH H.	4, 10, 20, 25	03
T		
TONNESEN, MARTIN & KATHERINE R.	6, 7, 9A, 16, 22, 23, 27, 28	27
TOWN OF NEWFANE	4, 5, 6, 19A, 20, 21, 22	40
TOWN OF NEWFANE SCHOOL DISTRICT	5, 6, 14, 21, 22, 26, 27	17
U		

GRANTOR	SHEET NO.	PARCEL NO.
V		
VALLEY LIONS CLUB	5, 13, 21, 26	14
VANCHERI, JANE	4, 19B, 20, 25	43
VAN GELDER, PAUL D. & MERRILYN L.	4, 11, 20, 25	04
W		
WORDEN, JANE R.	7, 18, 23, 28	38
X		
Y		
Z		

/prop/84e075/re075alp.dgn
DATE PLOTTED: 12-JUL-1993

NEWFANE
HES 015-1(15)
SHEET 9C OF 28

DEC 2 1996 //

TABLE OF PROJECT PROPERTY ACQUISITION

STATE OF VERMONT AGENCY OF TRANSPORTATION RIGHT OF WAY PLANS DETAIL SHEET

PARCEL NO.	GRANTOR	SHEET NO.	BEGINNING STATION	ENDING STATION	TAKING	REM.	RIGHTS	TITLE TAKEN	DATE	TOWN OR CITY RECORDED	BK.	PG.	REMARKS	REVISION NO.	SHEET	DESCRIPTION OF REVISION	DATE	MADE BY	APPROVED BY
1A	HOLABIRD, TERRY	4, 20 25	26+58 RT. 26+58 RT. 26+51 RT. 26+51 RT. REV. 27+71 RT. REV. 29+60 RT.	REV. 29+87 RT. REV. 27+59 RT. 26+76 RT.	0.15A±		CONST. (T) 0.01A± CULVERT (P) DRAINAGE (P) DRIVE (T) DITCH & DRAINAGE (P)	COND.	07-29-93	NEWFANE	73	112-138	380 S.F.± 16' PAVED MM 0050	1	1, 22 23	GENERAL CHANGE STA. OF BEGINING R.O.W. PROJECT TO 26+51, LENGHT OF 5626.57', 1.066 MILES. ON SHEET 23 CHANGE OFFSETS FROM 24' TO 25', 89' TO 84', CHANGE RUNNING DISTANCES FROM 111' TO 109', 200' TO 156', 166' TO 162', 97' TO 92'. ADD A 275' RUNNING DISTANCE. ADD SRTI TO LAYOUT. ON SHEET 22 CHANGE RUNNING DISTANCE 53' TO 56', 75' TO 69', 178' TO 198', 76' TO 82', 22' TO 18', 425' TO 410' CHANGE OFFSET STA. 52 TO 48. CHANGE OFFSET DISTANCE 111' TO 106'. PER C.O. 8136.	11-05-91	M. J. R.	F. J. M.
1B			26+58 RT.	REV. 29+87 LT.	0.19A±		ALL R.T. & I.	COND.	07-29-93	NEWFANE	73	112-138	VT. RTE. 30	2	10, 20	PARCEL NO. 2 LANDERS. CORRECT CLEAR ZONE DISTANCE AND LINES. REMOVE 'REV.' CHANGE ENDING STA. FROM 82 TO 57. 0.06A± CHANGE ENDING STA. ON PARCEL 2D FROM 57 TO 82. 0.02A±. PER C.O. 8137	11-05-91	M. J. R.	F. J. M.
2A	LANDERS, DENNIS J. & PATRICIA A.	4, 20 25	REV. 27+08 LT. REV. 27+08 LT. REV. 27+18 LT. REV. 28+78 LT.	REV. 28+57 LT. REV. 27+75 LT. REV. 27+80 LT.	0.04A±		SLOPE (T) 0.02A± EASE. (T) DRIVE (T)	WD	07-30-93	NEWFANE	73	139	1950 S.F.± 800 S.F.± RESET SHRUBS 12' GRAVEL MM 0052	3	10	PARCEL NO. 3 SUMMERS. CHANGE STA. 68 TO 60. REMOVE 'REMOVE'. ADD 3E REV. 29+65 LT. ~ REV. 30+38 LT., 0.40A± BY OPTION ONLY. REMOVE REMAINDER. PER C.O. 8138.	11-05-91	M. J. R.	F. J. M.
2B			REV. 27+08 LT.	REV. 28+57 LT.	0.09A±		ALL R.T. & I.	COND.	07-29-93	NEWFANE	73	112-138	VT. RTE. 30	4	11	PARCEL NO. 4 VAN GELDER. LEAVE SPACE IN NAME. CHANGE STA. 68 TO 60. CHANGE STA. 40 TO 16. ADD ENDING STA. OF REV. 33+52 RT. TO CUL., DIT. & DR. (P). PER C.O. 8139.	11-05-91	M. J. R.	F. J. M.
2C			REV. 28+57 LT.	REV. TH 44 200+94 CL	0.07A±		ALL R.T. & I.	COND.	07-29-93	NEWFANE	73	112-138	TH 44 3150 S.F.±	5	11	PARCEL NO. 5 LIPTACK. CORRECT SPELLING TO MARGARET. CHANGE STA. 53 TO 54. PER C.O. 8140.	11-05-91	M. J. R.	F. J. M.
2D			REV. 27+80 LT.	REV. 28+82 LT.			CLEAR ZONE (P) 0.02A±	COND.	07-23-93	NEWFANE	73	112-138	860 S.F.±	6	11	PARCEL NO. 7 SPELL SATELLITE CORRECTLY. REMOVE 'BASE'. CHANGE ENDING STA. FROM 73 TO 71. PER C.O. 8141.	11-05-91	M. J. R.	F. J. M.
3A	SUMMERS, ELIZABETH H.	4, 20 25	REV. 29+65 LT. REV. 30+29 LT. REV. 30+60 RT±	REV. 30+38 LT.	0.01A±			WD	08-18-93	NEWFANE	73	211-138	650 S.F.± DRIVE 12' GRAVEL MM 0055 4" PVC CELLAR DRAIN PIPE ONTO PARCEL NO. 4	7	12	PARCEL NO. 8 DETMERS. CHANGE BEGINING STA. FROM 60 TO 54. PER C.O. 8142.	11-05-91	M. J. R.	F. J. M.
3B			REV. 32+00 LT.	REV. 32+30 LT.	0.01A±			COND.	07-29-93	NEWFANE	73	112-138	285 S.F.±	8	12	PARCEL NO. 11 SAM'S TWO INC. CHANGE BEGINING STA. FROM 33 TO 43. CHANGE TAKE ON 11C FROM 0.14A± TO 0.10A±. PER C.O. 8143.	11-05-91	M. J. R.	F. J. M.
3C			REV. 29+65 LT.	REV. 32+30 LT.	0.15A±		ALL R.T. & I.	COND.	07-29-93	NEWFANE	73	112-138	VT. RTE. 30	9	13	PARCEL NO. 14 VALLEY LIONS CLUB. CHANGE TAKE FROM 0.34A± TO 0.31A± PER C.O. 8144.	11-06-91	M. J. R.	F. J. M.
3D			REV. 29+10 LT.	REV. 30+05 LT.	0.04A±		ALL R.T. & I.	COND.	07-29-93	NEWFANE	73	112-138	TH 44 1855 S.F.±	10	14, 21	PARCEL NO. 17 SCHOOL DISTRICT. ADD NEW CONST. (T) WITH ENDING STA. REV. TH 70 602+10 RT. INCREASE AREA TO 0.10A±. CHANGE OFFSETS AND RUNNING DISTANCE ON SHEET 21. PER C.O. 8145.	11-06-91	M. J. R.	F. J. M.
3E			REV. 29+93 LT.	REV. 32+30 LT.	0.40A±														

03-3177 1805 84E075

ACCT.prop
/prop/84e075/re075d.dgn
DATE PLOTTED 9-MAR-1995
re075d.l

DR. (P)- DRAINAGE RIGHT
DIT. (P)- DITCHING RIGHT
CH. (P)- CHANNEL RT.
DRIVE (T)- DRIVE RIGHT
CUL. (P)- CULVERT RIGHT
W- WATER SOURCES

PRESENT R.O.W.
TAKING WITHOUT ACCESS
TAKING WITHOUT ACCESS ALONG PROPERTY LINE
TAKING WITH ACCESS
PERMANENT EASEMENT
TEMPORARY EASEMENT

LEGEND
CZ (P)
CONST. (T)
SR
P
L
A
O

CLEAR ZONE
CONSTRUCTION EASEMENT
SLOPE RIGHTS
PROPERTY LINE
TOP OF CUT
TOE OF SLOPE

REVISED 02-23-95

APPROVED: LAWRENCE W. BLISS DATE: 9-30-91
AGENT D. PLANS & TITLES

R. O. W. PLANS

NEWFANE
HES 015-1(15)
SHEET 10 OF 28

DEC 2 1996

12

TABLE OF PROJECT PROPERTY ACQUISITION

STATE OF VERMONT AGENCY OF TRANSPORTATION RIGHT OF WAY PLANS DETAIL SHEET

PARCEL NO.	GRANTOR	SHEET NO.	BEGINNING STATION	ENDING STATION	TAKING	REM.	RIGHTS	TITLE TAKEN	DATE	TOWN OR CITY RECORDED	BK.	PG.	REMARKS	REVISION NO.	SHEET	DESCRIPTION OF REVISION	DATE	MADE BY	APPROVED BY
4A	VAN GELDER, PAUL D. & MERRILYN L.	4, 20 25	REV. 29+66 RT. REV. 29+50 RT. ± REV. 29+91 RT. ± REV. 30+60 RT. ± REV. 31+60 RT. REV. 31+84 RT. REV. 33+16 RT.	REV. 33+54 RT. REV. 30+30 RT. REV. 31+37 RT. REV. 33+51 RT. REV. 33+52 RT.	0.18A±		CONST. (T) 0.02A± INSTALL (T) DRIVE (T) CONST. (T) 0.03A± CUL., DIT. & DR. (P)	COND.		NEWFANE	73	112-138	WATER LINE FOR PARCEL NO. 1 725 S.F. ± 4" PVC CELLAR DRAIN PIPE FROM PARCEL NO. 3 14" GRAVEL MM 0057 1275 S.F. ±	11	16, 22	PARCEL NO. 26 HALLONQUIST. ADD NEW CONST. (T), REV. 117+25 RT. ~ REV. 117+48 RT., 0.01A±, 200 S.F. ±. PER C.O. 8146.	11-06-91	M. J. R.	F. J. M.
4B			REV. 29+87 RT.	REV. 33+54 RT.	0.21A±		ALL R.T. & I.	COND.	07-29-93	NEWFANE	73	112-138	VT. RTE. 30	12	16, 22	PARCEL NO. 27 TONNESEN. CHANGE BEGINNING STA. TO REV. 117+48 RT., 0.07A±, 3100 S.F. ±. DELETE CONST. (T) 117+13 ~ 118+00 ON DETAIL SHEET. CHANGE STA. ON DITCH (P) TO 117+83 RT. REMOVE 'CULVERT'. PER C.O. 8147.	11-06-91	M. J. R.	F. J. M.
5A	MARGARET B. LIPTACK - ESTATE OF LIPTACK, KAREN M.; LIPTACK, DONALD W. - CO-EXECUTORS	4, 20 25	REV. 33+51 RT. REV. 33+52 RT. REV. 33+48 RT.	REV. 34+54 RT. REV. 34+51 RT.	0.04A±		DIT. & DR. (P) CONST. (T) 0.02A±	COND.	07-29-93	NEWFANE	73	112-138	1850 S.F. ± 800 S.F. ±	13	17, 23	PARCEL NO. 30 CLARK. ADD CONST. (T) AT REV. 127+76 LT. ~ REV. 129+62 LT., 0.04A±, 1800 S.F. ±. PER C.O. 8148.	11-06-91	M. J. R.	F. J. M.
5B			REV. 33+54 CL	REV. 34+54 LT.	0.06A±		ALL R.T. & I.	COND.	07-29-93	NEWFANE	73	112-138	VT. RTE. 30 2500 S.F. ±	14	17, 23	PARCEL NO. 32 STEPHENS. DELETE TAKE AT REV. RTE. 30 75+99 RT. ~ REV. 131+63 RT., 0.04A±. DELETE PARCEL 32B. CHANGE STA. FOR SPRING & WATERLINE TO RTE. 30 71+00 LT. ± ~ RTE. 30 73+00 LT. ±. ADD TOPO. PER C.O. 8149.	11-06-91	M. J. R.	F. J. M.
6A	MUNSON, JEFFERY W. & MUNSON, DONALD A.	4, 20 25	REV. 32+22 LT. REV. 34+19 LT. REV. 32+22 LT.	REV. 34+60 LT. REV. 34+60 LT.	0.09A±	0.95A±	DRIVE (T) SLOPE (T) 0.04A±	COND.	07-29-93	NEWFANE	73	112-138	3850 S.F. ± 16' GRAVEL MM 0062 1950 S.F. ±	15	18, 23	PARCEL NO. 38 ROBINSON. ADD THE FOLLOWING ROBINSON, SCOTT E.; RECORD, SUSAN R.; BROOKS, NANCY R.; WORDEN, JANE R. PER C.O. 8150.	11-07-91	M. J. R.	F. J. M.
6B			REV. 32+30 CL	REV. 34+60 LT.	0.13A±		ALL R.T. & I.	COND.	07-29-93	NEWFANE	73	112-138	VT. RTE. 30	16	11, 20	PARCEL NO. 4 VANGELDER. DELETE DRIVE AT REV. STA. 29+86 RT. PER C.O. 8178.	01-09-92	M. J. R.	F. J. M.
7A	PANELY, DALE M. & MARGARET A.	4, 20 25	REV. 34+60 LT. REV. 34+60 LT. REV. 36+20 LT. REV. 36+23 LT. REV. 36+48 LT. REV. 36+58 LT.	REV. 36+71 LT. REV. 36+71 LT. REV. 36+40 LT.	0.07A±	0.97A±	SLOPE (T) 0.06A± REMOVE & RESET (T) ALL R.T. & I. (T) DRIVE (T)	WD	09-17-93	NEWFANE	73	340	3100 S.F. ± 2475 S.F. ± FENCE SATELLITE DISH 12' GRAVEL MM 0067 SIGN POST PERSONAL	17	10, 20	PARCEL NO. 3 SUMMERS. ADD '3E' TO LAYOUT. ON DETAIL SHEET CHANGE 29+65 TO 29+92, 30+38 TO 32+22. PER C.O. 8179.	01-09-92	M. J. R.	F. J. M.
7B			REV. 34+60 LT.	REV. 36+71 LT.	0.12A±		ALL R.T. & I.	WD	09-17-93	NEWFANE	73	340	VT. RTE. 30	18	9B, 11 20	PARCEL NO. 5 LIPTACK. CHANGE TITLE TO ESTATE OF MARGARET B. LIPTACK WITH CO-EXECUTORS: LIPTACK, KAREN M. & LIPTACK, DONALD W. PER C.O. 8223.	06-10-92	K. M. L.	L. W. B.
														19	20	PARCEL NO. 3 SUMMERS. AT STA. REV. 31+02 (43' LT.) ADD TO PLANS A BURIED #2 FUEL OIL TANK. PER C.O. 8254.	08-14-92	G. W. C.	L. W. B.
														20	10	PARCEL NO. 3 SUMMERS. DELETE PARCEL 3E FROM PROJECT. MOVE 0.40A± TO REMAINDER COLUMN. PER C.O. 8266.	09-29-92	M. J. R.	L. W. B.
														21	17, 23	PARCEL NO. 31 MAGRATH. ADD SLOPE (T) AT STA. 131+00 RT. ~ 131+62 RT., 0.03A±, 1,360 S.F. ±. SUB-PARCEL 31D. BY OPTION ONLY. PER C.O. 8274.	10-07-92	M. J. R.	L. W. B.

03-3177 1805 84E075

DR. (P)- DRAINAGE RIGHT
 DIT. (P)- DITCHING RIGHT
 CH. (P)- CHANNEL RT.
 DRIVE (T)- DRIVE RIGHT
 CUL. (P)- CULVERT RIGHT
 W- WATER SOURCES

PRESENT R.O.W.
 TAKING WITHOUT ACCESS
 TAKING WITHOUT ACCESS ALONG PROPERTY LINE
 TAKING WITH ACCESS
 PERMANENT EASEMENT
 TEMPORARY EASEMENT

LEGEND
 ... CZ (P) ...
 CONST. (T)
 SR
 P
 L
 A
 O

CLEAR ZONE
 CONSTRUCTION EASEMENT
 SLOPE RIGHTS
 PROPERTY LINE
 TOP OF CUT
 TOE OF SLOPE

REVISED 02-23-95
 APPROVED: LAWRENCE W. BLISS DATE: 9-30-91
 AGENT D. PLANS & TITLES

R. O. W. PLANS
 NEWFANE
 HES 015-1(15)
 SHEET 11 OF 28

ACCT:prop
/prop/84e075/re075d.dgn
DATE PLOTTED 8-MAR-1995
re075d2.i

TABLE OF PROJECT PROPERTY ACQUISITION

STATE OF VERMONT AGENCY OF TRANSPORTATION RIGHT OF WAY PLANS DETAIL SHEET

PARCEL NO.	GRANTOR	SHEET NO.	BEGINNING STATION	ENDING STATION	TAKING	REM.	RIGHTS	TITLE TAKEN	DATE	TOWN OR CITY RECORDED	BK.	PG.	REMARKS	REVISION NO.	SHEET	DESCRIPTION OF REVISION	DATE	MADE BY	APPROVED BY
8A	DETMERS, BRUCE & BETTY J.	4, 20 25	REV. 34+51 RT. REV. 34+51 RT. REV. 34+50 RT. REV. 35+33 RT. REV. 36+15 RT. REV. 37+40 RT. REV. 37+50 RT. REV. 37+86 RT.	REV. 37+96 RT. REV. 37+95 RT. REV. 37+95 RT. REV. 35+73 RT. REV. 37+60 RT.	0.17A±	4.46A±	CONST. (T) 0.08A± SLOPE (T) 0.01A± CUL., DIT. & DR. (P) DIT. & DR. (T) 0.01A±	WD		NEWFANE			3400 S.F.± 40 S.F.± 20 S.F.± DRIVE 12' GRAVEL MM 0069	22	17	PARCEL NO. 29 LEACH. ADD ALL R.T. & I. TO TAKING BY QUIT CLAIM DEED. ADD ALL R.T. & I. FOR SPRING AND WATERLINE AT REV. 124+15 LT. PER C.O. 8276.	10-15-92	M.J.R.	L.W.B.
8B		4, 20 25	REV. 34+54 RT.	REV. 37+96 RT.	0.20A±		ALL R.T. & I.						VT. RTE. 30	23	14	PARCEL NO. 19 BROWN. CHANGE TAKING TO 0.11A± PER C.O. 8277.	10-15-92	M.J.R.	L.W.B.
9A	SIBLEY, WILLIAM J. & ALTA C.	4, 5 20, 21 25, 26	REV. 36+71 LT. REV. 36+71 LT. REV. 37+80 LT. REV. 37+98 LT. REV. 38+15 LT. REV. 38+20 LT.	REV. 38+96 LT. REV. 37+73 LT. & REV. 38+18 LT. REV. 38+96 LT.	0.07A±	1.94A±	SLOPE (T) 0.03A± DRIVE (T) SLOPE (T) 0.04A±	WD		NEWFANE			2899 S.F.± 1200 S.F.± ELECTRONIC SENSORS-PERSONAL 35' GRAVEL MM 0069 1620 S.F.± SIGN PERSONAL	24	10, 20	PARCEL NO. 3 SUMMERS. CHANGE BEGINNING STA. OF FENCE FROM REV. 31+00 LT. TO REV. 29+75 LT. PER C.O. 8275.	12-14-92	M.J.R.	L.W.B.
9B		4, 5	REV. 36+71 LT.	REV. 38+95 LT.	0.13A±		ALL R.T. & I.						VT. RTE. 30	25	12, 20 21	PARCEL NO. 9 SIBLEY. ADD MOTION DETECTOR TOPO TO PLANS. LOCATED AT REV. 37+80 LT. & REV. 38+18 LT. PERSONAL PROPERTY. PER C.O. 8278.	12-14-92	M.J.R.	L.W.B.
10A	DEMAREST, FLORENCE M.	5, 20 21, 25 26	REV. 37+95 RT. REV. 37+95 RT. REV. 39+73 RT.	REV. 41+01 RT. REV. 40+93 RT. REV. 40+97 RT.	0.16A±		CONST. (T) 0.05A± SLOPE (T) 0.03A±	WD	05-20-93	NEWFANE	72	348	2265 S.F.± 1320 S.F.±	26	16	PARCEL NO. 26 HALLONQUIST. ADD ALL R.T. & I. TO SPRING AND WATERLINE. PER C.O. 8302.	12-14-92	M.J.R.	L.W.B.
10B		5, 20 21, 25 26	REV. 37+96 RT.	REV. 41+01 RT.	0.18A±		ALL R.T. & I.						VT. RTE. 30	27	16	PARCEL NO. 27 TONNESON. ADD ALL R.T. & I. TO WELL. PER C.O. 8303.	12-14-92	M.J.R.	L.W.B.
11A	SAN'S TWO, INC.	5, 8 21, 26	REV. 38+95 LT. REV. 38+96 LT. REV. 38+96 LT. REV. 38+97 LT.	REV. 41+41 LT. REV. 43+30 LT. REV. 41+72 LT. REV. 41+95 LT.	0.07A±	3.60A±	SLOPE (T) 0.12A± CONST. (T) 0.06A±	WD	08-12-93	NEWFANE	73	207	3125 S.F.± 2800 S.F.±	28	98, 9C 19A, 19B, 20	PARCEL NO. 2 LANDERS. CREATE PARCEL 43, ROW FOUND TO BE IN FEE. PARCEL 43 - ARTHUR R. CANE & JANE VANCHERI. PER C.O. 8304.	01-12-93	M.J.R.	L.W.B.
11B		5, 8 21, 26	REV. TH 5 2+08 LT. REV. TH 5 1+15 LT. REV. TH 5 1+00 LT.	REV. TH 5 4+99 LT. REV. TH 5 4+95 LT. REV. TH 5 5+07 LT.	0.15A±		SLOPE (T) 0.11A± CONST. (T) 0.08A±						3650 S.F.±	29	15	PARCEL NO. 23 PARKS. ADD ALL R.T. & I. IN WELL. PER C.O. 8305.	01-15-93	M.J.R.	L.W.B.
11C		5, 8 21, 26	REV. 38+95 LT.	REV. 40+65 LT.	0.10A±		ALL R.T. & I.						VT. RTE. 30	30	28	PARCEL NO. 38 ROBINSON ET AL. ADD WATER SLEEVE & CURB STOPS FOR EXISTING LINE AT STA. 136+35 CL. PER C.O. 8310.	02-09-93	M.J.R.	L.W.B.
11D		5, 8 21, 26	REV. 40+65 LT.	REV. 43+30 LT.	0.12A±		ALL R.T. & I.						TH 62	31	18, 23	PARCEL NO. 38 ROBINSON ET AL. ADD TURN-OUT TO PLANS. PER C.O. 8286.	02-09-93	M.J.R.	L.W.B.
														32	23	PARCEL NO. 39 ROBINSON. EXTEND GUARDRAIL FROM FLARE TO DRIVE AT STA. 135+00 LT.± PER C.O. 8309.	02-09-93	M.J.R.	L.W.B.
														33	15	PARCEL NO. 23 PARKS. CHANGE REMAINDER TO 1.48A±. PER C.O. 8320.	02-09-93	M.J.R.	L.W.B.
														34	98 19B 22	PARCEL NO. 44 BERRIE & JENNESS. CREATE NEW PARCEL. THIS WILL BE FOR ALL R.T. & I. IN THE SIGHT EASEMENT FROM REV. 110+25 RT. - RT. 30 56+68 RT. PER C.O. 8319.	02-09-93	M.J.R.	L.W.B.

03-3177 1805 84E075

ACCT.prop
/usr/zfd/070070.dlr/84e075d.dgn
DATE PLOTTED 11-FEB-1993
84e075d3.1

DR. (P)- DRAINAGE RIGHT
DIT. (P)- DITCHING RIGHT
CH. (P)- CHANNEL RT.
DRIVE (T)- DRIVE RIGHT
CUL. (P)- CULVERT RIGHT
[W]- WATER SOURCES

PRESENT R.O.W.
TAKING WITHOUT ACCESS
TAKING WITHOUT ACCESS ALONG PROPERTY LINE
TAKING WITH ACCESS
PERMANENT EASEMENT
TEMPORARY EASEMENT

LEGEND . . . CZ (P)
--- CONST. (T) ---
--- SR ---
--- P ---
--- L ---
--- (P) ---
--- (T) ---

CLEAR ZONE
CONSTRUCTION EASEMENT
SLOPE RIGHTS
PROPERTY LINE
TOP OF CUT
TOE OF SLOPE

REVISED 02-09-93

APPROVED: LAWRENCE W. BLISS DATE: 9-30-91
AGENT D. PLANS & TITLES

R.O.W. PLANS
NEWFANE
HES 015-1(15)
SHEET 12 OF 28

**STATE OF VERMONT
AGENCY OF TRANSPORTATION
RIGHT OF WAY PLANS
DETAIL SHEET**

TABLE OF PROJECT PROPERTY ACQUISITION

PARCEL NO.	GRANTOR	SHEET NO.	BEGINNING STATION	ENDING STATION	TAKING	REM.	RIGHTS	TITLE TAKEN	DATE	TOWN OR CITY RECORDED	BK.	PG.	REMARKS	REVISION NO.	SHEET	DESCRIPTION OF REVISION	DATE	MADE BY	APPROVED BY
12A	BROWN, CARLETON M. JR. & VERLAINE S.	5, 21 26	REV. 40+97 RT. REV. 40+97 RT. REV. 40+97 RT. REV. 40+92 RT. REV. 41+13 RT.	REV. 43+15 RT. REV. 43+10 RT. REV. 42+36 RT. REV. 43+10 RT.	0.11A±	1.15A±	SLOPE (T) 0.02A± CONST. (T) 0.05A± DRIVE (T)	MD		NEWFANE			1040 S.F.± 2200 S.F.± 16' GRAVEL MM 0075 IN COMMON WITH PARCEL 13A	35	19	PARCEL NO. 40 TOWN OF NEWFANE. ADD APPROACH (T) FOR TH 5 AT STA. REV. 105+00 LT. ~ REV. 106+12 LT. PER C.O. 8324.	02-09-93	M. J. R.	L. W. B.
12B		5, 21 26	REV. 41+01 LT.	REV. 43+15 LT.	0.13A±		ALL R. T. & I.						VT. RTE. 30	36	13, 21	PARCEL NO. 16 SOFIELD. MOVE 35' DRIVE FROM STA. REV. 102+24 LT. TO REV. 101+95 LT. REMOVE SLOPE (T) AT STA. REV. 101+08 LT. ~ REV. 101+95 LT. PER C.O. 8318.	02-09-93	M. J. R.	L. W. B.
13A	HUGHES, JOHN R. & BONI, TERESA	5, 21 26	REV. 41+13 RT.					PERMIT					DRIVE 16' GRAVEL MM 0075 IN COMMON WITH PARCEL 12 & PARCEL 13B	37	23	PARCEL NO. 38 ROBINSON. & NO. 39 ROBINSON. REMOVE CULVERT AT 134+51 RT. AND REPLACE WITH ORIGINALLY DESIGNED CULVERT. ADD NOTE TO REMOVE 20' ASH. PER C.O. 8321.	02-10-93	M. J. R.	L. W. B.
13B	PENNA, MARGARET A.	5, 21 26	REV. 41+13 RT.					PERMIT					DRIVE 16' GRAVEL MM 0075 IN COMMON WITH PARCEL 12 & PARCEL 13A						
14A	VALLEY LIONS CLUB	5, 21 26	REV. 43+10 RT. REV. 43+10 RT. REV. 43+80 RT. REV. 45+50 RT. REV. 101+12 RT. REV. 101+25 RT. REV. 101+95 RT. REV. 102+65 RT. REV. 104+05 RT.	REV. 105+64 RT. REV. 104+80 RT. REV. 102+43 RT. REV. 101+25 RT. REV. 102+90 RT. REV. 103+85 RT. REV. 105+51 RT.	0.31A±		CONST. (T) 0.11A± SLOPE (T) 0.12A± CULVERT (P) DITCH & DRAINAGE (P) SLOPE (T) 0.02A± SLOPE (P) 0.08A±	MD PERMIT	00-23-93	NEWFANE	73	374	DRIVE 35' MM 0080 OWNER TO CONSTRUCT STONE WALL 750 S.F.± 3520 S.F.±	38	13, 21	PARCEL NO. 15 JEFFERS & MELLO. ADD SHED LOCATED AT REV. TH 5 2+60 RT.± ~ REV. TH 5 2+74 RT.±. PERSONAL PROPERTY. PER C.O. 8350.	04-05-93	M. J. R.	L. W. B.
14B		5, 21 26	REV. 43+15 RT.	REV. 105+64 RT.	0.44A±		ALL R. T. & I.		00-23-93		73	374	VT. RTE. 30	39	10, 20	PARCEL NO. 3 SUMMERS. REMOVE ALEX M. SUMMERS FROM TITLE. PER C.O. 8373.	05-07-93	C. C. P.	L. W. B.
15A	JEFFERS, MICHAEL A. MELLO, EDWARD F., JR. & ANN K.	5, 8 21, 26	REV. 43+30 LT. REV. 44+05 LT. REV. TH 5 1+55 RT. REV. TH 5 1+95 RT. REV. TH 5 0+85 RT. REV. TH 5 2+55 RT. REV. TH 5 2+60 RT.±	REV. TH 5 2+84 RT. REV. 103+04 LT. REV. TH 5 1+50 RT. REV. TH 5 2+80 RT. REV. TH 5 2+74 RT.±	0.28A±	1.65A±	DRIVE (T) REMOVE & RESET (T) CULVERT (P) SLOPE (T) 0.01A±	MD		NEWFANE			12' GRAVEL BURIED POWER LINE 600 S.F.± PERSONAL PROPERTY - UTILITY SHED	40	22, 27	PARCEL NO. 28 MAYER. REVISE DRAINAGE FROM 60+50 LT. TO 62+70 RT. PER C.O. 8382.	05-28-93	M. J. R.	L. W. B.
15B		5, 8 21, 26	REV. 43+30 LT.	REV. 44+05 LT.	0.05A±		ALL R. T. & I.						TH 62 2250 S.F.±	41	16, 22	PARCEL NO. 24 CHANDLER. REMOVE CHARLES A. CHANDLER FROM TITLE. PER C.O. 8385.	06-03-93	M. J. R.	L. W. B.
16A	SOFIELD, ROBERT & CLAUDIA	5, 6 8, 21 22, 26 27	REV. 43+80 LT. REV. 44+51 LT. REV. 44+10 LT. REV. 44+94 LT. REV. 102+65 LT. REV. 101+95 LT. REV. 102+36 LT. REV. 105+50 LT. REV. 105+50 LT. REV. 105+63 LT. REV. 106+15 LT. REV. 107+30 LT.	REV. 108+77 RT. REV. 107+30 LT. REV. 105+50 LT. REV. 102+57 LT. REV. 107+30 LT. REV. 106+50 LT.	0.32A±	1.38A±	EASE. TO REMOVE (P) 0.13A± SLOPE (T) DRIVE (T) SLOPE (T) 0.03A± DITCH (P) 0.02A± CULVERT (P)	MD		NEWFANE			SIGN PERSONAL 10' STUMP 35' GRAVEL MM 0088 PERSONAL - SIGN LIGHTS 1240 S.F.± SIGN PERSONAL 664 S.F.± SIGN PERSONAL	42	15, 22	PARCEL NO. 23 PARKS. ADD PARCEL 23A CONSISTING OF A TAKING FROM REV. 112+08 RT. ~ REV. 115+05 RT.±. 0.63A±. DELETE ALL RIGHTS IN AREA OF NEW TAKE EXCEPT ALL R. T. & I. IN PARCEL 24 WELL. PER C.O. 8389.	06-04-93	M. J. R.	L. W. B.
	PARCEL 16B CONTINUED ON NEXT SHEET													43	13	PARCEL NO. 14 VALLEY LIONS CLUB. ADD A PERMIT FOR 35' DRIVE AT STA. REV. 43+80 RT., MM 0080. PER C.O. 8388.	06-04-93	M. J. R.	L. W. B.
														44	18, 23	PARCEL NO. 35 ERHARDT. REMOVE ANNETTE M. ERHARDT FROM TITLE. PER C.O. 8391.	06-09-93	C. C. P.	L. W. B.
														45	15	PARCEL NO. 23 PARK. CHANGE ALL R. T. & I. TO WELL FROM 114+80 RT. TO 114+80 LT. PER C.O. 8392.	06-09-93	C. C. P.	L. W. B.
														46	16, 22	PARCEL NO. 28 MAYER. ADD DITCH (T) AT STA. VT. RTE. 30 62+70 RT. THIS IS A CONTINUATION OF DITCH (P) AT THE SAME STATION. PER C.O. 8403.	06-17-93	M. J. R.	L. W. B.

03-3177 1805 84E075

ACCT.prop
/prop/84e075/ra075d.dgn
DATE PLOTTED 17-JUN-1993
84e075d4.i

DR. (P)- DRAINAGE RIGHT
DIT. (P)- DITCHING RIGHT
CH. (P)- CHANNEL RT.
DRIVE (T)- DRIVE RIGHT
CUL. (P)- CULVERT RIGHT
W- WATER SOURCES

PRESENT R.O.W.
TAKING WITHOUT ACCESS
TAKING WITHOUT ACCESS ALONG PROPERTY LINE
TAKING WITH ACCESS
PERMANENT EASEMENT
TEMPORARY EASEMENT

LEGEND

... CZ (P) ... CLEAR ZONE
--- CONST. (T) --- CONSTRUCTION EASEMENT
SR SR SLOPE RIGHTS
P L PROPERTY LINE
TOP OF CUT
TOE OF SLOPE

REVISED 06-17-93

APPROVED: LAWRENCE W. BLISS DATE: 8-30-91
AGENT D. PLANS & TITLES

NEWFANE
HES 015-1(15)
SHEET 13 OF 28

DEC 2 1996

15

TABLE OF PROJECT PROPERTY ACQUISITION

STATE OF VERMONT
AGENCY OF TRANSPORTATION
RIGHT OF WAY PLANS
DETAIL SHEET

PARCEL NO.	GRANTOR	SHEET NO.	BEGINNING STATION	ENDING STATION	TAKING	REM.	RIGHTS	TITLE TAKEN	DATE	TOWN OR CITY RECORDED	BK.	PG.	REMARKS	REVISION NO.	SHEET	DESCRIPTION OF REVISION	DATE	MADE BY	APPROVED BY
168	SEE PREVIOUS SHEET FOR PARCEL 16A SOFIELD, ROBERT & CLAUDIA	5, 6 8, 21 26	REV. 43+30 LT.	REV. 44+51 LT.	0.04A±		ALL R. T. & I.	COND.	07-29-93	NEWFANE	73	112-138	TH 62 1880 S.F.±	47	18, 23	PARCEL NO. 38 ROBINSON ET AL. DELETE 'ALL R. T. & I.' TO WATERLINE AT STA. REV. 136+35 CL. SHORTEN LENGTH OF WATERLINE FROM 78' TO 66' AND ADD 'EXCEPT & RESERVE' FOR SAME WATERLINE WITHIN R.O.W. PER C.O. 8407.	07-01-93	C. C. P.	L. W. B.
16C		5, 6, 8 21, 22 26, 27	REV. 43+80 LT.	REV. 108+74 RT.	0.58A±		ALL R. T. & I.	COND.	07-29-93	NEWFANE	73	112-138	VT RTE. 30	48	10, 20	PARCEL NO. 3 SUMMERS. REVISE PLANS TO SHOW TOTAL TAKE. CREATE NEW PARCEL 3E. DELETE ALL RIGHTS. PER C.O. 8414.	07-12-93	M. J. R.	L. W. B.
16D		5, 6, 8 21, 22 26, 27	REV. 107+30 LT.	REV. 110+05 RT.	0.11A±		ALL R. T. & I.	COND.	07-29-93	NEWFANE	73	112-138	TH 5	49	15, 22	PARCEL NO. 22 RICE. ADD REMAINDER AS PARCEL 22C. PER C.O. 8453.	11-03-93	M. J. R.	L. W. B.
17A	TOWN OF NEWFANE SCHOOL DISTRICT	5, 6 21, 22 26, 27	REV. 105+51 RT. REV. 104+86 RT. REV. 104+63 RT. REV. 104+65 RT. REV. 106+13 RT. REV. TH 70 600+84 RT.	REV. 106+42 RT. REV. 108+05 RT. REV. TH 70 602+10 RT. REV. 105+05 RT.	0.01A±		SLOPE CONST. (P) 0.12A± (T) 0.10A± CUL. DIT. & DR. (P) DRIVE (T)	COND.	07-29-93	NEWFANE	73	112-138	330 S.F.± STONE WALL 12' GRAVEL	50	19A, 23	PARCEL NO. 39A ROBINSON. ADD CULVERT (P) AT REV. 133+64 LT. PER C.O. 8630. MYLARS TO DESIGN 02-23-95	02-23-95	M. J. R.	L. W. B.
17B		5, 6 22, 27	REV. 109+28 RT. REV. TH 70 601+30 RT.	REV. 109+86 RT. REV. TH 70 602+50 RT.	0.08A±		SLOPE (T) 0.05A±	COND.	07-29-93	NEWFANE	73	112-138	3450 S.F.± 2020 S.F.±						
17C		5, 6, 21 22, 26 27	REV. 105+64 RT.	REV. 109+86 RT.	0.28A±		ALL R. T. & I.	COND.	07-29-93	NEWFANE	73	112-138	VT. RTE. 30						
17D		5, 6, 22 27	REV. TH 70 602+06 RT.	REV. 110+15 RT.	0.08A±		ALL R. T. & I.	COND.	07-29-93	NEWFANE	73	112-138	TH 70 3825 S.F.±						
18A	DUGGAN, MARY L. BROOKS, GLADYS E.	5, 6 21, 22 26, 27	REV. 108+50 LT. REV. 105+18 LT. REV. 105+40 LT. REV. 107+96 LT. REV. 108+00 LT. REV. 108+05 LT. REV. 108+27 LT. REV. 108+48 LT. REV. 109+00 LT. REV. 109+12 LT. REV. 110+48 LT. REV. 110+72 LT.	REV. 112+55 LT. REV. 111+73 LT. REV. 109+50 LT. REV. 110+00 RT. REV. 108+94 LT. REV. 110+04 LT. REV. 111+34 LT. REV. 111+21 LT.	0.87A±	2.19A±	DRIVE CONST. (T) SLOPE (P) 0.02A± EASE. TO REMOVE (T) 0.03A± EASE. TO REMOVE (T) EASE. TO REMOVE (T) SLOPE (P) 0.02A± CONST. (T) 0.02A± SLOPE (P) 0.01A±	WD	09-01-93	NEWFANE	73	259	12' GRAVEL TURN AROUND 875 S.F.± STONE WALL 1100 S.F.± 24' PINE 24' PINE 24' PINE 1000 S.F.± 900 S.F.± 415 S.F.±						
18B		5, 6, 21 22, 26 27	REV. 107+77 LT.	REV. 110+68 RT.	0.16A±		ALL R. T. & I.	COND.	07-29-93	NEWFANE	73	112-138	TH 5						
19	BROWN, DAVID H. & PATRICIA T.	6, 22, 27	REV. 111+73 LT.	REV. 112+55 LT.	0.11A±			COND.	07-29-93	NEWFANE	73	112-138							
20	BARRETT, JOHN R. & MARGARET A.	6, 22, 27	REV. 112+54 LT.	REV. 113+97 LT.	0.19A±			WD	08-20-93	NEWFANE	73	219							

03-3177 1805 84E075

ACCT.prop
/prop/84e075/re075d.dgn
DATE PLOTTED 23-FEB-1995
re075d5.1

DR. (P)- DRAINAGE RIGHT
DIT. (P)- DITCHING RIGHT
CH. (P)- CHANNEL RT.
DRIVE (T)- DRIVE RIGHT
CUL. (P)- CULVERT RIGHT
W- WATER SOURCES

PRESENT R.O.W.
TAKING WITHOUT ACCESS
TAKING WITHOUT ACCESS ALONG PROPERTY LINE
TAKING WITH ACCESS
PERMANENT EASEMENT
TEMPORARY EASEMENT

LEGEND . . . CZ (P)
--- CONST. (T) ---
SR SR
P
L
A A A
O O O

CLEAR ZONE
CONSTRUCTION EASEMENT
SLOPE RIGHTS
PROPERTY LINE
TOP OF CUT
TOE OF SLOPE

REVISED 02-23-95

APPROVED: LAWRENCE W. BLISS DATE: 9-30-91
AGENT D. PLANS & TITLES

R. O. W. PLANS

NEWFANE
HES 015-1(15)
SHEET 14 OF 28

TABLE OF PROJECT PROPERTY ACQUISITION

STATE OF VERMONT
AGENCY OF TRANSPORTATION
RIGHT OF WAY PLANS
DETAIL SHEET

PARCEL NO.	GRANTOR	SHEET NO.	BEGINNING STATION	ENDING STATION	TAKING	REM.	RIGHTS	TITLE TAKEN	DATE	TOWN OR CITY RECORDED	BK.	PG.	REMARKS	REVISION NO.	SHEET	DESCRIPTION OF REVISION	DATE	MADE BY	APPROVED BY
21A	AITHER, ROBERT L. & CHRISTINE R.	6, 9A 22, 27	REV. 110+25 RT. REV. TH 70 601+64 LT. REV. 109+94 RT.	RT. 30 56+68 RT. REV. 111+53 RT.	0.02A±	1.28A±	DRIVE SLOPE (T) 0.04A±	COND.	07-29-93	NEWFANE	73	112- 138	765 S.F. ± 12' GRAVEL 1750 S.F. ±						
21B		6, 9A 22, 27	REV. 110+68 RT. REV. 110+96 RT. REV. 111+24 RT. REV. 111+84 RT. RT 30 REV. 57+00 LT.	REV. 113+95 LT. REV. 112+58 RT. REV. 111+43 RT. REV. 112+45 RT. REV. 112+58 RT.	0.73A±	0.09A±	SLOPE (T) 0.01A± CONST. (T) 0.03A± SLOPE (T) 0.01A±	COND.	07-29-93	NEWFANE	73	112- 138	3890 S.F. ± 350 S.F. ± 1200 S.F. ± 360 S.F. ± DRIVE 16' GRAVEL MM 0106						
21C		6, 9A 22, 27	REV. 110+65 RT.	REV. 111+55 RT.	0.03A±		ALL R.T. & I.	COND.	07-29-93	NEWFANE	73	112- 138	TH 5 1100 S.F. ±						
21D		6, 9A 22, 27	REV. 110+47 RT.	REV. 112+08 RT.	0.17A±		ALL R.T. & I.	COND.	07-29-93	NEWFANE	73	112- 138	VT. RTE. 30						
21E		6, 9A 22, 27	TH 70 602+06 LT.	REV. 110+47 RT.	0.10A±		ALL R.T. & I.	COND.	07-29-93	NEWFANE	73	112- 138	TH 70						
22A	RICE, PETER W. & MARGARET R.	6, 9A 22, 27	REV. 112+55 LT.	REV. 115+75 LT.	0.76A±			COND.	07-29-93	NEWFANE	73	112-							
22B		6, 9A, 21 22, 27	REV. 108+50 LT.	REV. 113+97 LT.			ALL R.T. & I.	COND.	07-29-93	NEWFANE	73	112- 138	ROW THROUGH BROWN, DUGGAN, BROOKS, BARRETT & AITHER						
22C		22, 27	REV. 113+97 LT.	REV. 115+75 LT.	1.51A±			WD	12-08-93	NEWFANE	74	237- 238	138						
23	PARKS, WALTER B. & BARBARA S.	6, 22 27	REV. 112+58 RT. REV. 114+21 RT. REV. 114+80 LT.	REV. 115+04 RT. REV. 116+94 RT.	0.17A±	0.94A±	ALL R.T. & I.	COND.	07-29-93	NEWFANE	73	112- 138	WELL & APPURTENANCES ON PARCEL NO. 24						
			REV. 115+15 RT.				ALL R.T. & I.						WELL & APPURTENANCES ON PARCEL NO. 24						
23A		6, 22 27	REV. 112+08 RT.	REV. 115+05 RT.	0.63A±														

03-3177 1805 84E075

ACCT.prop
/prop/84e075/r/e075d.dgn
DATE PLOTTED 3-FEB-1995
r/e075d6.i

DR. (P)- DRAINAGE RIGHT
DIT. (P)- DITCHING RIGHT
CH. (P)- CHANNEL RT.
DRIVE (T)- DRIVE RIGHT
CUL. (P)- CULVERT RIGHT
W- WATER SOURCES

PRESENT R.O.W.
TAKING WITHOUT ACCESS
TAKING WITHOUT ACCESS ALONG PROPERTY LINE
TAKING WITH ACCESS
PERMANENT EASEMENT
TEMPORARY EASEMENT

LEGEND

... CZ (P) ...

CONST. (T)

SR SR

P

△ △ △

○ ○ ○

CLEAR ZONE
CONSTRUCTION EASEMENT
SLOPE RIGHTS
PROPERTY LINE
TOP OF CUT
TOE OF SLOPE

REVISED 11-03-93

R. O. W. PLANS

APPROVED: LAWRENCE W. BLISS DATE: 9-30-91
AGENT D. PLANS & TITLES

NEWFANE
HES 015-1(15)
SHEET 15 OF 28

TABLE OF PROJECT PROPERTY ACQUISITION

STATE OF VERMONT
AGENCY OF TRANSPORTATION
RIGHT OF WAY PLANS
DETAIL SHEET

PARCEL NO.	GRANTOR	SHEET NO.	BEGINNING STATION	ENDING STATION	TAKING	REM.	RIGHTS	TITLE TAKEN	DATE	TOWN OR CITY RECORDED	BK.	PG.	REMARKS	REVISION NO.	SHEET	DESCRIPTION OF REVISION	DATE	MADE BY	APPROVED BY
24A	CHANDLER, LISA M.	6, 9A 22, 27	REV. 113+15 LT. REV. 112+00 LT.	REV. 117+53 LT. REV. 117+25 LT.	1.78A±		DRIVE (T)	WD		NEWFANE			12' GRAVEL MM 0106						
24B		6, 9A 22, 27	REV. RTE. 30 57+63 LT.	REV. 113+60 CL			ALL R.T. & I.						ROW OVER PARKS						
25	KOHOUT, JOSEPH & HELEN G.	6, 7 9A, 22 23, 27 28	REV. 115+04 RT. REV. 117+50 LT. REV. RTE. 30 57+63 LT.	REV. 124+30 LT. REV. 124+30 LT.	2.87A±		ALL R.T. & I.	WD		NEWFANE			DRIVE 12' GRAVEL MM 0117 ROW						
26	HALLONQUIST, DAVID B. & NORA E.	6, 22 27	REV. 117+30 RT. REV. 117+25 RT. REV. 117+50 RT. ± REV. 117+68 RT. REV. 117+80 RT. REV. 117+85 RT. REV. 118+50 RT.	REV. 117+48 RT. REV. 117+48 RT. REV. 118+25 RT. ± REV. 118+68 RT. REV. 118+53 RT. REV. 118+50 RT. REV. 118+65 RT.	0.01A±		CONST. (T) 0.01A± ALL R.T. & I. (T) 0.06A± CONST. (T) 0.06A± DITCH (P) 0.05A± DRAINAGE (P) CULVERT (P)	WD	07-06-93	NEWFANE	73	38	180 S.F. ± 200 S.F. ± WELL & APPURTENANCES 2800 S.F. ± 2080 S.F. ±						
27	TONNESEN, MARTIN & KATHERINE R.	6, 7 9A, 22 23, 27 28	REV. 117+48 RT. REV. 117+83 RT. REV. 117+48 RT. REV. 118+08 RT. REV. 118+08 RT. REV. 118+18 RT. REV. 118+40 LT. REV. 118+61 RT. REV. 121+63 RT.	REV. 123+77 LT. REV. 118+42 RT. REV. 121+50 RT. REV. 117+85 RT. REV. 118+75 RT. REV. 118+90 LT. REV. 119+38 RT. REV. 123+40 RT.	1.88A±		DITCH (P) 0.04A± CONST. (T) 0.07A± CULVERT (P) DRAINAGE (P) CONST. (T) 0.01A± ALL R.T. & I. (P) CULVERT (T) 0.04A± SLOPE (T)	WD	08-04-93	NEWFANE	73	173	1540 S.F. ± 3100 S.F. ± 650 S.F. ± WELL & APPURTENANCES ON PARCEL 25 1600 S.F. ±						
28	MAYER, ERIC T. & LISA M.	6, 22 27	REV. 118+35 RT. VT. RTE. 30 62+70 RT. VT. RTE. 30 62+70 RT. VT. RTE. 30 65+26 RT.				ALL R.T. & I. (P) CUL., DIT. & DR. (T) DITCH (T) CUL., DIT. & DR. (P)	WD	09-15-93			73	327	SPRING & WATER LINE CONTINUATION OF DITCH (P) AT SAME STATION					

03-3177 1805 84E075

ACCT:prop
/rprop/84e075/re075d.dgn
DATE PLOTTED 17-JUN-1993
84e075d7.1

DR. (P)- DRAINAGE RIGHT
DIT. (P)- DITCHING RIGHT
CH. (P)- CHANNEL RT.
DRIVE (T)- DRIVE RIGHT
CUL. (P)- CULVERT RIGHT
☒ WATER SOURCES

PRESENT R.O.W.
TAKING WITHOUT ACCESS
TAKING WITHOUT ACCESS ALONG PROPERTY LINE
TAKING WITH ACCESS
PERMANENT EASEMENT
TEMPORARY EASEMENT

LEGEND

... CZ (P) ...
--- CONST. (T) ---
SR SR
P
L
△ △ △
○ ○ ○

CLEAR ZONE
CONSTRUCTION EASEMENT
SLOPE RIGHTS
PROPERTY LINE
TOP OF CUT
TOE OF SLOPE

REVISED 06-17-93

R. O. W. PLANS

APPROVED: LAWRENCE W. BLISS DATE: 9-30-91
AGENT D. PLANS & TITLES

NEWFANE
HES 015-1(15)
SHEET 16 OF 28

DEC 2 1996

TABLE OF PROJECT PROPERTY ACQUISITION

STATE OF VERMONT
AGENCY OF TRANSPORTATION
RIGHT OF WAY PLANS
DETAIL SHEET

PARCEL NO.	GRANTOR	SHEET NO.	BEGINNING STATION	ENDING STATION	TAKING	REM.	RIGHTS	TITLE TAKEN	DATE	TOWN OR CITY RECORDED	BK.	PG.	REMARKS	REVISION NO.	SHEET	DESCRIPTION OF REVISION	DATE	MADE BY	APPROVED BY
29	LEACH, FLORENCE - ESTATE	7, 22, 23 27, 28	REV. 123+40 RT. REV. 123+40 RT. REV. 124+15 LT. REV. 127+25 RT.	REV. 127+30 RT. REV. 126+46 RT.	1.29A±		ALL R.T. & I. SLOPE (T) 0.06A± ALL R.T. & I. DRAINAGE (P)	OC		NEWFANE			2700 S.F. ± SPRING & WATERLINE						
30	CLARK, ARCHIBALD S. & LORRIE A.	7, 8 23, 28	REV. 124+30 LT. REV. 127+76 LT. REV. 127+90 LT. REV. 127+50 LT.	REV. 130+70 LT. REV. 129+62 LT. REV. 129+45 LT. REV. 130+00 LT.	1.58A±		CONST. SLOPE (T) 0.04A± (P) 0.06A±	WD	06-11-93	NEWFANE	72	480	1800 S.F. ± 2600 S.F. ± DRIVE 12' GRAVEL MM 0136						
31A	MAGRATH, LINDA & DOUGLAS	7, 23 28	REV. 128+19 RT. REV. 127+30 RT. REV. 127+25 RT. REV. 127+95 RT.	REV. 131+46 RT. REV. 131+46 RT. REV. 130+35 RT.	0.45A±	1.22A±	DRAINAGE SLOPE (P) (T) 0.05A±	WD	10-07-93	NEWFANE	73	442	2178 S.F. ±						
31B		7, 23, 28	RTE. 30 REV. 76+08 LT. RTE. 30 REV. 75+95 LT. RTE. 30 REV. 76+00 LT. RTE. 30 REV. 77+00 LT. RTE. 30 REV. 77+50 LT.	REV. 131+69 RT. RTE 30 REV. 76+50 LT. RTE 30 REV. 77+70 LT.	0.01A±		CULVERT SLOPE (P) (T) 0.01A± CULVERT DRIVE (T)	WD	10-07-93	NEWFANE	73	442	600 S.F. ± 100 S.F. ± 12' GRAVEL						
31C		7, 23, 28	REV. RTE. 30 74+50 RT.	REV. 131+82 RT.	0.26A±		ALL R.T. & I.	WD	10-07-93	NEWFANE	73	442	VT. RTE. 30						
31D		7, 23, 28	REV. 131+00 RT.	REV. 131+62 RT.			SLOPE (T) 0.03A±	WD	10-07-93	NEWFANE	73	442	1360 S.F. ± BY OPTION ONLY						
32	STEPHENS, OLIN J., III & CAROL D.	7, 23 28	RTE. 30 73+68 RT. RTE. 30 74+00 RT. RTE. 30 73+50 RT. RTE. 30 71+00 LT. ±	REV. RTE. 30 75+12 RT. REV. RTE. 30 74+80 RT. RTE. 30 73+00 LT. ±			CONST. SLOPE (T) 0.02A± DRAINAGE (P) 0.01A± ALL R.T. & I.	WD		NEWFANE			700 S.F. ± 620 S.F. ± SPRING & WATER LINE						
33A	N.J.M. REALTY - LIMITED PARTNERSHIP	7, 23 28	REV. RTE. 30 76+38 RT.	REV. 132+63 RT.	0.06A±			WD		NEWFANE			2400 S.F. ±						
33B			REV. 133+24 RT.	REV. 134+04 RT.	0.01A±								400 S.F. ±						
33C			REV. 131+50 RT.	REV. 133+97 RT.	0.19A±		ALL R.T. & I.						VT. RTE. 30						

03-3177 1805 84E075

ACCT: prop
/usr/zfor/070070.dlr/84e075d.ogn
DATE PLOTTED 15-OCT-1992

DR. (P)- DRAINAGE RIGHT
DIT. (P)- DITCHING RIGHT
CH. (P)- CHANNEL RT.
DRIVE (T)- DRIVE RIGHT
CUL. (P)- CULVERT RIGHT
W- WATER SOURCES

PRESENT R.O.W.
TAKING WITHOUT ACCESS
TAKING WITHOUT ACCESS ALONG PROPERTY LINE
TAKING WITH ACCESS
PERMANENT EASEMENT
(T) TEMPORARY EASEMENT

LEGEND
CZ (P) CLEAR ZONE
CONST. (T) CONSTRUCTION EASEMENT
SR SLOPE RIGHTS
P PROPERTY LINE
L TOP OF CUT
TOP OF SLOPE

REVISED 10-15-92

APPROVED: LAWRENCE W. BLISS DATE: 9-30-91
AGENT D. PLANS & TITLES

R. O. W. PLANS
NEWFANE
HES 015-1(15)
SHEET 17 OF 28

TABLE OF PROJECT PROPERTY ACQUISITION

STATE OF VERMONT
AGENCY OF TRANSPORTATION
RIGHT OF WAY PLANS
DETAIL SHEET

PARCEL NO.	GRANTOR	SHEET NO.	BEGINNING STATION	ENDING STATION	TAKING	REM.	RIGHTS	TITLE TAKEN	DATE	TOWN OR CITY RECORDED	BK.	PG.	REMARKS	REVISION NO.	SHEET	DESCRIPTION OF REVISION	DATE	MADE BY	APPROVED BY
34A	DELUCA, CHARLES A. & CAROL A.	7, 23 28	REV. 130+67 LT. REV. 132+37 LT. REV. 132+80 LT.	REV. 132+66 LT.	0.61A±		EASE. (T)	WD PERMIT	08-11-93	NEWFANE	73	202	12' GRAVEL MM 0145 IN COMMON OVER LANDS OF PARCEL NO. 13 REMOVE CULVERT						
34B		7, 23, 28	REV. 131+69 RT.	REV. 132+60 RT.	0.07A±		ALL R.T. & I.						VT. RTE. 30 3257 S.F.±						
34C		7, 23, 28	REV. 132+18 RT.	REV. 132+76 LT.	0.02A±		ALL R.T. & I.						VT. RTE. 30 875 S.F.±						
35	ERHARDT, ERIC G.	7, 23 28	REV. 132+18 RT. REV. 132+37 LT. REV. 132+82 LT. REV. 132+87 LT. REV. 132+97 LT. REV. 133+10 LT.	REV. 133+57 RT. REV. 134+18 LT. REV. 133+75 LT. REV. 134+28 LT.	0.28A±		ALL R.T. & I. DRIVE (T) EASE. (T) SLOPE (P) 0.09A± DITCH & DRAINAGE (P) 0.01A± CONST. (T) 0.03A±	WD		NEWFANE			VT. RTE. 30 12' GRAVEL MM 0149 REMOVE CULVERT 3900 S.F.± 450 S.F.± 1250 S.F.±						
36	HINTON, JENNY E. STRANG, GARRET A. & BARBARA A. GANS, PETER C.	7, 23 28	REV. 132+37 RT.					PERMIT					12' GRAVEL DRIVE MM 0145 IN COMMON OVER LANDS OF PARCEL NO. 35						
37	FLORSCHUTZ, JAMES DEININGER, KAREN	7, 23 28	REV. 123+40 RT. REV. 124+15 LT. REV. 123+40 RT. REV. 127+25 RT.	REV. 127+30 RT. REV. 126+46 RT.	1.29A±	3.27A±	ALL R.T. & I. ALL R.T. & I. SLOPE (T) 0.06A± DRAINAGE (P)	QCD		NEWFANE			LANDS OF FLORENCE LEACH - ESTATE SPRING & WATERLINE 2700 S.F.±						
38A	ROBINSON, ESTHER A. ROBINSON, SCOTT E. RECORD, SUSAN R. BROOKS, NANCY R. WORDEN, JANE R.	7, 23 28	REV. 135+83 RT. REV. 136+01 RT. REV. 136+06 RT. REV. 135+81 RT. REV. 136+08 RT. REV. 136+35 CL.	REV. 136+86 RT. REV. 136+86 RT. REV. 136+26 RT.	0.02A±		DRIVE (T) SLOPE (T) 0.01A± CULVERT (P) EASE (T) EXCEPT & RESERVE	WD		NEWFANE			825 S.F.± 16' GRAVEL MM 0152 TURN-OUT 480 S.F.± REMOVE TREE WATERLINE						
38B		7, 23, 28	REV. 135+81 RT.	REV. 136+86 RT.	0.08A±		ALL R.T. & I.						VT. RTE. 30 3630 S.F.±						

03-3177 1805 84E075

ACCT:prop
/prop/84e075/prop075d.dgn
DATE PLOTTED 01-JUL-1993
r075d9.j

DR. (P)- DRAINAGE RIGHT
DIT. (P)- DITCHING RIGHT
CH. (P)- CHANNEL RT.
DRIVE (T)- DRIVE RIGHT
CUL. (P)- CULVERT RIGHT
[W]- WATER SOURCES

PRESENT R.O.W.
TAKING WITHOUT ACCESS
TAKING WITHOUT ACCESS ALONG PROPERTY LINE
TAKING WITH ACCESS
PERMANENT EASEMENT
TEMPORARY EASEMENT

LEGEND
--- CZ (P) --- CLEAR ZONE
--- CONST. (T) --- CONSTRUCTION EASEMENT
SR SR SLOPE RIGHTS
P PROPERTY LINE
L TOP OF CUT
△ △ △ TOE OF SLOPE

REVISED 07-01-93

APPROVED: LAWRENCE W. BLISS DATE: 9-30-91
AGENT D. PLANS & TITLES

R. O. W. PLANS
NEWFANE
HES 015-1(15)
SHEET 18 OF 28

TABLE OF PROJECT PROPERTY ACQUISITION

STATE OF VERMONT
AGENCY OF TRANSPORTATION
RIGHT OF WAY PLANS
DETAIL SHEET

PARCEL NO.	GRANTOR	SHEET NO.	BEGINNING STATION	ENDING STATION	TAKING	REM.	RIGHTS	TITLE TAKEN	DATE	TOWN OR CITY RECORDED	BK.	PG.	REMARKS	REVISION NO.	SHEET	DESCRIPTION OF REVISION	DATE	MADE BY	APPROVED BY
39A	ROBINSON, HENRY H. & JON D. (TRUSTEES)	7, 23, 24, 28	REV. 133+38 LT. REV. 133+38 LT. REV. 133+65 LT. REV. 134+26 LT. REV. 136+33 LT. REV. 136+51 LT. REV. 136+57 LT. REV. 136+77 LT. REV. 137+30 LT. REV. 137+38 LT.	REV. 136+57 LT. REV. 136+42 LT. REV. 136+42 LT. REV. 137+30 LT. REV. 137+30 LT.	0.12A±		SLOPE (P) 0.19A± CULVERT (P) CONST. (T) 0.05A± REMOVE & RESET (T) DRIVE (T) SLOPE (T) 0.01A± REMOVE & RESET (T) REMOVE & RESET (T) DRIVE (T)	COND.	07-29-93	NEWFANE	73	112-138	2100 S.F. ± 10 GRANITE POSTS 12" GRAVEL MM 0153 600 S.F. ± LILAC 12" GRAVEL MM 0155						
39B		7, 23, 24, 28	REV. 133+51 RT. REV. 134+16 RT. REV. 134+32 RT. REV. 135+63 RT. REV. 135+81 RT. REV. 136+84 RT.	REV. 137+54 CL. REV. 135+81 RT. REV. 135+83 RT. REV. 135+81 RT. REV. 137+54 RT.	0.36A±		ALL R.T. & I. CONST. (T) 0.04A± SLOPE (P) 0.08A± DRAINAGE (P) CULVERT (T) 0.02A± SLOPE (T)	COND.	07-29-93	NEWFANE	73	112-138	VT. RTE 30 1550 S.F. ± 3275 S.F. ± 910 S.F. ±						
39C			REV. 133+64 LT.				CULVERT (P)	WDOE	12-03-94	NEWFANE	76	68							
40A	TOWN OF NEWFANE	4, 20	REV. 28+57 LT. REV. 29+64 LT.	REV. 30+05 LT.	0.20A±		ALL R.T. & I. APPROACH (T)	QCD	08-19-93	NEWFANE	73	214	VT. RTE. 30 & TH 44 TH 44						
40B		5, 21	REV. 40+65 LT. REV. 43+78 LT. REV. TH 5 3+00 RT.	REV. 44+05 LT.	0.40A±		ALL R.T. & I. APPROACH (T) APPROACH (T)	QCD	08-19-93	NEWFANE	73	214	VT. RTE. 30 & TH 62 TH 5 TH 5						
40C		5, 6, 21	REV. 107+30 LT. REV. 105+00 LT.	REV. 111+55 RT. REV. 106+12 LT.	0.40A±		ALL R.T. & I. APPROACH (T)	QCD	08-19-93	NEWFANE	73	214	VT. RTE. 30 & TH 5 T.H. 5						
40D		6, 22	TH 70 602+06 RT. REV. 109+50 RT.	REV. 110+27 RT.	0.22A±		ALL R.T. & I. APPROACH (T)	QCD	08-19-93	NEWFANE	73	214	VT. RTE. 30 & TH 70 TH 70						
41	CENTRAL VERMONT PUBLIC SERVICE CORP.												UTILITY						
42	NEW ENGLAND TELEPHONE COMPANY												UTILITY						
	RELINQUISHMENT NO. 1		REV. 29+65 LT.	REV. TH 44 200+94 CL.									LENGTH 58' TH 44						
	RELINQUISHMENT NO. 2		REV. 43+80 LT.	REV. TH 5 4+99 LT.									LENGTH 450' TH 5						
	RELINQUISHMENT NO. 3		REV. 109+50 RT.	OLD RTE. 30 77+70 CL.									LENGTH 2347' OLD RTE. 30						
	MAINTENANCE AGREEMENT AREA NO. I		REV. 29+64 LT.	REV. 29+65 LT.									LENGTH 22' TH 44						
	MAINTENANCE AGREEMENT AREA NO. II		REV. 43+80 LT.	REV. 43+80 LT.									LENGTH 22' TH 5						
	MAINTENANCE AGREEMENT AREA NO. III		REV. 109+50 RT.	REV. 109+50 RT.									LENGTH 22' TH 70						
	MAINTENANCE AGREEMENT AREA NO. IV		REV. 132+30 RT.	REV. OLD RT 30 77+70 CL									LENGTH 90' OLD RTE. 30						

03-31 77 1805 84E075

ACCT.prop
/prop/84e075/re075d.dgn
DATE PLOTTED 25-FEB-1995
re075d10.1

DR. (P)- DRAINAGE RIGHT
DIT. (P)- DITCHING RIGHT
CH. (P)- CHANNEL RT.
DRIVE (T)- DRIVE RIGHT
CUL. (P)- CULVERT RIGHT
[W]- WATER SOURCES

PRESENT R.O.W.
TAKING WITHOUT ACCESS
TAKING WITHOUT ACCESS ALONG PROPERTY LINE
TAKING WITH ACCESS
PERMANENT EASEMENT
TEMPORARY EASEMENT

LEGEND
CZ (P)
CONST. (T)
SR
P
L
A
O

CLEAR ZONE
CONSTRUCTION EASEMENT
SLOPE RIGHTS
PROPERTY LINE
TOP OF CUT
TOE OF SLOPE

REVISED 02-23-95

APPROVED: LAWRENCE W. BLISS DATE: 9-30-91
AGENT D. PLANS & TITLES

R. O. W. PLANS
NEWFANE
HES 015-1(15)
SHEET 19A OF 28

TABLE OF PROJECT PROPERTY ACQUISITION

STATE OF VERMONT
AGENCY OF TRANSPORTATION
RIGHT OF WAY PLANS
DETAIL SHEET

PARCEL NO.	GRANTOR	SHEET NO.	BEGINNING STATION	ENDING STATION	TAKING	REM.	RIGHTS	TITLE TAKEN	DATE	TOWN OR CITY RECORDED	BK.	PG.	REMARKS	REVISION NO.	SHEET	DESCRIPTION OF REVISION	DATE	MADE BY	APPROVED BY
43A	CANE, ARTHUR R. & VANCHERI, JANE	4, 20, 25	26+58 LT. 26+58 LT.	REV. 27+08 LT. REV. 27+08 LT.	0.02A±		SLOPE (T) 0.01A±	WD	07-07-93	NEWFANE	73	47	850 S.F. ± 300 S.F. ±						
43B			26+58 LT.	REV. 27+08 LT.	0.03A±		ALL R. T. & I.						VT. RTE. 30 1250 S.F. ±						
44	BERRIE, DAVID S. JENNESS, FREDERICK L.	6, 9A, 22, 27	REV. 110+25 RT.	RT 30 56+68 RT.			ALL R. T. & I.	OCD					SIGHT EASEMENT AREA WITHIN PARCEL 21A						

03-3177 1805 84E075

ACCT.prop
/usr/zfdr/070070.dfr/84e075d.dgn
DATE PLOTTED 8-FEB-1993
84e075dill

DR. (P)- DRAINAGE RIGHT
DIT. (P)- DITCHING RIGHT
CH. (P)- CHANNEL RT.
DRIVE (T)- DRIVE RIGHT
CUL. (P)- CULVERT RIGHT
W- WATER SOURCES

PRESENT R.O.W.
TAKING WITHOUT ACCESS
TAKING WITHOUT ACCESS ALONG PROPERTY LINE
TAKING WITH ACCESS
PERMANENT EASEMENT
TEMPORARY EASEMENT

LEGEND

CONST. (T)
SR
P
L
TOP OF CUT
TOE OF SLOPE


CLEAR ZONE
CONSTRUCTION EASEMENT
SLOPE RIGHTS
PROPERTY LINE
TOP OF CUT
TOE OF SLOPE

REVISED 02-09-93


APPROVED: LAWRENCE W. BLISS DATE: 9-30-91
AGENT D. PLANS & TITLES

R. O. W. PLANS
NEWFANE
HES 015-1(15)
SHEET 198 OF 28

DEC 2 1996 22

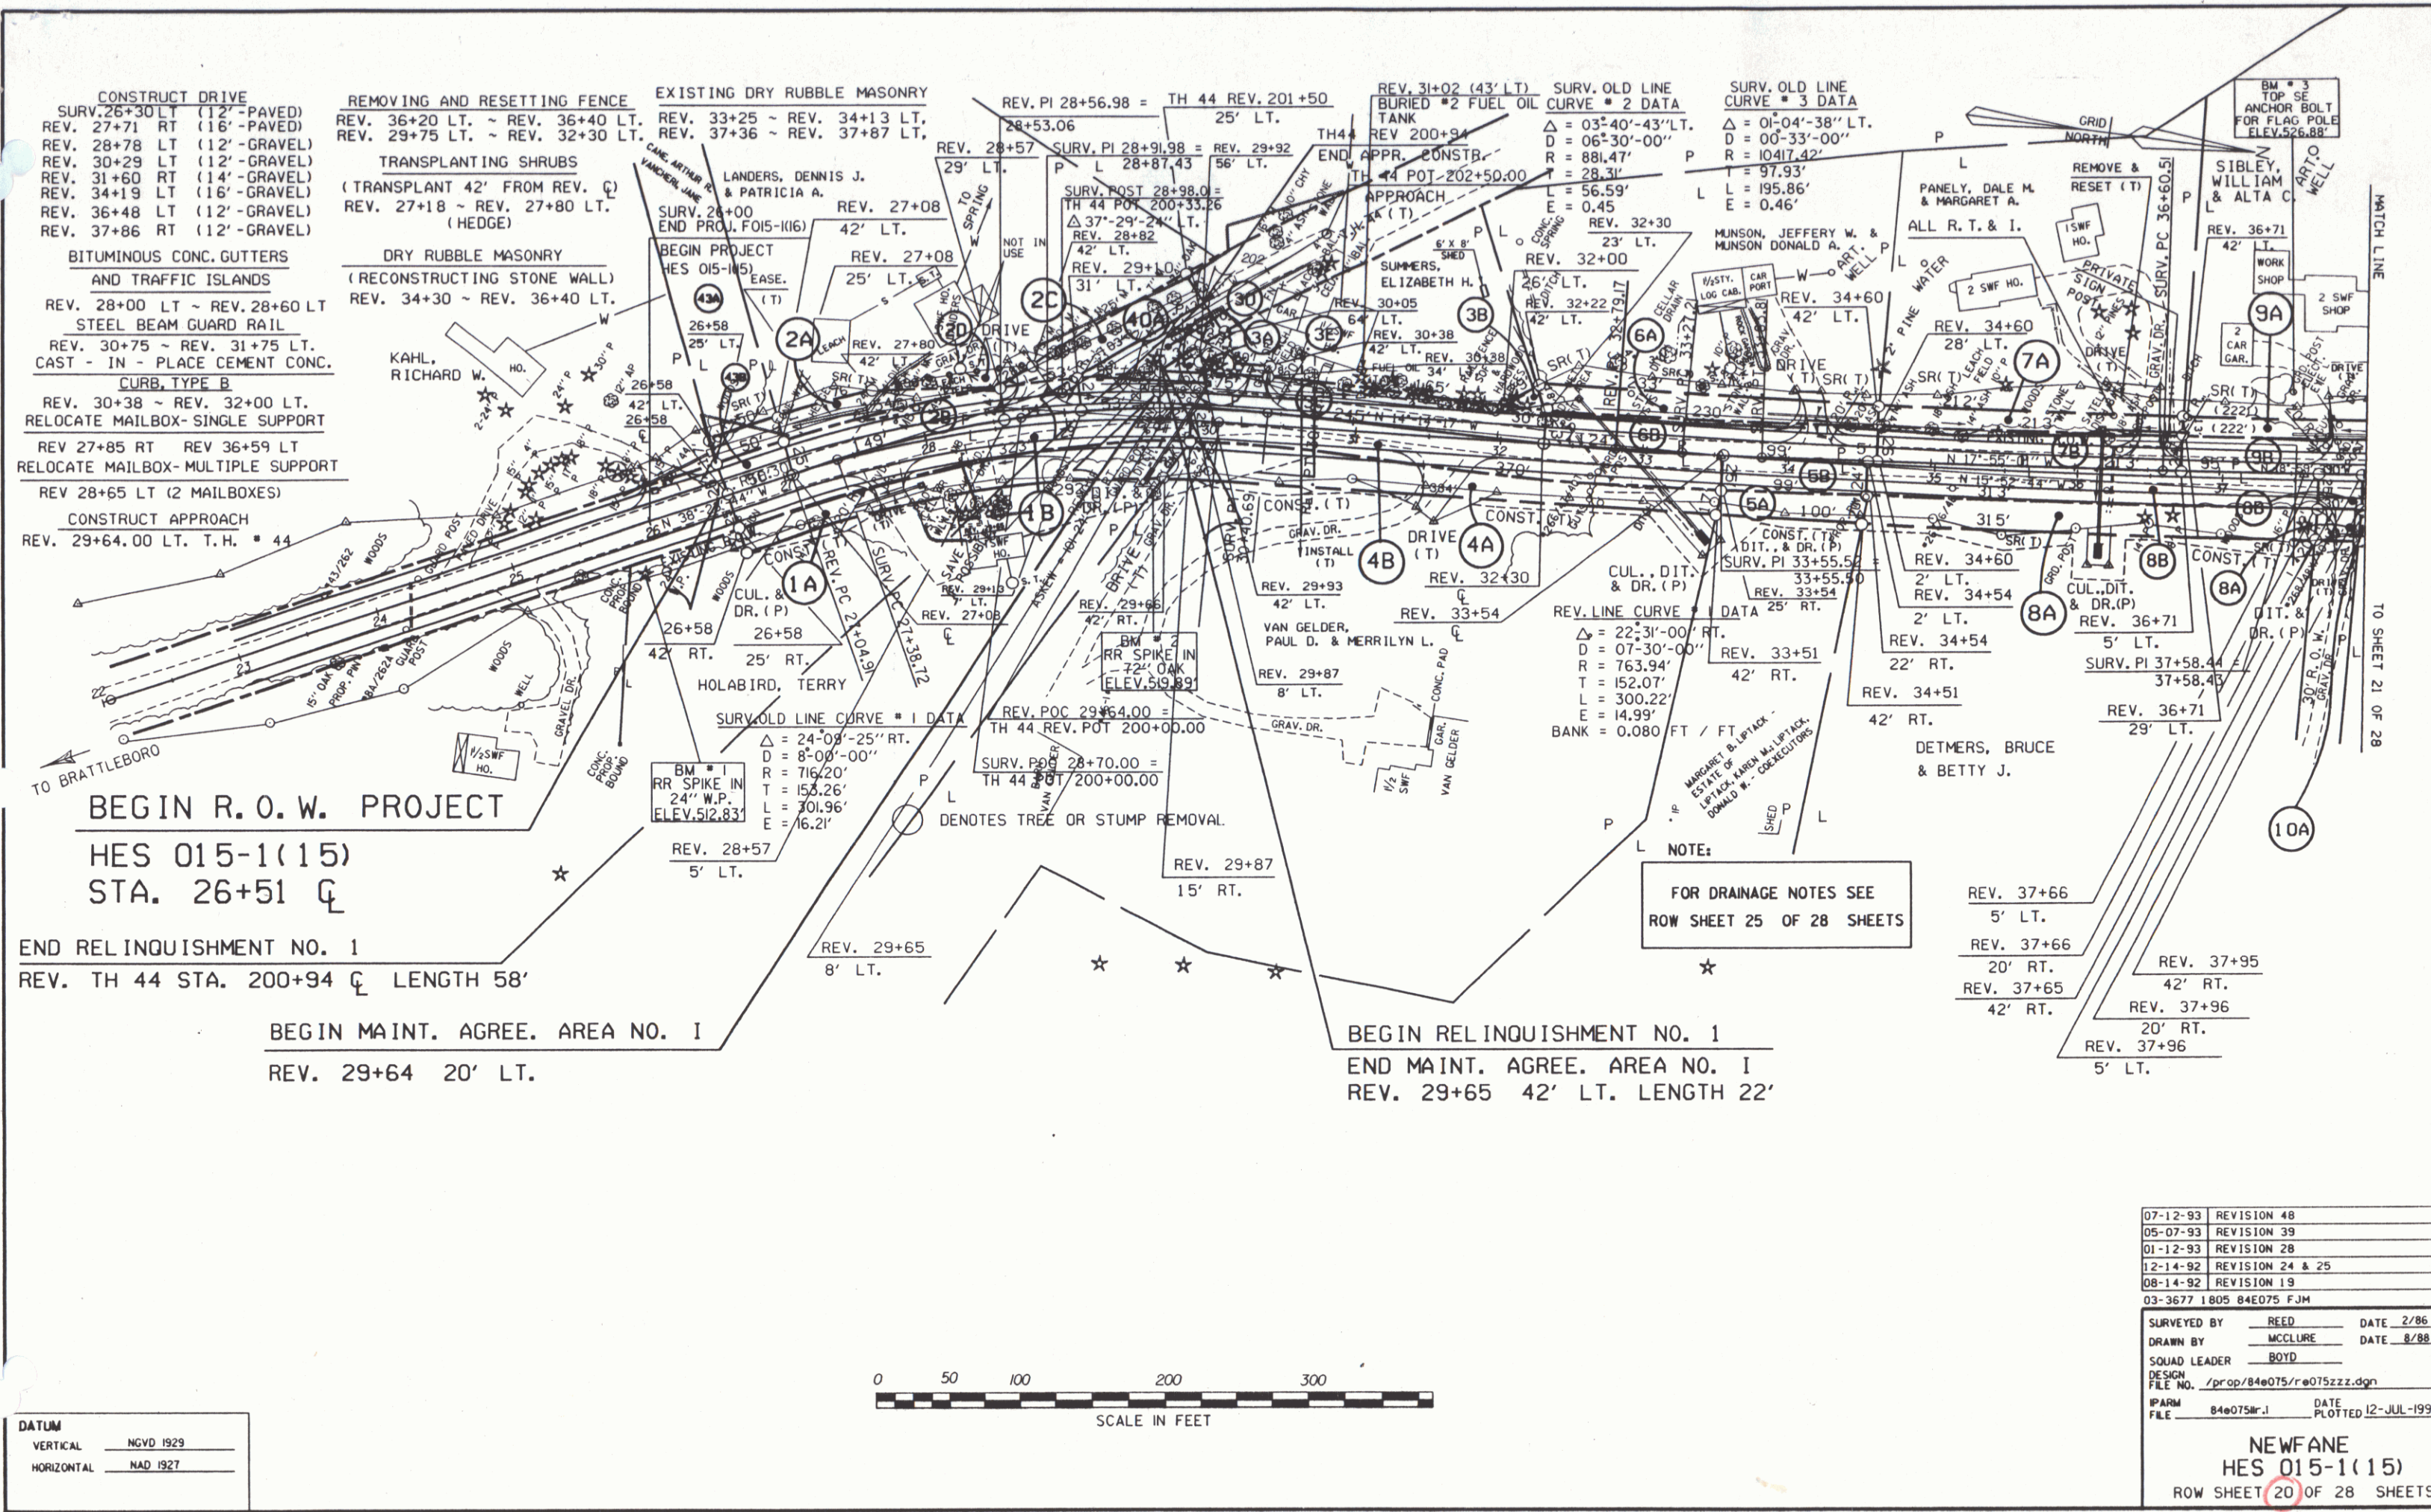




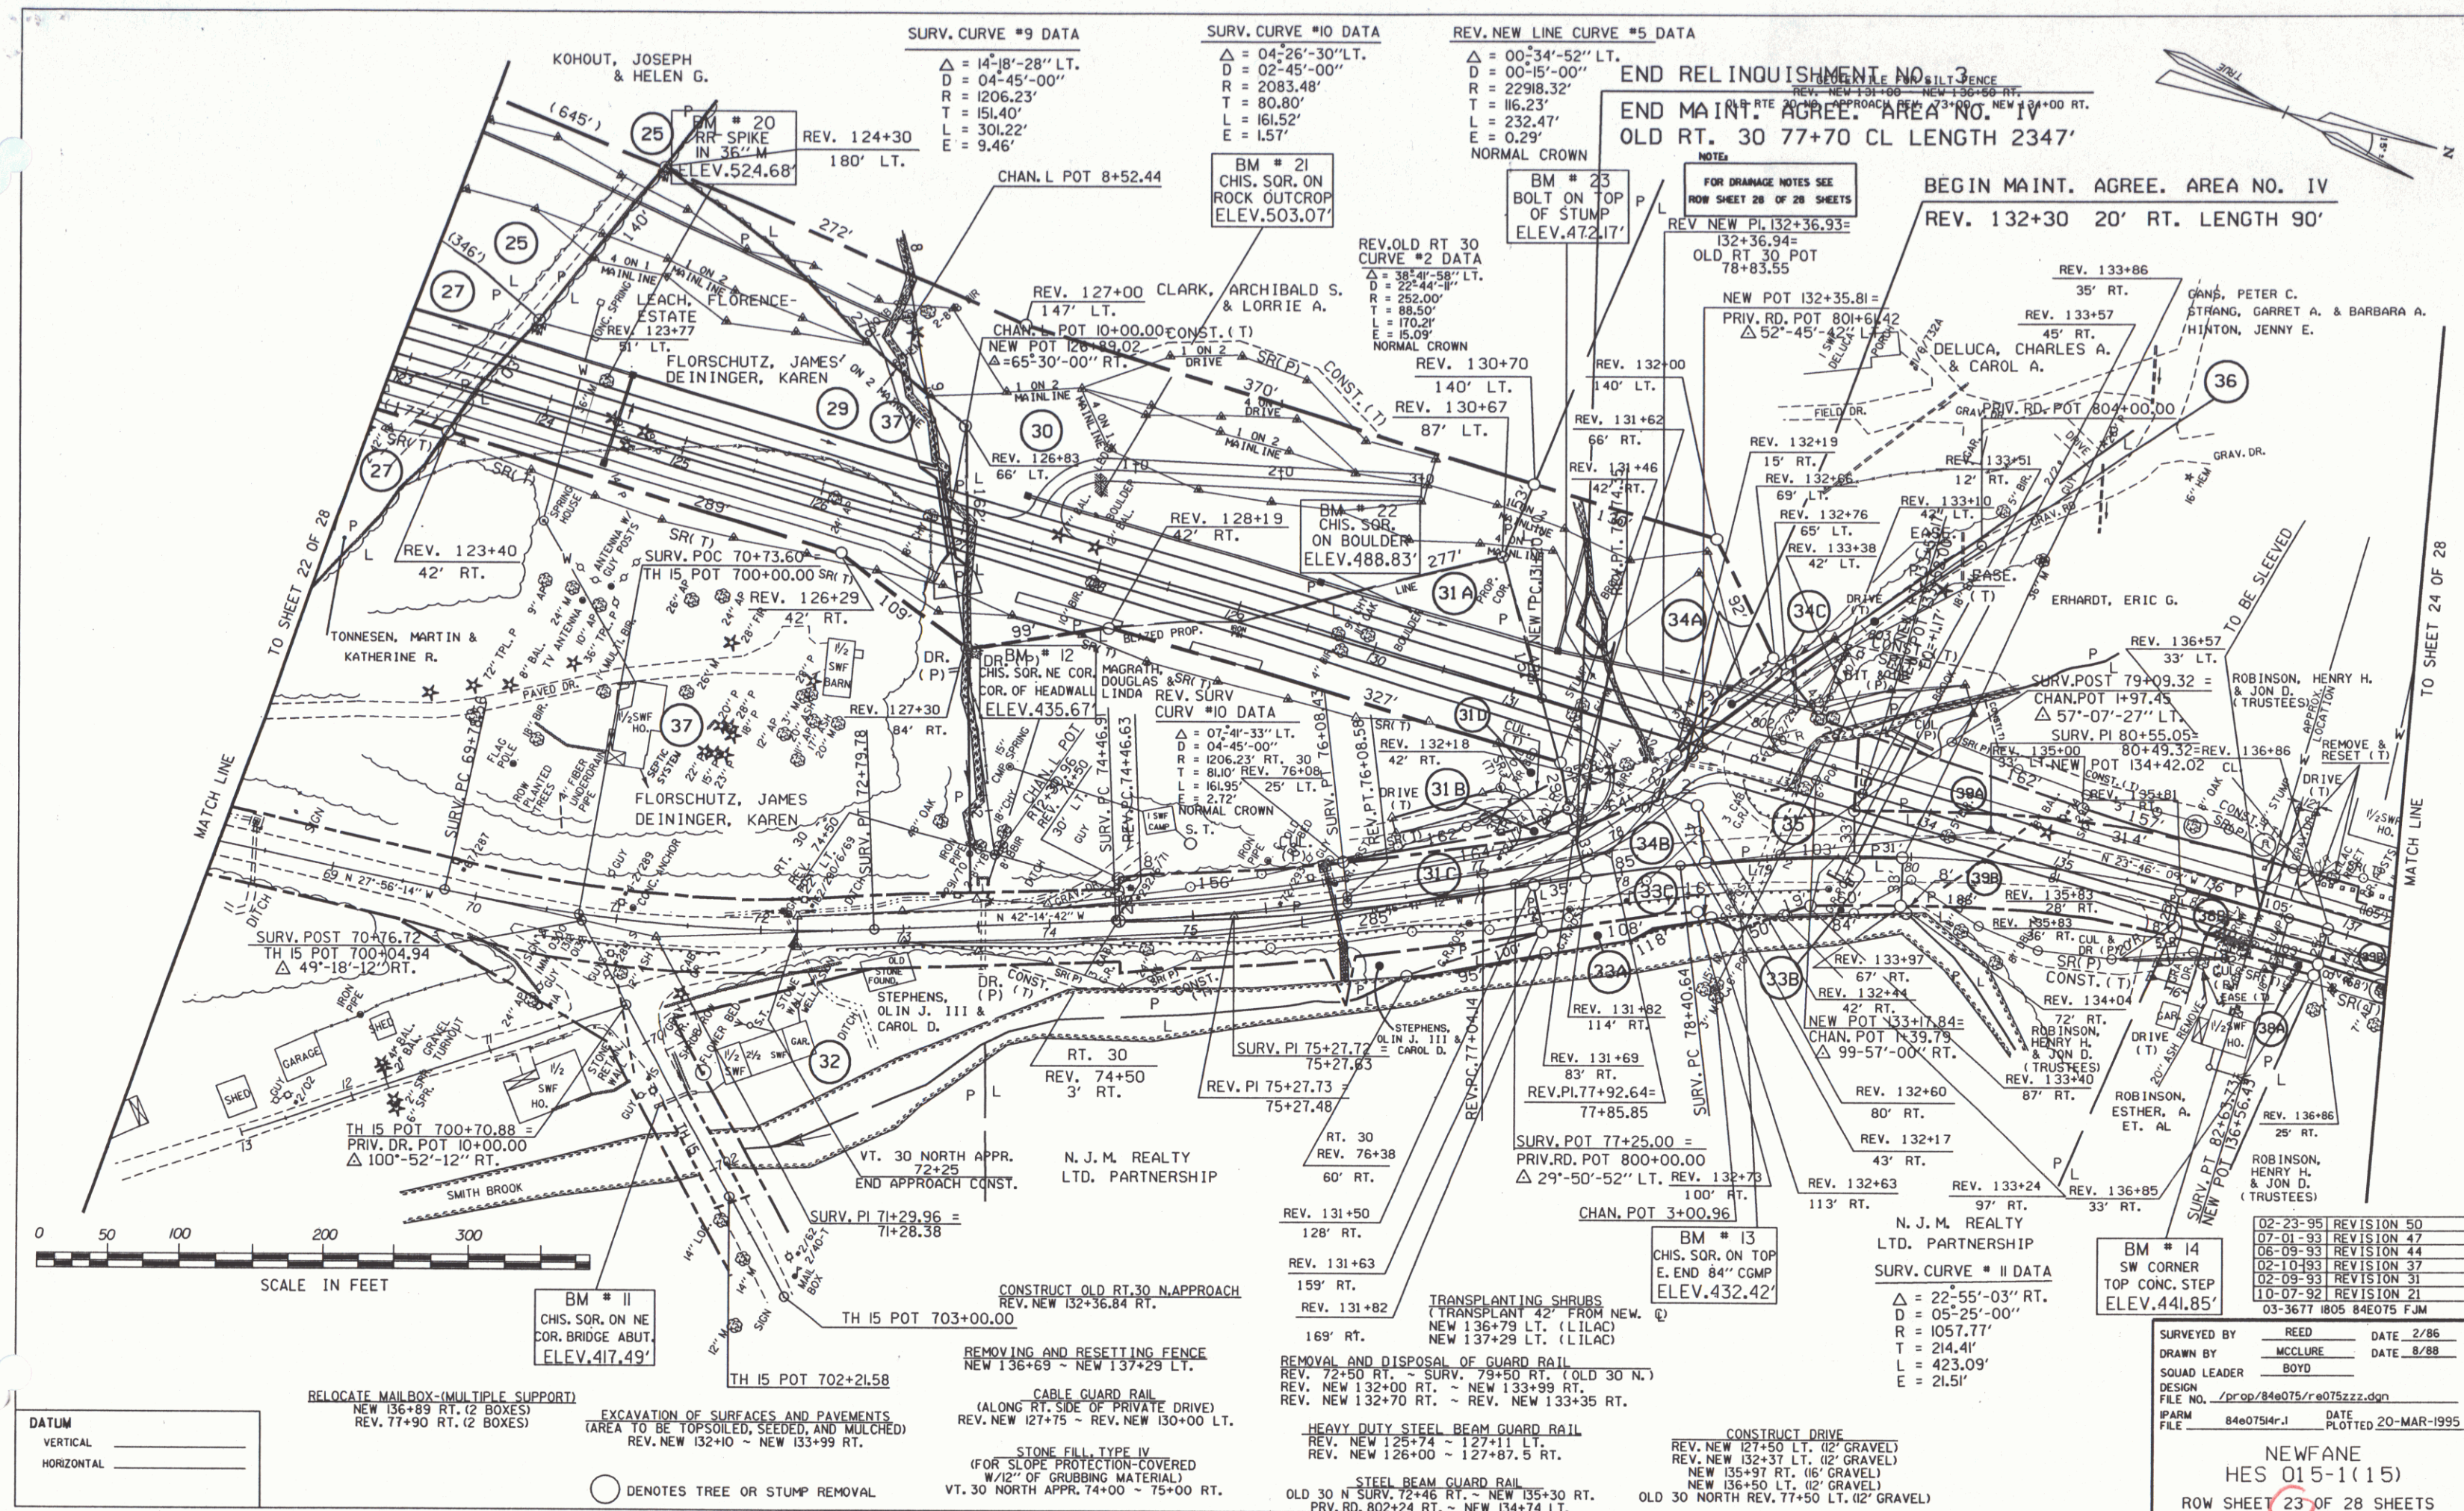

DEC 2 1996


26

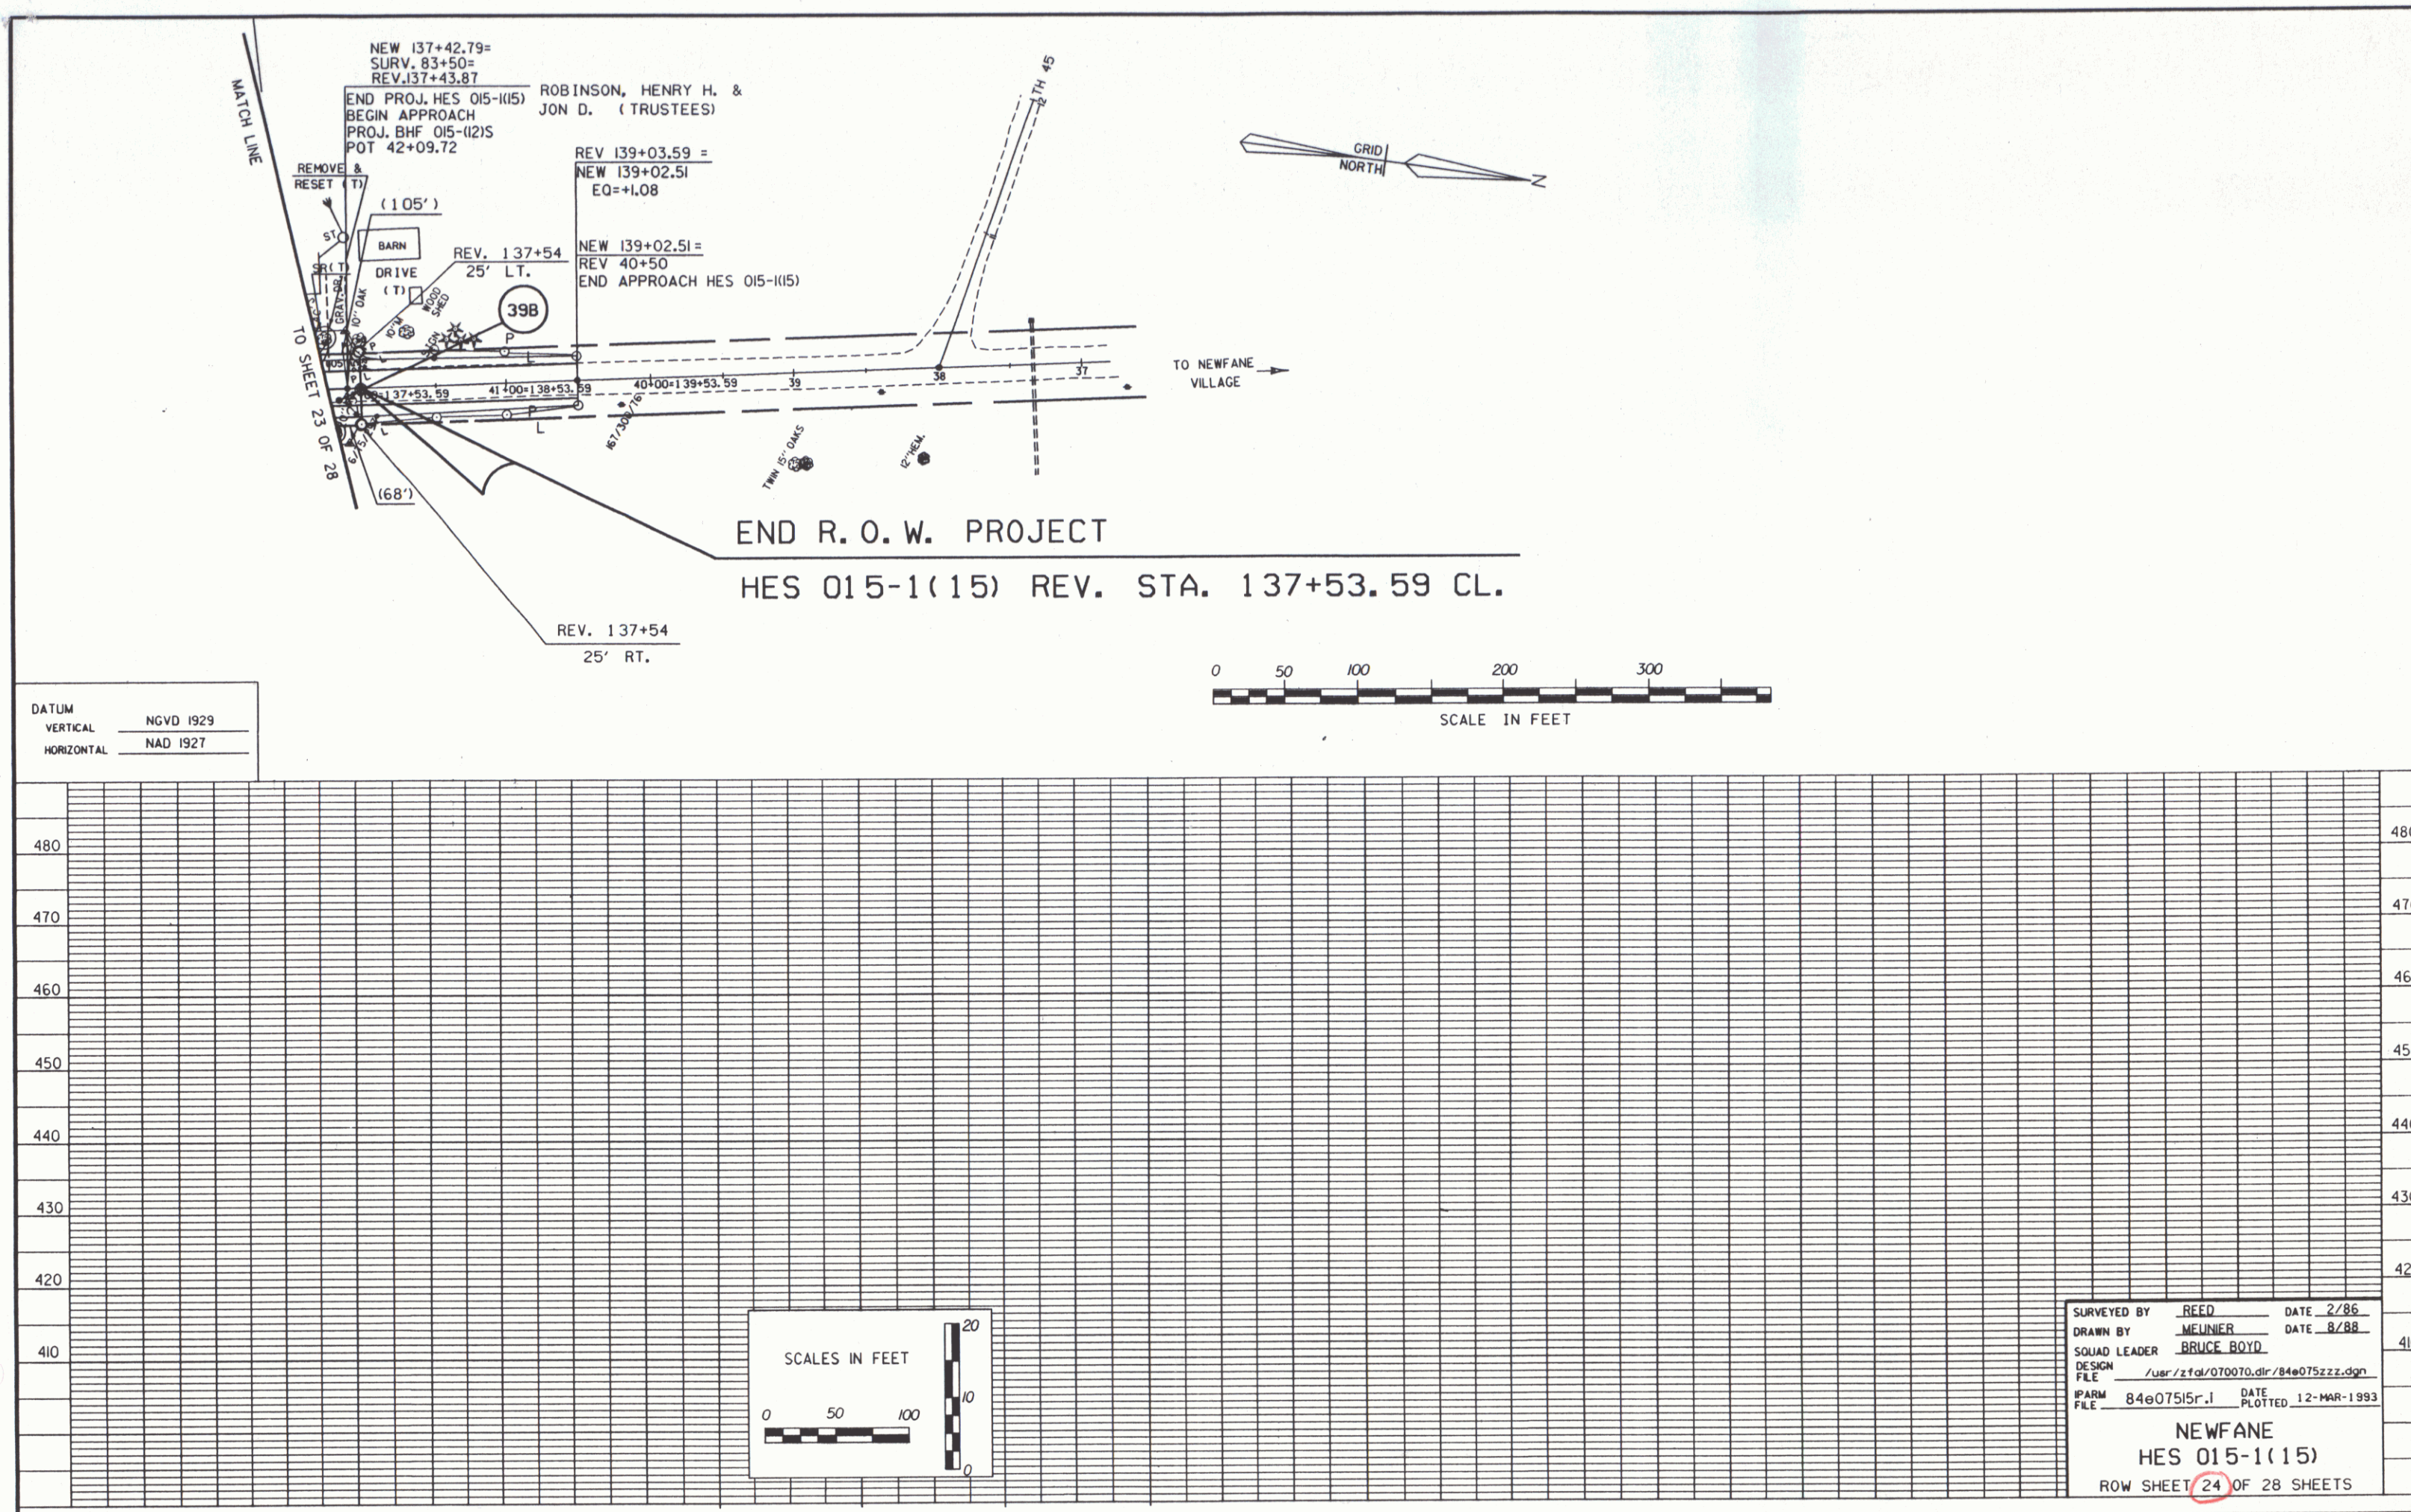

DEC 2 1996


27



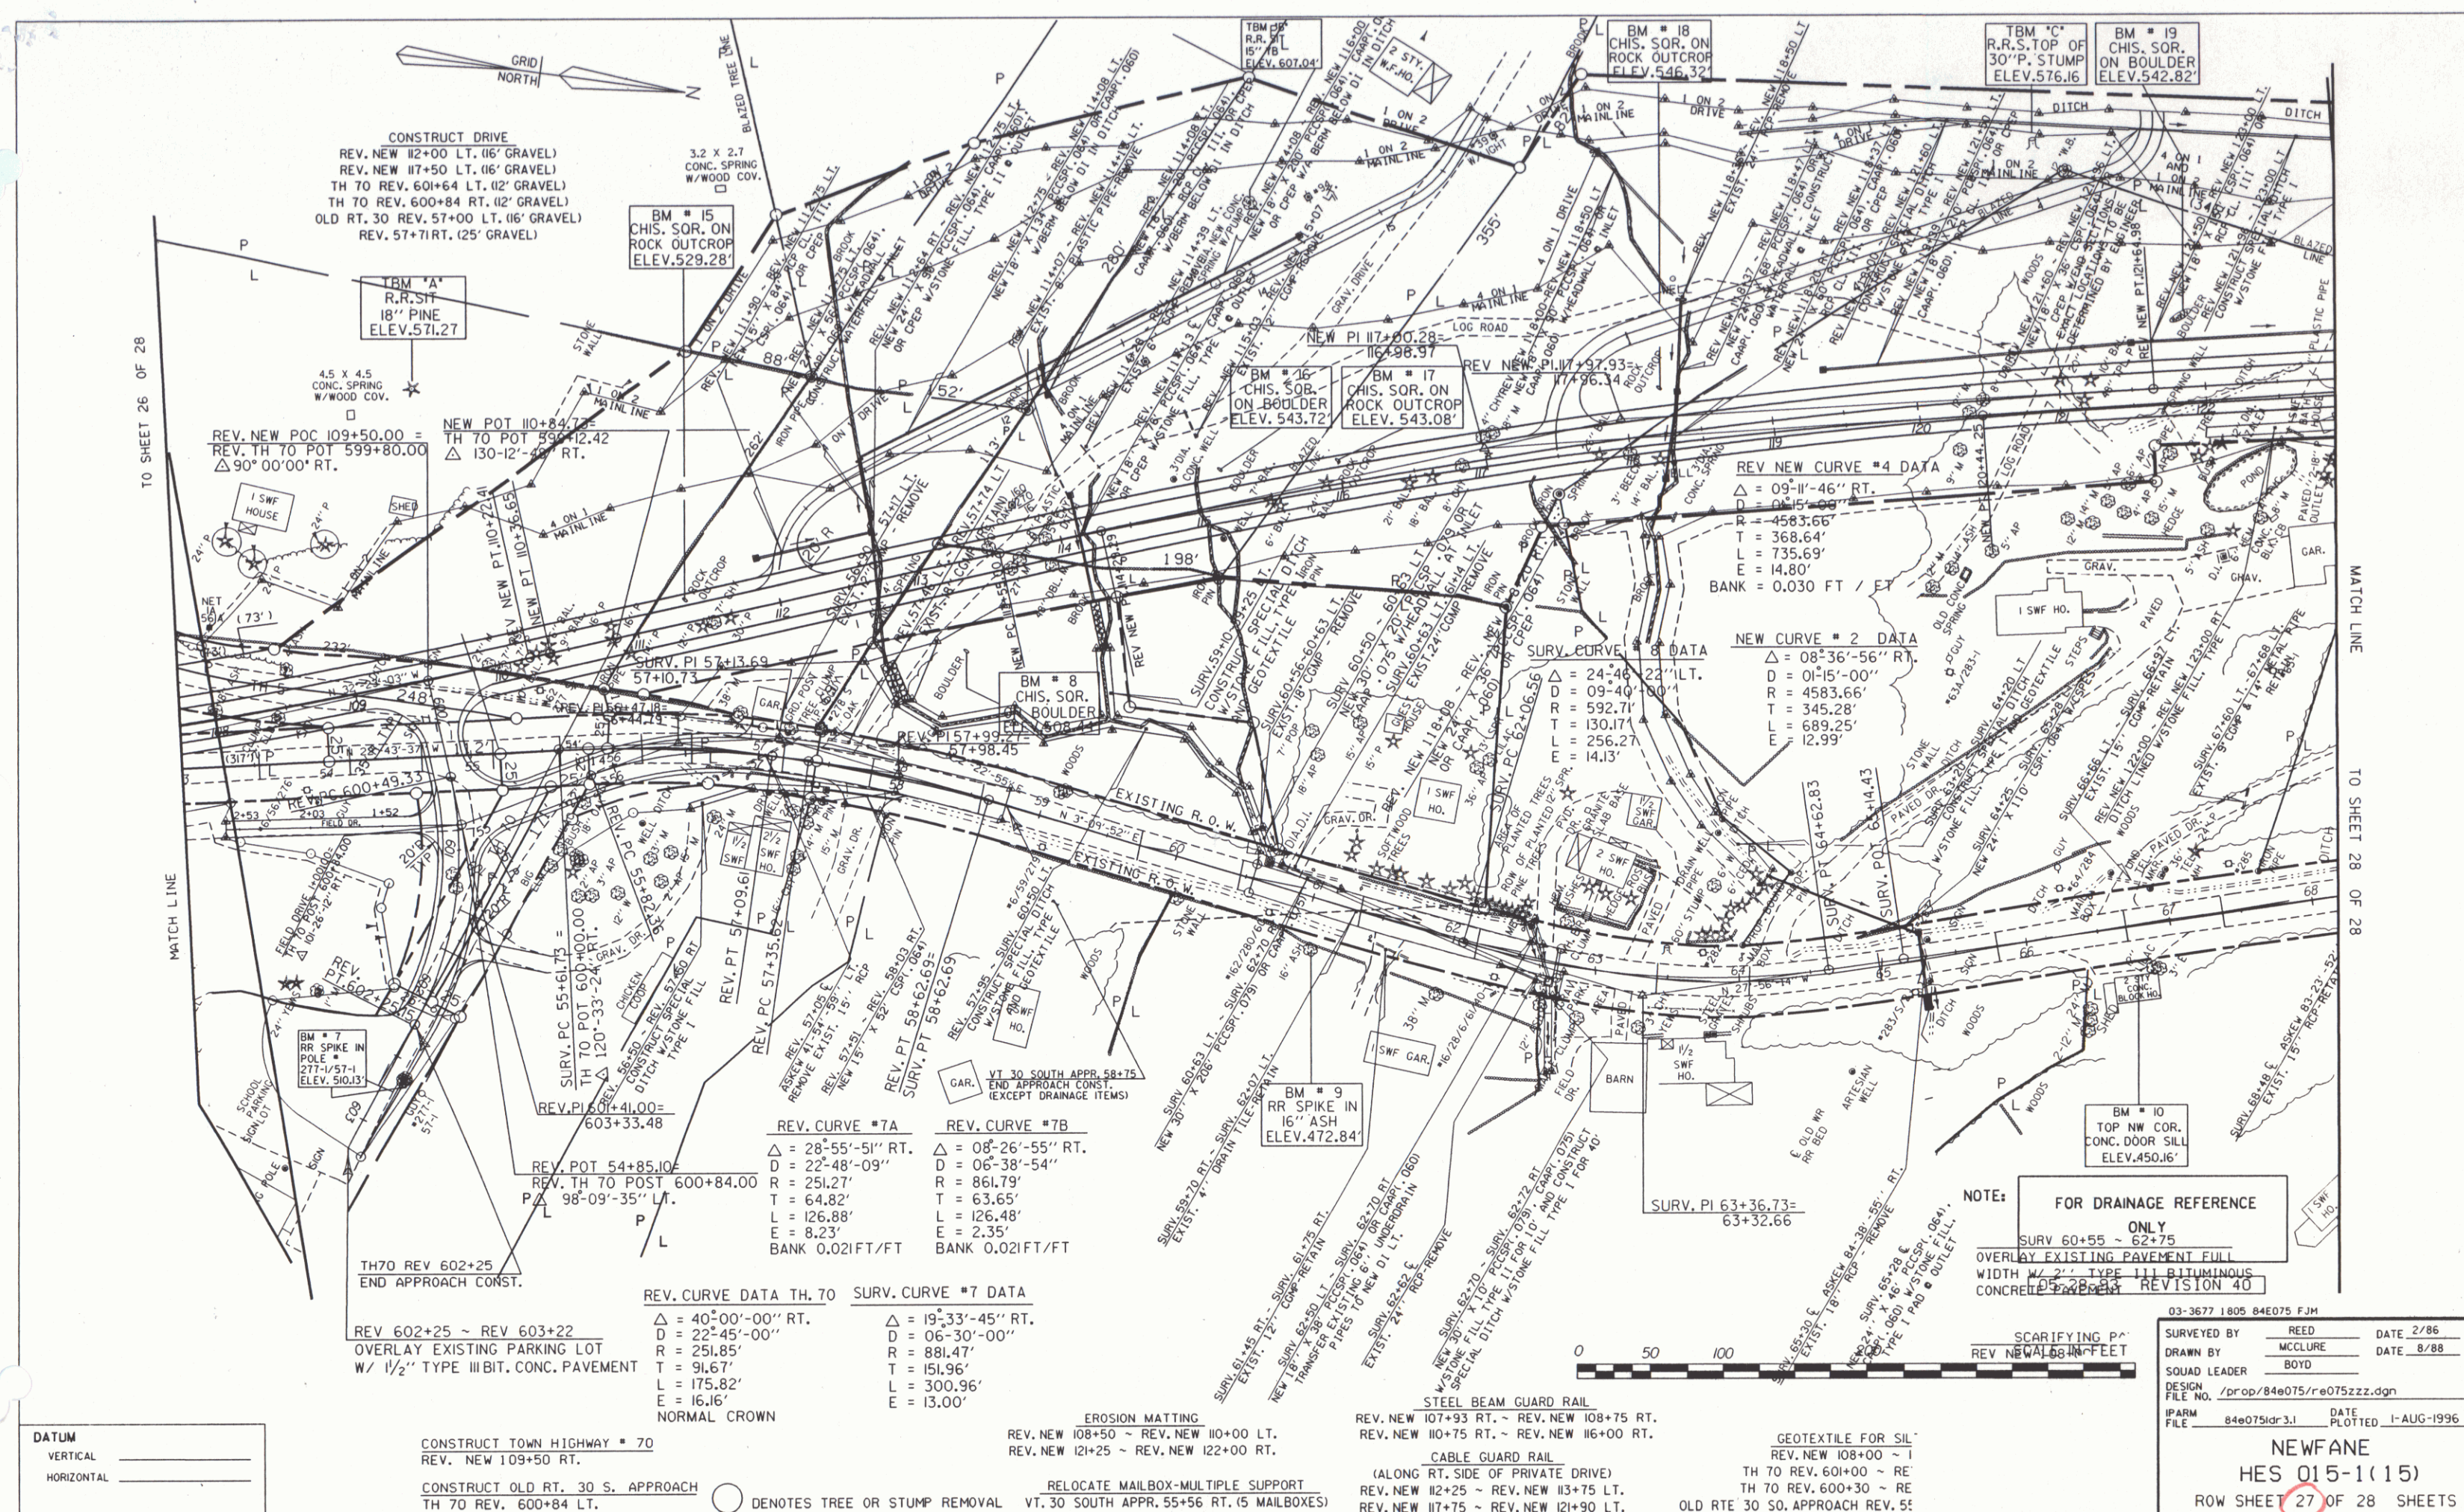

DEC 2 1996

30

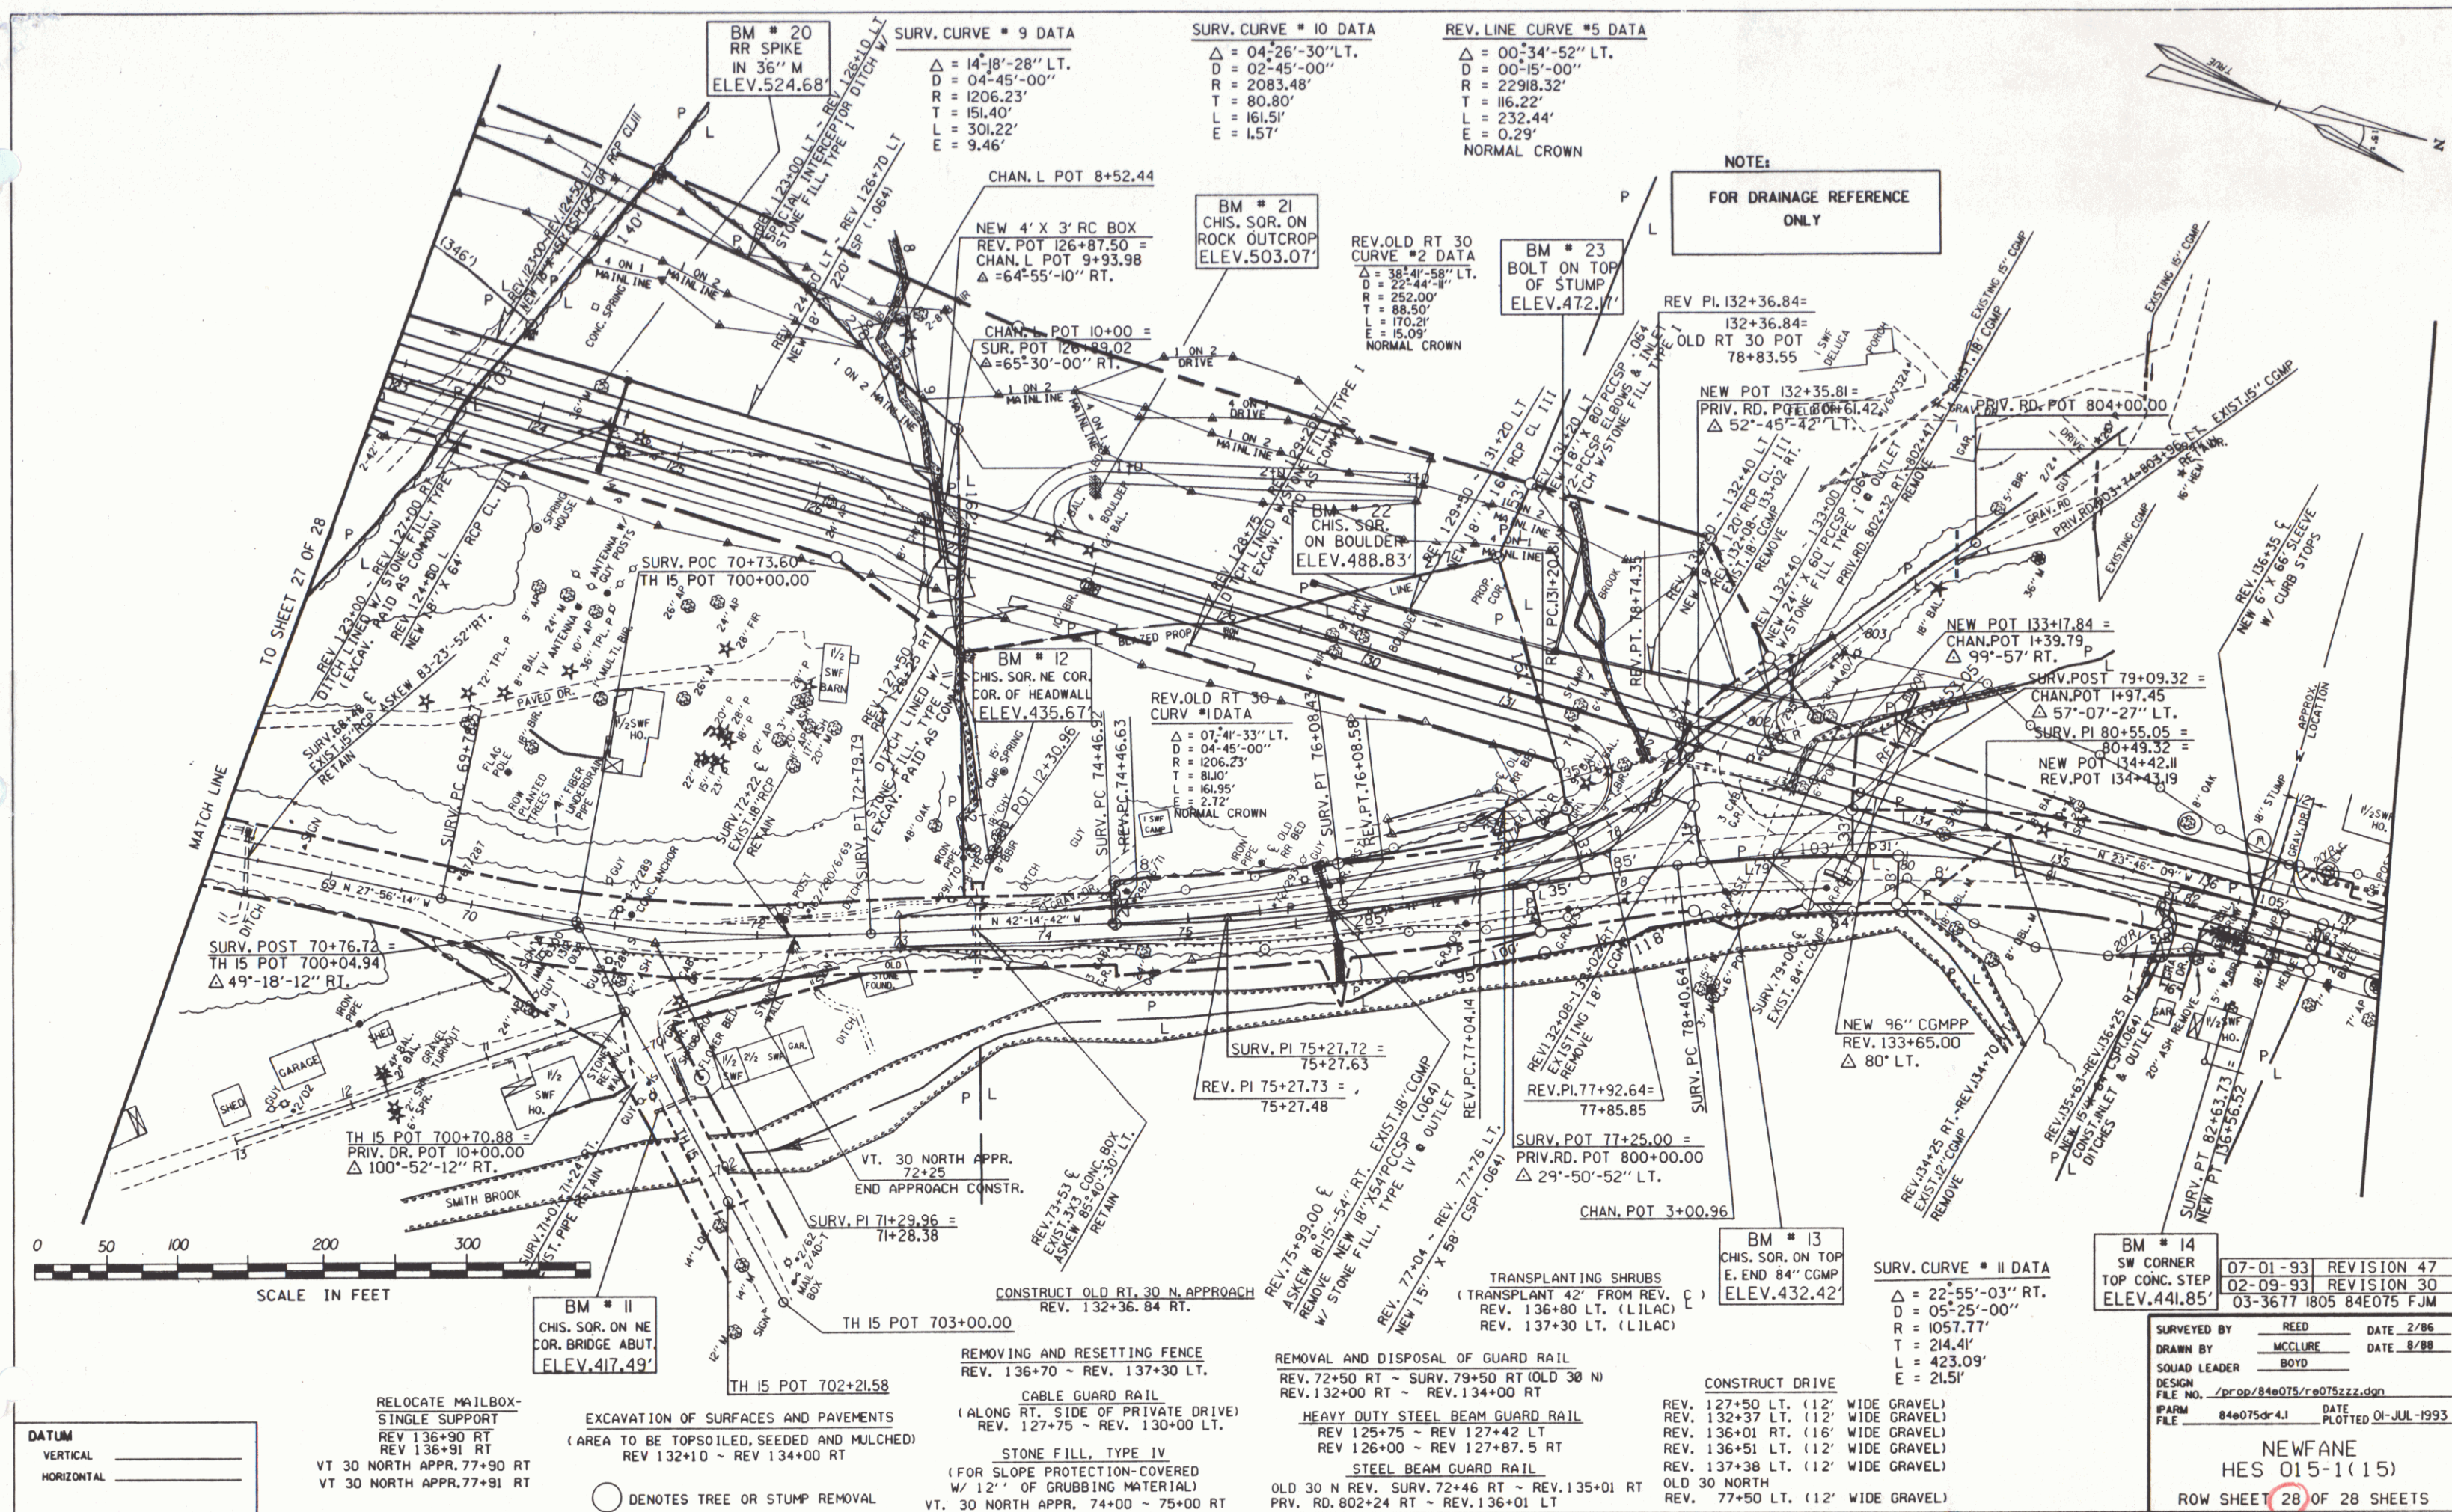

DEC 2 1996

31