

TYPICAL SECTIONS 1986 PAVING PROGRAM

1 1/2" BITUMINOUS CONCRETE PAVEMENT (1/4"±) TYPE III


340 TONS, PER/MILE LEVELING COURSE, TYPE IV

EMULSIFIED ASPHALT, TO BE APPLIED AT THE RATE OF .015 GAL./SQ. YD.
OR AS DIRECTED BY THE ENGINEER.

AGGREGATE SHOULDERS

UNLESS OTHERWISE DETERMINED BY THE ENGINEER, TYPE IV MIX
WILL BE USED FOR LEVELING AND TYPE III MIX WILL BE USED
FOR THE WEARING COURSE.

BRIDGE 208 AT STOWE M.M. 1.52 IS TO BE PAVED W/ 3/4" TYPE IV.

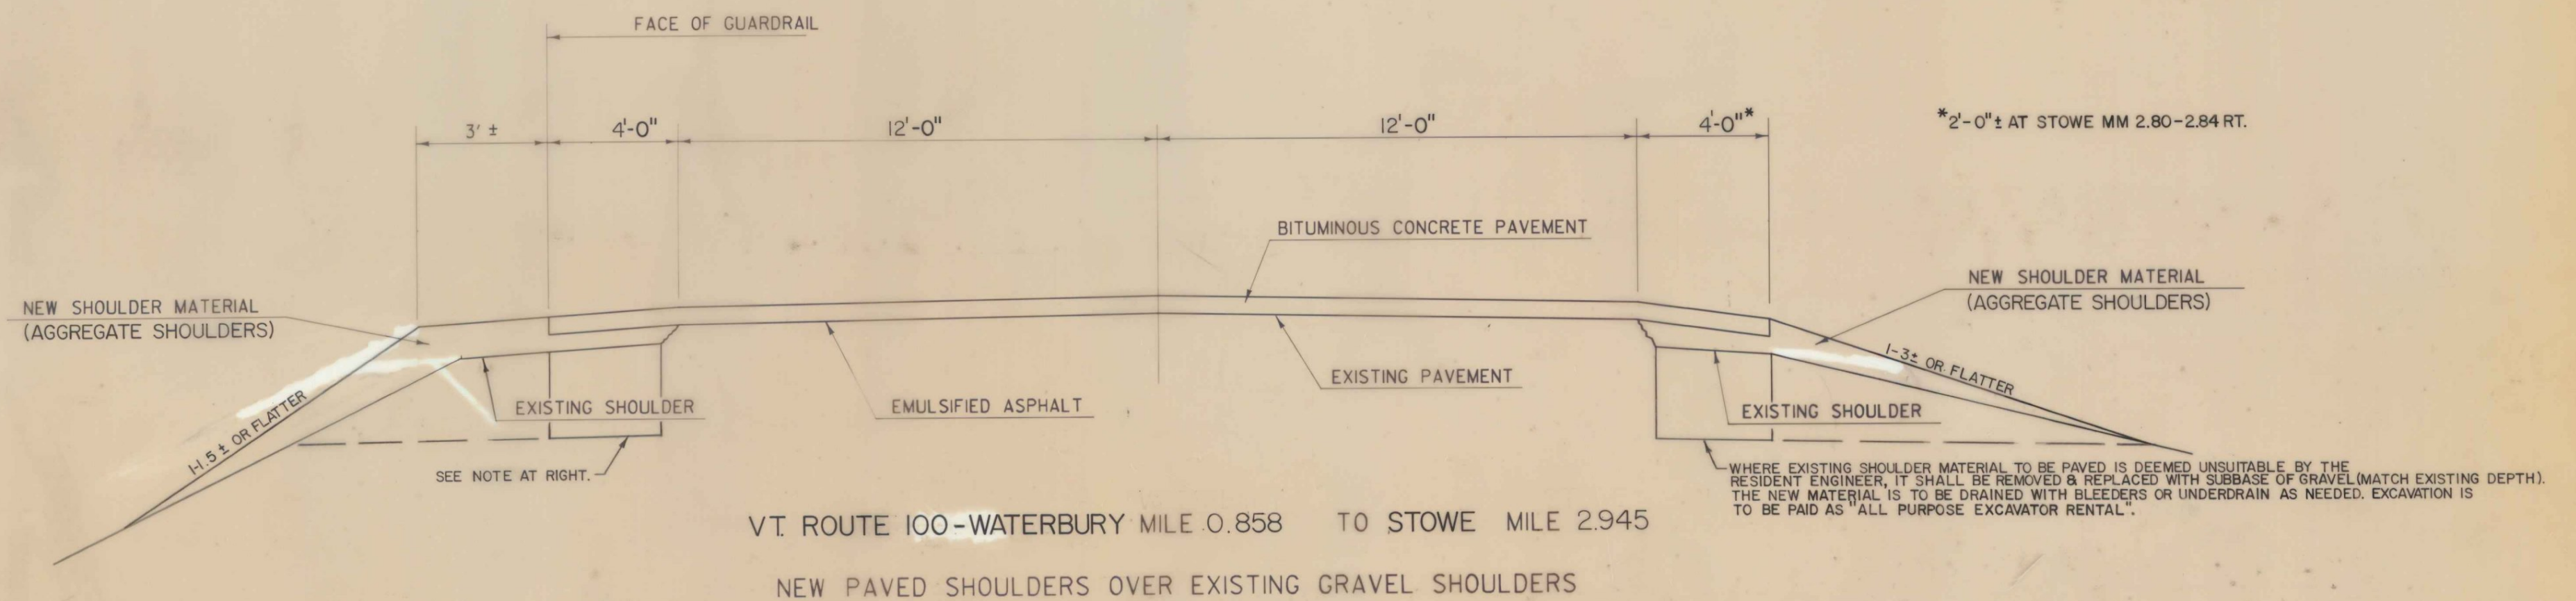

ESTIMATED QUANTITY OF SHOULDER MATERIAL
0.07 TON/L.F. w/o GUARD RAIL
SEE SHEET 12 FOR QTY. w/GUARD RAIL

NOTE: WHERE EXCAVATION IS REQUIRED TO OBTAIN FULL ROADWAY & SHOULDER WIDTH, PAYMENT WILL BE MADE UNDER ITEMS "ALL PURPOSE EXCAVATOR RENTAL" & "TRUCK RENTAL".

ALL TOWN HIGHWAYS ARE TO BE PAVED TO THE
RADIUS POINT W/ 1 1/2" BITUMINOUS CONCRETE.

ALL CONSTRUCTION OPERATIONS MUST BE CONFINED TO
THE STATE'S R.O.W.

