

BEGIN. STA.	END. STA.	TAKING	REM.	RIGHTS	TITLE	DATE	TOWN OR CITY RECORDED	BK	PG	REMARKS
M.M. 1.53+23 RT. M.M. 1.54+17 RT.	M.M. 1.58+03 RT. M.M. 1.57+16 RT.	0.10 A±		CONST. EASE. (T) 0.02 A±	WD		WATERBURY			1070 S.F.±
M.M. 1.57+50 RT. M.M. 1.60+23 RT.	M.M. 1.63+27 RT. M.M. 1.62+25 RT.	0.10 A±		CONST. EASE. (T) 0.01 A±	WD		WATERBURY			540 S.F.±

R.O.W. PLANS

LENGTH OF R.O.W. PROJECT 538.0 FEET = 0.102 MILES


BEGIN R.O.W. PROJECT FO29-1(12)
M.M. 1.53+23 50' RT.

END R.O.W. PROJECT FO29-1(12)
M.M. 1.63+27 50' RT.

PARCEL NO.	GRANTOR	BEGIN. STA.	END. STA.	TAKING
1	COSTEY, ROBERT F. & CAROL A.	M.M. 1.53+23 RT. M.M. 1.54+17 RT.	M.M. 1.58+03 RT. M.M. 1.57+16 RT.	0.10 A±
2	JOSLYN, DOUGLAS E. & ELEANOR F.	M.M. 1.57+50 RT. M.M. 1.60+23 RT.	M.M. 1.63+27 RT. M.M. 1.62+25 RT.	0.10 A±

RIGHT TURN LANE AT WATERBURY M.M. 1.64 RT.

TYPICAL SECTION

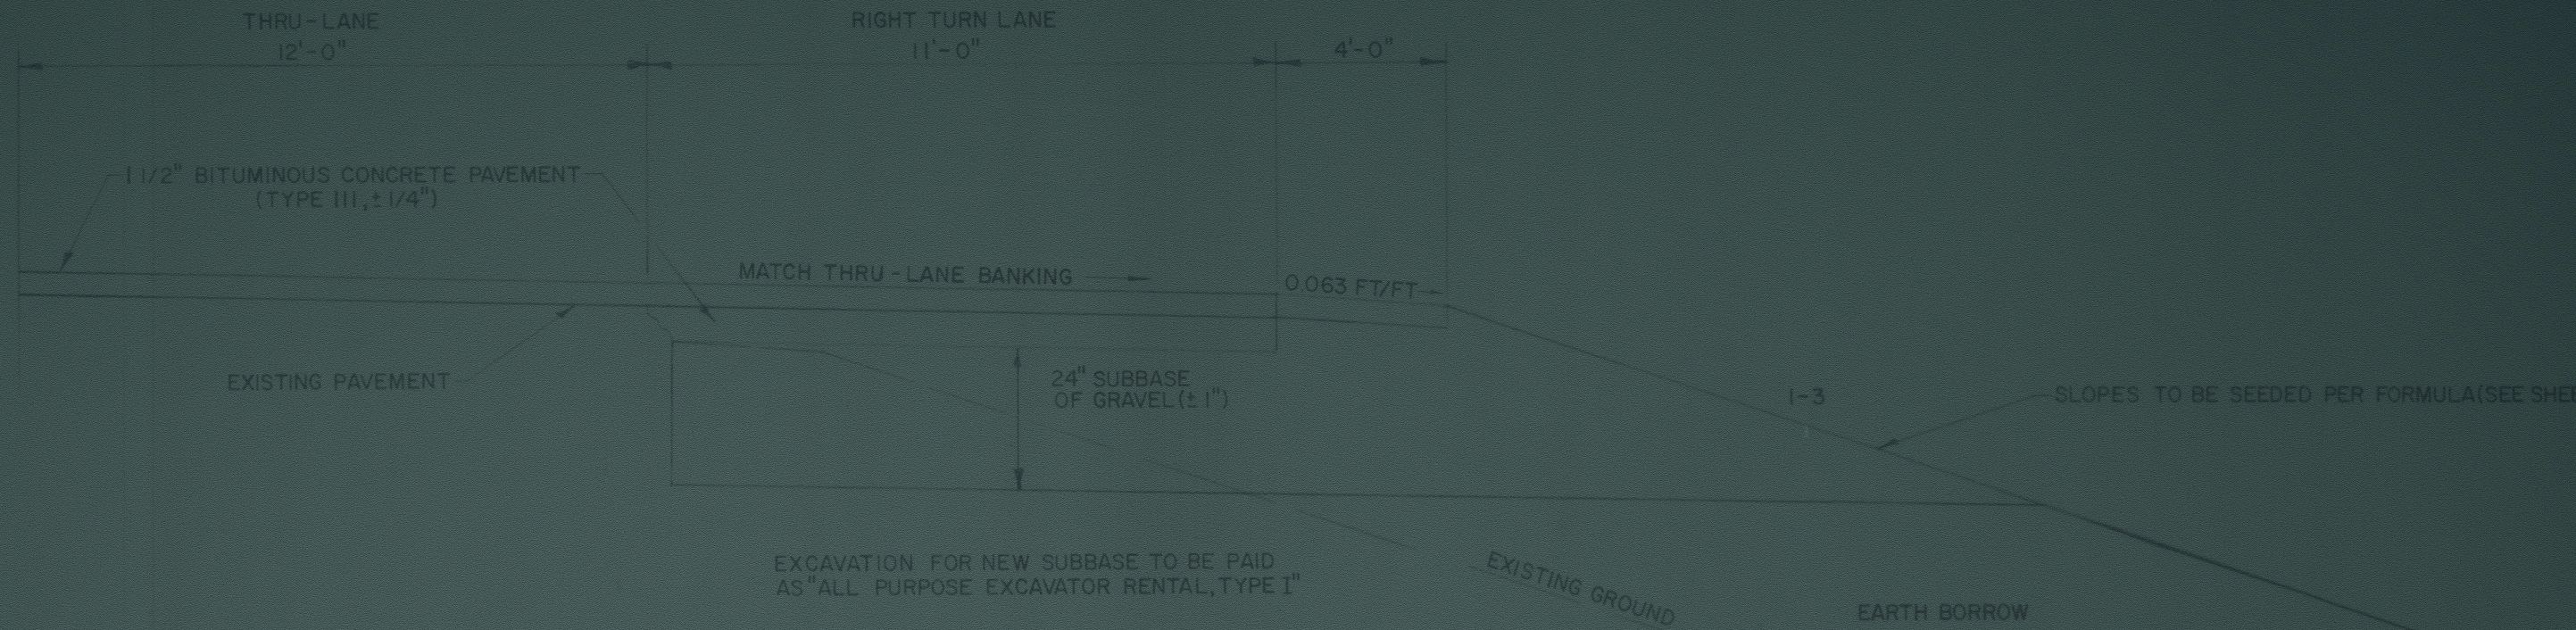

BEGIN R.O.W.
M.M. 1.53+23

DATUM	
VERTICAL	
HORIZONTAL	