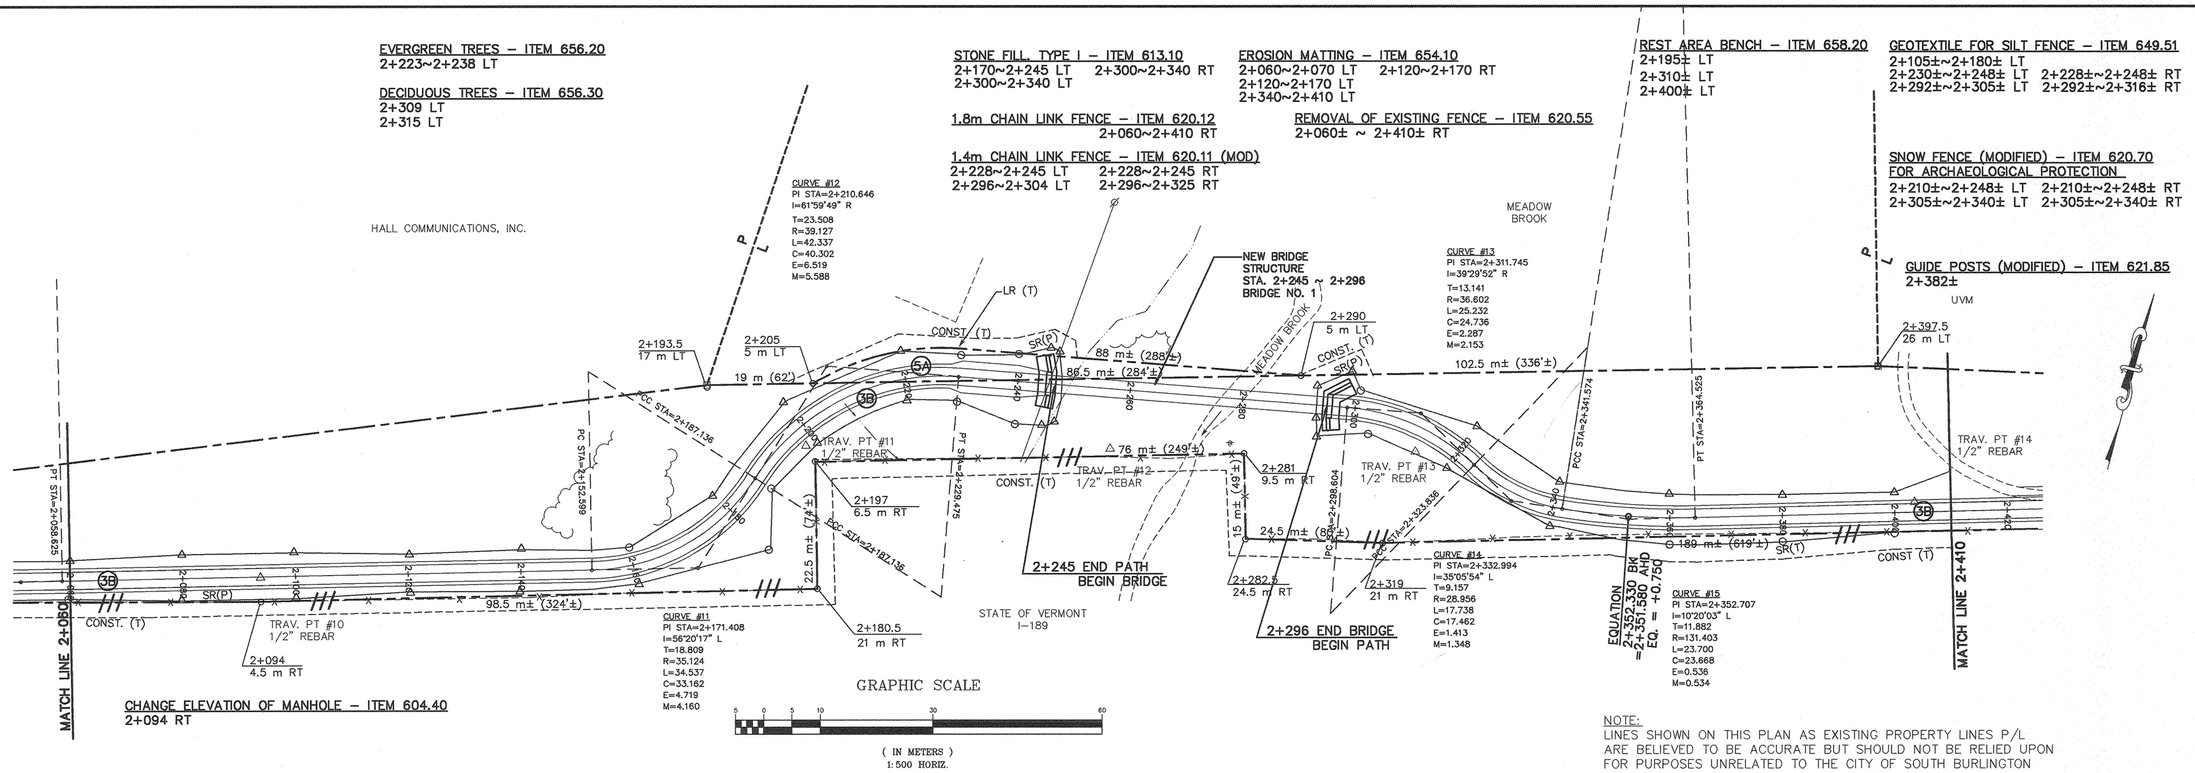

CHANGE ELEVATION OF MANHOLE – ITEM 604.40
2+094 RT

NOTE:
LINES SHOWN ON THIS PLAN AS EXISTING PROPERTY LINES P/L ARE BELIEVED TO BE ACCURATE BUT SHOULD NOT BE RELIED UPON FOR PURPOSES UNRELATED TO THE CITY OF SOUTH BURLINGTON ACQUISITION OF LAND AND RIGHTS FOR THIS PROJECT.

TABLE OF PROJECT PROPERTY ACQUISITION

PARCEL NO.	GRANTOR	SHEET NO.	BEGINNING STATION	ENDING STATION	TAKING	RIGHTS	TITLE TAKEN	DATE	TOWN OR CITY RECORDED	BOOK	PAGE	REMARKS
3B	STATE OF VERMONT	7	2+351 RT	2+400 RT		SLOPE (53 SM) (570 SF) (T)			SO. BURLINGTON			
5A	MEADOW BROOK	7	2+205 LT	2+290 LT	0.0286 ha	ALL R. T. & I.			SO. BURLINGTON			
			2+241 LT	2+247 LT		SLOPE (6 SM) (65 SF) (P)						
			2+201.5 LT	2+250 LT		CONST. (133 SM) (1432 SF) (T)						
			2+297.5 LT	2+299.5 LT		SLOPE (0.5 SM) (5 SF) (P)						
			2+290 LT	2+302 LT		CONST. (27 SM) (291 SF) (T)						
			2+220 LT	2+240 LT		LANDSCAPING (T)						

REVISION NO.	SHEET NO.	DESCRIPTION OF REVISION	DATE	BY

#	REVISION	DATE
3	REVISED NOTE TO CITY OF SOUTH BURLINGTON	4/8/99
2	REVISED PARCEL 3B AND 5A INFORMATION	11/2/98
1	REVISED RIGHT-OF-WAY DIMENSIONAL INFORMATION	4/1/98

DR. (P) – DRAINAGE RIGHT
DIT.(P) – DITCHING RIGHT
CH.(P) – CHANNEL RIGHT
DRIVE (T) – DRIVE RIGHT
CUL.(P) – CULVERT RIGHT
LR.(T) – LANDSCAPING RIGHT

EXISTING R.O.W.
TAKING WITHOUT ACCESS
TAKING WITHOUT ACCESS ALONG PROPERTY LINE
TAKING WITH ACCESS
(P) PERMANENT EASEMENT
(T) TEMPORARY EASEMENT

CZ (P) CLEAR ZONE
CONST. (T) CONSTRUCTION EASEMENT
SR SLOPE RIGHTS
P/L PROPERTY LINE
TOP OF CUT
TOE OF SLOPE

VAOT Metric

FILE NAME: 7091RW4

SURVEY PEA
DESIGNED DFH
DRAWN DFH
CHECKED LDY
SCALE 1:500 HORIZ.

BUS. (802) 658-5588 P+E+A FAX (802) 658-3629
PINKHAM ENGINEERING ASSOCIATES, INC.
Engineers * Planners * Landscape Architects * Surveyors
50 Joy Drive * P.O. Box 2225
South Burlington, VT 05407-2225

R.O.W. PLANS

SOUTH BURLINGTON TRANSPORTATION PATH
STP BIKE (6)
SOUTH BURLINGTON, VERMONT ©

DATE 8/18/97
DRAWING NO. SHEET 7 OF 15
PROJECT NO. 7091