STONE FILL, TYPE I – ITEM 613.10
4+500 ~ 4+540 LT

EROSION MATTING – ITEM 654.10
4+600 ~ 4+680 LT  4+600 ~ 4+680 RT
4+700 ~ 4+790 LT  4+700 ~ 4+790 RT

EVERGREEN TREES – ITEM 656.20
4+637 ~ 4+649 LT
4+648 ~ 4+708 LT

1.4 m CHAIN LINK FENCE – ITEM 620.11(MOD.)
4+624 ~ 4+630 LT
4+631.2 ~ 4+634 LT
4+634 ~ 4+646 LT REMOVABLE SECTION
4+646 ~ 4+704.5 LT
4+707.5 ~ 4+713 LT

GATE FOR 1.4 m CHAIN LINK FENCE – ITEM 620.15(MOD.)
4+630 ~ 4+631.2 LT PEDESTRIAN GATE
4+704.5 ~ 4+707.5 LT VEHICLE ACCESS GATE

REMOVE AND RESET FENCE – ITEM 620.50
4+500 ~ 4+636 RT

LANDSCAPED BERM
4+637 ~ 4+649 LT
4+635 ~ 4+706 LT
TO BE PAID FOR
AS EARTH BORROW
ITEM 203.30

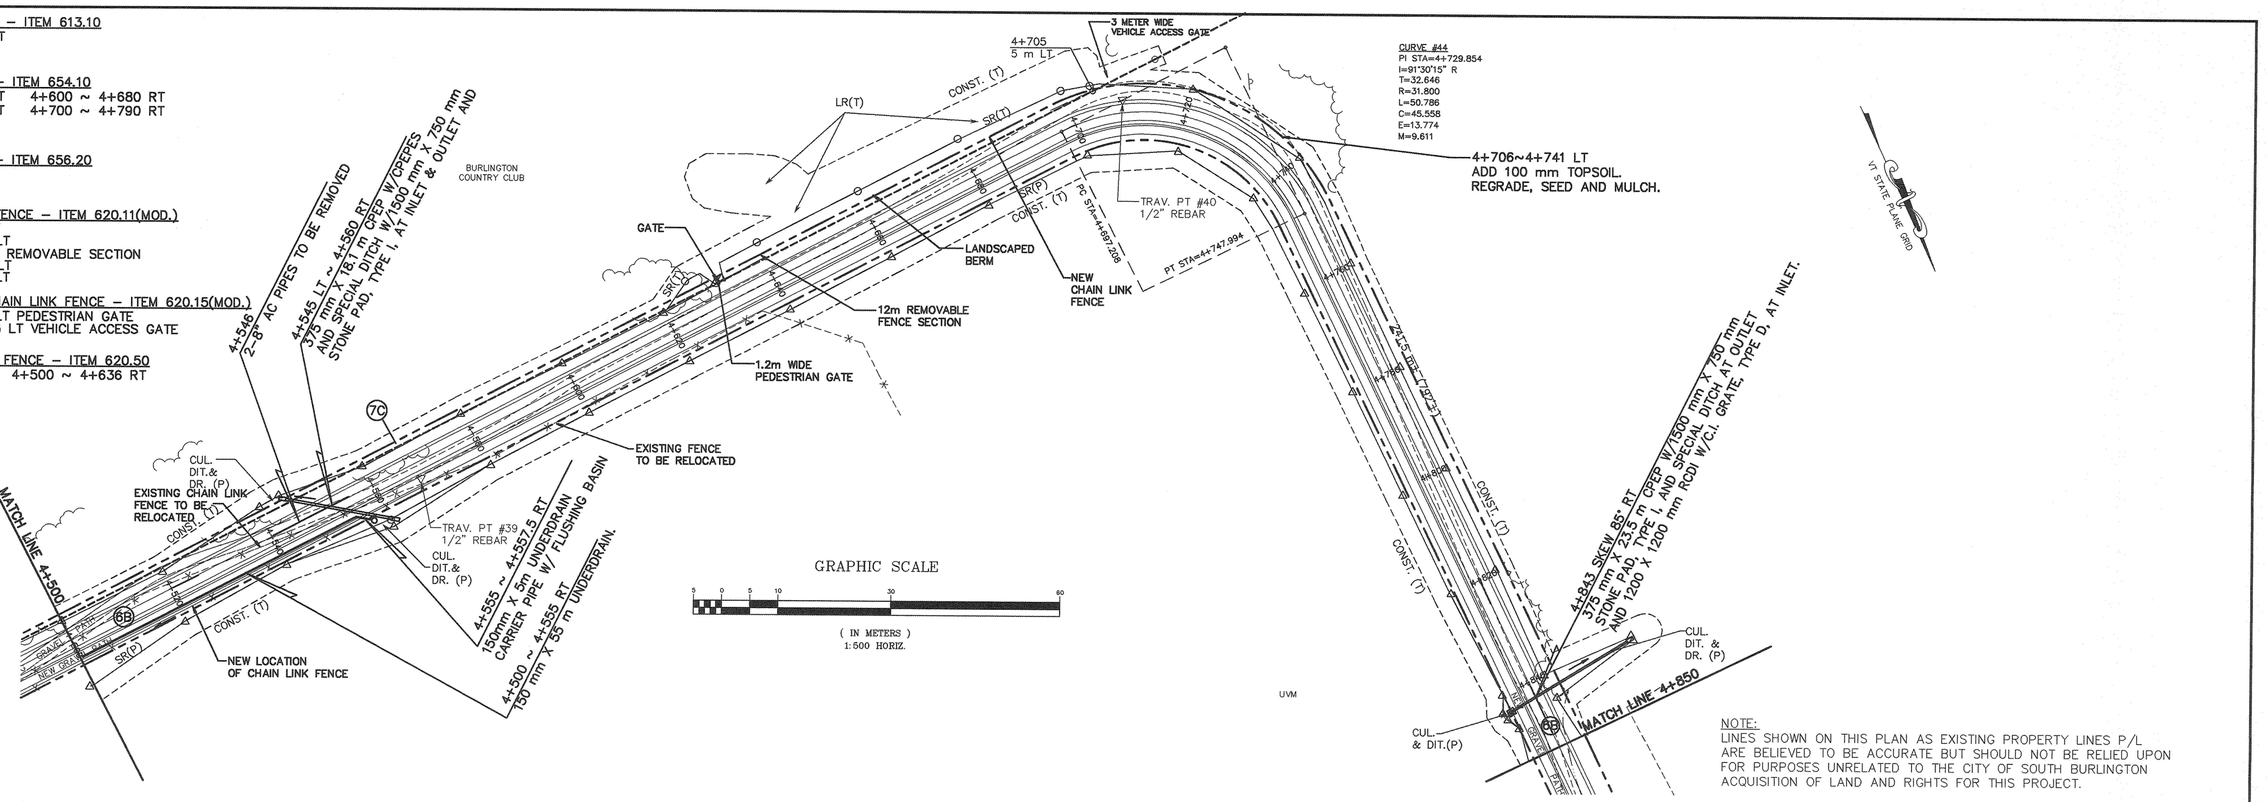


NOTE:
LINES SHOWN ON THIS PLAN AS EXISTING PROPERTY LINES P/L ARE BELIEVED TO BE ACCURATE BUT SHOULD NOT BE RELIED UPON FOR PURPOSES UNRELATED TO THE CITY OF SOUTH BURLINGTON ACQUISITION OF LAND AND RIGHTS FOR THIS PROJECT.

## TABLE OF PROJECT PROPERTY ACQUISITION

| PARCEL NO. | GRANTOR | SHEET NO. | BEGINNING STATION | ENDING STATION | TAKING | RIGHTS | TITLE TAKEN | DATE | TOWN OR CITY RECORDED | BOOK | PAGE | REMARKS |
|---|---|---|---|---|---|---|---|---|---|---|---|---|
| 6B | UVM | 14 | 4+840 LT | 4+844.5 LT | | CUL.,DIT.&DR.(37SM)(398SF) (P) | | | BURLINGTON | | | |
| | | | 4+840 RT | 4+847 RT | | CUL.& DIT.(7 SM)(75 SF) (P) | | | | | | |
| | | | 4+540 RT | 4+580 RT | | CUL.,DIT.&DR.(29SM)(307SF) (P) | | | | | | |
| | | 14,15 | 4+708 LT | 4+948 LT | | CONST.(616 SM)(6628 SF) (T) | | | | | | |
| 7C | BURLINGTON COUNTRY CLUB | 14 | 4+534 LT | 4+550 LT | | CUL., DIT. & DR. (P) | | | BURLINGTON | | | |
| | | | 4+622 LT | 4+629.5 LT | | SLOPE (9 SM) (97 SF) (T) | | | | | | |
| | | | 4+632 LT | 4+708 LT | | SLOPE (137 SM) (1475 SF) (T) | | | | | | |
| | | | 4+636 LT | 4+706 LT | | LR. (T) | | | | | | |

| REVISION NO. | SHEET NO. | DESCRIPTION OF REVISION | DATE | BY |
|---|---|---|---|---|
| | | | | |

DR. (P) – DRAINAGE RIGHT
DIT.(P) – DITCHING RIGHT
CH.(P) – CHANNEL RIGHT
DRIVE (T) – DRIVE RIGHT
CUL.(P) – CULVERT RIGHT
LR.(T) – LANDSCAPING RIGHT

EXISTING R.O.W.
TAKING WITHOUT ACCESS
TAKING WITHOUT ACCESS ALONG PROPERTY LINE
TAKING WITH ACCESS
(P) PERMANENT EASEMENT
(T) TEMPORARY EASEMENT

CZ (P) CLEAR ZONE
CONST. (T) CONSTRUCTION EASEMENT
SR SLOPE RIGHTS
P/L PROPERTY LINE
TOP OF CUT
TOE OF SLOPE

VAOT Metric

| # | REVISION | DATE |
|---|---|---|
| 4 | UPDATED PER CONSTRUCTION PLAN INFORMATION | 9/1/99 |
| 3 | REVISED NOTE TO CITY OF SOUTH BURLINGTON AND CONSTRUCTION EASEMENT | 4/8/99 |
| 2 | REVISED COUNTRY CLUB LANDSCAPE RIGHTS | 1/22/99 |
| 1 | REVISED RIGHT-OF-WAY DIMENSIONAL INFORMATION | 4/1/98 |

FILE NAME: 7091RW11

SURVEY PEA
DESIGNED DFH
DRAWN DFH
CHECKED LDY
SCALE 1:500 HORIZ.


BUS. (802) 658-5588 P.E.A. FAX (802) 658-3629
PINKHAM ENGINEERING ASSOCIATES, INC.
Engineers * Planners * Landscape Architects * Surveyors
50 Joy Drive * P.O. Box 2225
South Burlington, VT 05407-2225


R.O.W. PLANS

# SOUTH BURLINGTON TRANSPORTATION PATH

STP BIKE (6)
SOUTH BURLINGTON, VERMONT ©

DATE 8/18/97
DRAWING NO. SHEET 14 OF 15
PROJECT NO. 7091