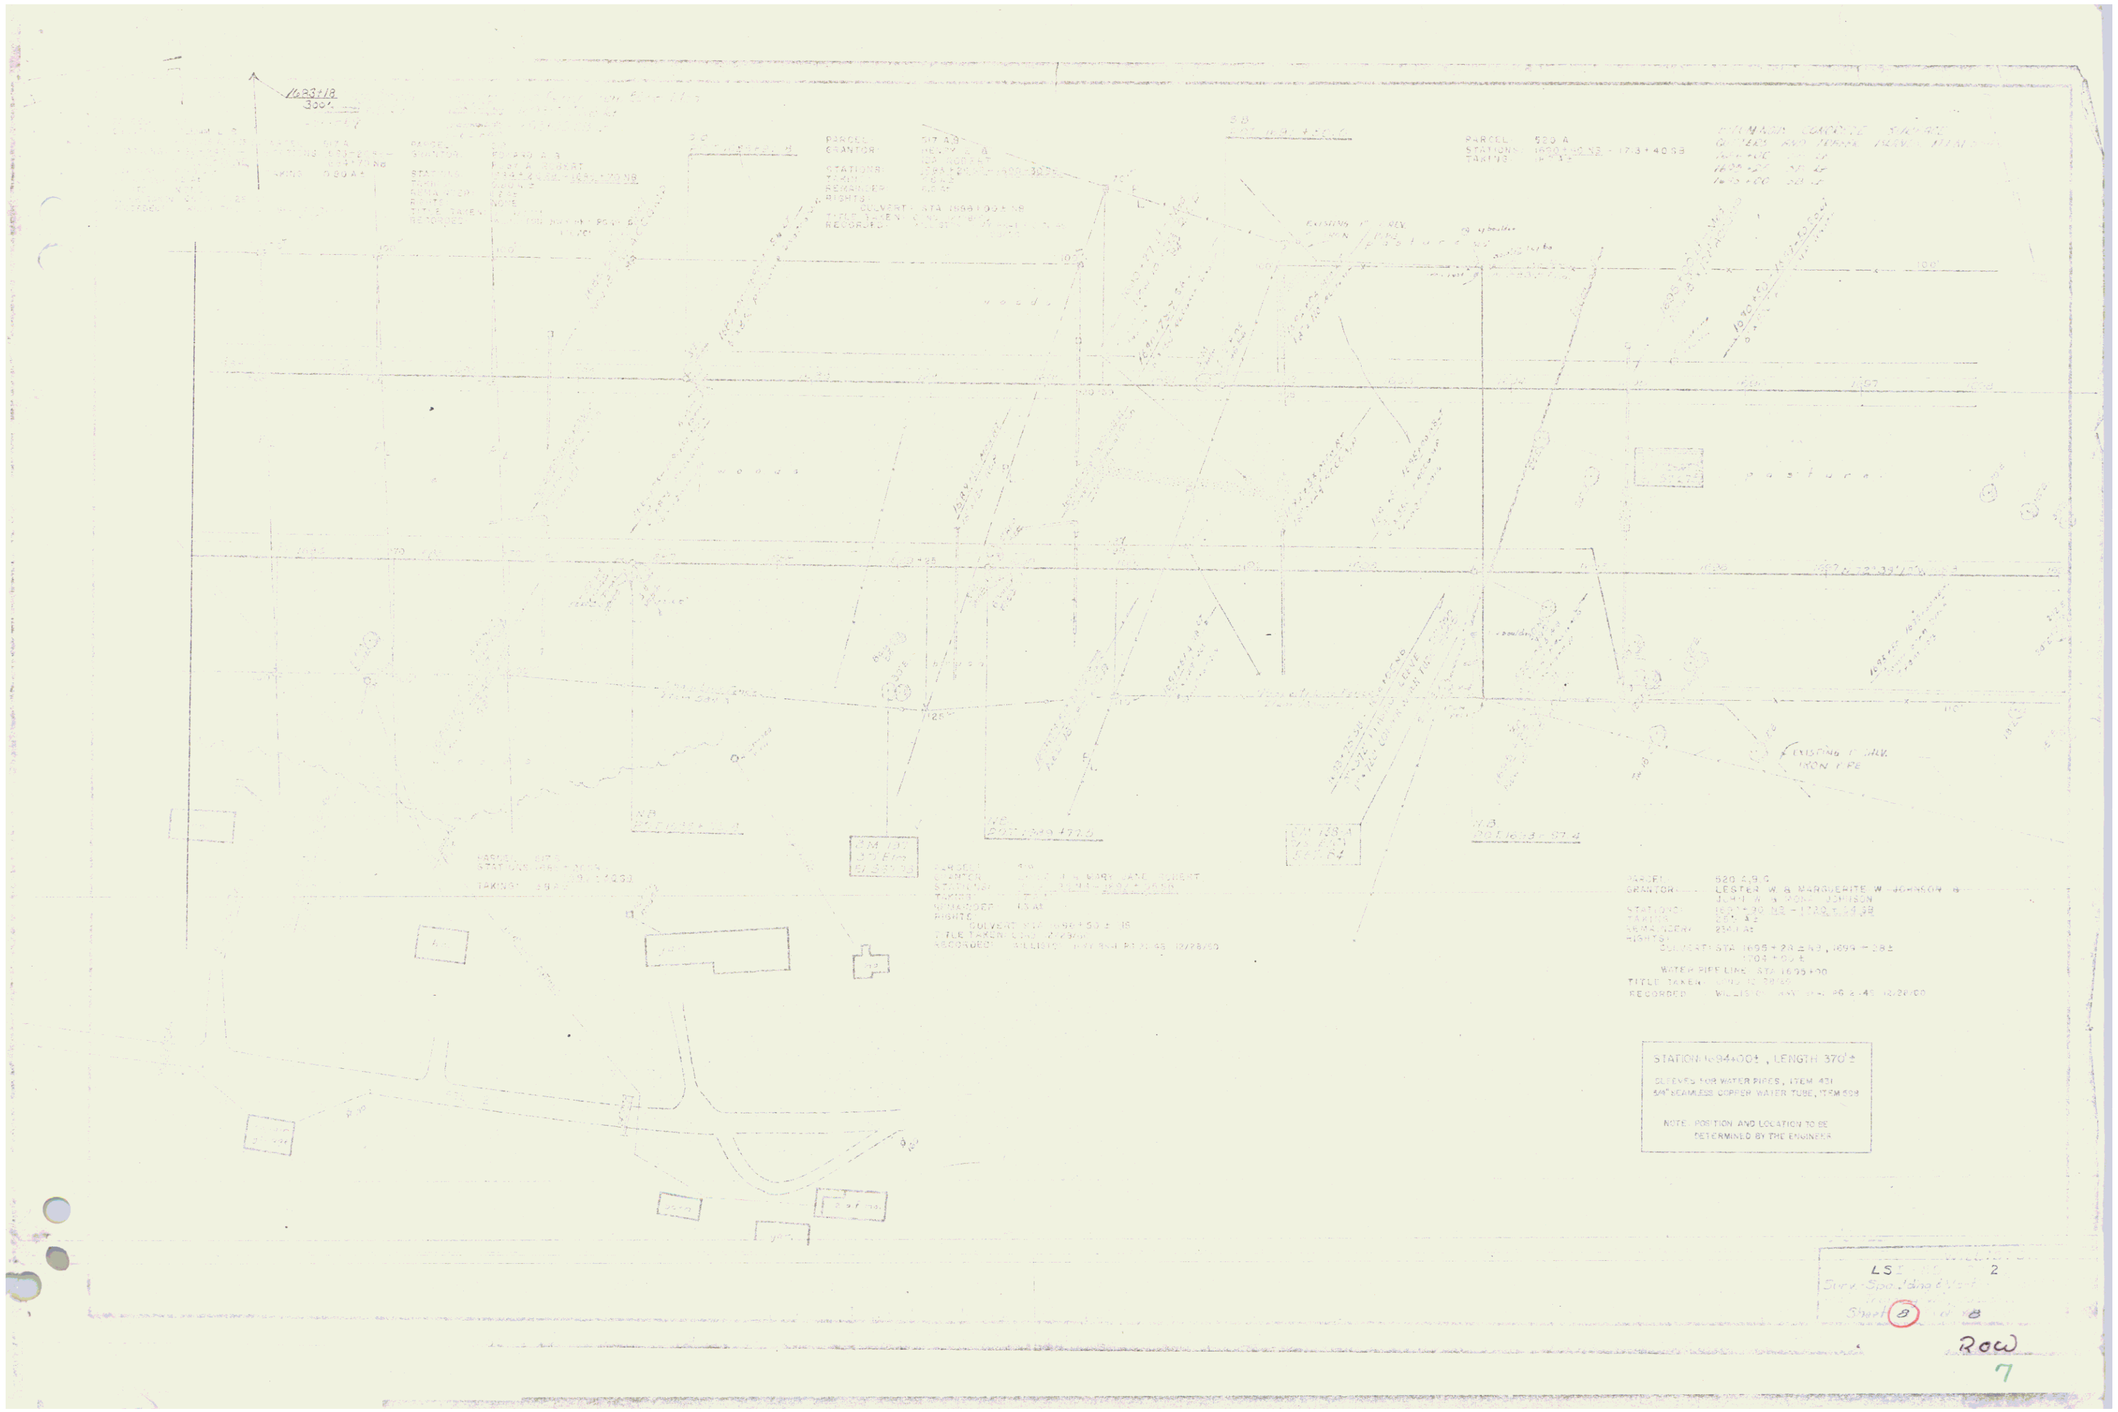
PARCEL 520 A
GRANTOR LESTER W & MARGUERITE W JOHNSON
STATIONS 1670+30.38 - 1738+40.38
TAKING
RIGHTS CULVERT STA 1688+28 ± 10, 1694 - 28 ±
1703 +70 ±
WATER PIPE LINE STA 1679+30
TITLE TAKEN
RECORDED
EXISTING FENCE
EXISTING FENCE
STATION 1684+00 ±, LENGTH 370' ±
SLEEVES FOR WATER PIPES, ITEM 471
3/4" SEAMLESS COPPER WATER TUBE, ITEM 509
NOTE: PORTION AND LOCATION TO BE
DETERMINED BY THE ENGINEER
LS 2
Sheet 8 of 8
ROW
7