

STATE OF VERMONT
DEPARTMENT OF HIGHWAYS

PROPOSED IMPROVEMENT

INTERSTATE PROJECT

ROW PLANS

TOWNS OF THETFORD AND FAIRLEE

COUNTY OF ORANGE

INTERSTATE ROUTE 91



THETFORD-FAIRLEE

BEGINNING AT A POINT APPROX 4.236 MILES SOUTH OF THE THETFORD-
FAIRLEE TOWN LINE AND EXTENDING NORTHERLY 7.844 MILES


LENGTH OF ROADWAY = 7.778 MILES
LENGTH OF BRIDGES = 0.066 MILES
LENGTH OF PROJECT = 7.844 MILES

TRAFFIC DATA

1962 ADT 1935
1967 ADT 5270
1967 OHV 825
D 51%
T 6%
V 80

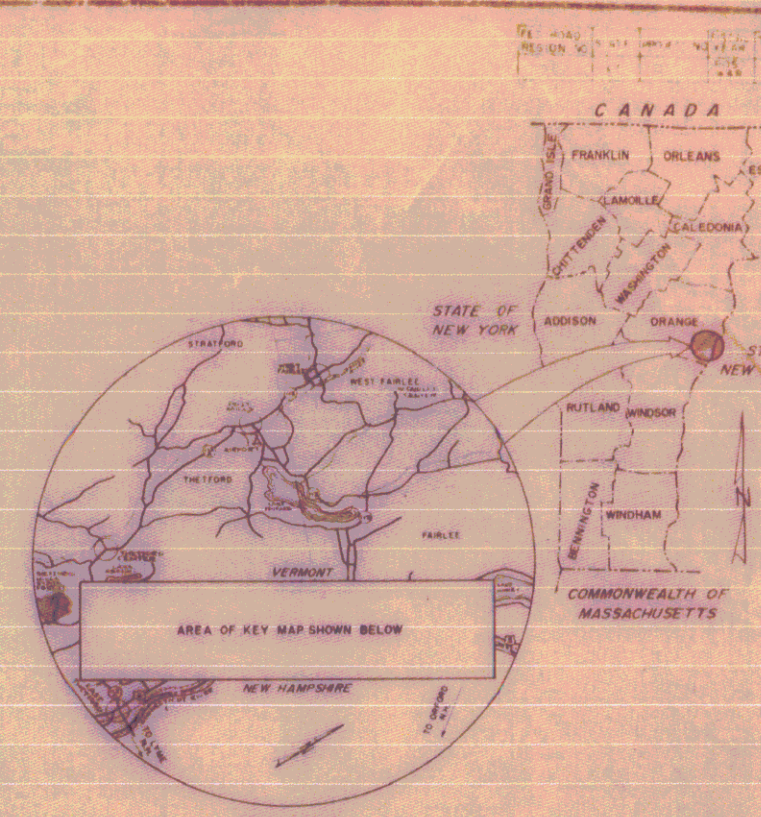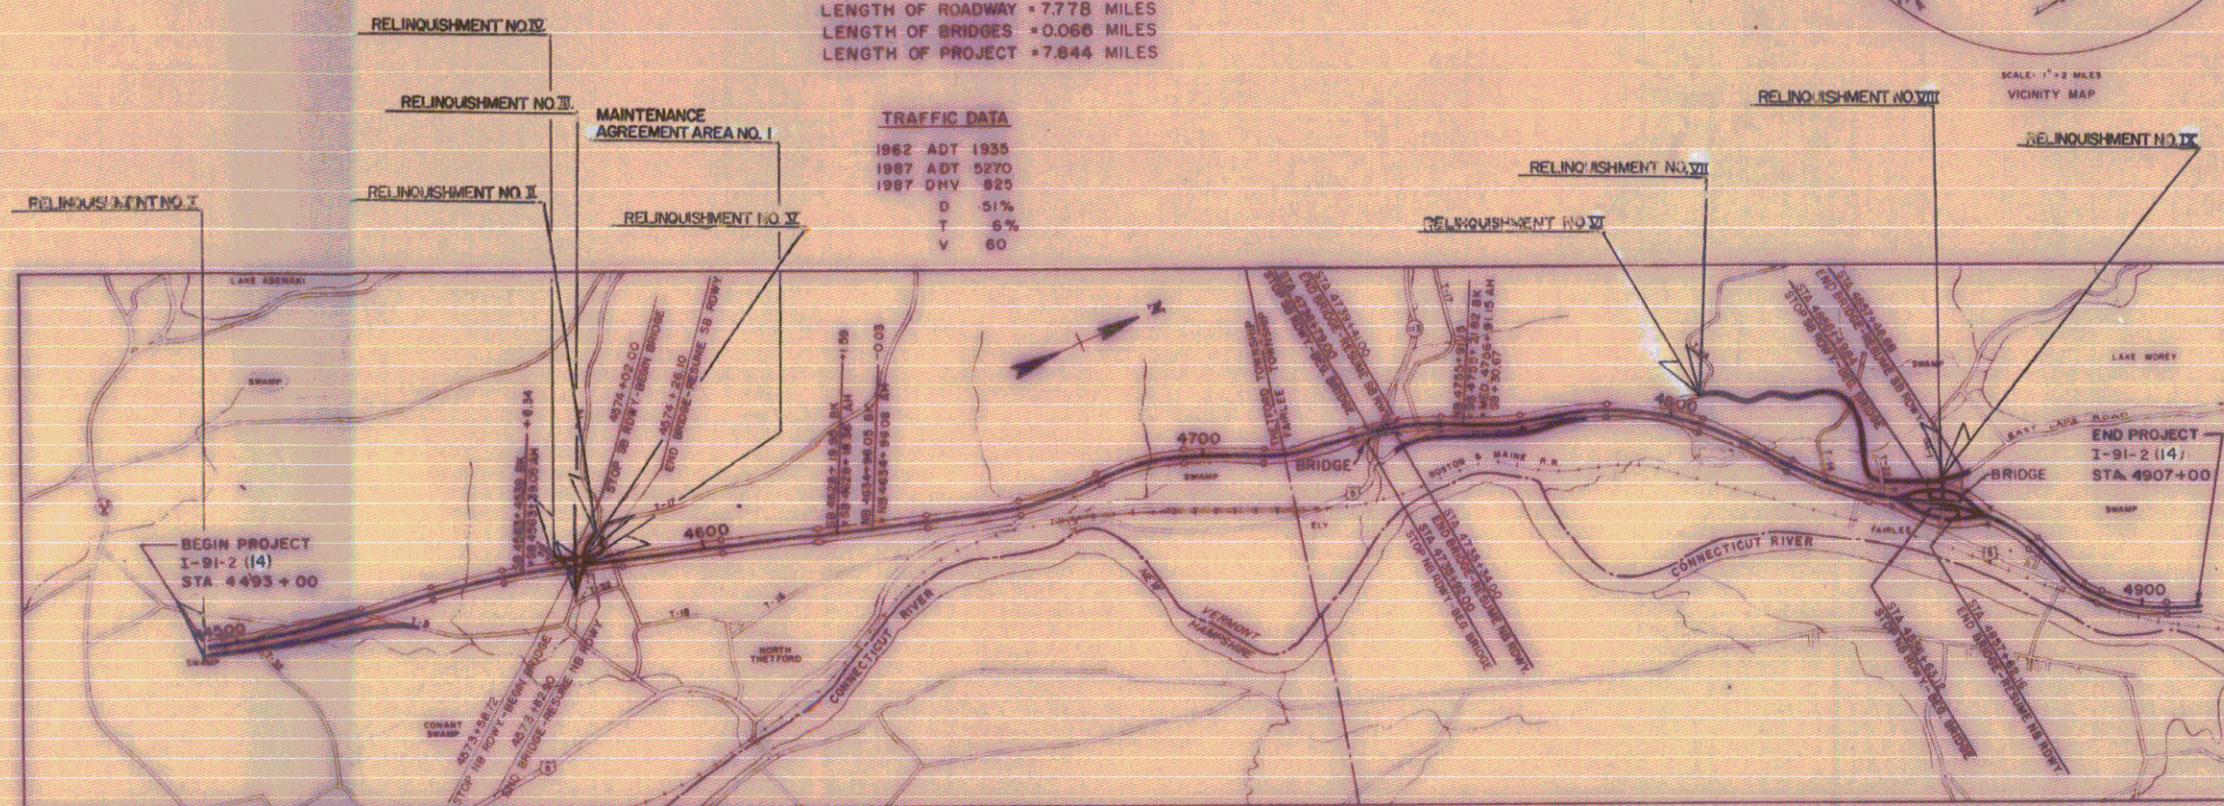

CONVENTIONAL SIGNS

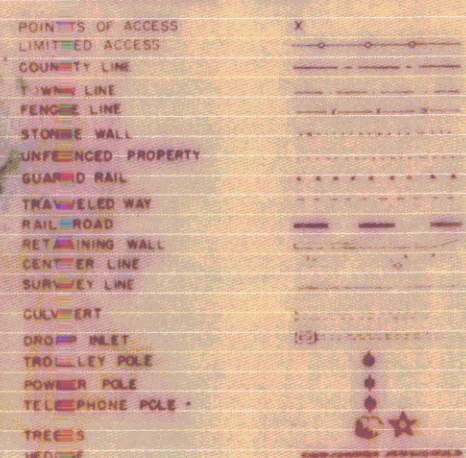

GRADE ELEVATION	DATE	LINE
CURVE DATA		
DEFLECTION OF ANGLE	S	
DEGREE OF CURVE	D	
RADIUS OF CURVE	R	
TANGENT DISTANCE	T	
LENGTH OF CURVE	L	
EXTERNAL DISTANCE	E	
POINT OF INTERSECTION	P.I.	
POINT OF CURVE	P.C.	
POINT ON TANGENT	P.O.T.	
POINT ON SUB-TANGENT	POST	

APPROVED <i>[Signature]</i> ROW DIRECTOR DATE <i>8/2/66</i>	APPROVED <i>[Signature]</i> ASS'T CHIEF ENGINEER DATE <i>7/10/66</i>	APPROVED <i>[Signature]</i> DISTRICT ENGINEER DATE <i>7/30/66</i>	APPROVED <i>[Signature]</i> SIGNAL ENGINEER DATE <i>Aug 26, 1966</i>	APPROVED <i>[Signature]</i> DISTRICT ENGINEER DATE <i>7/30/66</i>	APPROVED <i>[Signature]</i> HIGHWAY ENGINEER DATE <i>Aug 26, 1966</i>	APPROVED <i>[Signature]</i> CHIEF ENGINEER DATE <i>7/10/66</i>	STAGE 2 CONSTRUCTION DEPARTMENT OF COMMERCIAL BUREAU OF PUBLIC ROADS MP 84.64-92.48 APPROVED DIVISION ENGINEER PROJECT <i>I</i> NO <i>91-2 (14)</i> SHEET <i>1</i> OF <i>11</i> SHEETS
---	--	---	--	---	---	--	---

Pin#: 99R058
Date: 2/10/1967