

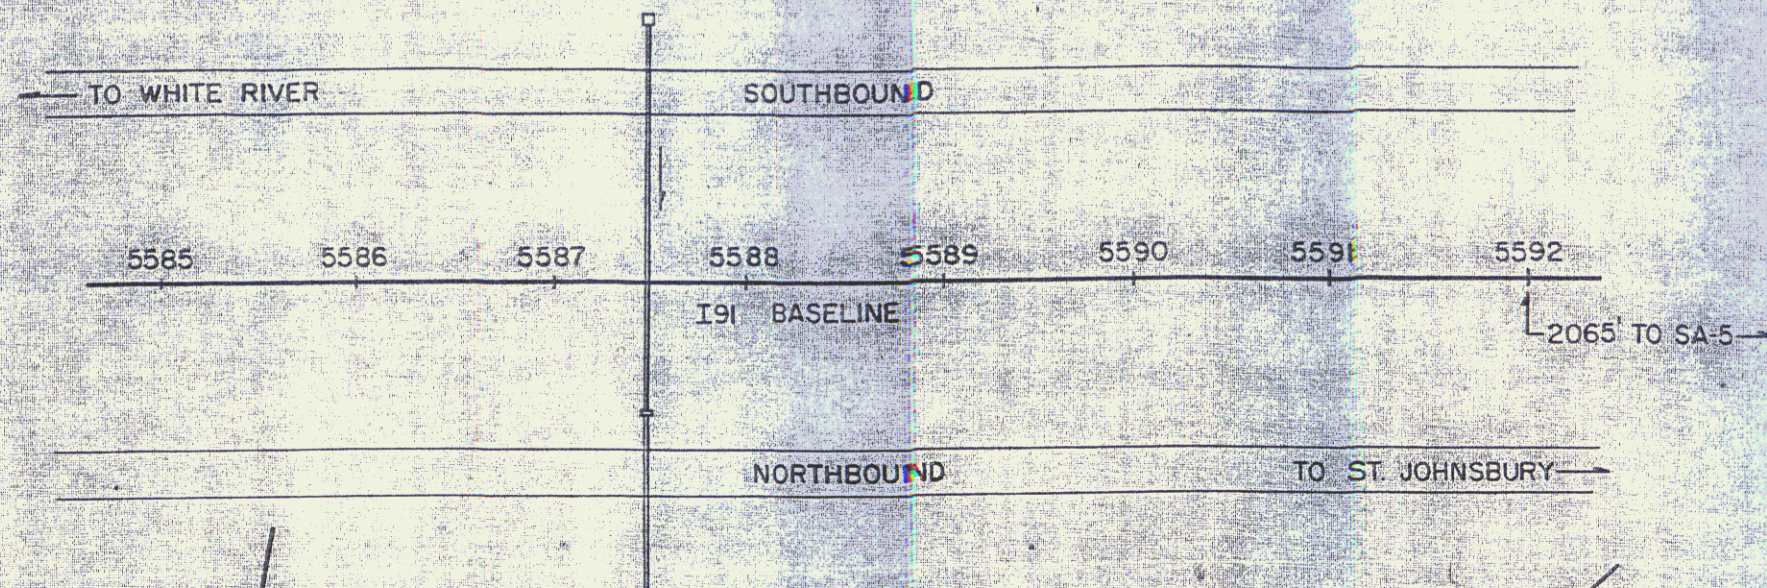


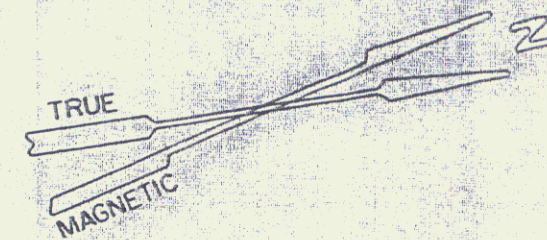


Acquired from Alonzo D. Herrick
by WD 1-25-72, Bk. 53, Pg. 56

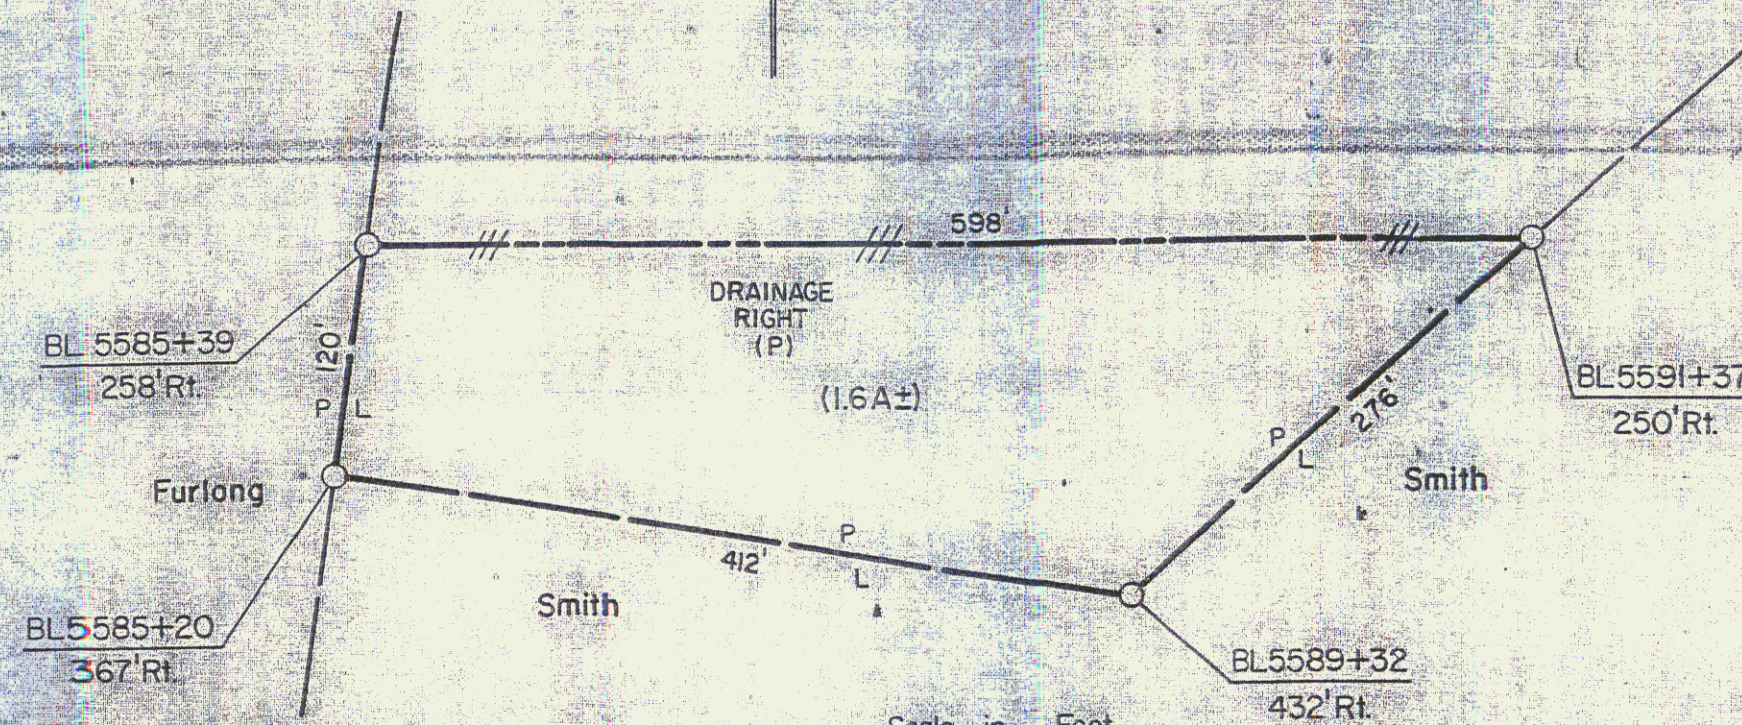

POOR ORIGINAL COPY

80A

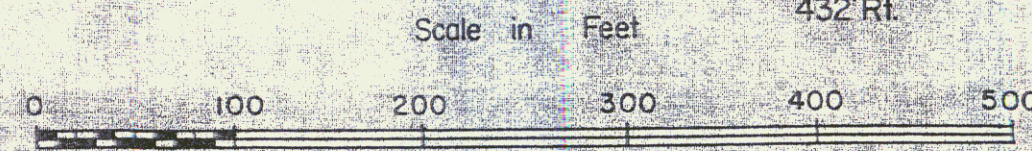

STATE OF VERMONT DEPT. OF HIGHWAYS		
TOWN OF NEWBURY		
PROJECT BRADFORD-NEWBURY I91-2 (19)		
APPROX. SCALE 1"=100'	DATE 5-6-75	DRAWN BY ROD S