


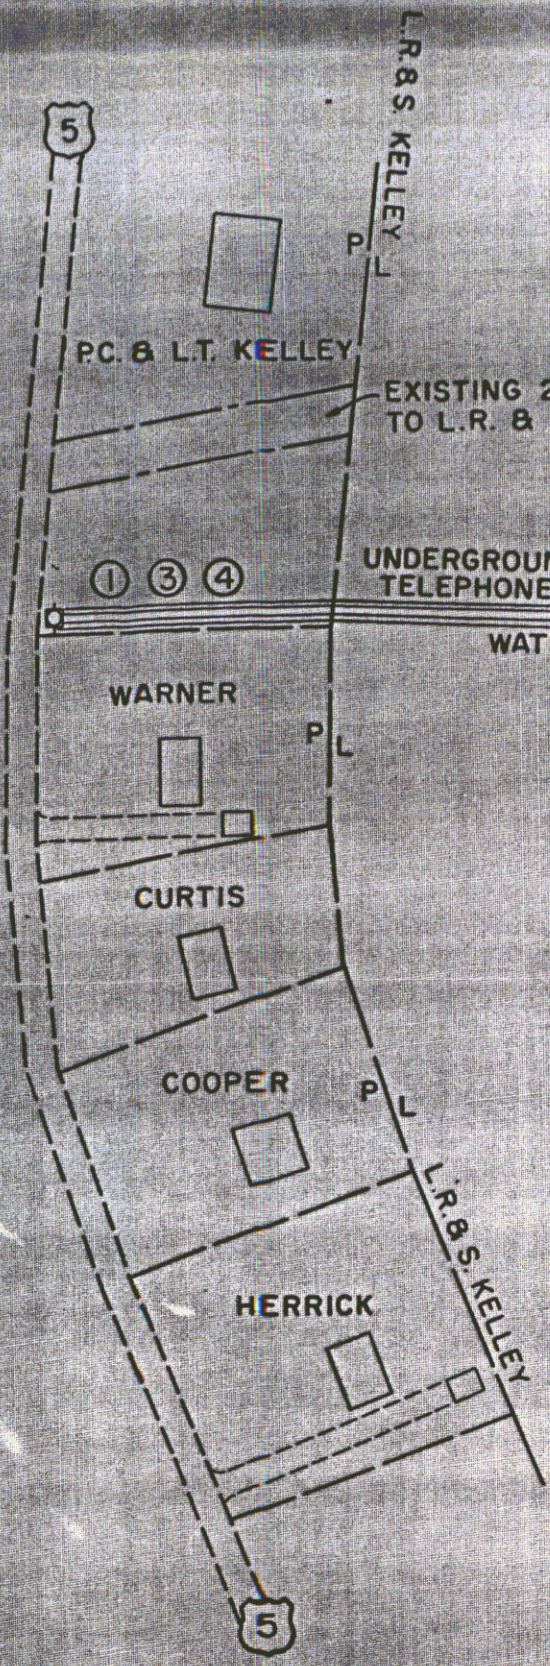

UNDERGROUND TELEPHONE
WATER LINE
SEWAGE LINE
UNDERGROUND ELECTRICAL POWER


NB 3244+65
387' LT.

NB 3244+65
447' LT.

NB 3242+16
447' LT.

NB 3241+66
447' LT.

- ① WARRANTY DEED OF EASEMENT
PC & L.T. KELLEY TO ST. OF VT.
BOOK 62, PAGES 94,95
AUGUST 29, 1968
- ② WARRANTY DEED
L.R. & S. KELLEY TO ST. OF VT.
BOOK 62, PAGES 99-101
SEPT. 27, 1968
- ③ AGREEMENT
ST. OF VT. & INTERNATIONAL WATER CO.
BOOK 62, PAGES 130,131
NOV. 8, 1968
- ④ AGREEMENT
ST. OF VT. & VILL. OF DERBY LINE
BOOK 62, PAGES 132,133
NOV. 8, 1968

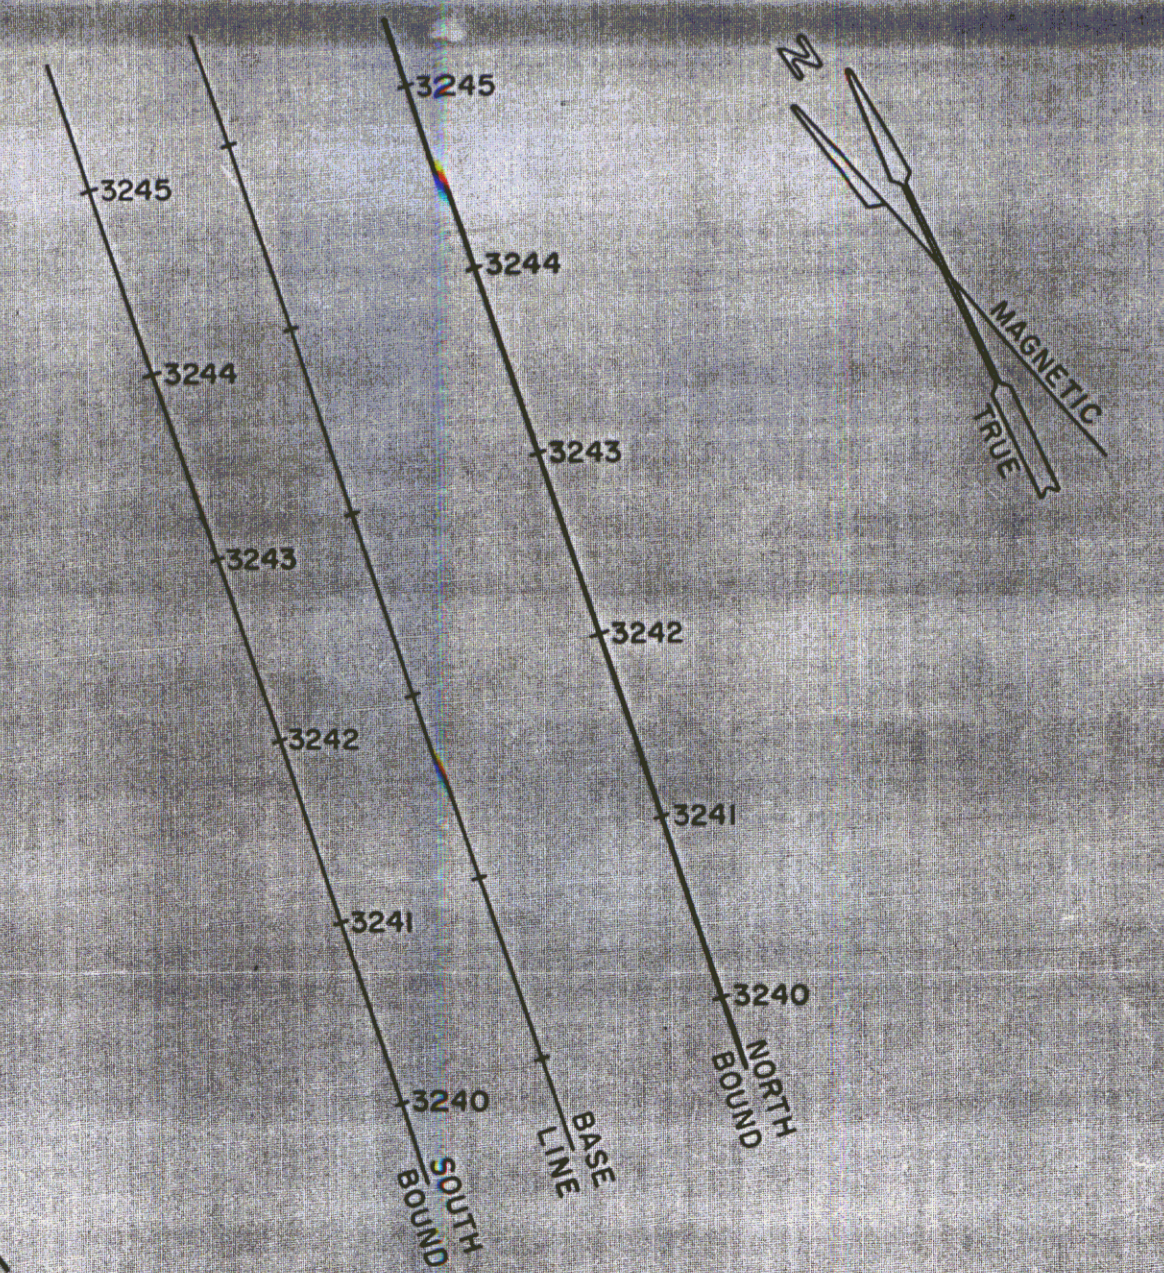

QCD to Village of Derby Line: all rti
to sewer pipeline & r-o-w. BK 69 Pg 450,1

QCD to International Water Co.: all rti
to water pipe line & r-o-w. BK 64 Pg 523

STATE OF VERMONT DEPT. OF HIGHWAYS	
PLAT OF REST AREA UTILITIES TOWN OF DERBY	
INTERSTATE ROUTE NO. 91 (37A)	
PROJECT I 91-3 (21)	
APPROX. SCALE 1"=100'	DATE 12/27/73 DRAWN BY J.D.P.