



CROSSROADS, INC. TO ST. OF VERMONT
BY W.D. 12/5/74 IN RUTLAND L.R. 23/289
M.P. 0048 - M.P. 0060

CROSS ROADS INC.

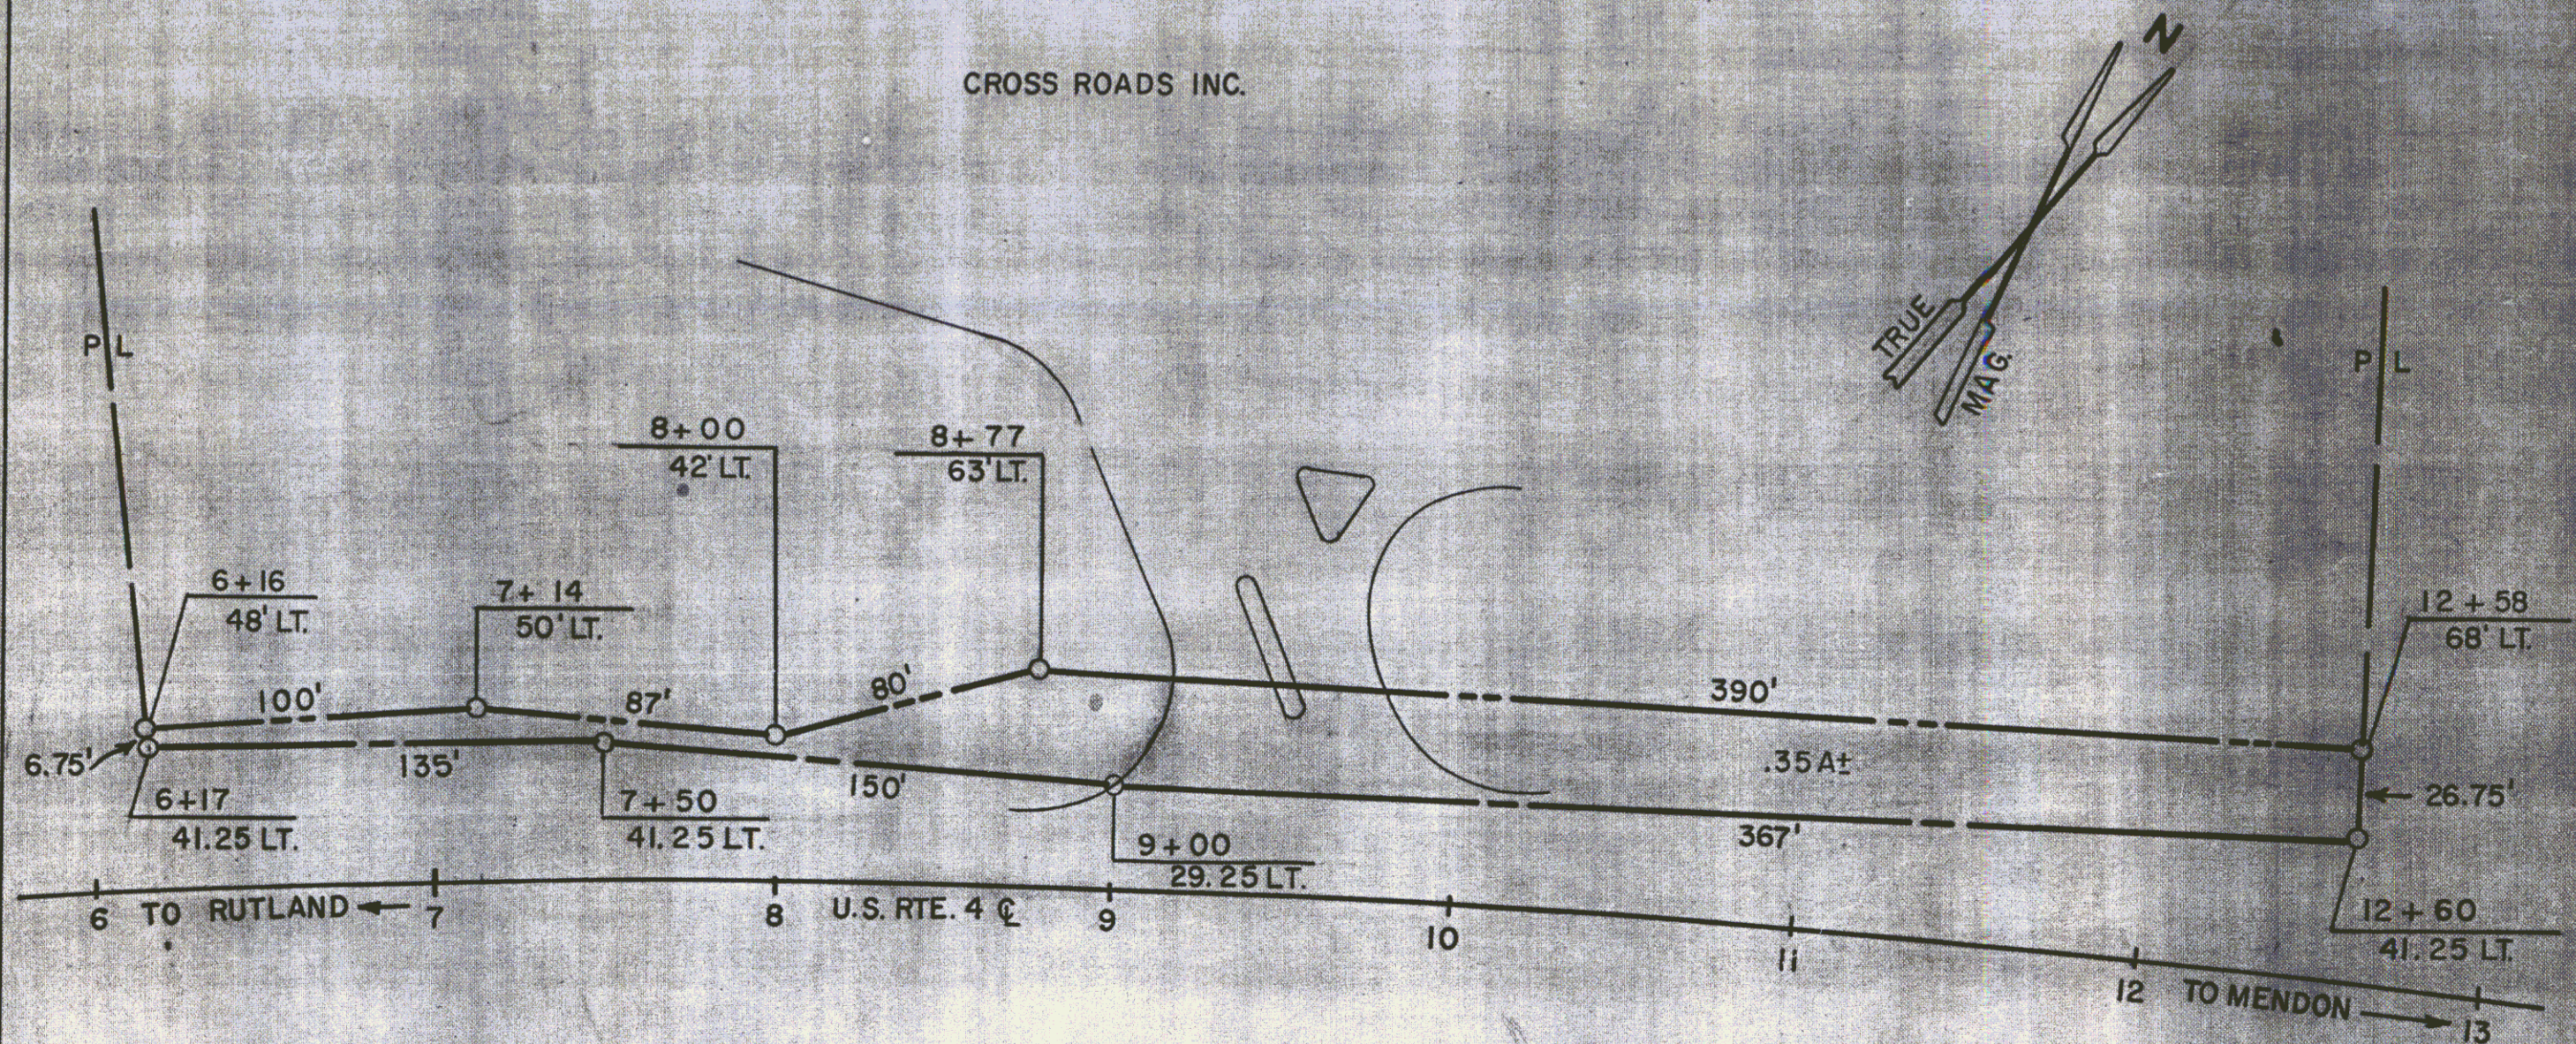

SCALE 1" = 50'

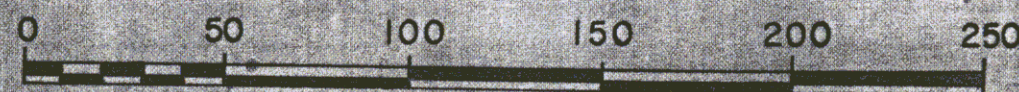

STATE OF VERMONT
DEPT. OF HIGHWAYS

89
1B

TOWN OF RUTLAND

PROJECT BP 020-2-7102

APPROX. SCALE 1" = 50' DATE 11-27-74 DRAWN BY KDP