FED. ROAD SEC. NO.	STATE	FED. NO.	F	FAI-ALL-PROJECT YEAR	SHEET NO.	TOTAL SHTS.
3	VT.		59(4)		11	27
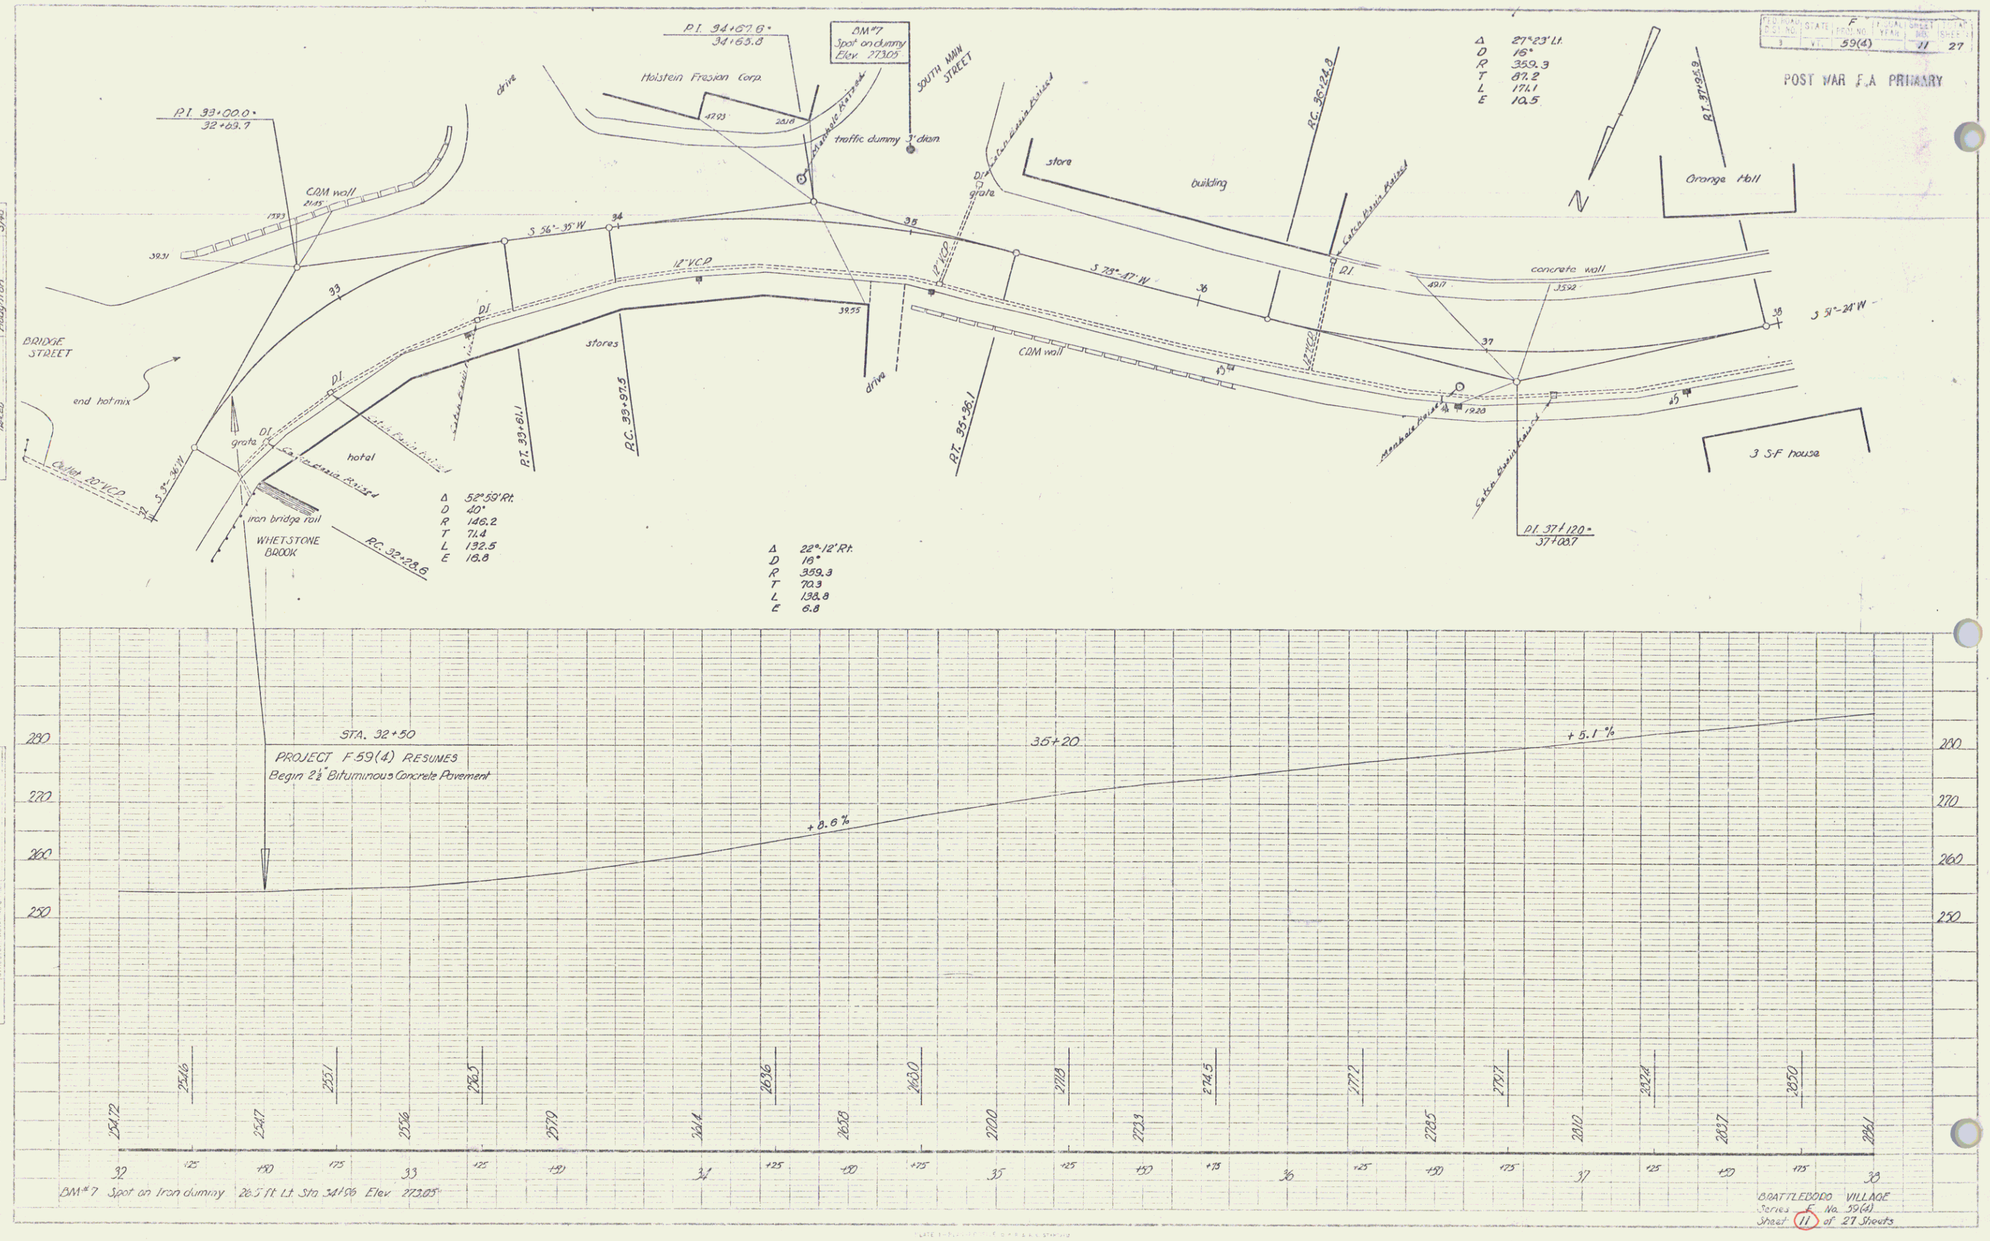
POST WAR F.A PRIMARY