
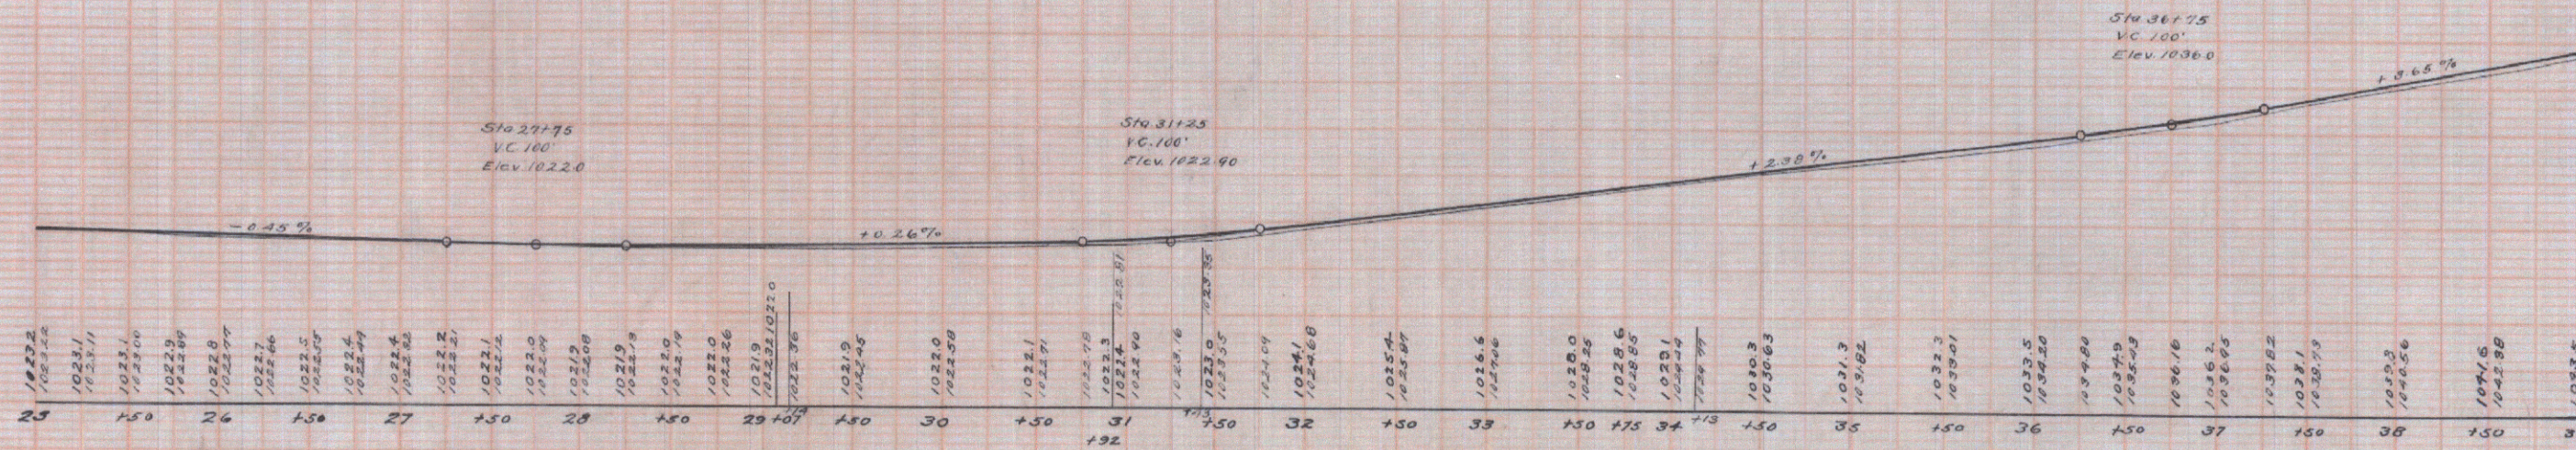


FED. ROAD DIST. NO.	STATE	FED. AID FISCAL YEAR	SHEET NO.	TOTAL SHEETS
5	YT	97 A	103	103

PLAN
A.D. 11-24
A. B. C.

A.D. 11-24
W.B. McHURSE 530-27

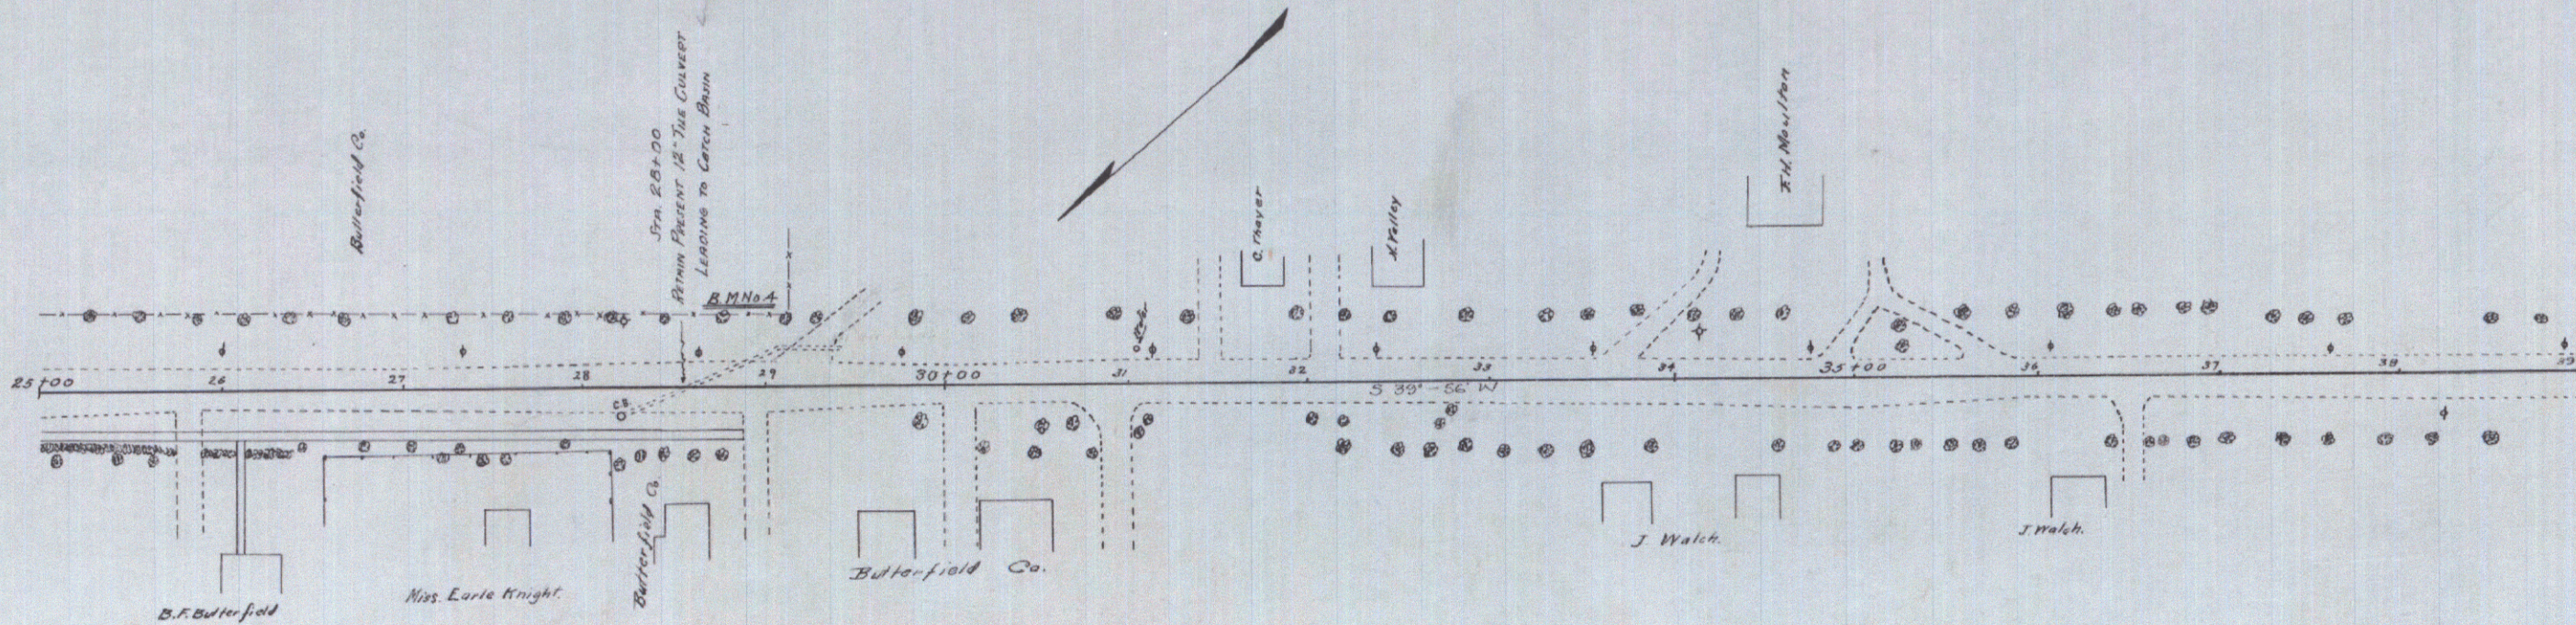

B.M. No. 4 SPIKE IN 28IN. MAPLE 35FT. LEFT STA 28+75 ELEV. 1022.36

SERIES F No 96A
SHEET 103 OF 103