
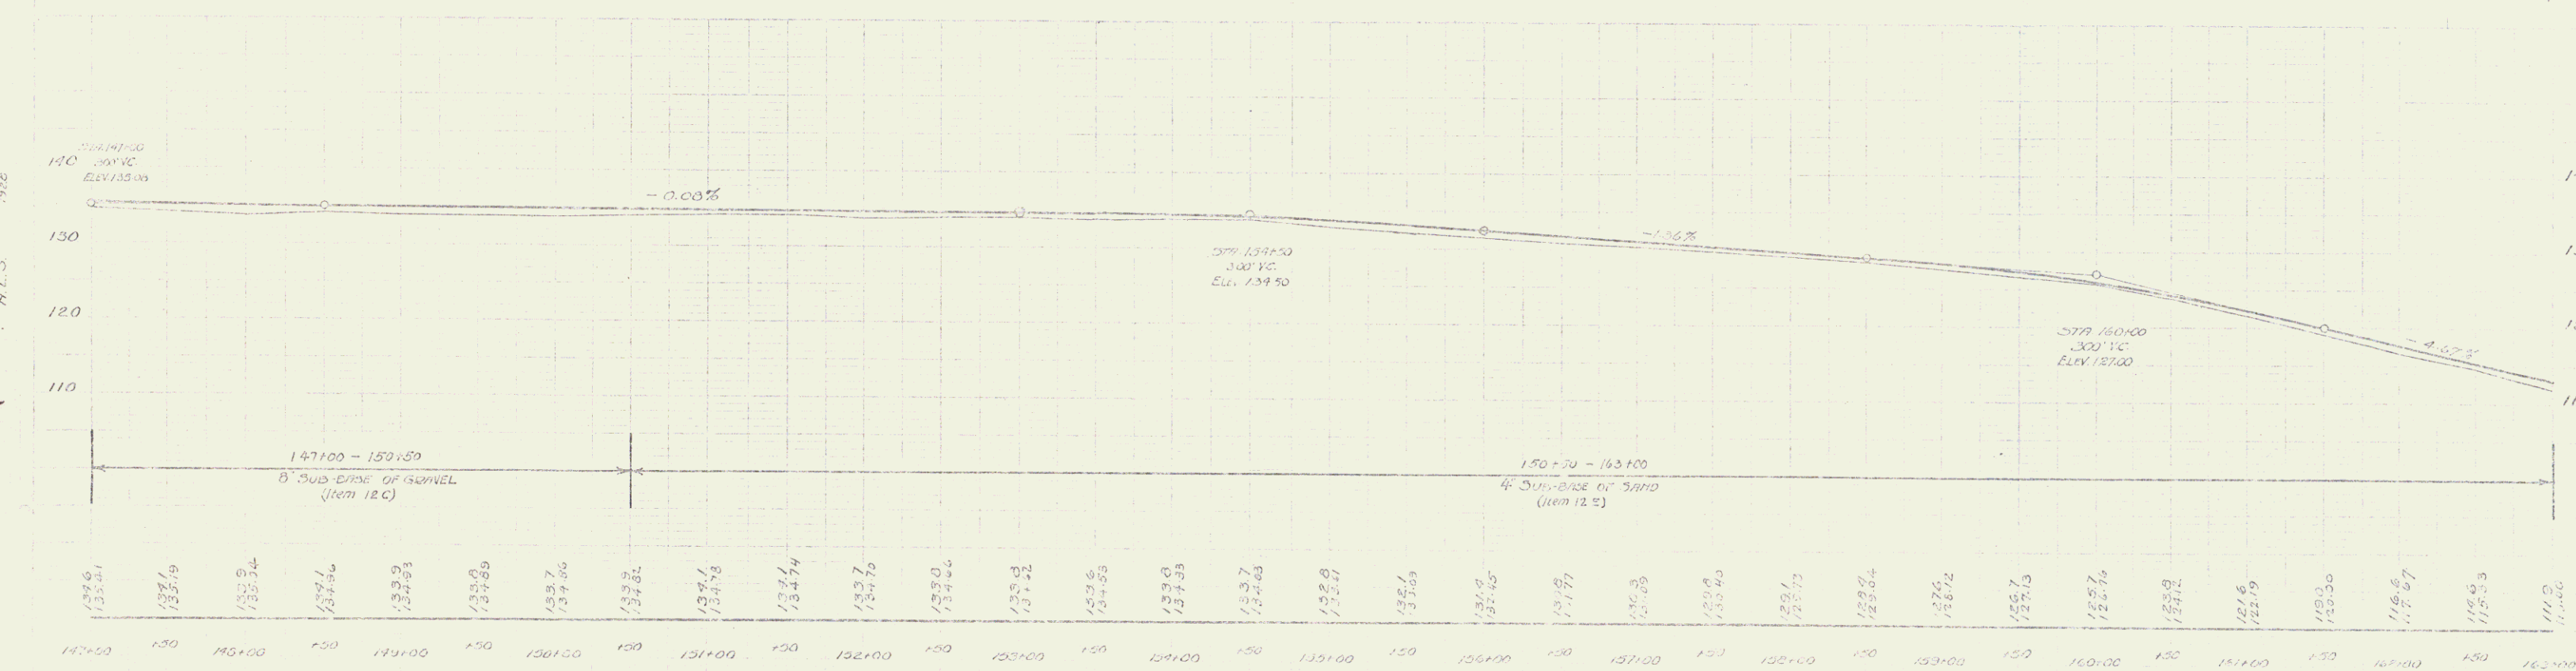


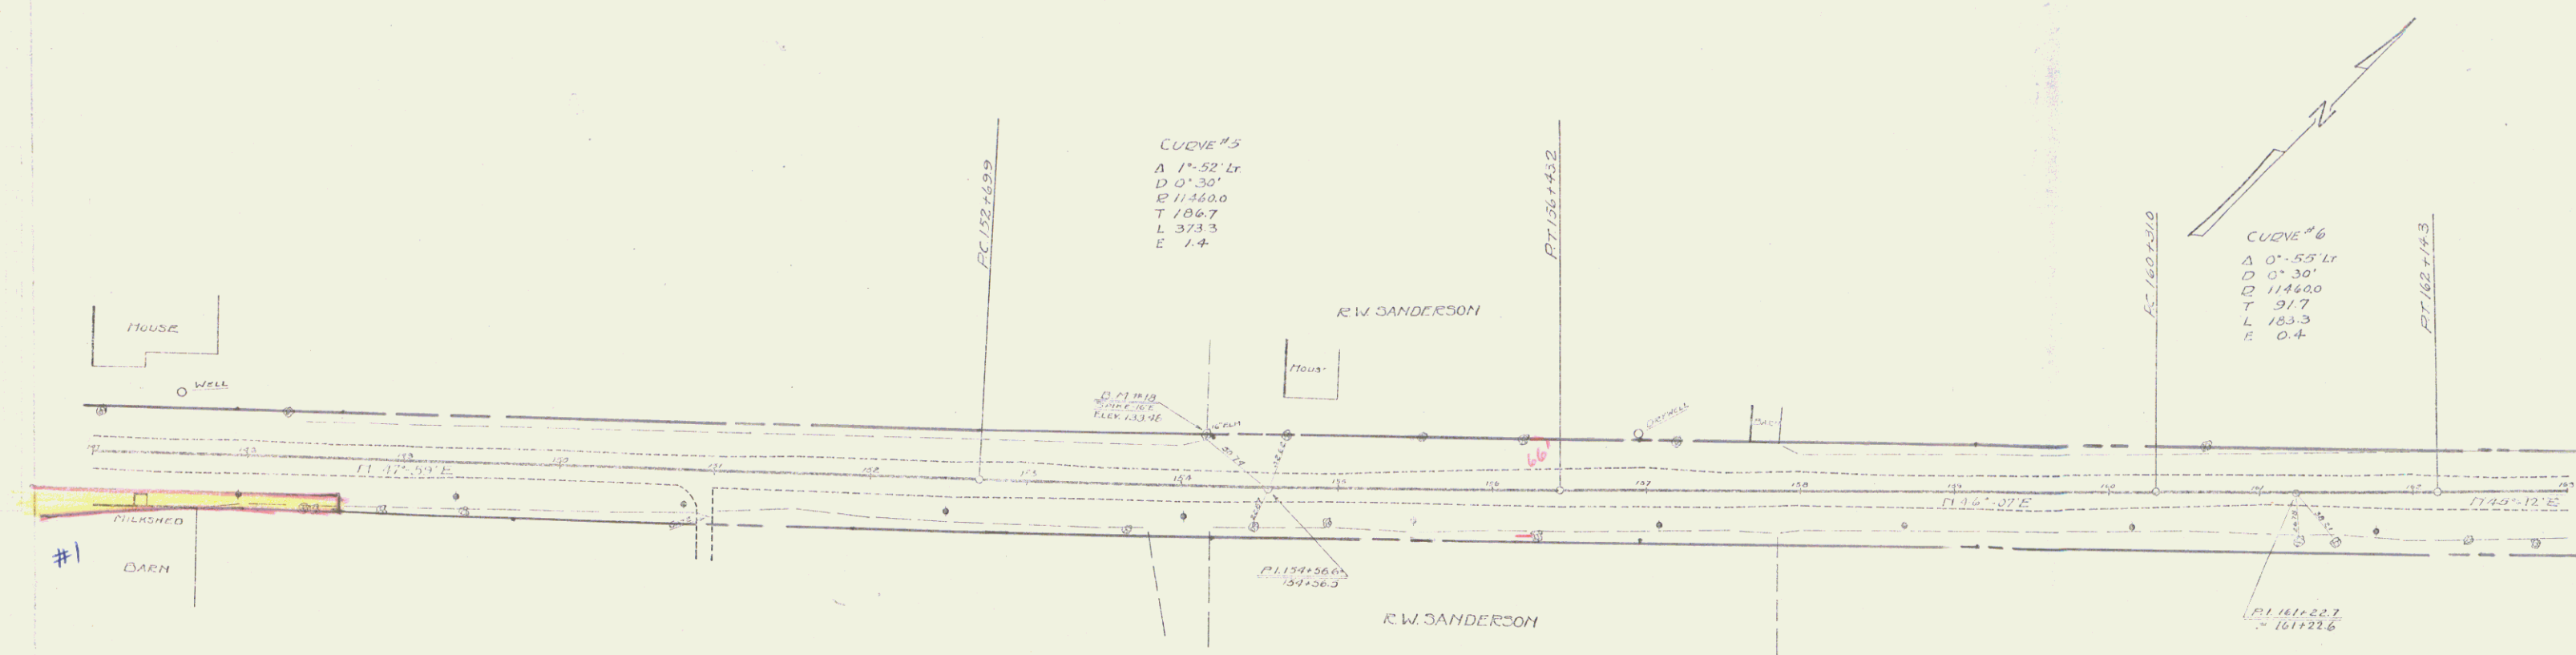

DM #10 SPIKE IN DOOT 16" ELEV. Lr STA 154+17 ELEV 133.46