



WOOD GUARD RAIL REQUIRED
 Stations: Left Right
 203+103.5 203+27.5 24 ft 24 ft

SEPARATE RAIL GAGE MAY CULVERTS REQUIRED
 Station Size Length Cor. B Steel
 203+103.5 24x3 12 ft 5.1 eq - 370'

DATE	BY	CHKD	APP'D	NO.
10-2-5	10-2-5	10-2-5	10-2-5	84

CURVE #9

A 7'-59" LR
 D 1'-30"
 E 3.3200
 T 256.49
 L 532.2
 E 9.3

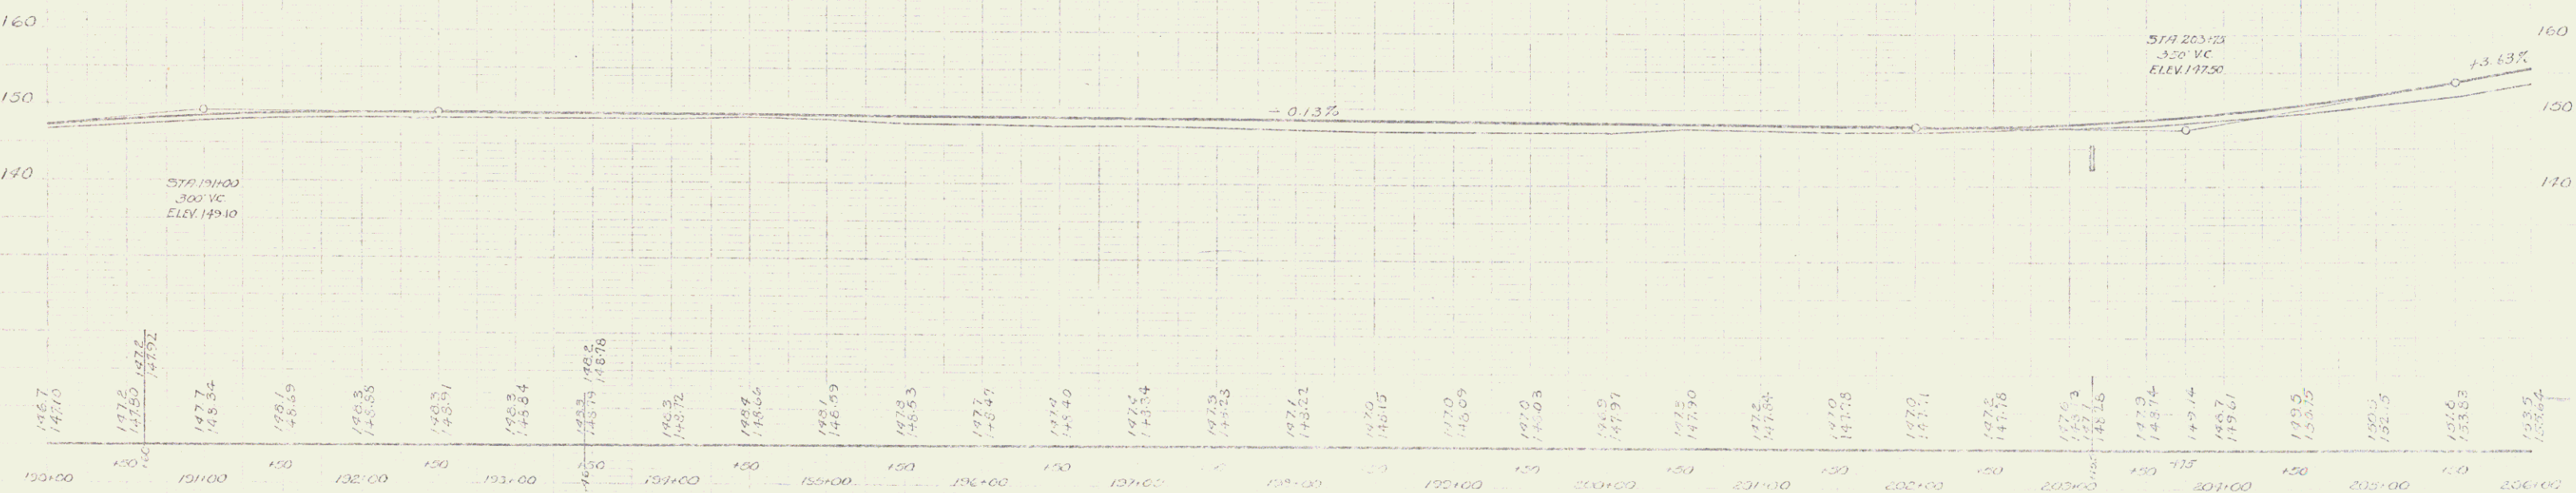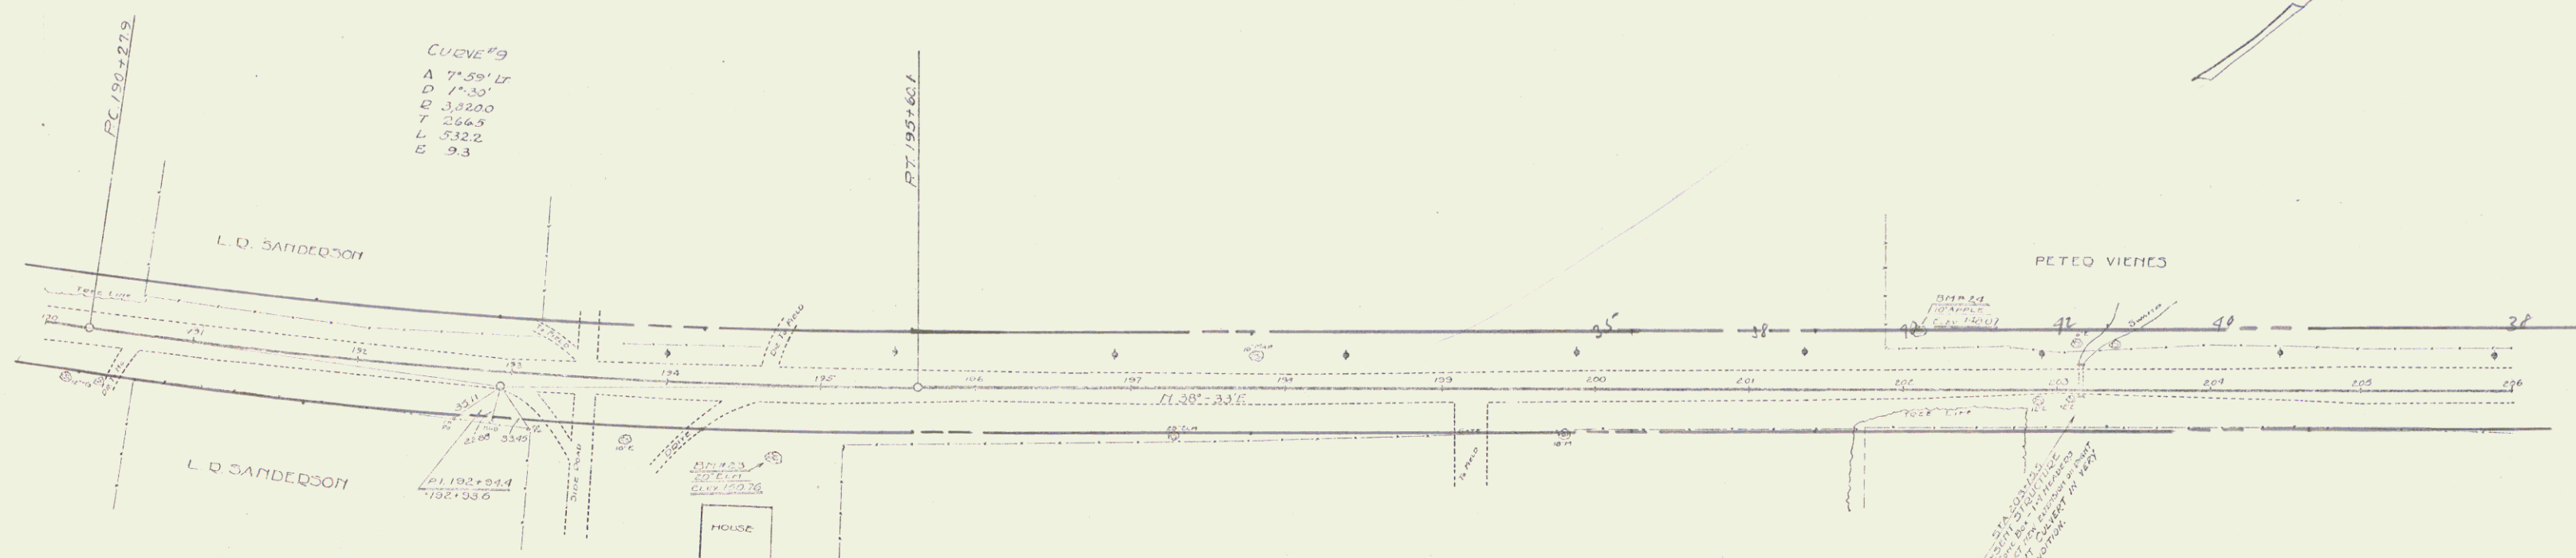

BM #23 SPIKE IN DOOR 20' E.H. OF STA 194+70 - ELEV 150.76
 BM #24 SPIKE IN TOWER 10' E.H. OF STA 202+40 - ELEV 149.07

SHEET 9 OF 8
 7