

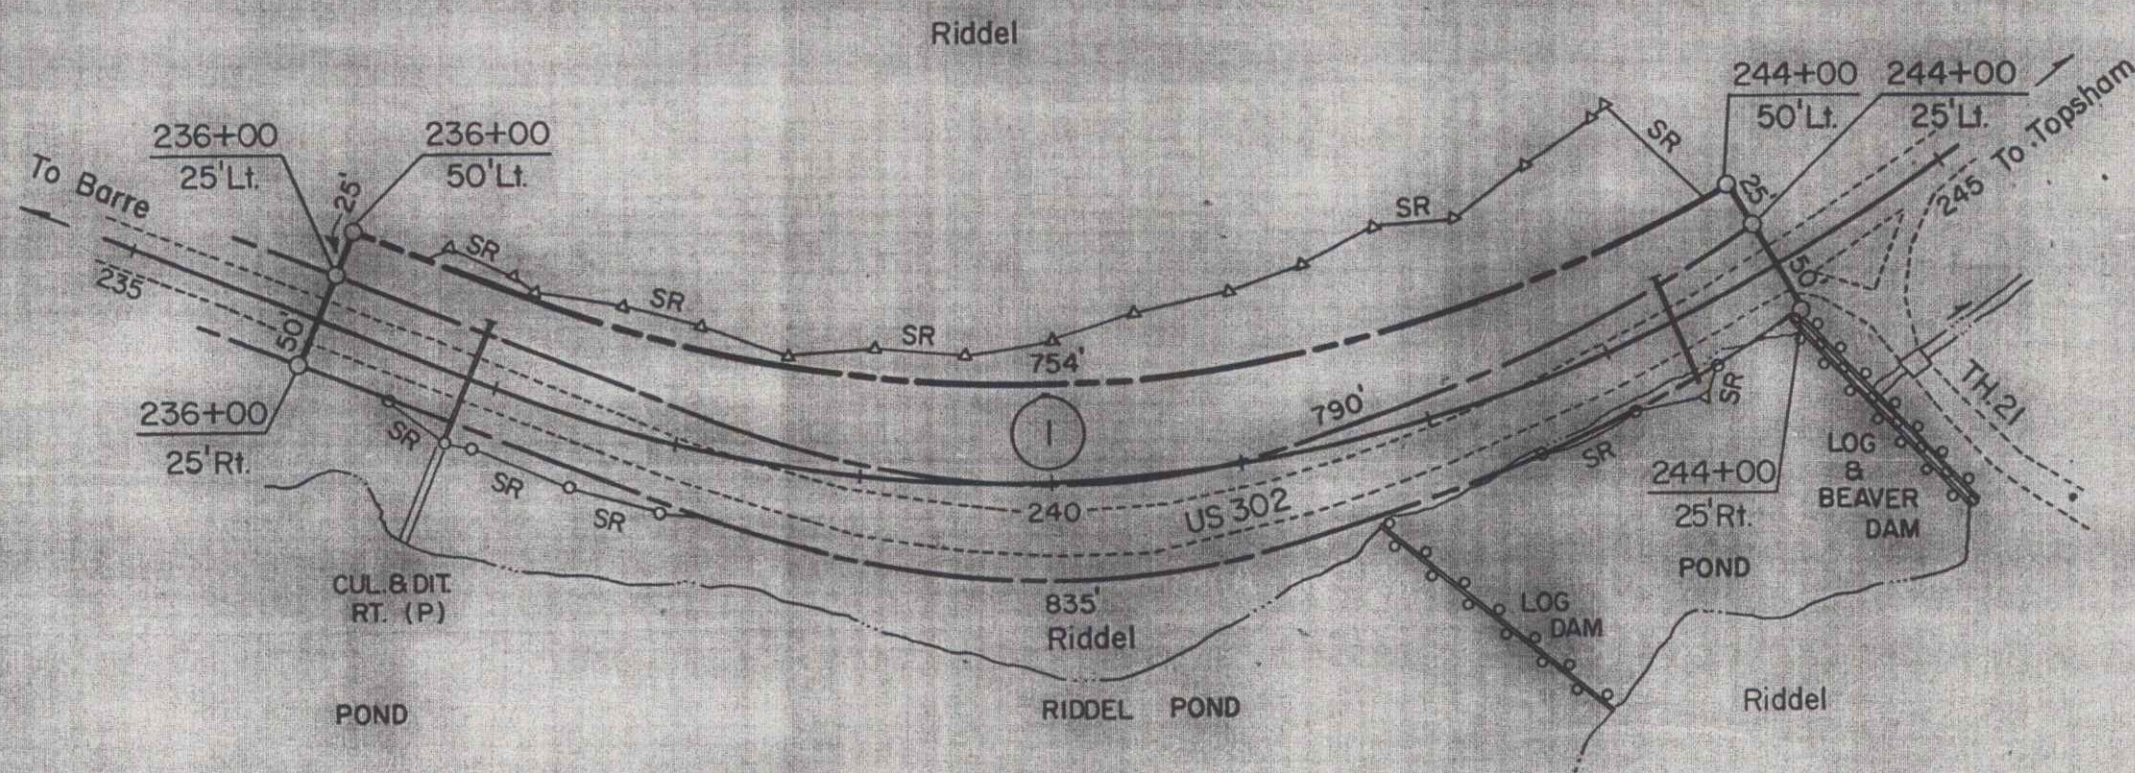


ELSIE P. RIDDLE TO STATE OF VERMONT
 BY W.D. 8/25/75 RECORDED IN BK 28/164
 MP 0447

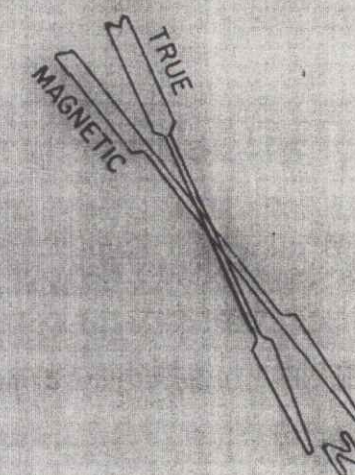

Parcel no. 1	Elsie P. Riddel		
Take	0.64A±	236+00 Lt.	244+00 Lt.
Hwy. Ease.	0.93A±	236+00 Lt.	244+00 Rt.
Slope (P)	0.44A±	236+40 Lt.	243+85 Lt.
Slope (T)	0.03A± (1200S.F±)	236+50 Rt.	238+25 Rt.
Slope (T)	0.01A± (500S.F±)	242+40 Rt.	243+55 Rt.
Cul. & Ditch			
Right (P)		236+86 Rt.	
Total	2.05A±		

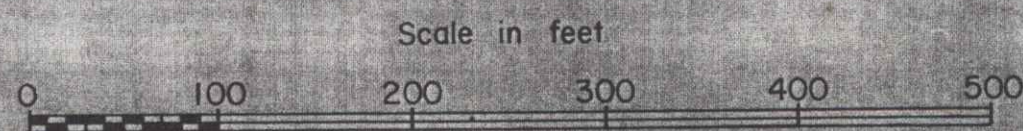

HHS 026-1(17) 54

STATE OF VERMONT DEPT. OF HIGHWAYS		
TOWN OF ORANGE		
PROJECT ORANGE HHS 026-1(17)		
APPROX. SCALE 1"=100'	DATE 5-27-75	DRAWN BY ROD S.

SHEET NAME 17A 20