
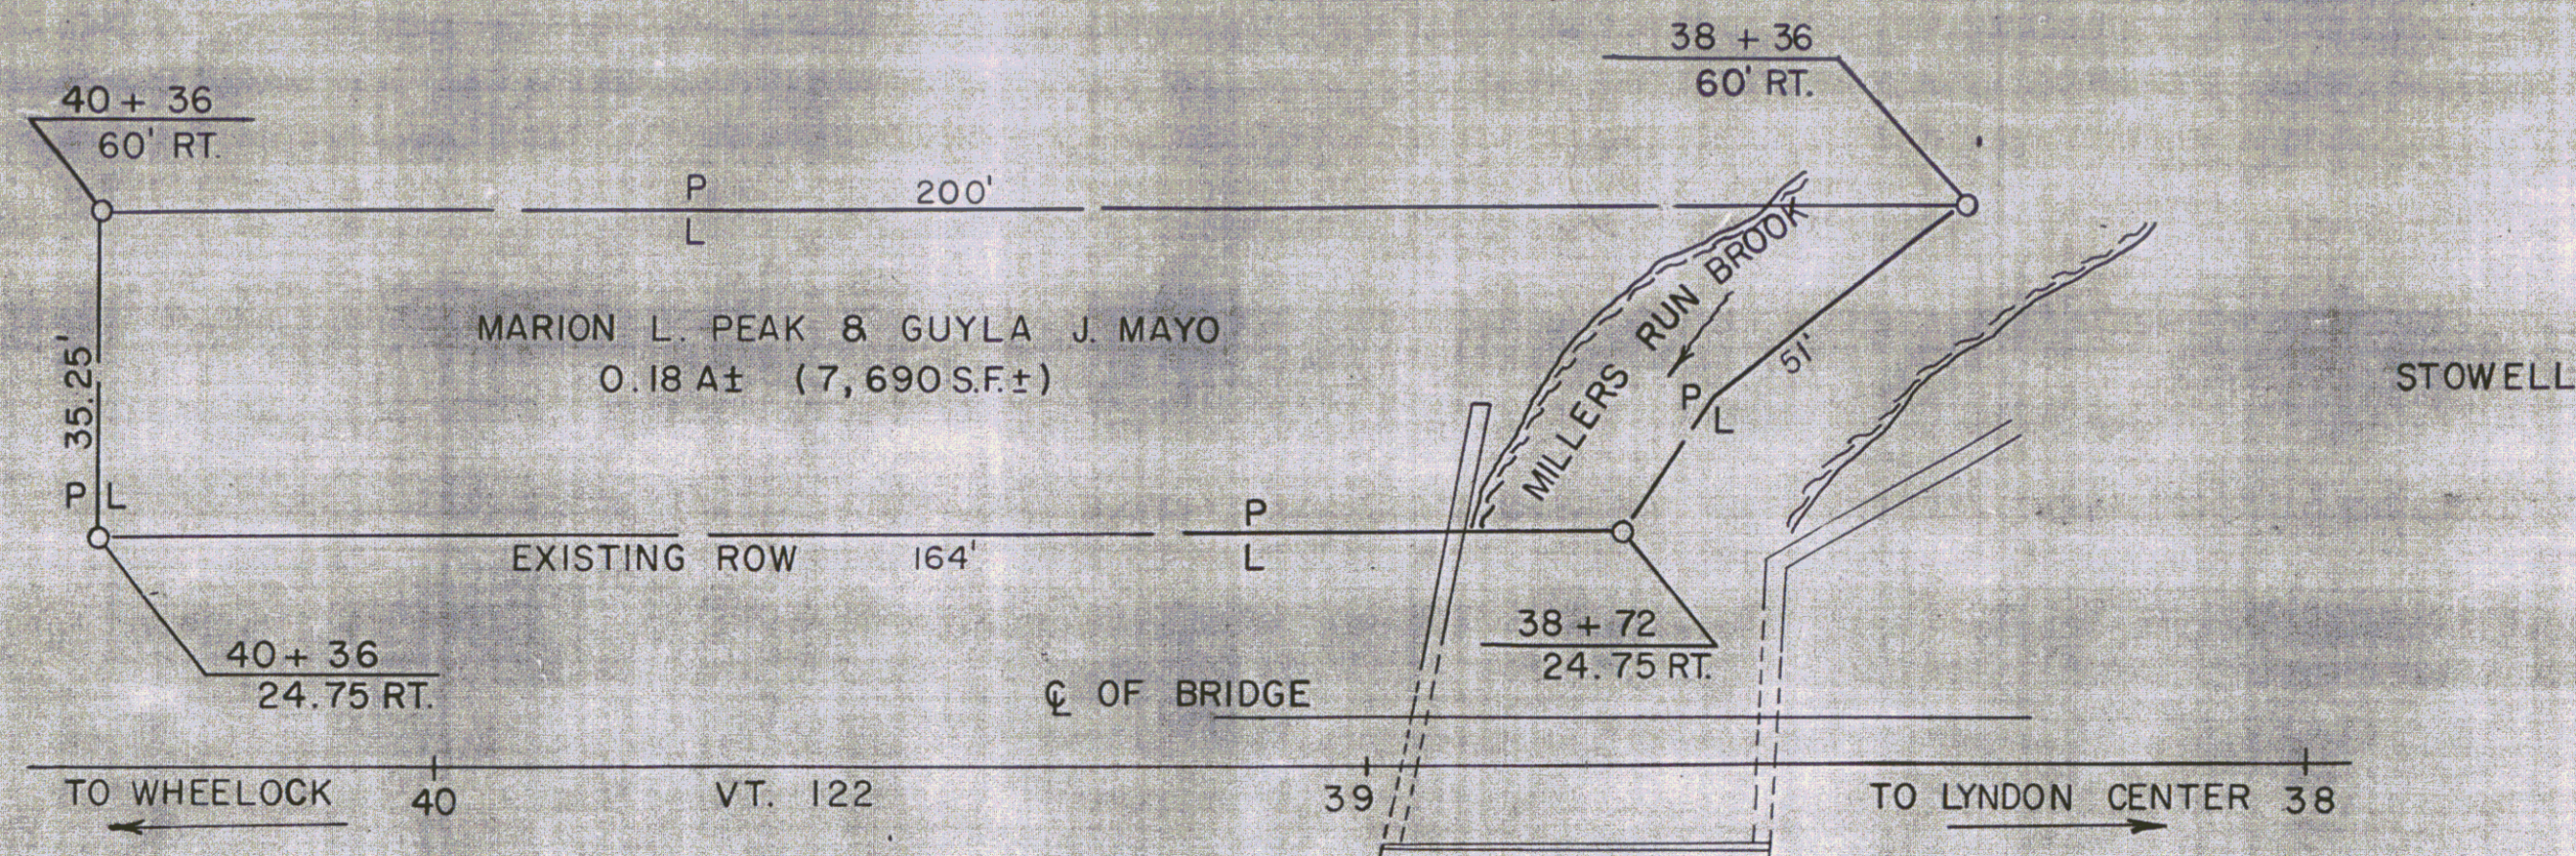



PEAK AND MAYO TO STATE OF VERMONT
BY OPTION ON 6/25/74 IN BK 30/151
MP 0099

POOR ORIGINAL COPY

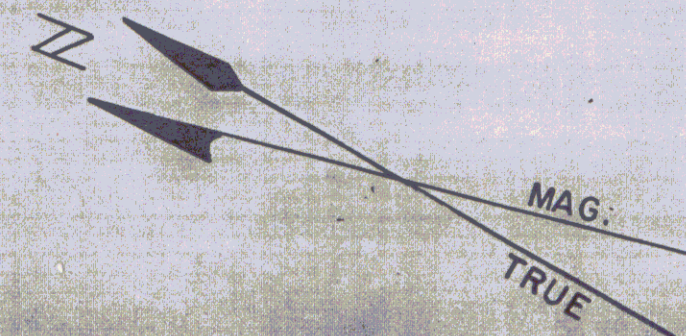

NOTE: STATIONS SHOWN ARE ROUTE LOG STATIONS

TOWN OF WHEELLOCK
Project BMA 6307
Pin # 99R598
Route VT122
Date 7/11/1974

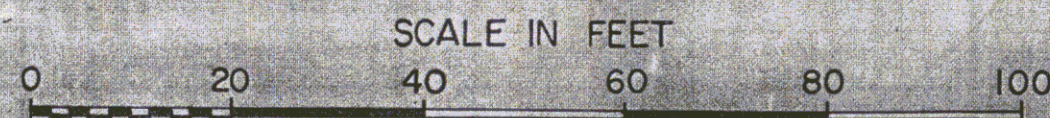

MP 0.766-0.717

122

STATE OF VERMONT
DEPT. OF HIGHWAYS

SHEET 1

TOWN OF WHEELLOCK

PROJECT WHEELLOCK BMA 6307

APPROX. SCALE 1"=20' DATE 7-11-74 DRAWN BY KM

204