
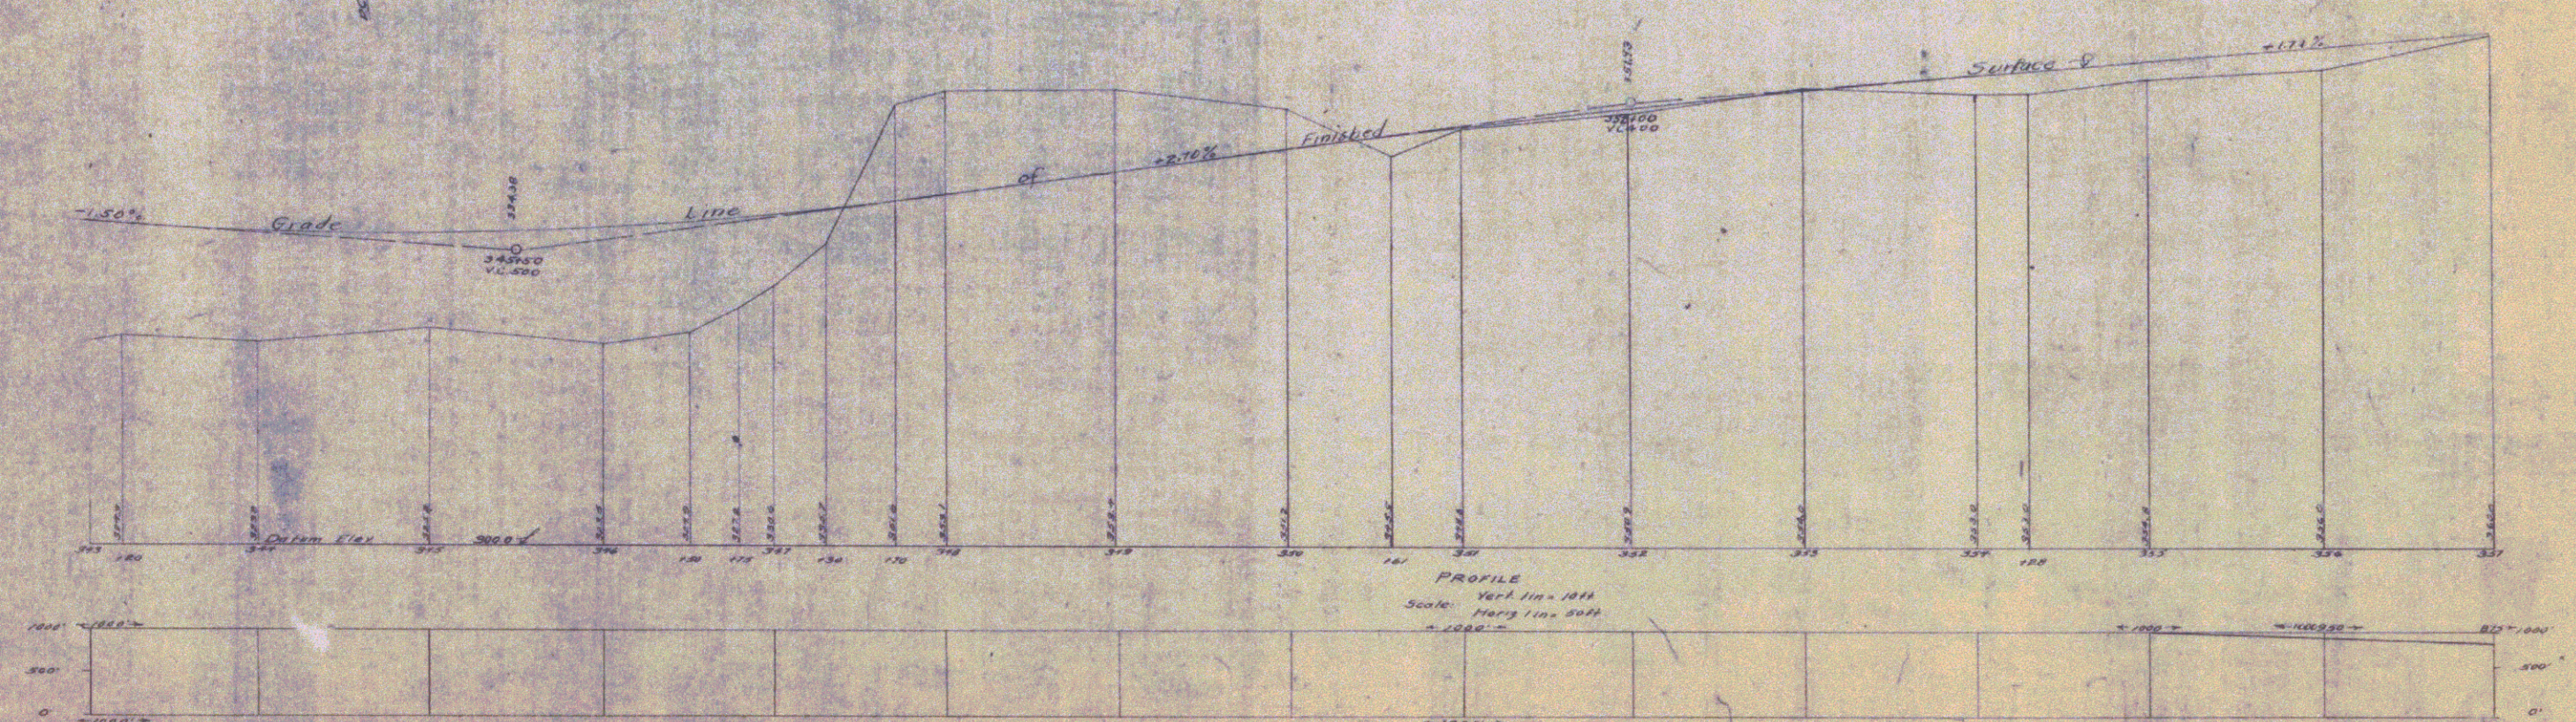


FED. ROAD DIV. NO.	STATE	FED. AID PROJ. NO.	FISCAL YEAR	SHEET NO.	TOTAL SHEETS
1	NY	F-10830		15	16
WHITE HALL FARM (VERMONT) BRIDGE					
CHAP. 630 L.A.W. 1944					

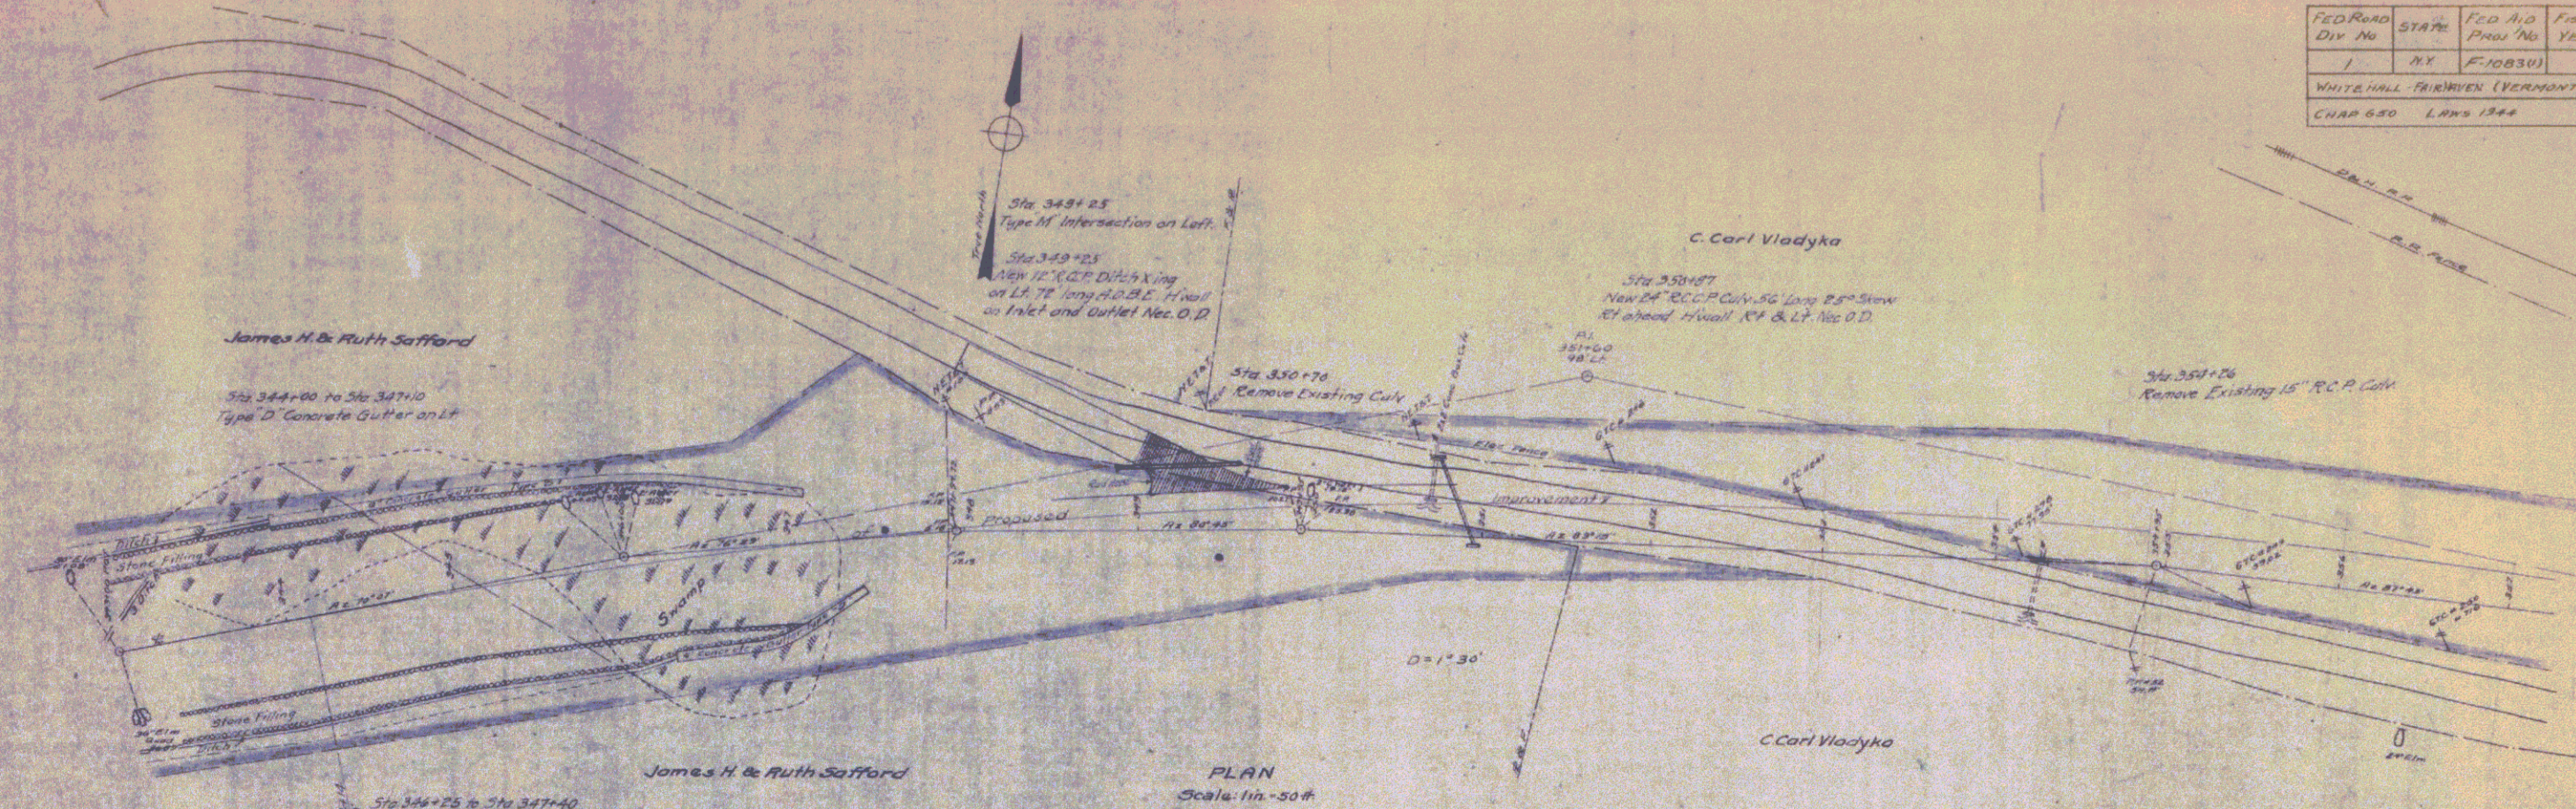

Made By: *[Signature]*
 Checked By: *[Signature]*
 Date: *[Date]*

Minimum Sight Distance Graph
For Explanation See Sheet No. 13

Sheet 15
[Signature]
 Aug 30, 48