
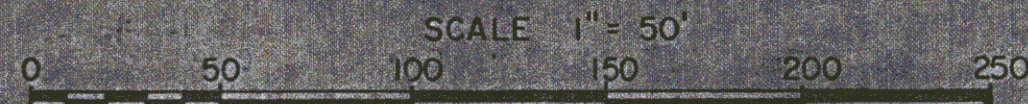


PARCEL NO. 1 ROBERT C. ADAMS
CHANNEL RT. (P) 0.037A± (1600 S.F.±)
STA. 87+15 LT. — STA. 88+30 LT.

PARCEL NO. 2 KENNETH C. & EMMA A. BEYOR
CHANNEL RT. (P) 0.023A± (1000 S.F.±)
STA. 87+55 RT. — STA. 88+10 RT.

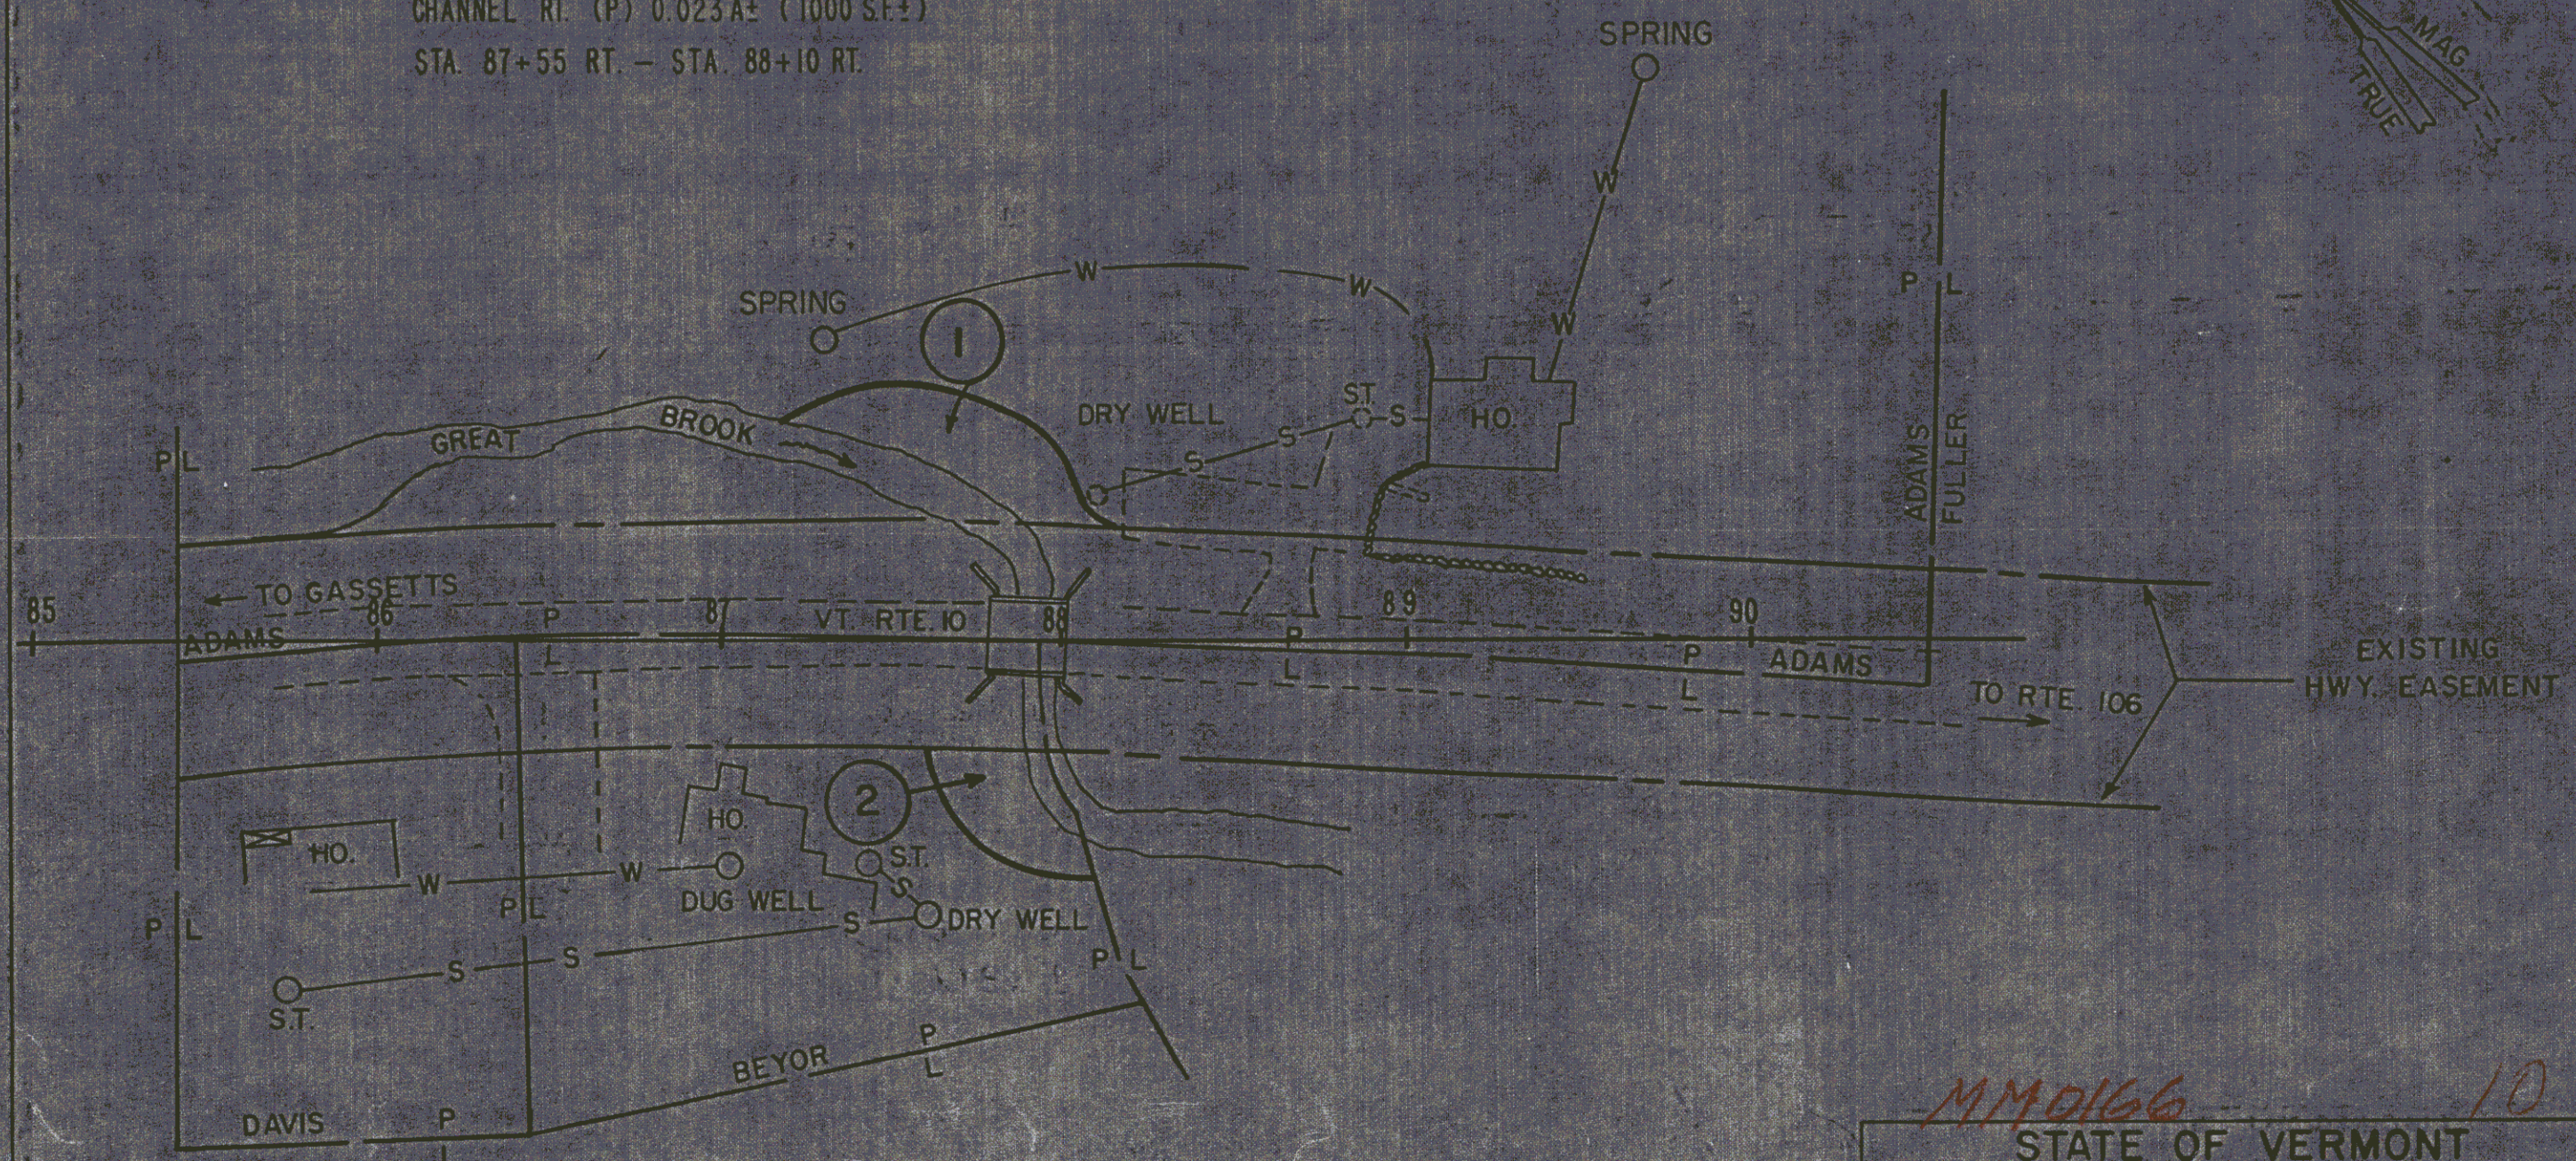

MM0166 10

STATE OF VERMONT DEPT. OF HIGHWAYS		
TOWN OF CHESTER		
PROJECT CHESTER BP 016-2-7522		
APPROX SCALE 1"=50'	DATE 8.11.75	DRAWN BY KDP