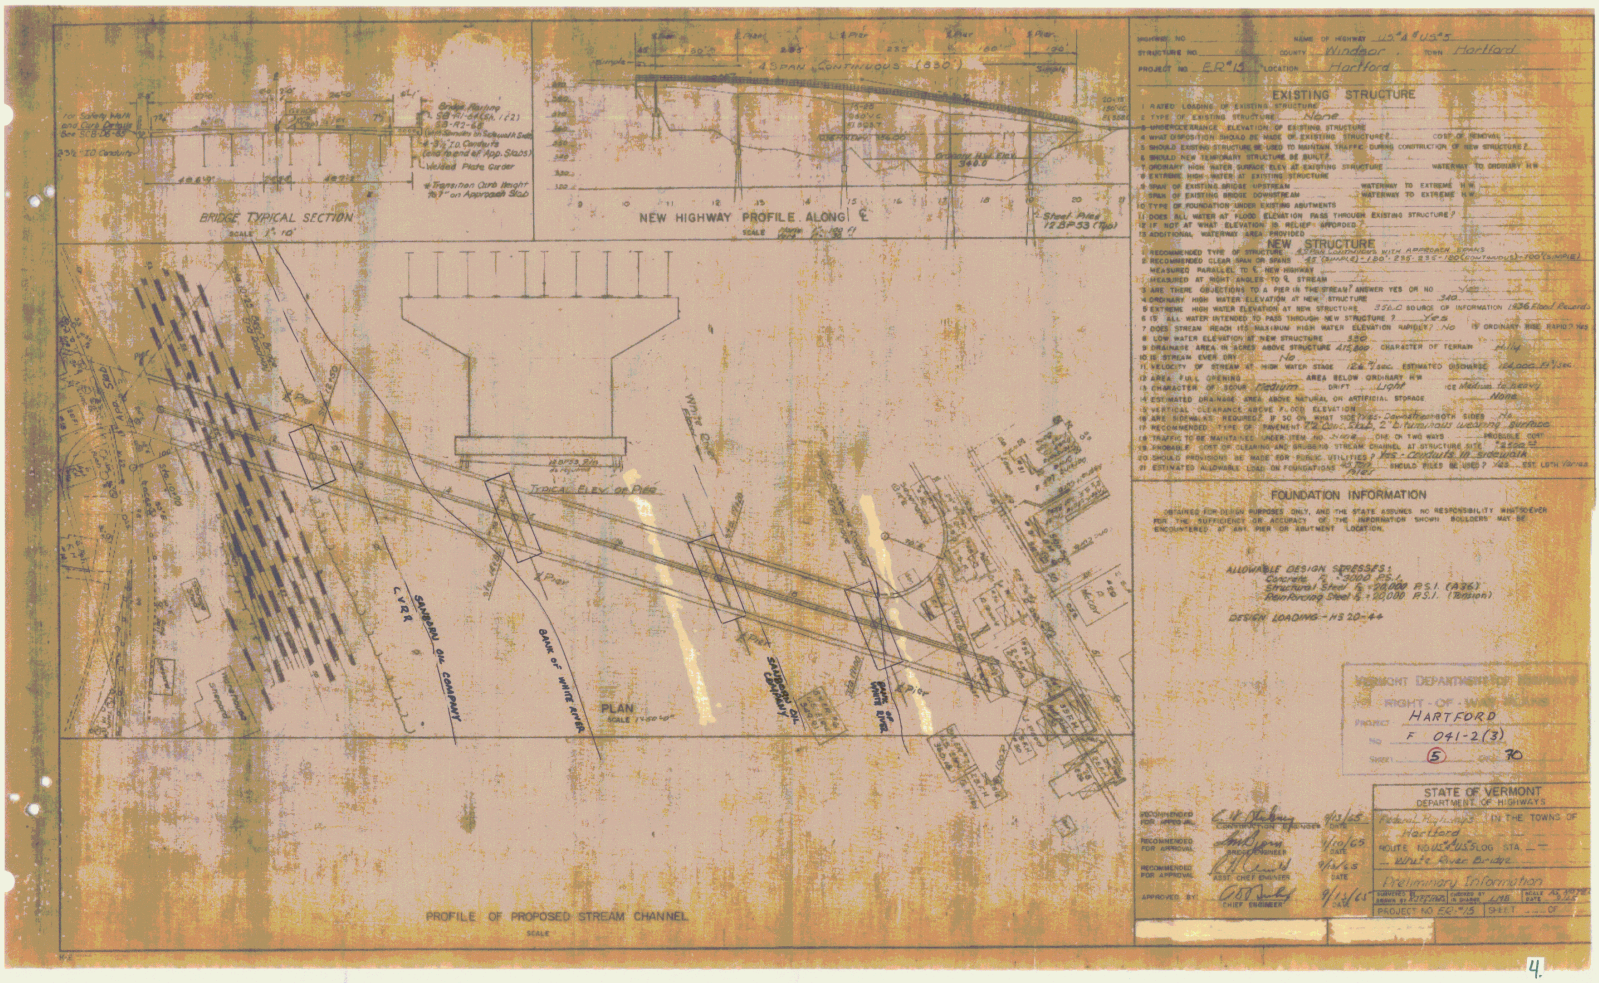
BRIDGE TYPICAL SECTION
NEW HIGHWAY PROFILE ALONG ℄
4 SPAN CONTINUOUS (830')
PLAN
PROFILE OF PROPOSED STREAM CHANNEL
BANK OF WHITE RIVER
SUNRAY OIL COMPANY
L V R R
Pier
Typical Elev. on Pier
EXISTING STRUCTURE
NEW STRUCTURE
FOUNDATION INFORMATION
ALLOWABLE DESIGN STRESSES:
DESIGN LOADING - H S 20-44
VERMONT DEPARTMENT OF HIGHWAYS
RIGHT-OF-WAY
PROJECT HARTFORD
NO F 041-2(3)
SHEET 5 OF 70
STATE OF VERMONT
DEPARTMENT OF HIGHWAYS
Federal Highway IN THE TOWNS OF
Hartford
ROUTE NOS. U.S. 5 LOG STA. —
White River Bridge
Preliminary Information
PROJECT NO. F 041-2(3) SHEET ... OF