


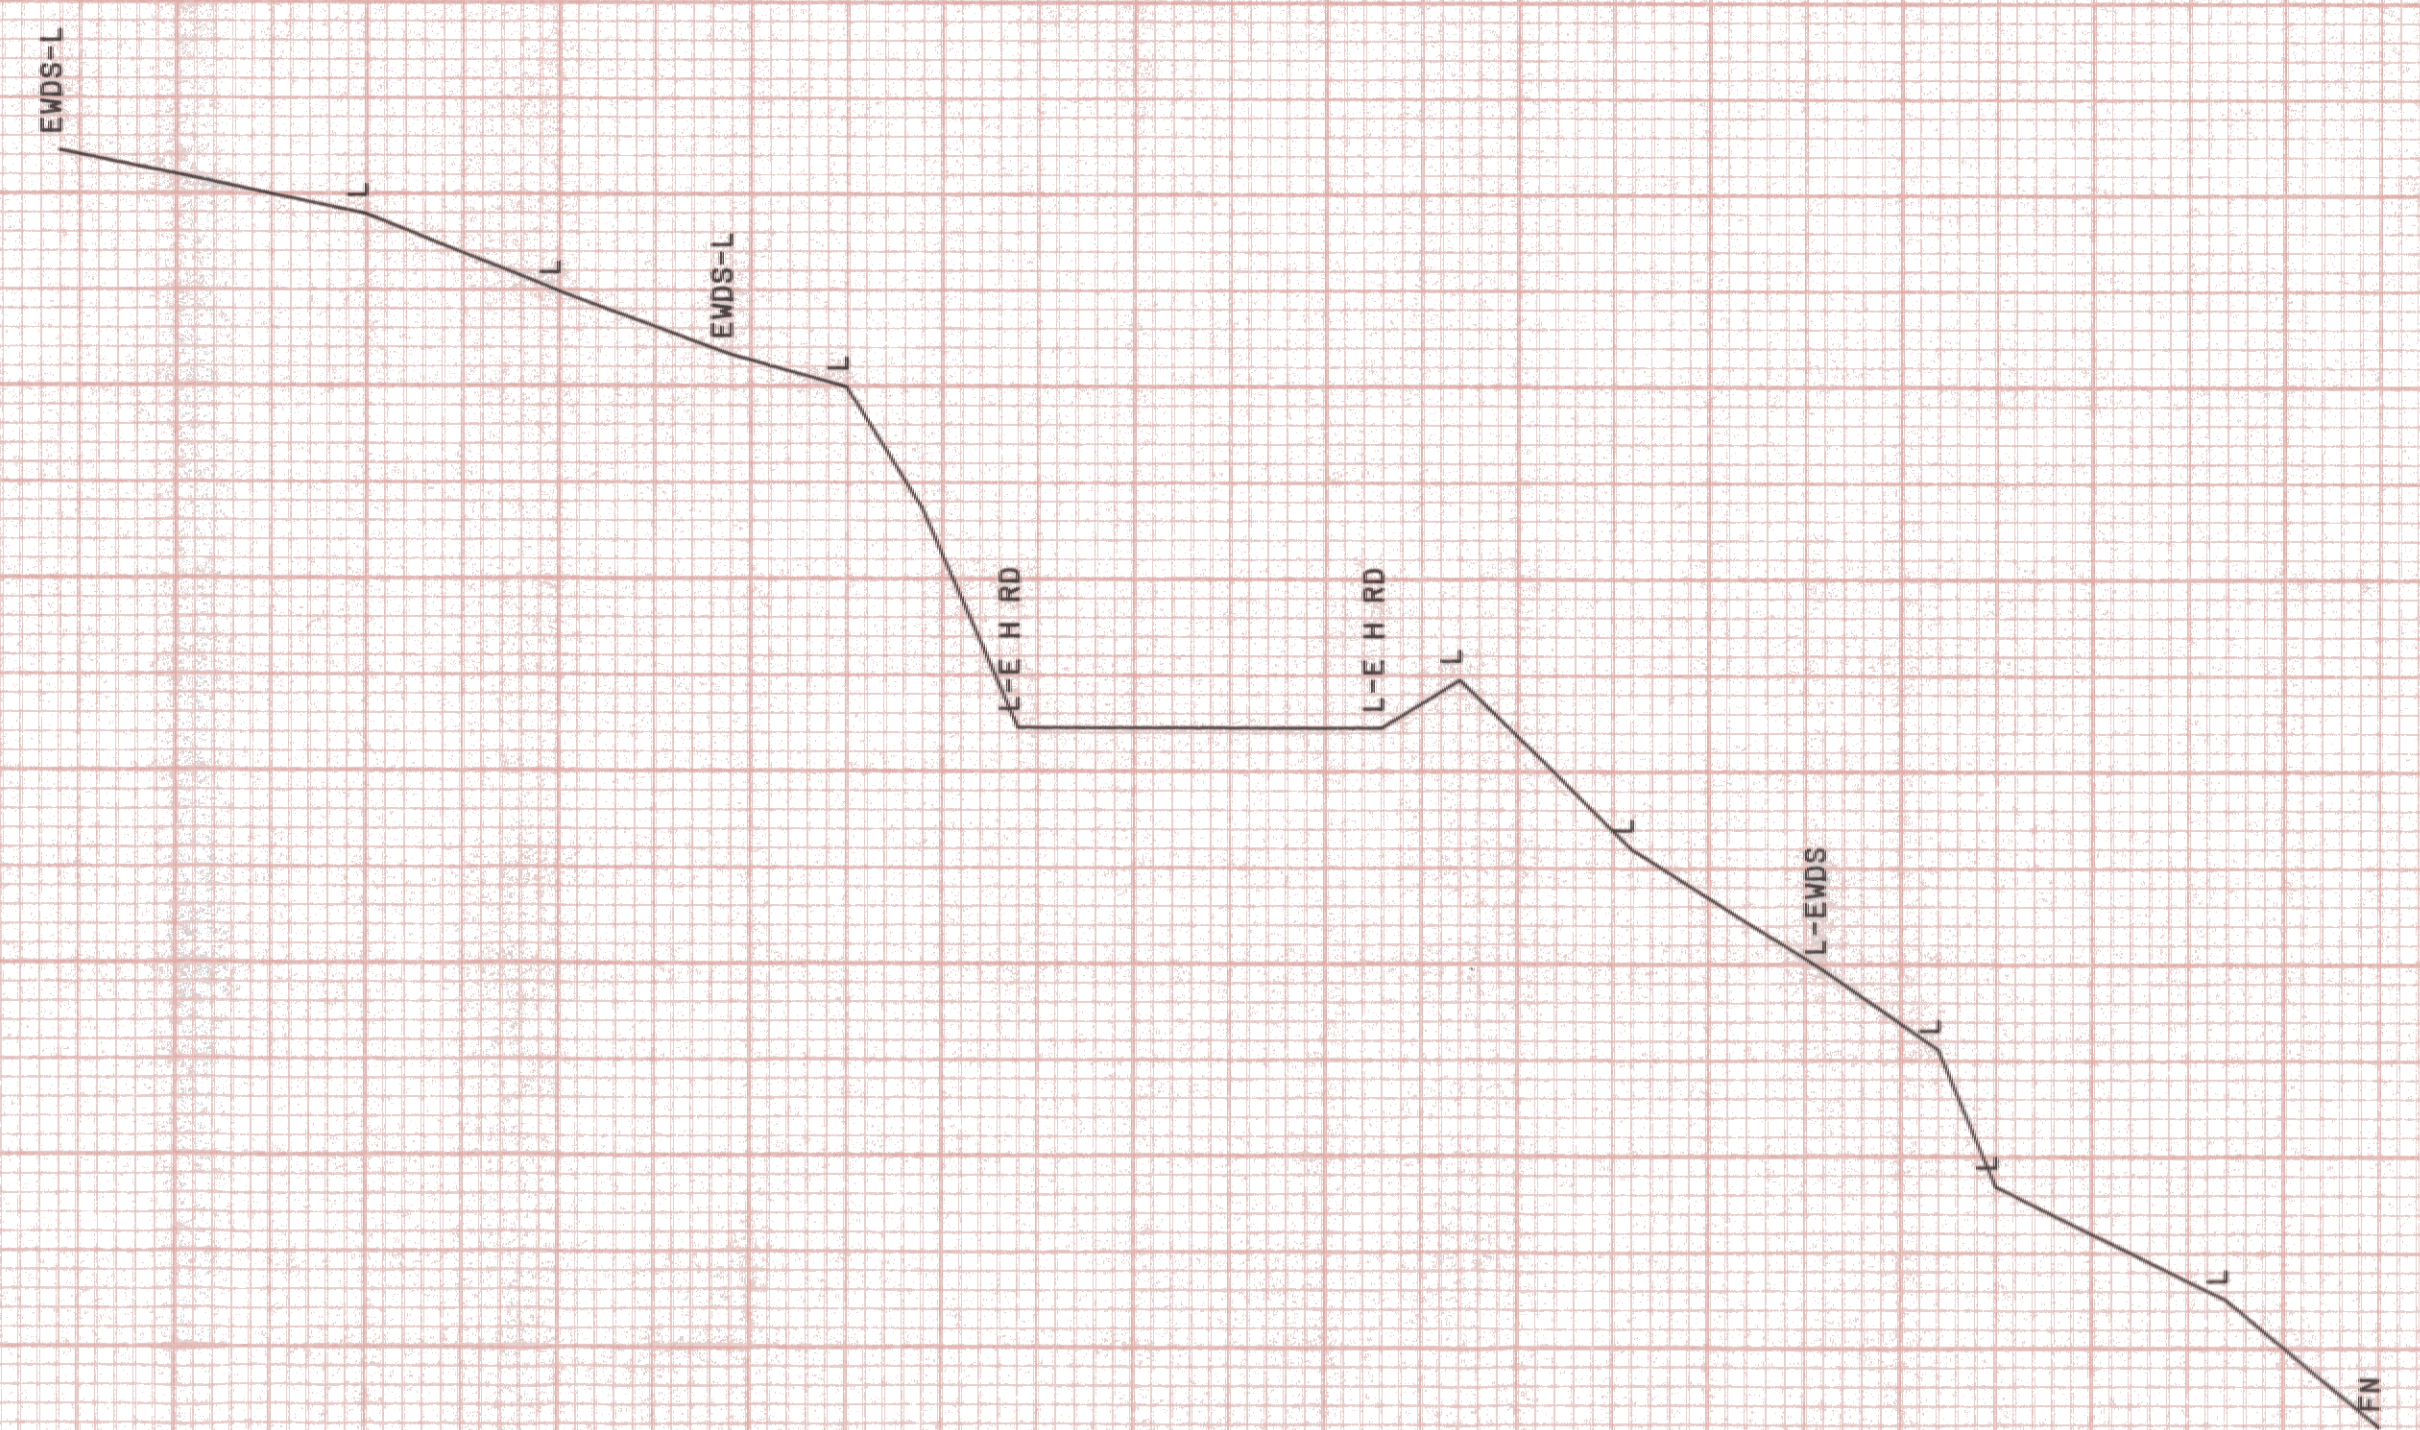

143+00

670

SCALE 10 FEET

FROM STA.	143+00	TO STA.	143+00
PROJECT NAME	WALLINGFORD EXT		
NO.	RS0137 (5)	PLOTTED	05/14/86
SURVEYED BY	GILMAN	APRIL	1986
SHEET	OF	SHEETS	