
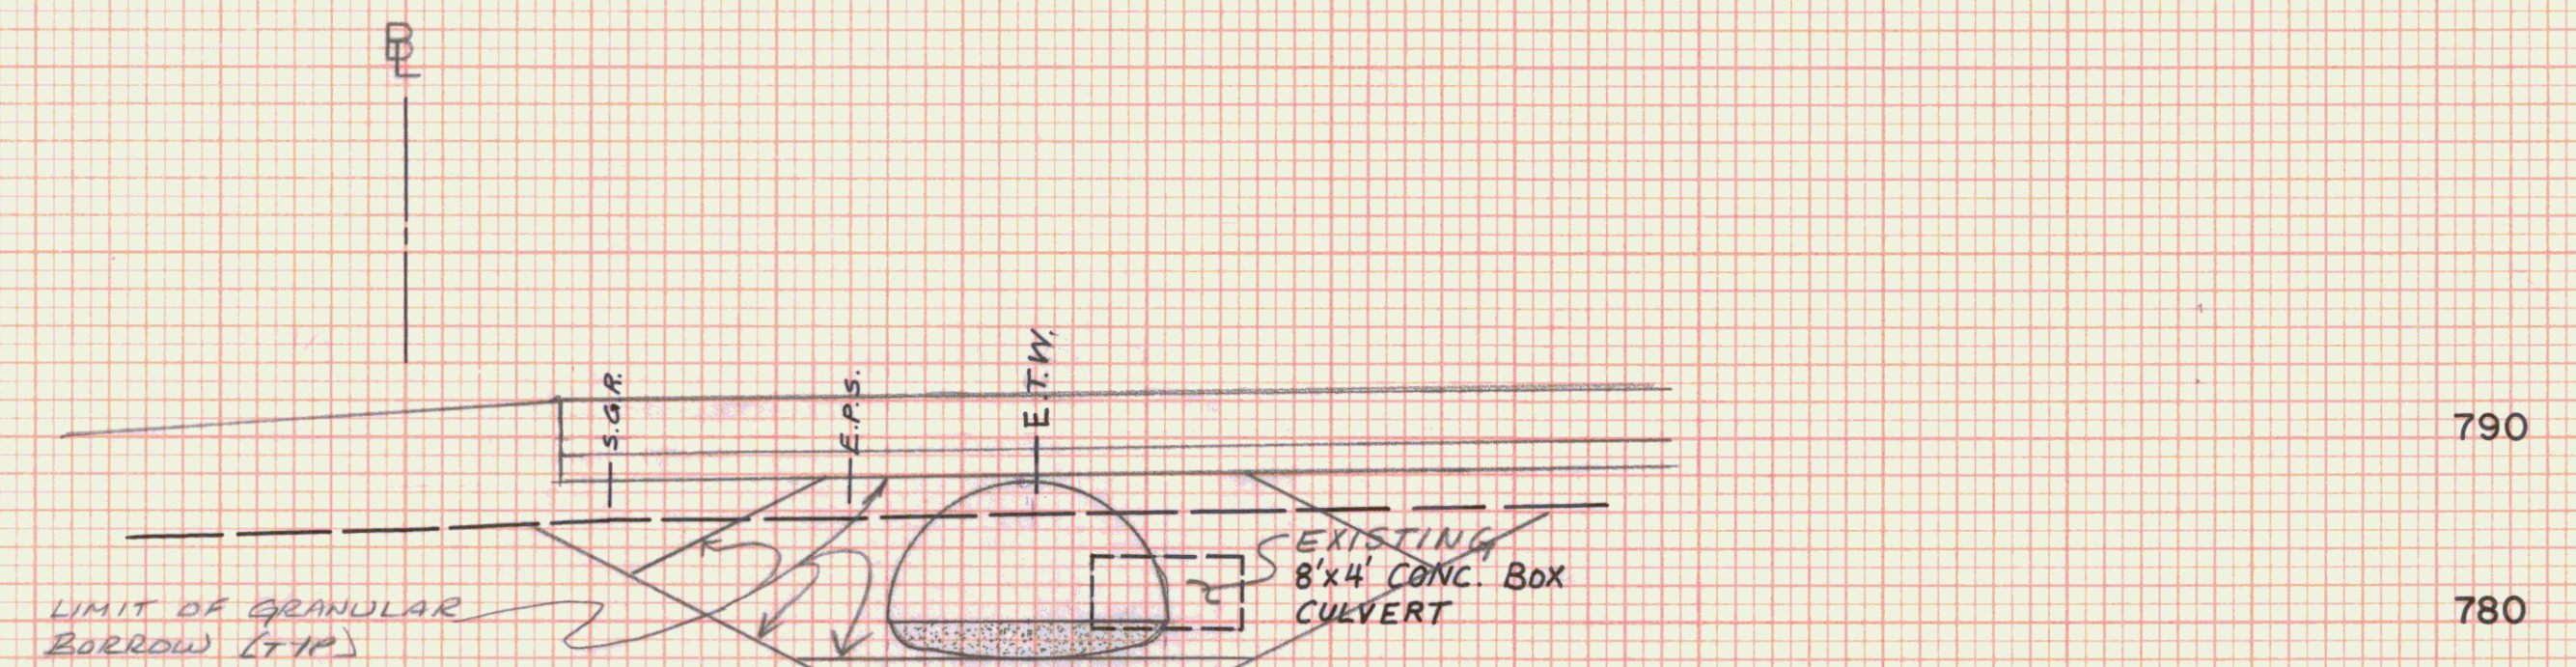
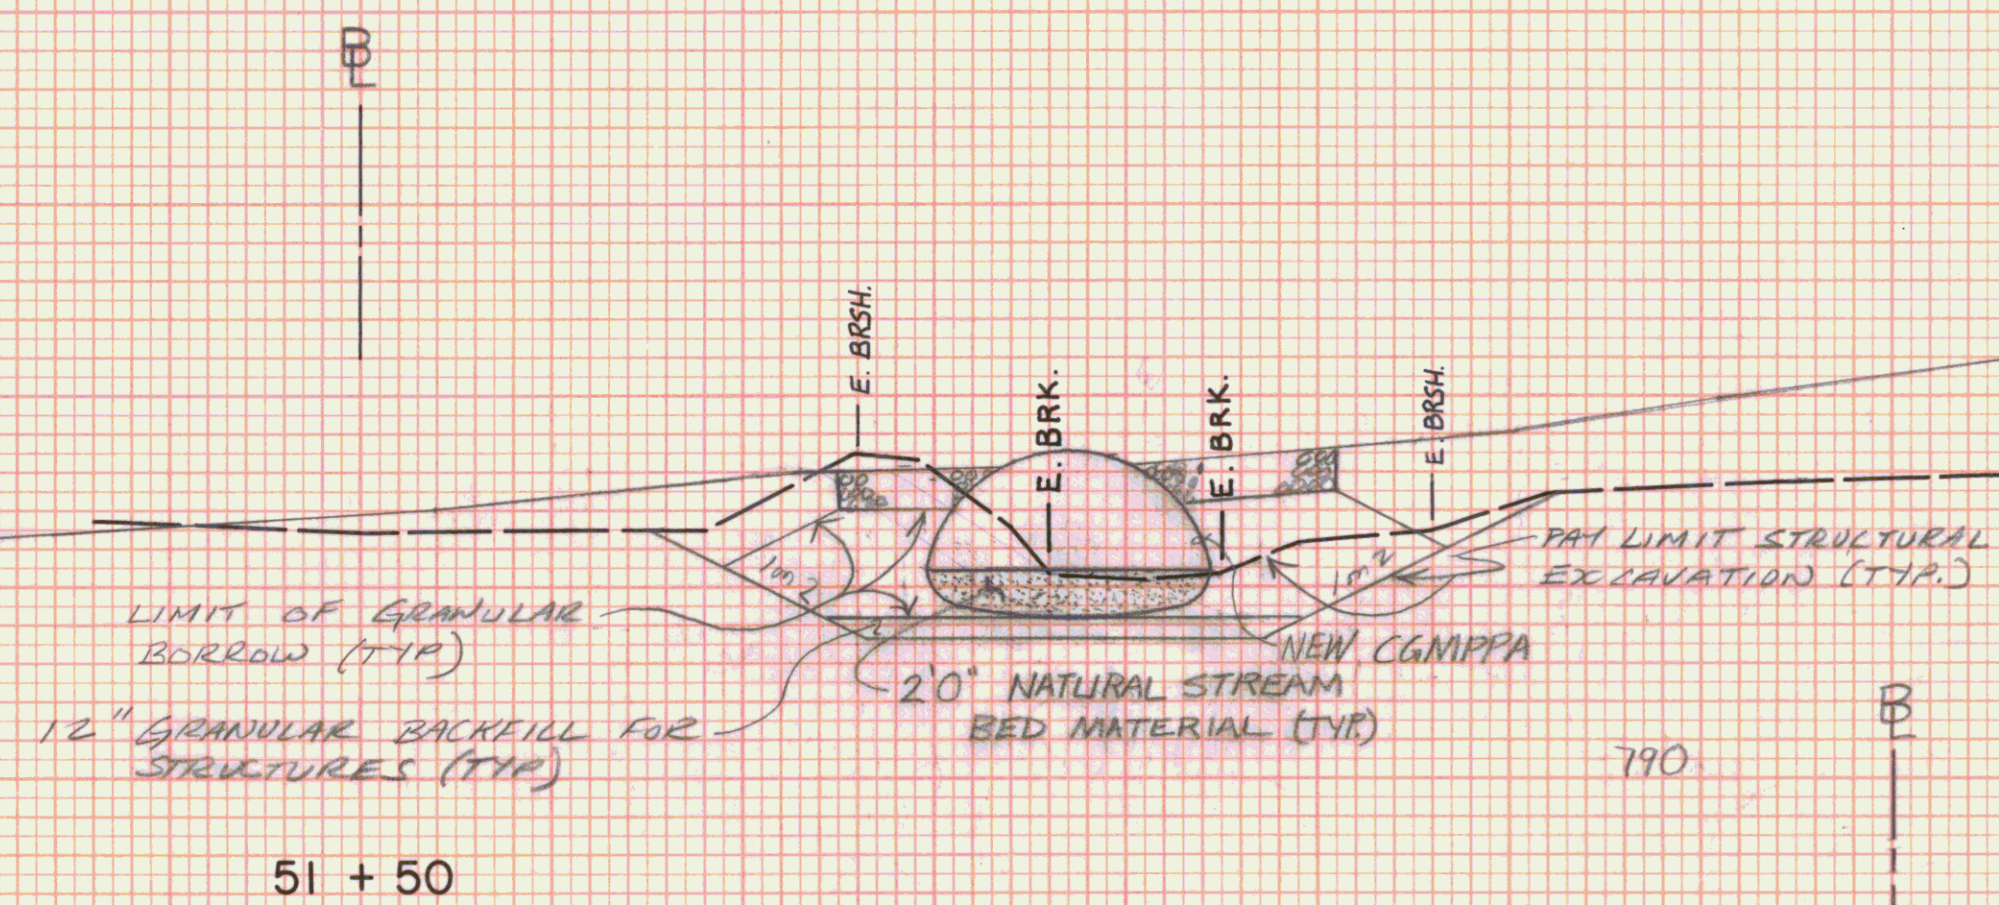
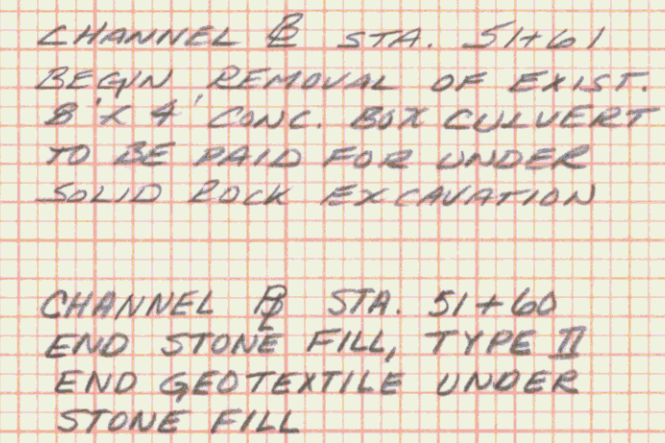


BEAVER MEADOW BROOK
CHANNEL SECTIONS
④ STA. 250+57.00
(NEW 15'-6"x9'-5" CGMPPA.
STA. 250+68, ASKEWED 66° 00' RT.)

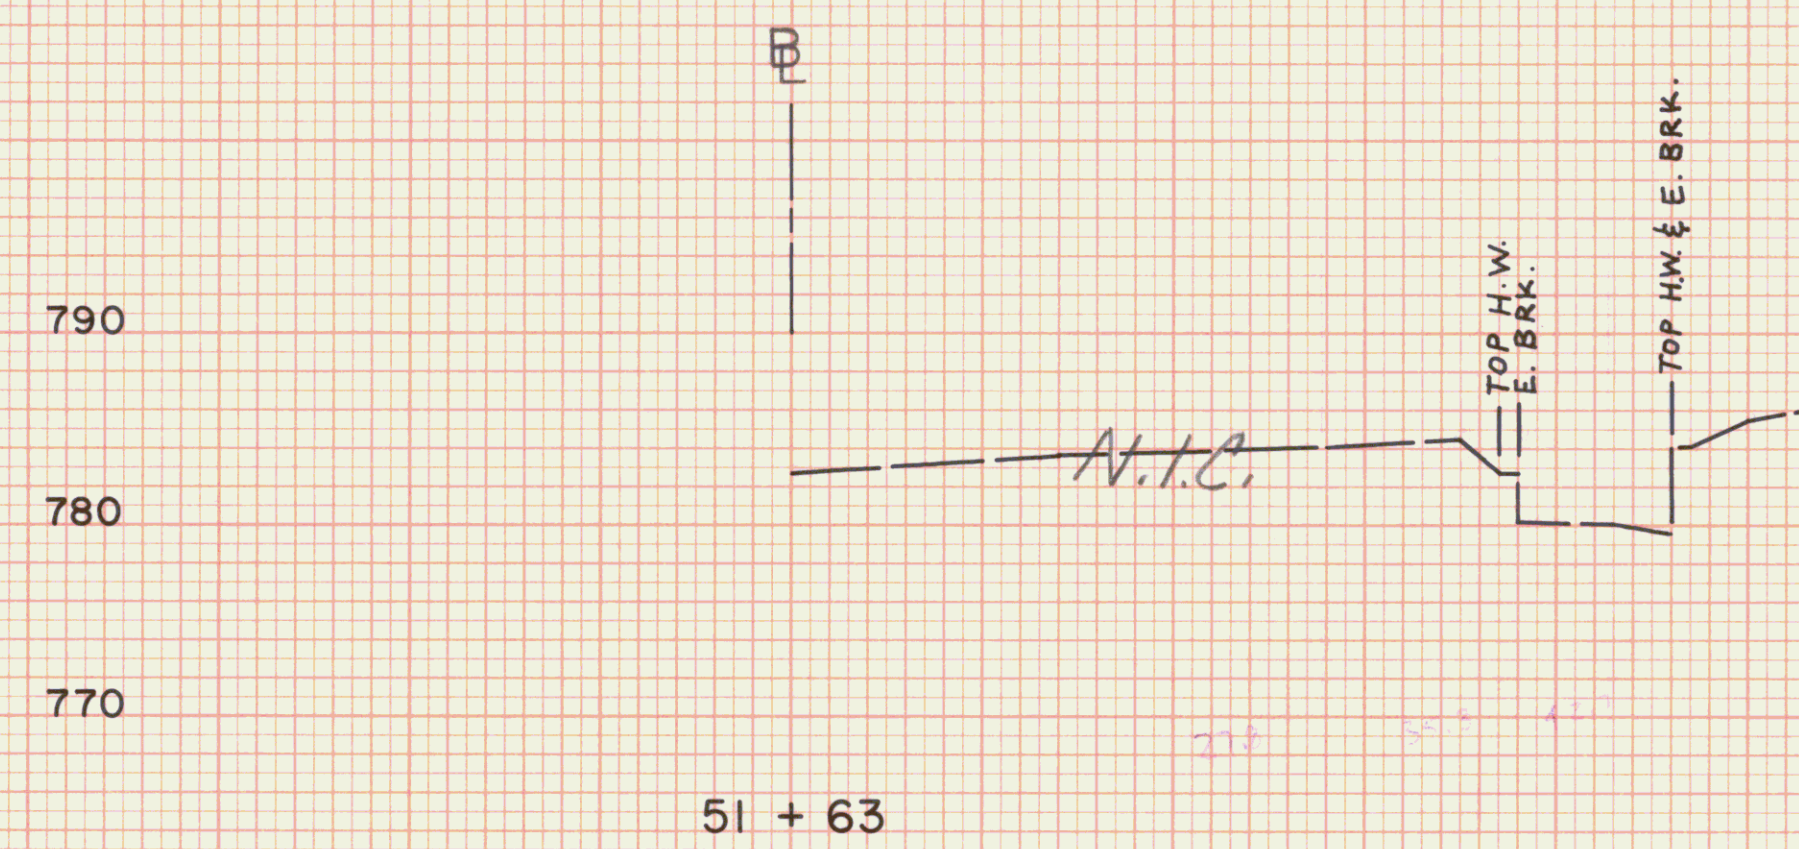

NOTE: ALL CONSTRUCTION NOTE STA. SHOULD BE REFERENCED 1 TO CHANNEL E, THEN PLOTTED 1 TO 4 OF BROOK FOR LIMITS.

BR-120		
BEAVER MEADOW BROOK		
STA.	51+60	STA. 52+04
TOWN	MARSHFIELD	
PROJECT	F	NO. 028-3(28)
SHEET	343 OF	352 SHEETS
HORIZ. AND VERT. SCALE		
0	10	20
VT. SURVEY		
CONSLTANTS		DATE 12/86

FINAL SURVEY NOTE BOOK NO. _____					
	SURVEYED _____	BY _____			DATE _____
	PLOTTED _____				
	TEMPLATE _____				
	AREAS _____				
	AREAS CHECKED _____				

ORIGINAL SURVEY	SURVEYED	BY	DATE
NOTE BOOK	PLOTTED	VT. SURVEY CONSULT.	12/86
No.	TEMPLATE	BRYANT ASSOC.	1/87
	AREAS		
	AREAS CHECKED		