LEGEND

-·-·-·-·-	SOIL TYPE BOUNDARY
—270—	5' INTERVAL CONTOUR
- - - - -	1' INTERVAL CONTOUR
-—-—-	EXIST. PROPERTY/ROW LINE
—△—	LIMIT OF WORK

SOIL LEGEND

SOIL DESIGNATION	HYDROLOGIC SOIL GROUP CLASSIFICATION	SOIL ERODIBILITY COEFFICIENTS (K)
3B = QUONSET AND WARWICK SOILS 2 TO 8 PERCENT SLOPES	A	0.20
5E = WINDSOR LOAMY FINE SAND 25 TO 60 PERCENT SLOPES	A	0.17
24 = PODUCK FINE SANDY LOAM	B	0.24

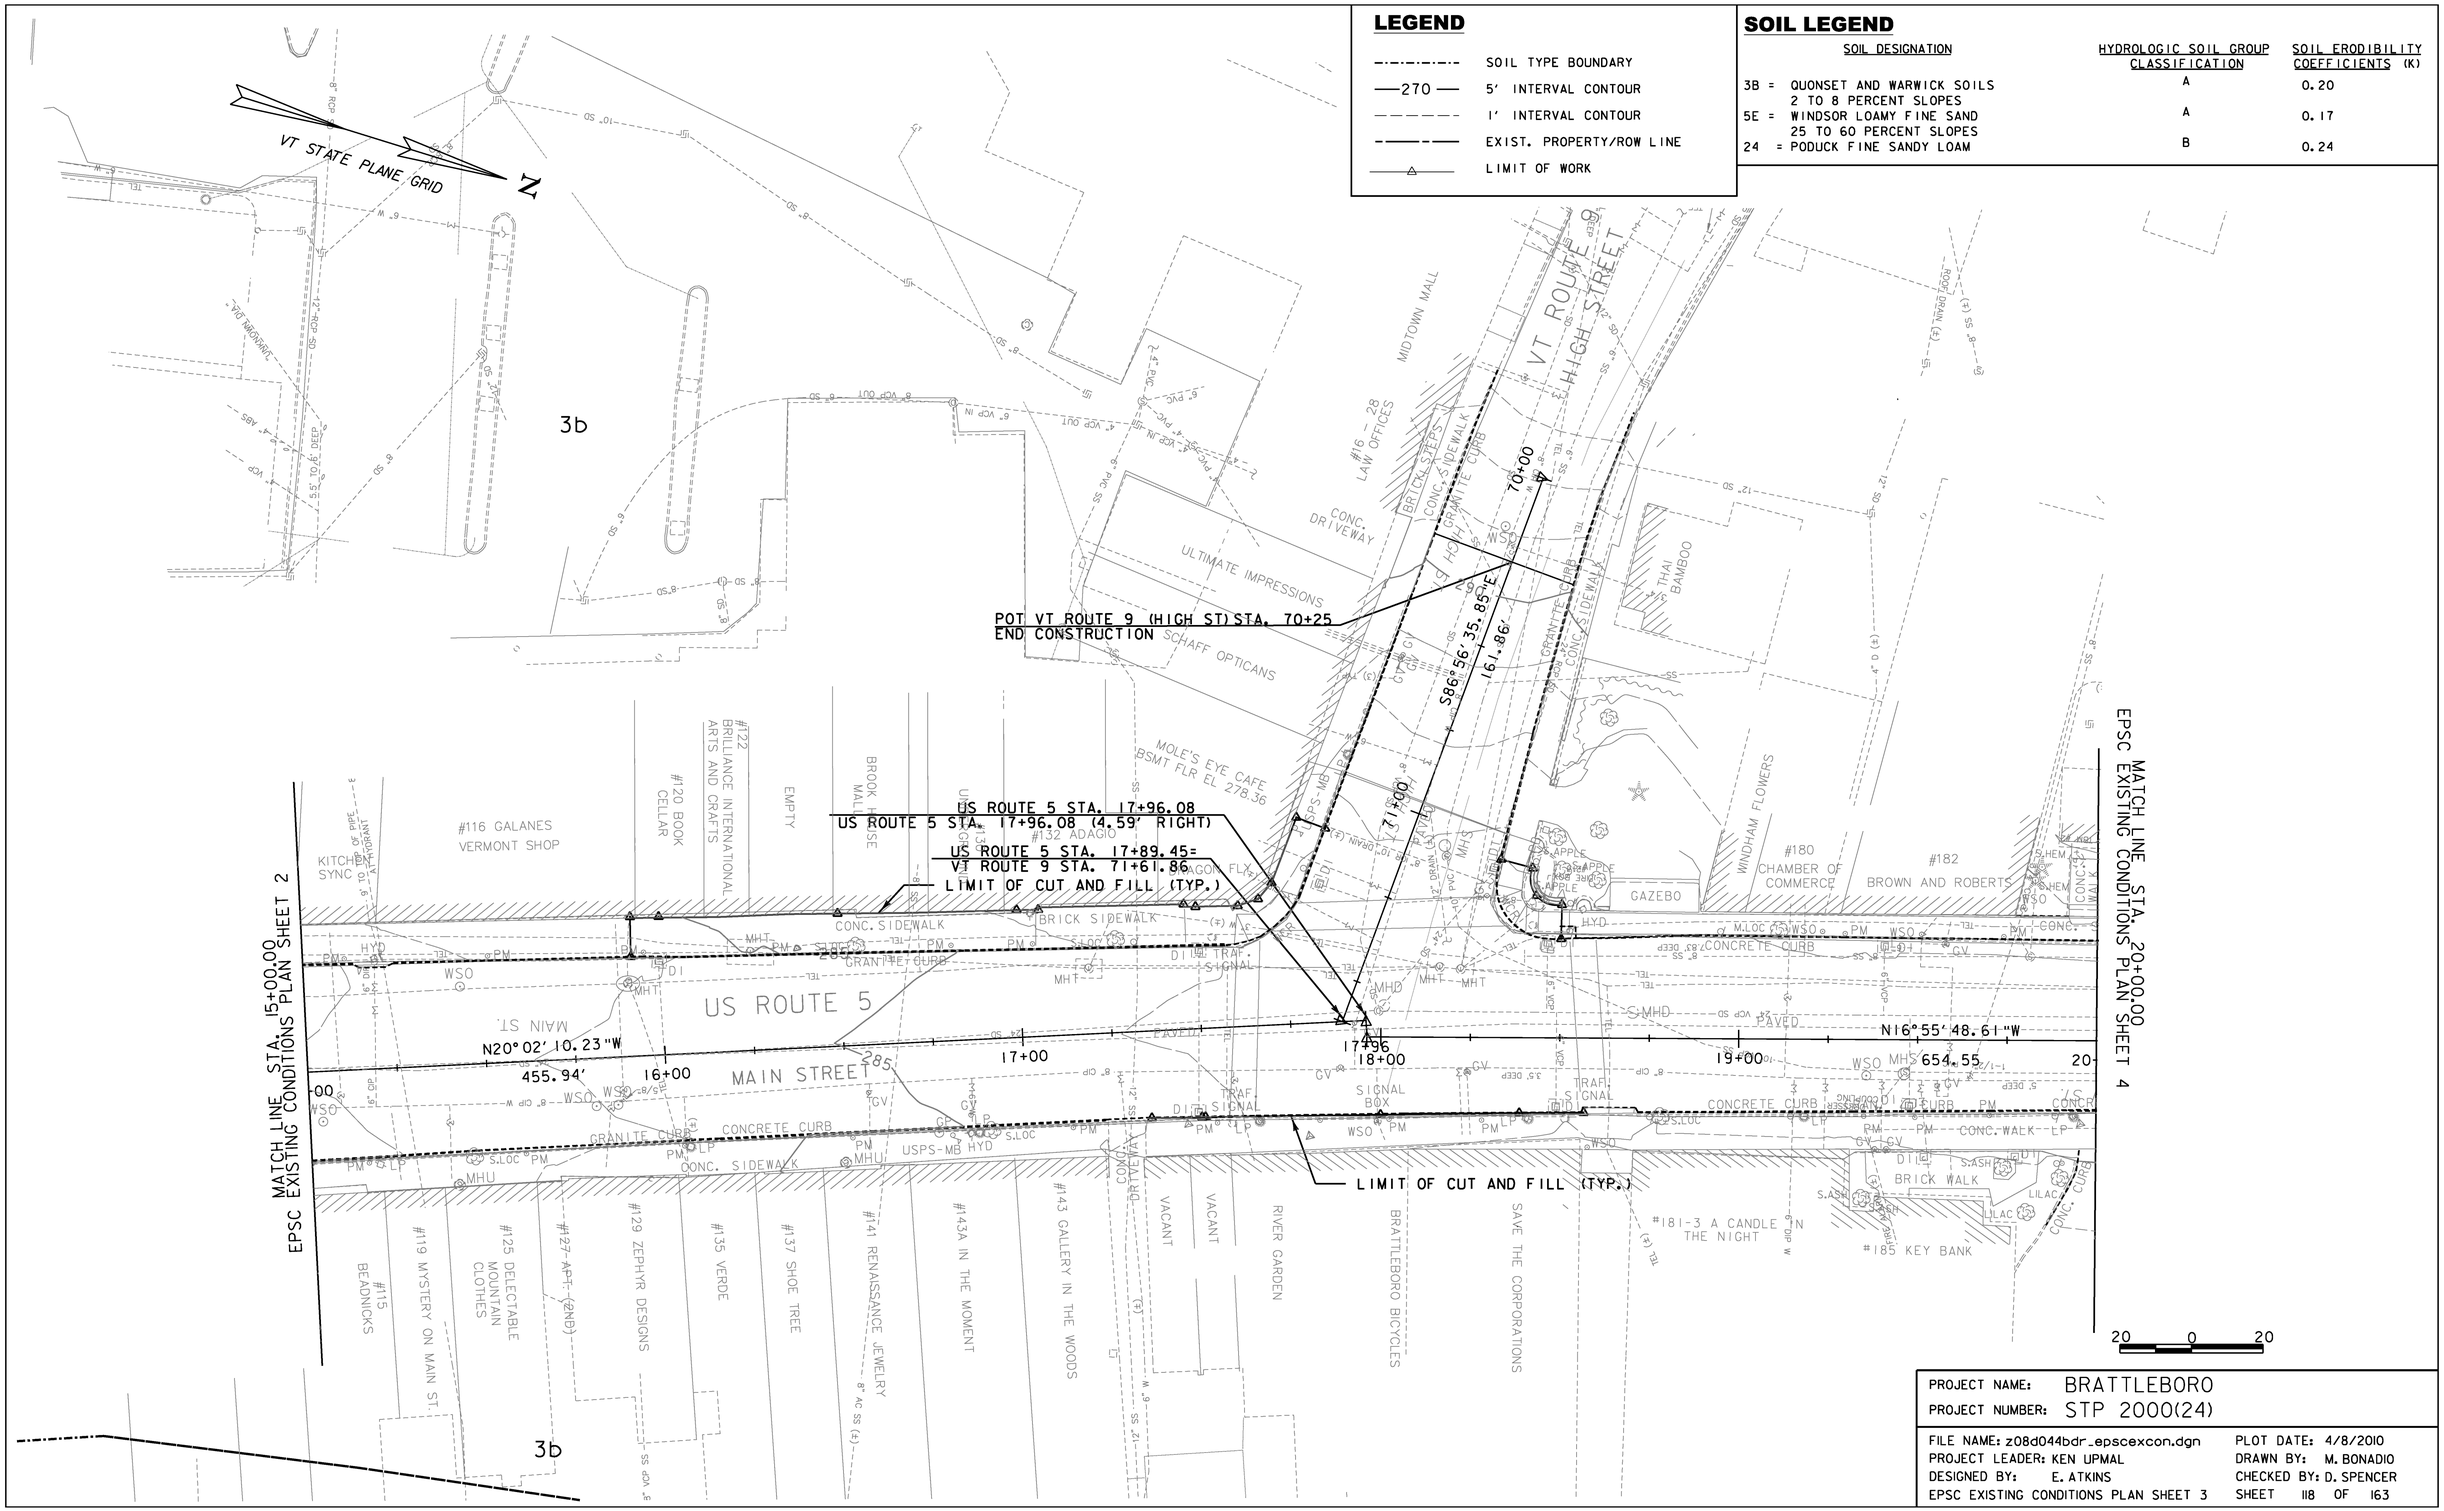

PROJECT NAME:	BRATTLEBORO
PROJECT NUMBER:	STP 2000(24)

FILE NAME: z08d044bdr_epscexcon.dgn	PLOT DATE: 4/8/2010
PROJECT LEADER: KEN UPMAL	DRAWN BY: M. BONADIO
DESIGNED BY: E. ATKINS	CHECKED BY: D. SPENCER
EPSC EXISTING CONDITIONS PLAN SHEET 3	SHEET 118 OF 163