TEMPORARY 4" WHITE LINE, PAINT
DURABLE 4" WHITE LINE (OPTION BID ITEM)
227+50 TO 239+50 SOLID LT
227+50 TO 239+50 SOLID RT

TEMPORARY 4" YELLOW LINE, PAINT
DURABLE 4" YELLOW LINE (OPTION BID ITEM)
227+50 TO 239+50 SOLID LT & RT

STONE FILL, TYPE I
GEOTEXTILE UNDER STONE FILL
235+75 TO 236+25 LT

RELOCATE MAILBOX, SINGLE SUPPORT
229+88 LT
234+91 LT

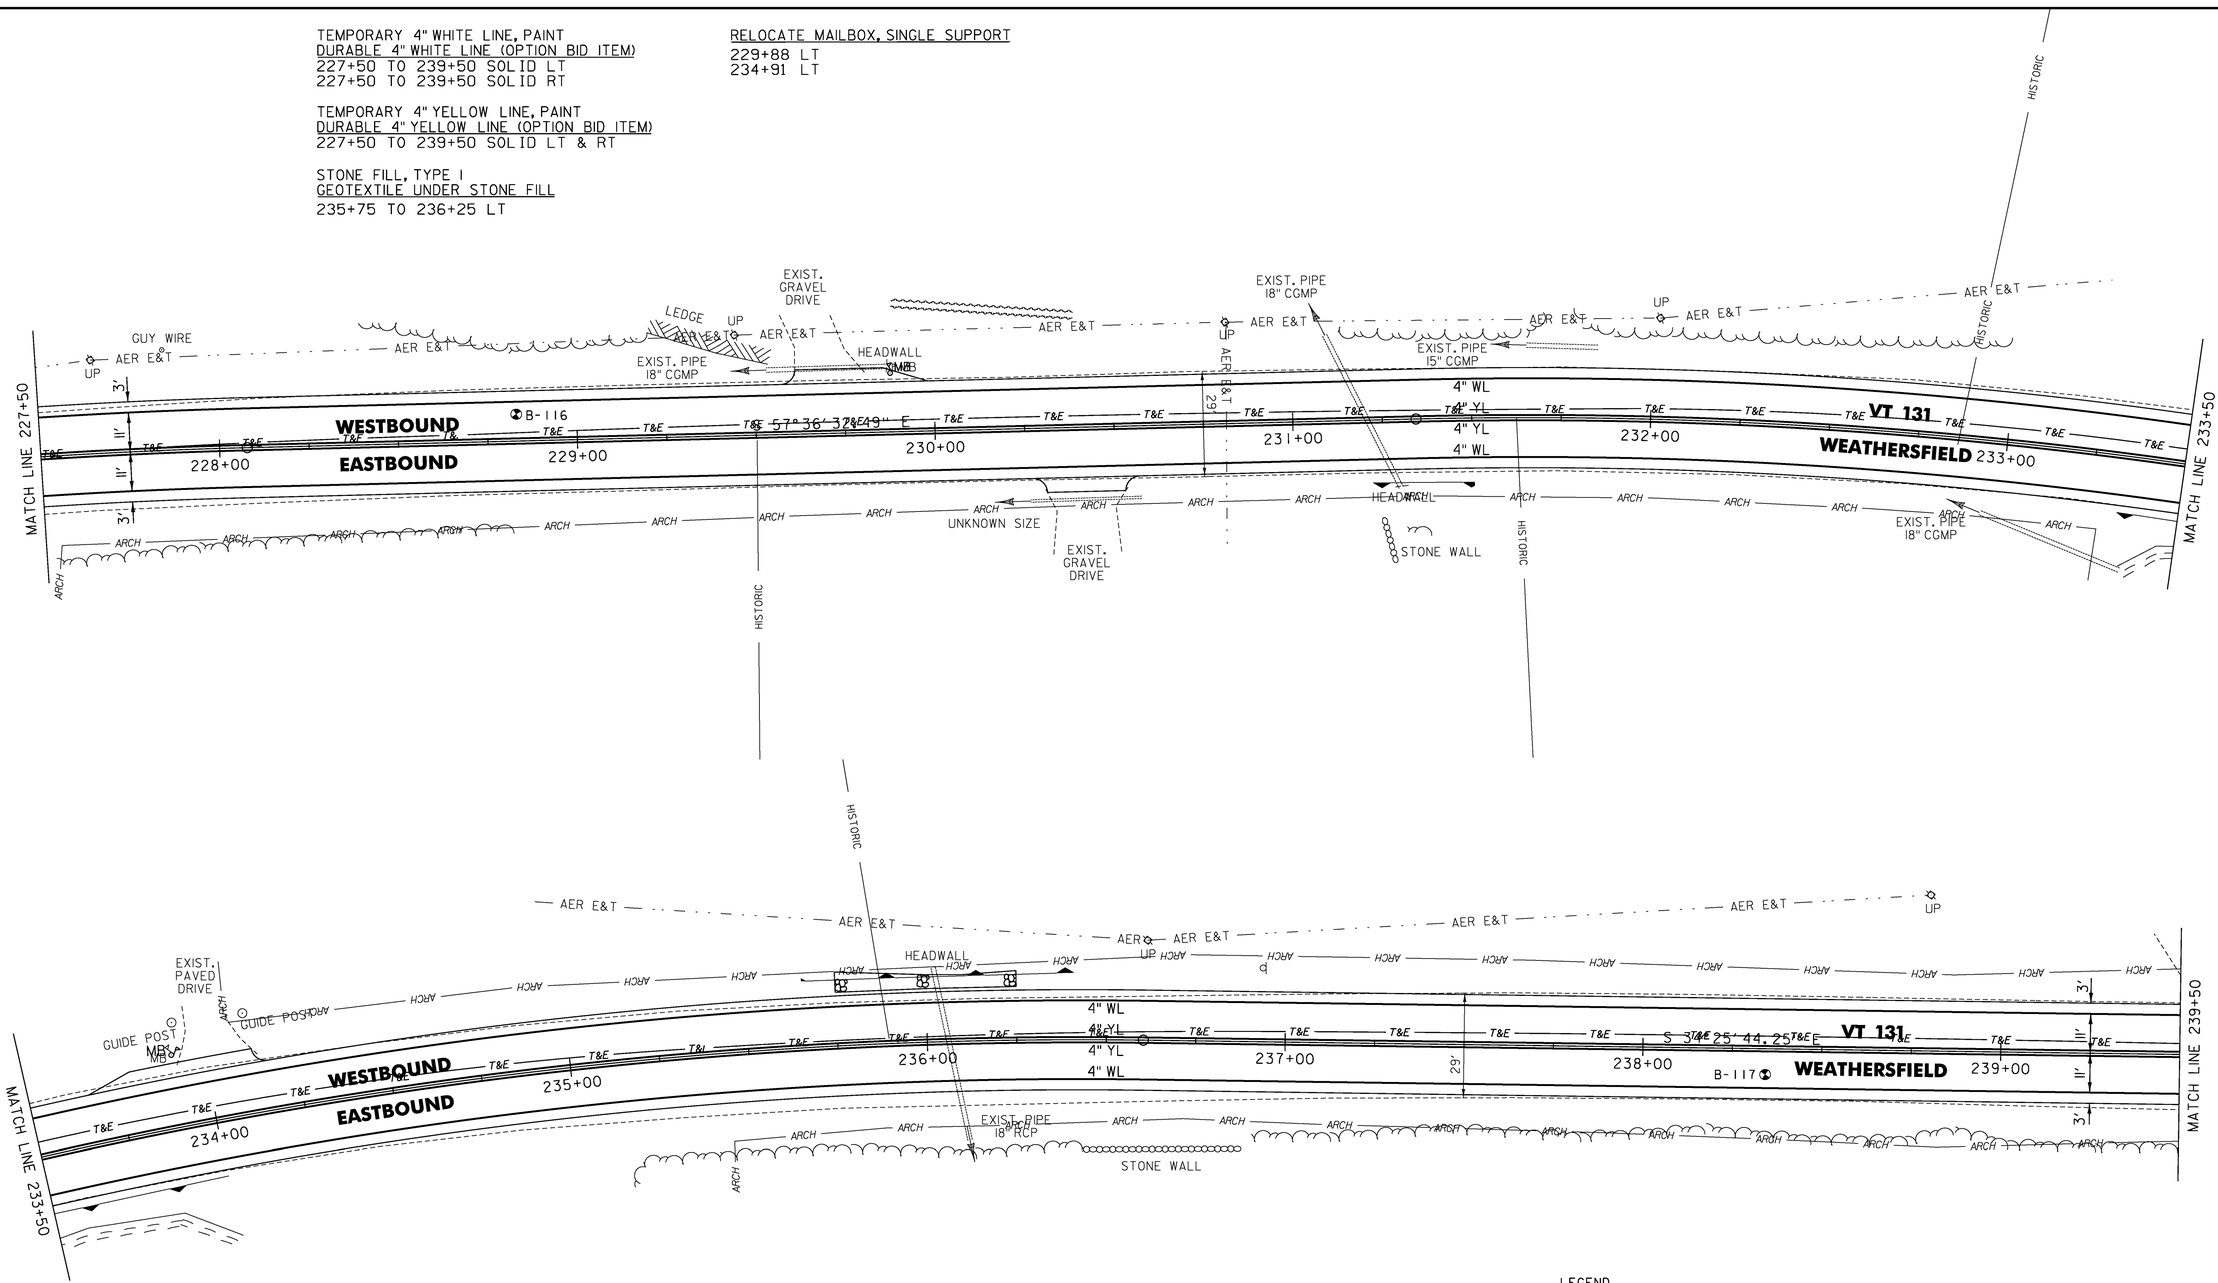

CURVE (16)
DELTA = 23° 10' 48" RT
D = 4° 24' 27"
R = 1300.00'
T = 266.62'
L = 525.94'
E = 27.06'
BANK = 0.067

NOT TO SCALE

LEGEND

R	=	REMOVE EXISTING
S	=	SALVAGE
R&S	=	REMOVE AND SALVAGE
N	=	NEW
RET	=	RETAIN
B-B	=	BACK TO BACK
	=	EXISTING GUARDRAIL
	=	PROPOSED GUARDRAIL
YL	=	YELLOW LINE
WL	=	WHITE LINE
	=	DELINEATOR
	=	UNDERDRAIN
	=	BORING

ROADWAY LAYOUT SHEET 16

PROJECT NAME: WEATHERSFIELD
PROJECT NUMBER: STP 2913(1)

FILE NAME: 10c228.dgn
PROJECT LEADER: PTS
DESIGNED BY: NLL
IPARM FILE NAME: p10C228_49

PLOT DATE: 3/7/2013
DRAWN BY: WWG
CHECKED BY: PTS
SHEET 49 OF 234