DURABLE 4 INCH WHITE LINE (SEE OPTION ITEMS)
STA. 101+50 - STA. 107+25 (SOLID LT & RT)

DURABLE 4 INCH YELLOW LINE, POLYUREA
STA. 101+50 - STA. 102+25 (DASHED)
STA. 102+25 - STA. 107+25 (DASHED LT, SOLID RT)

COMMON EXCAVATION
STA. 101+50 - STA. 104+28 RT (BITUMINOUS GUTTER)
STA. 104+65 - STA. 107+25 RT (BITUMINOUS GUTTER)

MILLED RUMBLE STRIPS
STA. 101+50 - STA. 107+25 CTR

TEMPORARY 4 INCH WHITE LINE, PAINT
STA. 101+50 - STA. 107+25 (SOLID LT & RT)

TEMPORARY 4 INCH YELLOW LINE, PAINT
STA. 101+50 - STA. 102+25 (DASHED)
STA. 102+25 - STA. 107+25 (DASHED LT, SOLID RT)

REHAB, DROP INLET, CATCH BASINS,
OR MANHOLES, CLASS I, CLASS II OR CLASS III
STA. 102+72 RT
STA. 104+79 RT

STONE FILL, TYPE I
STA. 107+00 - STA. 107+25 LT

GEOTEXTILE FOR SILT FENCE
STA. 107+00 - STA. 107+25 LT

GRUBBING MATERIAL (6")
STA. 107+00 - STA. 107+25 LT

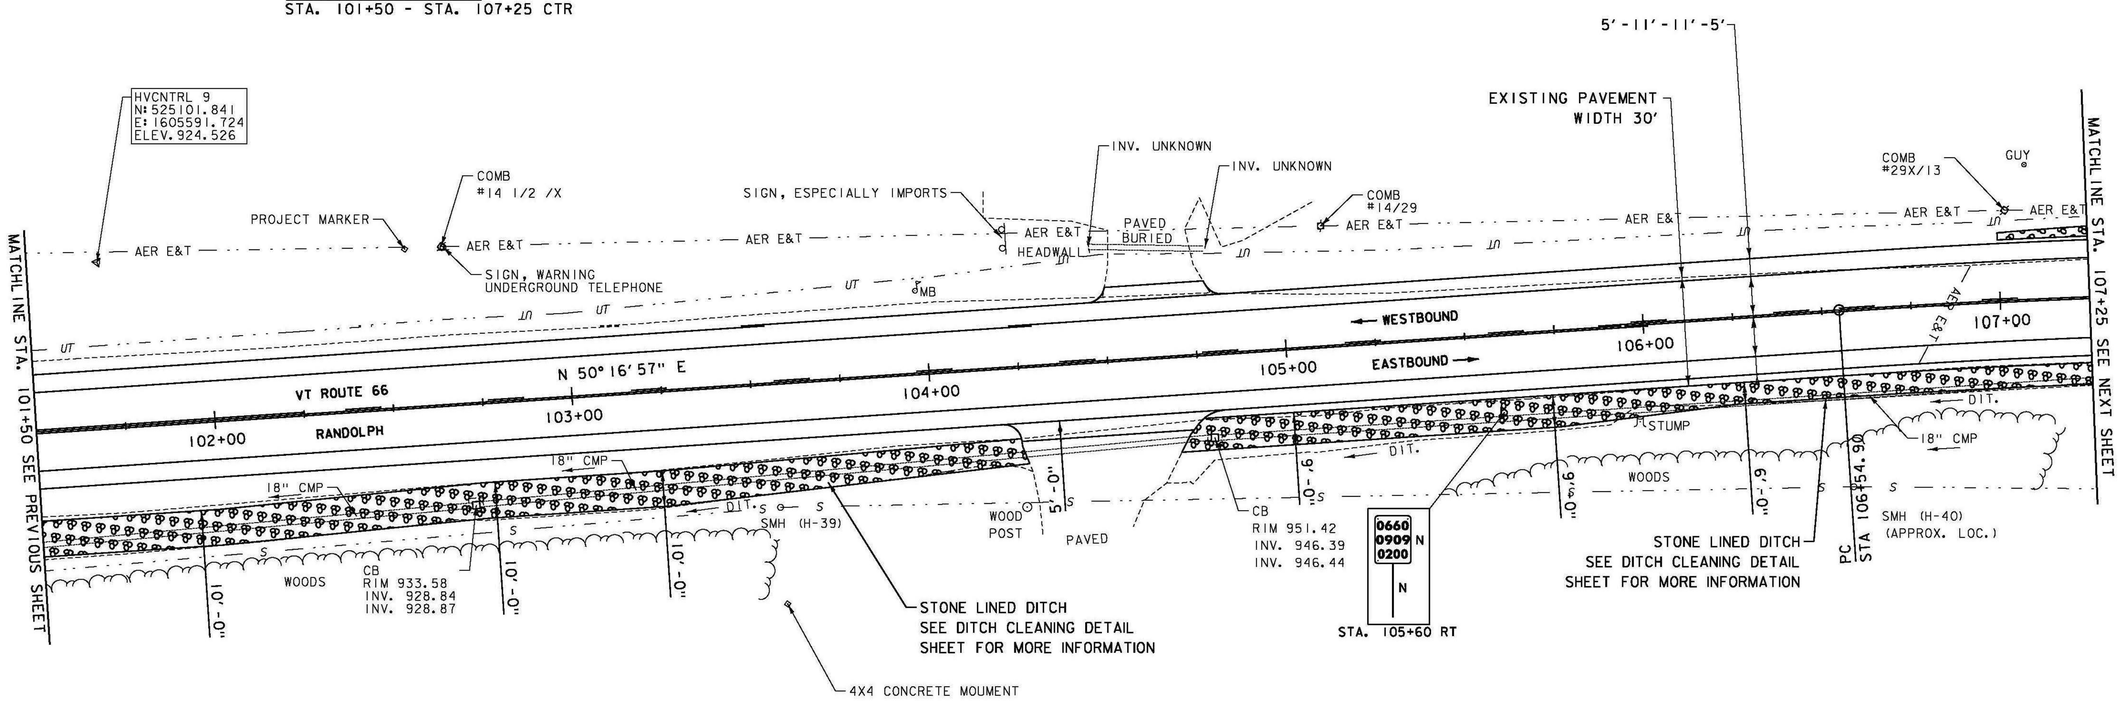

SIGN LEGEND

R = REMOVE
R&S = REMOVE AND SALVAGE
RET = RETAIN
S = SALVAGE
N = NEW
B-B = BACK TO BACK
—— = EXISTING
—— = NEW

0 20 40
SCALE IN FEET

PROJECT NAME: RANDOLPH	
PROJECT NUMBER: STP 2932 (1)	
FILE NAME: z10c270.dgn	PLOT DATE: 6/5/2014
PROJECT LEADER: C. LATHROP	DRAWN BY: B. BRESLEND
DESIGNED BY: B. BRESLEND	CHECKED BY: C. LATHROP
PROJECT LAYOUT SHEET 15	SHEET 44 OF 276