



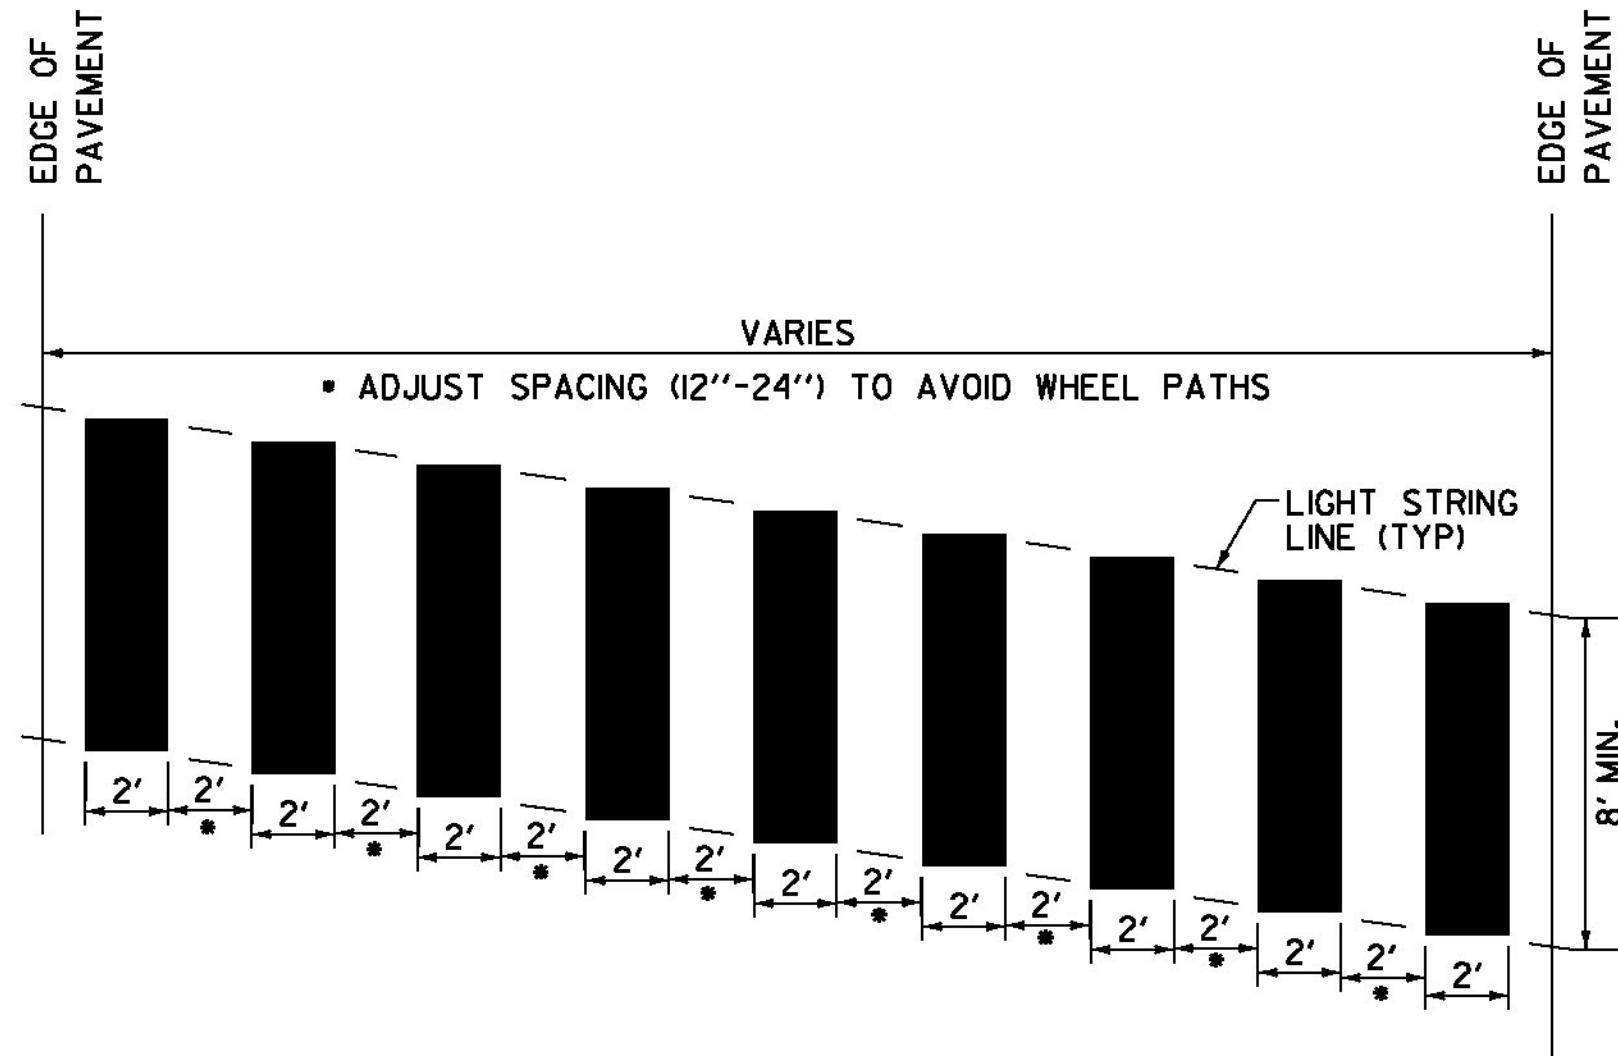


SKewed CROSSWALK PATTERN DETAIL

• MAY VARY WITH 11' OR 12' LANE
SEE LAYOUT SHEETS FOR LOCATIONS.
ALL BLOCK PATTERN CROSS WALKS SHALL BE
INSTALLED PARALLEL WITH WHEEL PATHS.

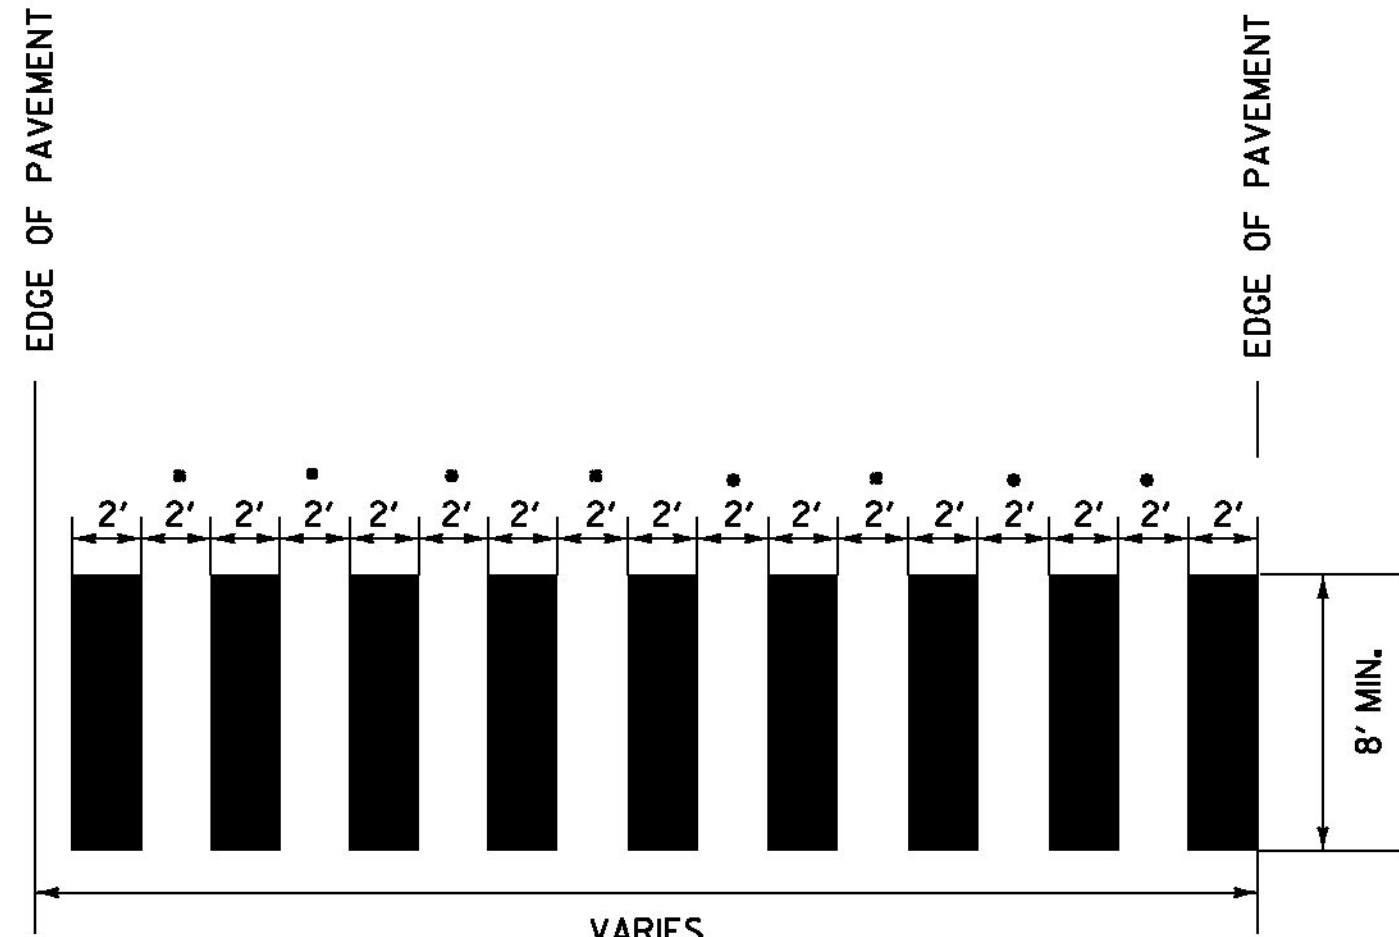

BLOCK PATTERN CROSSWALK DETAIL


SEE LAYOUT SHEETS FOR LOCATIONS.
ALL BLOCK PATTERN CROSS WALKS SHALL BE
INSTALLED PARALLEL WITH WHEEL PATHS.

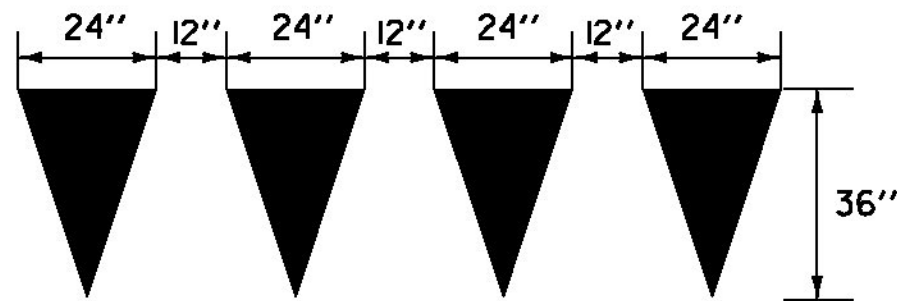

YIELD LINE DETAILS


TO BE INSTALLED ONLY AT THE
DIRECTION OF THE ENGINEER
TO BE PAID AS ONE DURABLE LETTER OR
SYMBOL, TYPE D TAPE PER TRIANGLE

ST. JOHNSBURY U.S. ROUTE 2 STA. 220+52 TO 220+72, LT
ST. JOHNSBURY U.S. ROUTE 5 STA. 134+76 TO 134+94, LT
ST. JOHNSBURY ALT. U.S. ROUTE 5 STA. 50+72, LT (MT. PLEASANT ST. TH-310)

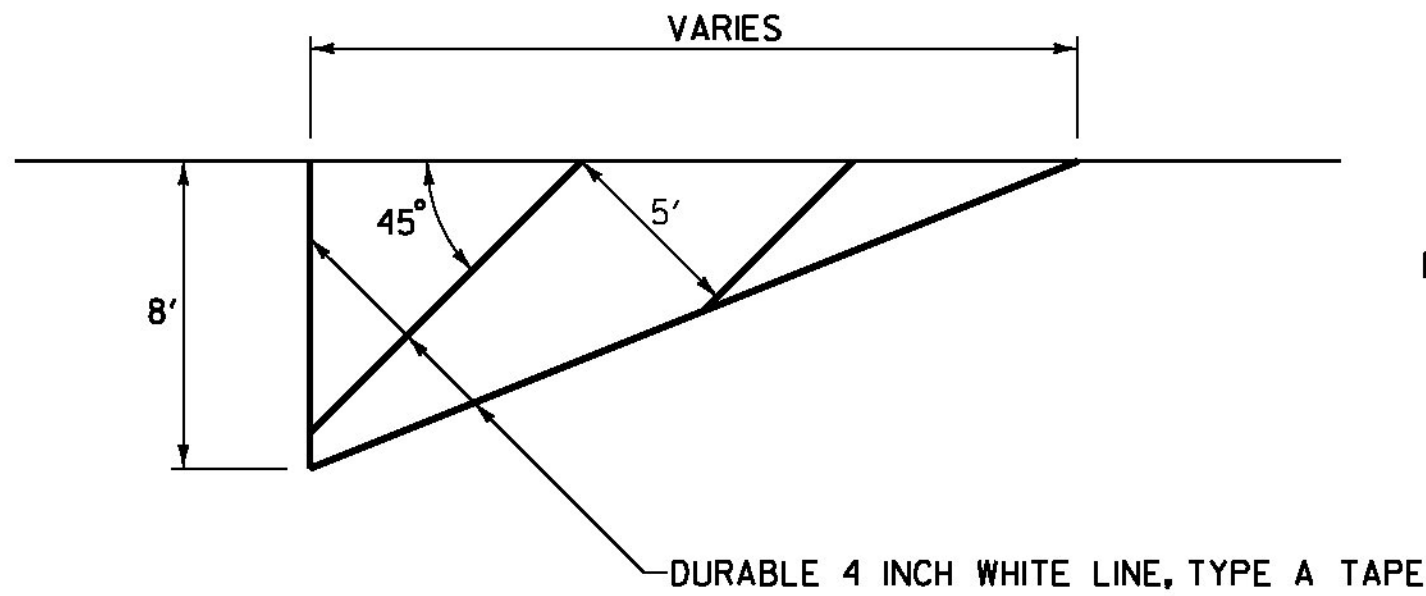


"NO PARKING" PAVEMENT MARKING DETAIL

SEE LAYOUT SHEETS FOR LOCATIONS

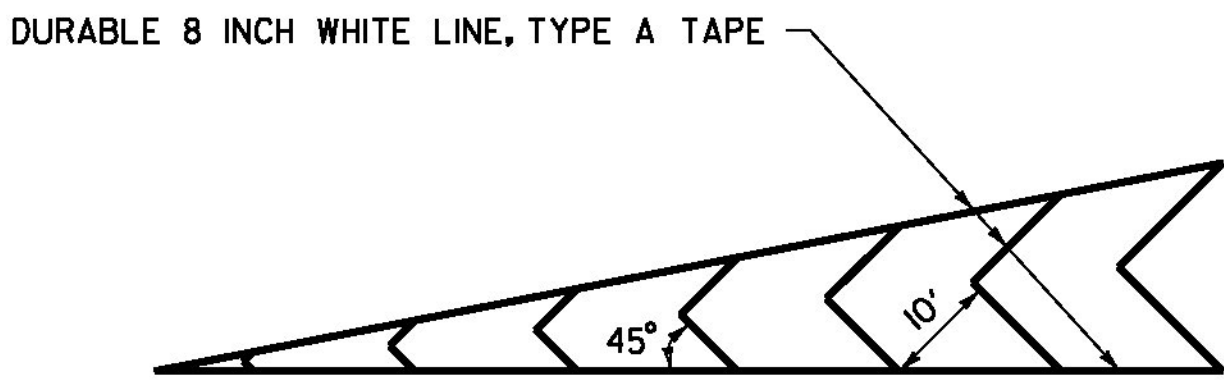


GORE MARKING DETAIL

ST. JOHNSBURY U.S. ROUTE 2 STA. 168+95 TO 169+28, RT
ST. JOHNSBURY U.S. ROUTE 2 STA. 170+54 TO 170+82, RT
ST. JOHNSBURY U.S. ROUTE 2 STA. 221+72, LT (CONCORD AVE.)
ST. JOHNSBURY U.S. ROUTE 5 STA. 134+23 TO 136+10, RT
ST. JOHNSBURY U.S. ROUTE 5 STA. 134+91 TO 135+07, LT
ST. JOHNSBURY ALT. U.S. ROUTE 5 STA. 51+48 TO 51+64, LT
ST. JOHNSBURY ALT. U.S. ROUTE 5 STA. 52+38 TO 52+62, LT

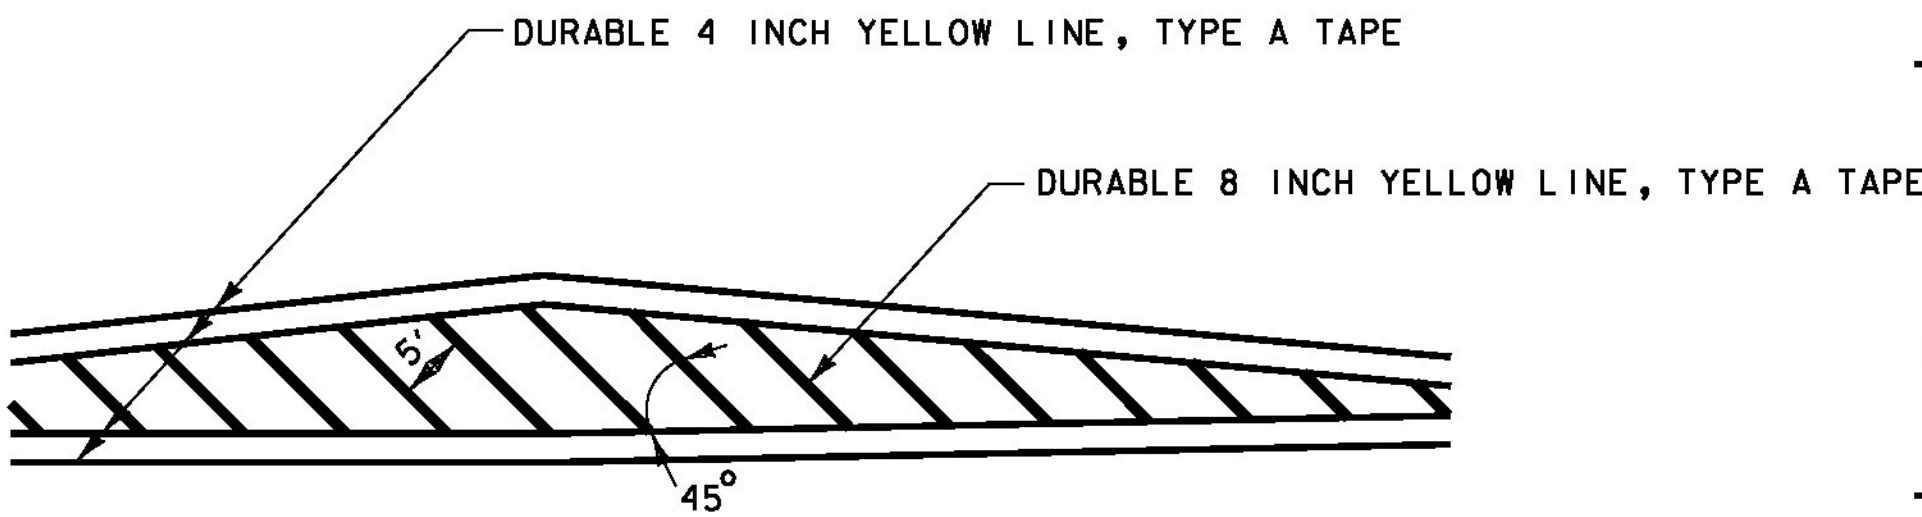


GORE MARKING DETAIL (5 FOOT)

LYNDON U.S. ROUTE 5 STA. 148+06 TO 149+36

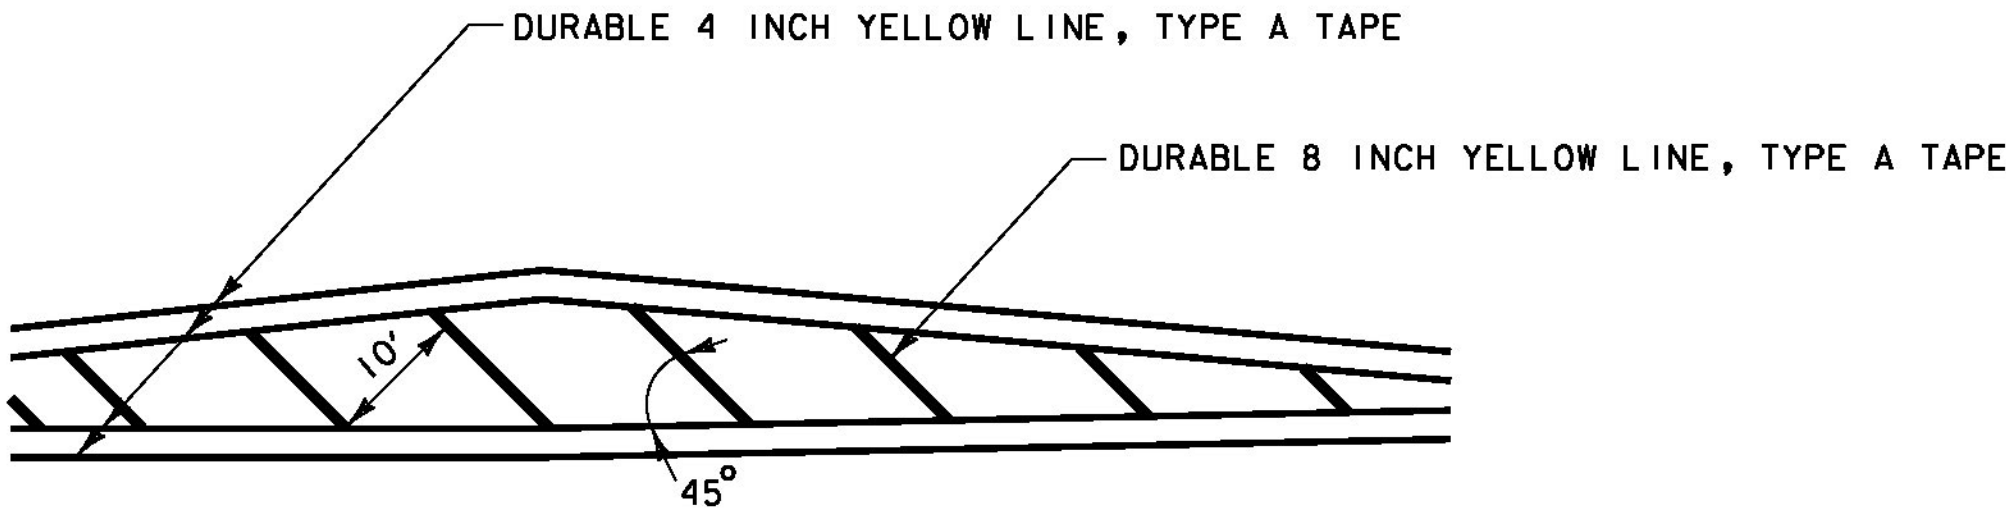

GORE MARKING DETAIL (10 FOOT)

ST. JOHNSBURY U.S. ROUTE 2 STA. 150+88 TO 154+20
ST. JOHNSBURY U.S. ROUTE 2 STA. 157+26 TO 160+70
ST. JOHNSBURY U.S. ROUTE 2 STA. 218+85 TO 220+47
ST. JOHNSBURY U.S. ROUTE 2 STA. 223+31 TO 224+87
ST. JOHNSBURY U.S. ROUTE 5 STA. 72+27 TO 74+37
ST. JOHNSBURY U.S. ROUTE 5 STA. 87+78 TO 89+27
ST. JOHNSBURY U.S. ROUTE 5 STA. 99+00 TO 100+90
ST. JOHNSBURY U.S. ROUTE 5 STA. 137+21 TO 139+70
ST. JOHNSBURY ALT. U.S. ROUTE 5 STA. 51+44 TO 52+72

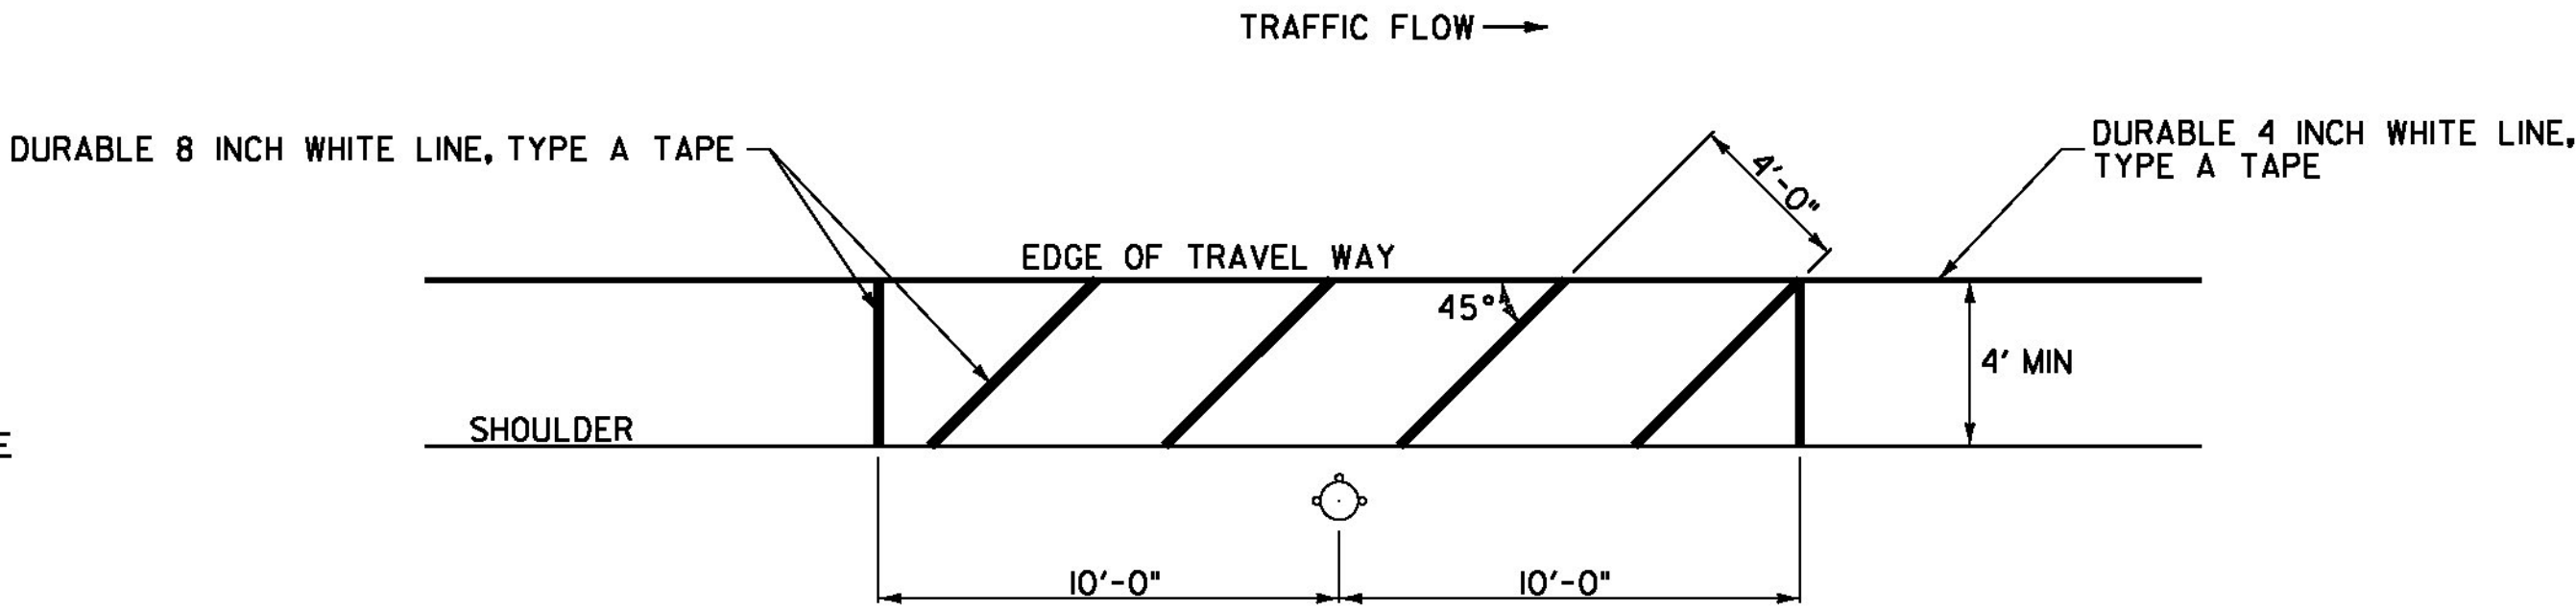


FIRE HYDRANT PAVEMENT MARKING DETAIL

ST. JOHNSBURY U.S. ROUTE 2 STA. 167+10 TO 167+30, LT
ST. JOHNSBURY U.S. ROUTE 2 STA. 211+36 TO 211+56, LT
ST. JOHNSBURY U.S. ROUTE 2 STA. 216+00 TO 216+20, LT
ST. JOHNSBURY U.S. ROUTE 2 STA. 226+91 TO 227+11, LT
ST. JOHNSBURY U.S. ROUTE 5 STA. 74+57 TO 74+77, RT
ST. JOHNSBURY U.S. ROUTE 5 STA. 79+86 TO 80+06, LT
ST. JOHNSBURY U.S. ROUTE 5 STA. 84+25 TO 84+45, RT
ST. JOHNSBURY U.S. ROUTE 5 STA. 108+13 TO 108+33, RT
ST. JOHNSBURY U.S. ROUTE 5 STA. 142+87 TO 143+07, LT
ST. JOHNSBURY U.S. ROUTE 5 STA. 146+11 TO 146+31, LT
ST. JOHNSBURY ALT. U.S. ROUTE 5 STA. 23+79 TO 23+99, RT
ST. JOHNSBURY ALT. U.S. ROUTE 5 STA. 36+61 TO 36+86, LT
ST. JOHNSBURY ALT. U.S. ROUTE 5 STA. 40+22 TO 40+42, LT
ST. JOHNSBURY ALT. U.S. ROUTE 5 STA. 44+26 TO 44+46, LT
ST. JOHNSBURY ALT. U.S. ROUTE 5 STA. 47+99 TO 48+13, RT
ST. JOHNSBURY ALT. U.S. ROUTE 5 STA. 56+38 TO 56+58, LT
ST. JOHNSBURY ALT. U.S. ROUTE 5 STA. 60+87 TO 61+07, LT

NOTE:

THE CONTRACTOR SHALL ADJUST THE PLACEMENT OF THE FIRE
HYDRANT PAVEMENT MARKINGS TO MEET THE EXISTING SITE
CONSTRAINTS AS DIRECTED BY THE ENGINEER.

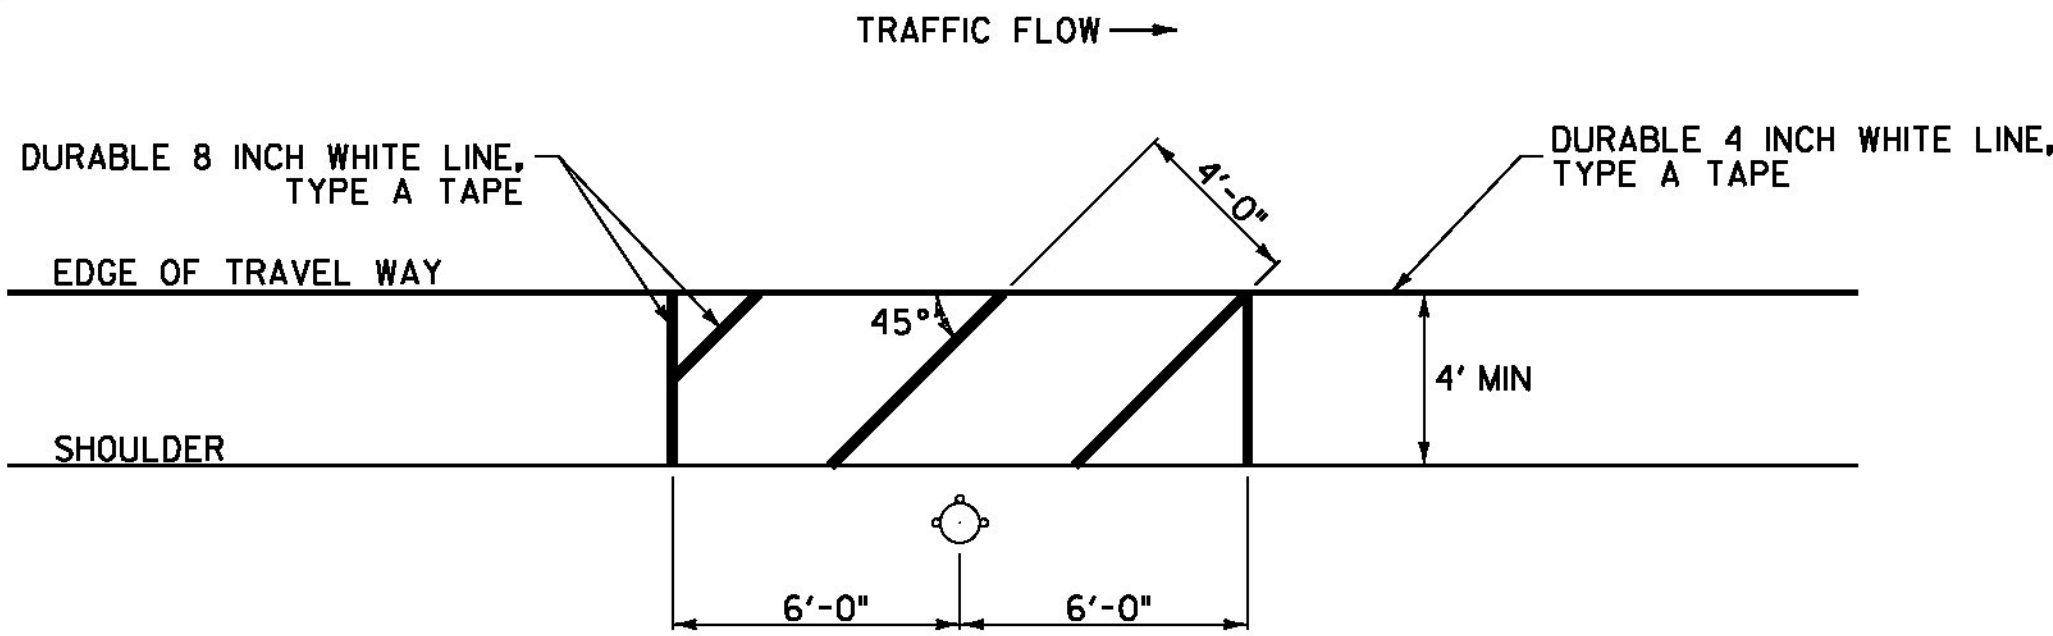

FIRE HYDRANT PAVEMENT MARKING DETAIL

LYNDON U.S. ROUTE 5 STA. 159+76 TO 159+88, RT
LYNDON U.S. ROUTE 5 STA. 166+95 TO 167+07, RT
LYNDON U.S. ROUTE 5 STA. 171+21 TO 171+33, RT
LYNDON U.S. ROUTE 5 STA. 181+24 TO 181+36, RT
LYNDON ALT. VT ROUTE 122 STA. 4+73 TO 4+85, LT
LYNDON ALT. VT ROUTE 122 STA. 33+73 TO 33+85, RT

NOTE:

THE CONTRACTOR SHALL ADJUST THE PLACEMENT OF THE FIRE
HYDRANT PAVEMENT MARKINGS TO MEET THE EXISTING SITE
CONSTRAINTS AS DIRECTED BY THE ENGINEER.

NOT TO SCALE



**MISCELLANEOUS
DETAIL
SHEET #2**

PROJECT NAME: ST JOHNSBURY - LYNDON
PROJECT NUMBER: STP 2936(I)

FILE NAME: pllc308.dgn
PROJECT LEADER: G. EDWARDS
DESIGNED BY: D. DRAPER

PLOT DATE: 5/5/2014
DRAWN BY: D. DRAPER
CHECKED BY: J. LITTLE
SHEET 55 OF 250