FED. ROAD DIST. NO.	STATE	FED. AID PROJ. NO.	FISCAL YEAR	SHEET NO.	TOTAL SHEETS
9	VT.	728	1948	32	104

WOOD GUARD RAIL REQUIRED

LEFT

Sta. 310 + 80 to 310 + 84 Length 24 ft.

RIGHT

Sta. 310 + 60 to 310 + 84 Length 24 ft.


NEW CULVERTS REQUIRED

Sta. 310 + 72. 24" Reinf. Concrete Pipe Culvert 32 ft
Concrete Class A (1-2-4) 2.6 Cu. Yds
Reinforcing Steel 60 Pounds.

DRIVEWAY CULVERTS REQUIRED

Sta 902 + 30 Right 12" Corr. Galv. Metal Pipe 20 ft.
Concrete Class B (1-2½-5) 1.1 Cu. Yds.
Sta. 905 + 20 Right 12" Corr. Galv. Metal Pipe 30 ft.
Concrete Class B (1-2½-5) 1.1 Cu. Yds.
Sta. 908 + 35 Right 12" Tile to be retained
Build New Headwalls
Concrete Class B (1-2½-5) 1.1 Cu. Yds.

Curve
Δ = 3°16'
D = 1°
R = 5730
T = 163.4
L = 326.7
E = 2.3

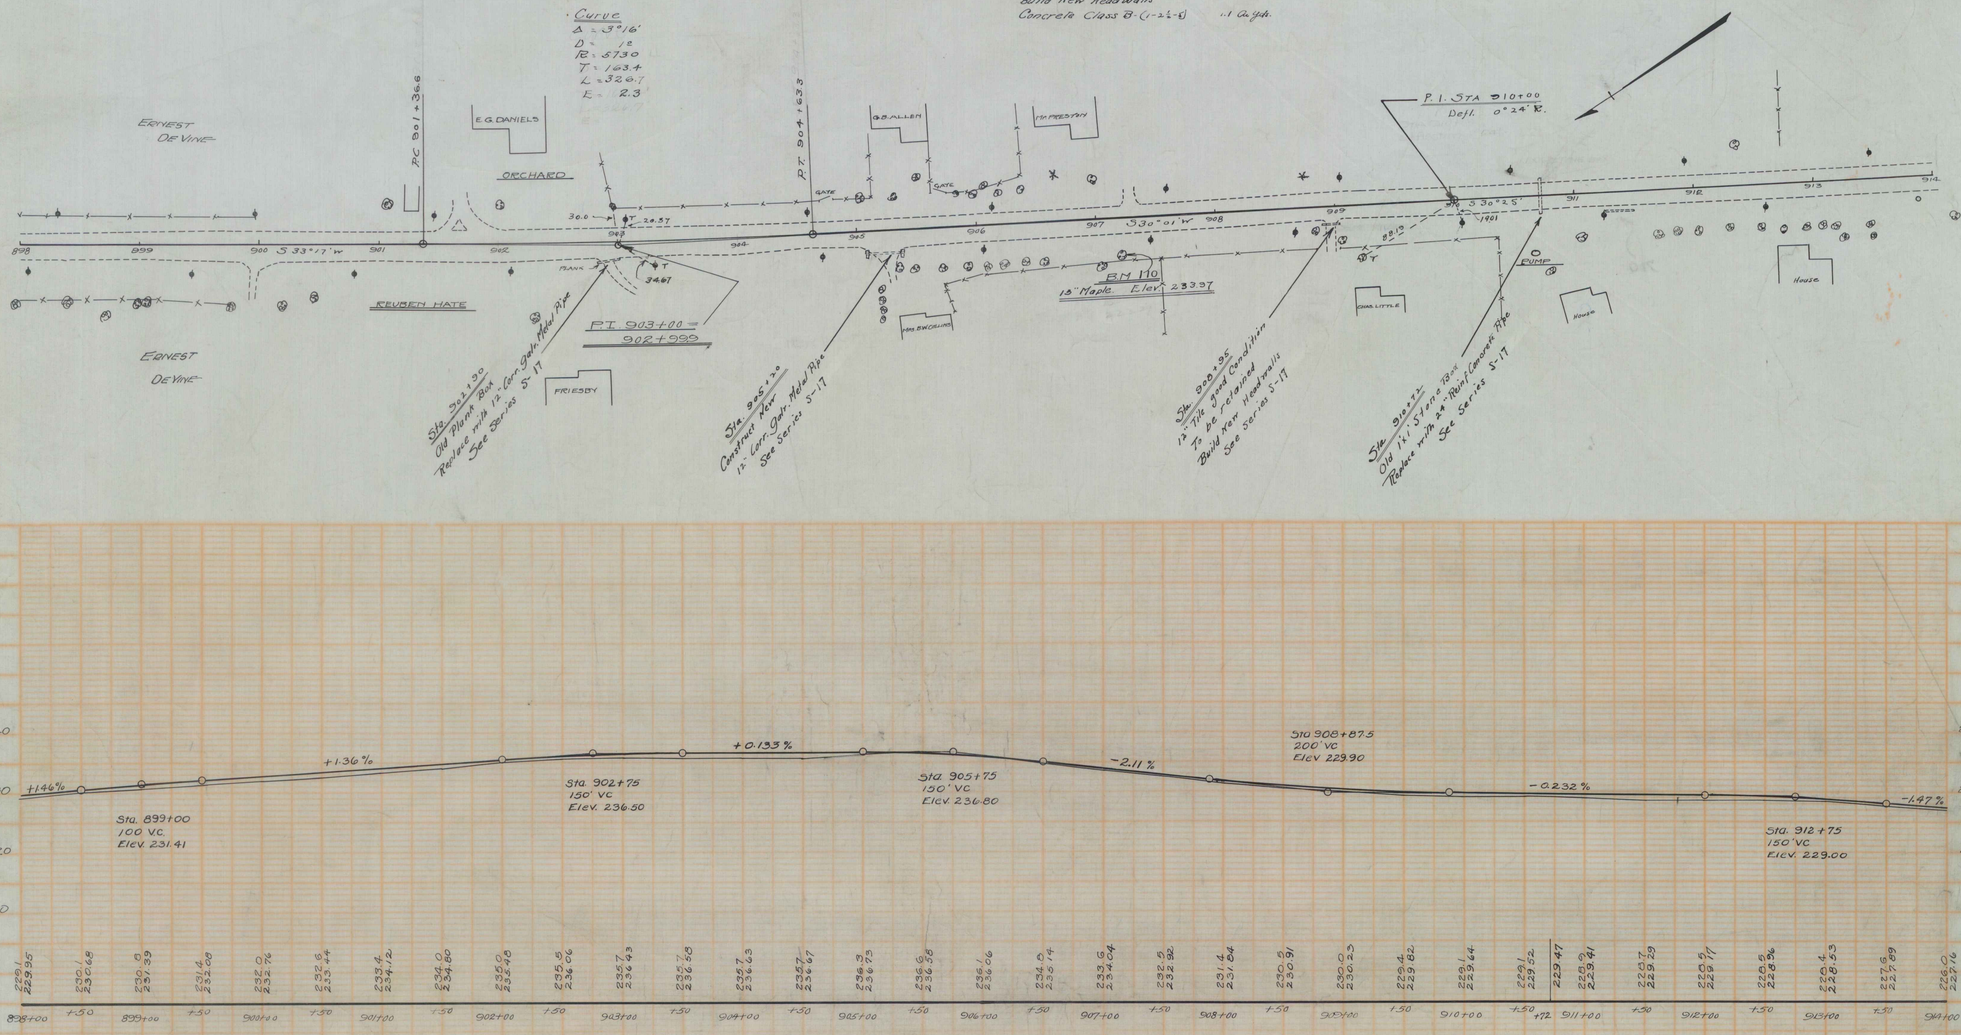

B.M. No. 110. Spike in 18" Maple, Right of Sta. 907 + 19 Elev 233.97

Series F No. 728
Sheet 32 of 104