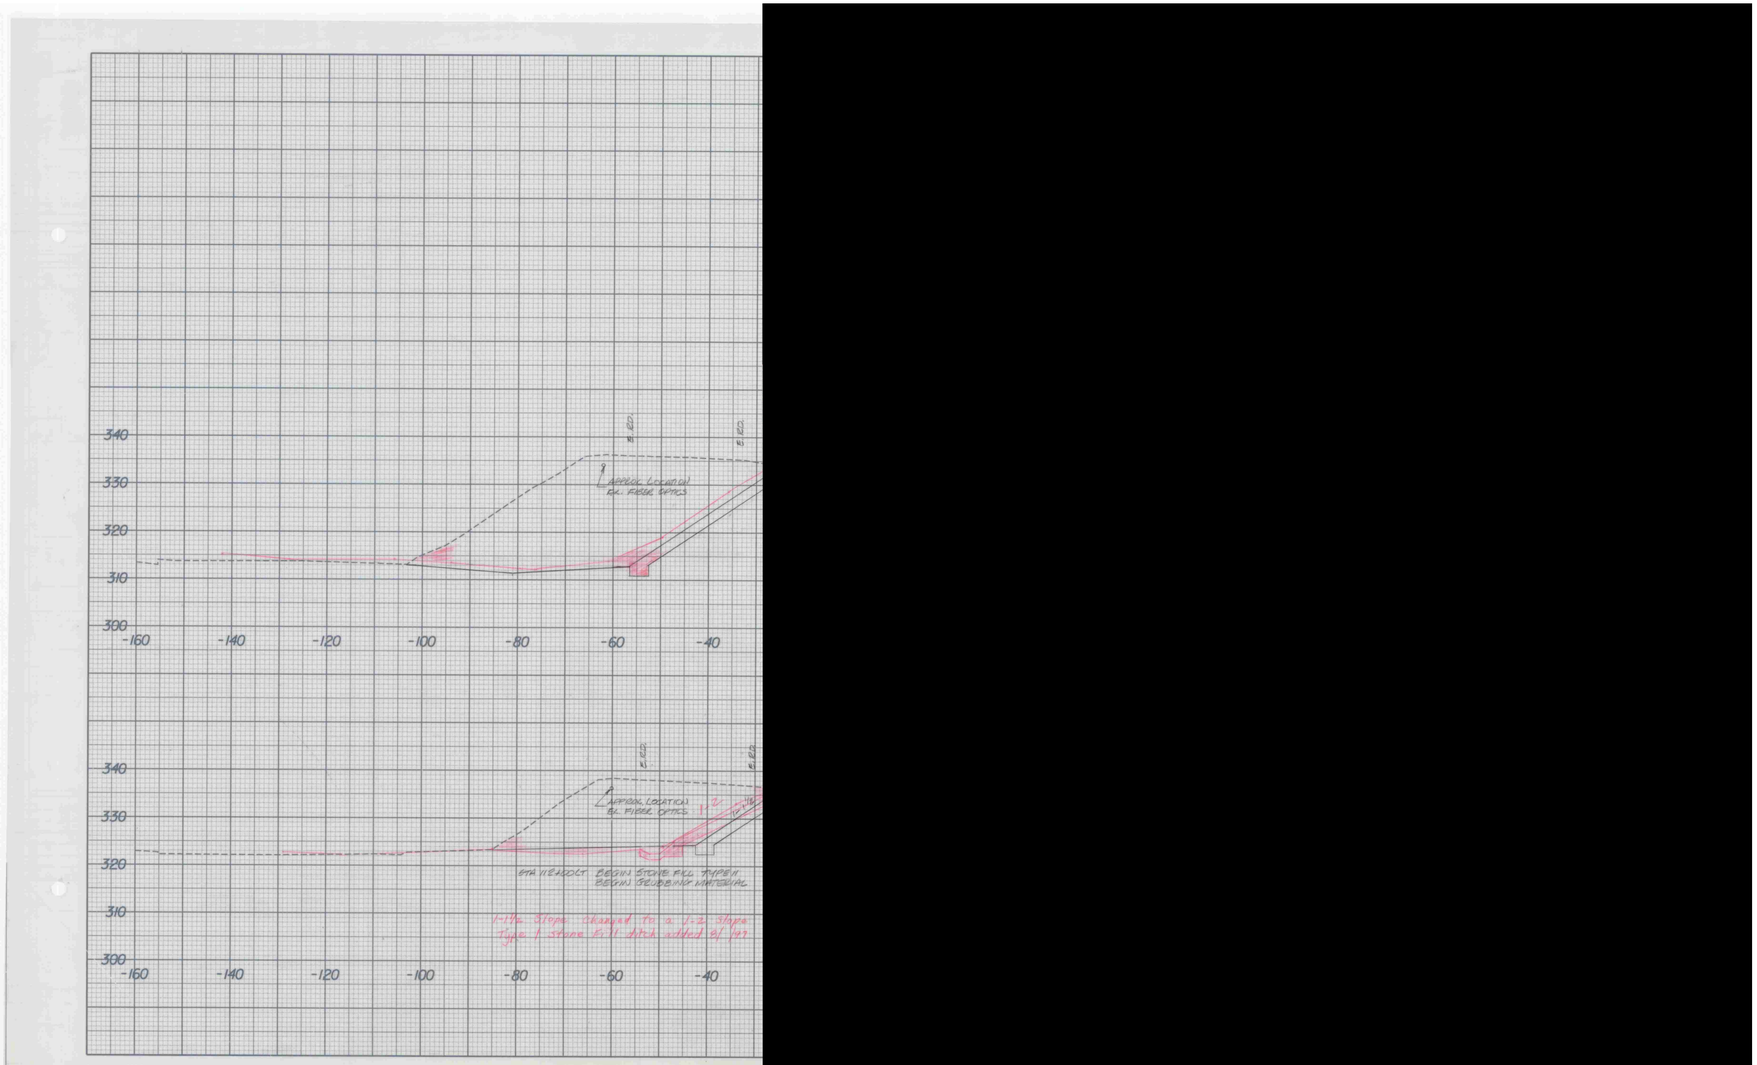
340
330
320
310
300
-160
-140
-120
-100
-80
-60
-40
APPROX. LOCATION EL. FIBER OPTICS
APPROX. LOCATION EL. FIBER OPTICS
1-1½ Slope changed to a 1-2 Slope
Type 1 Stone 6-11" thick added at toe