NOTE:
X-SECTIONS ARE FOR REFERENCE ONLY
FOR FINAL CONSTRUCTION LIMITS AT BRIDGE, SEE SHTS DR100 - BR133

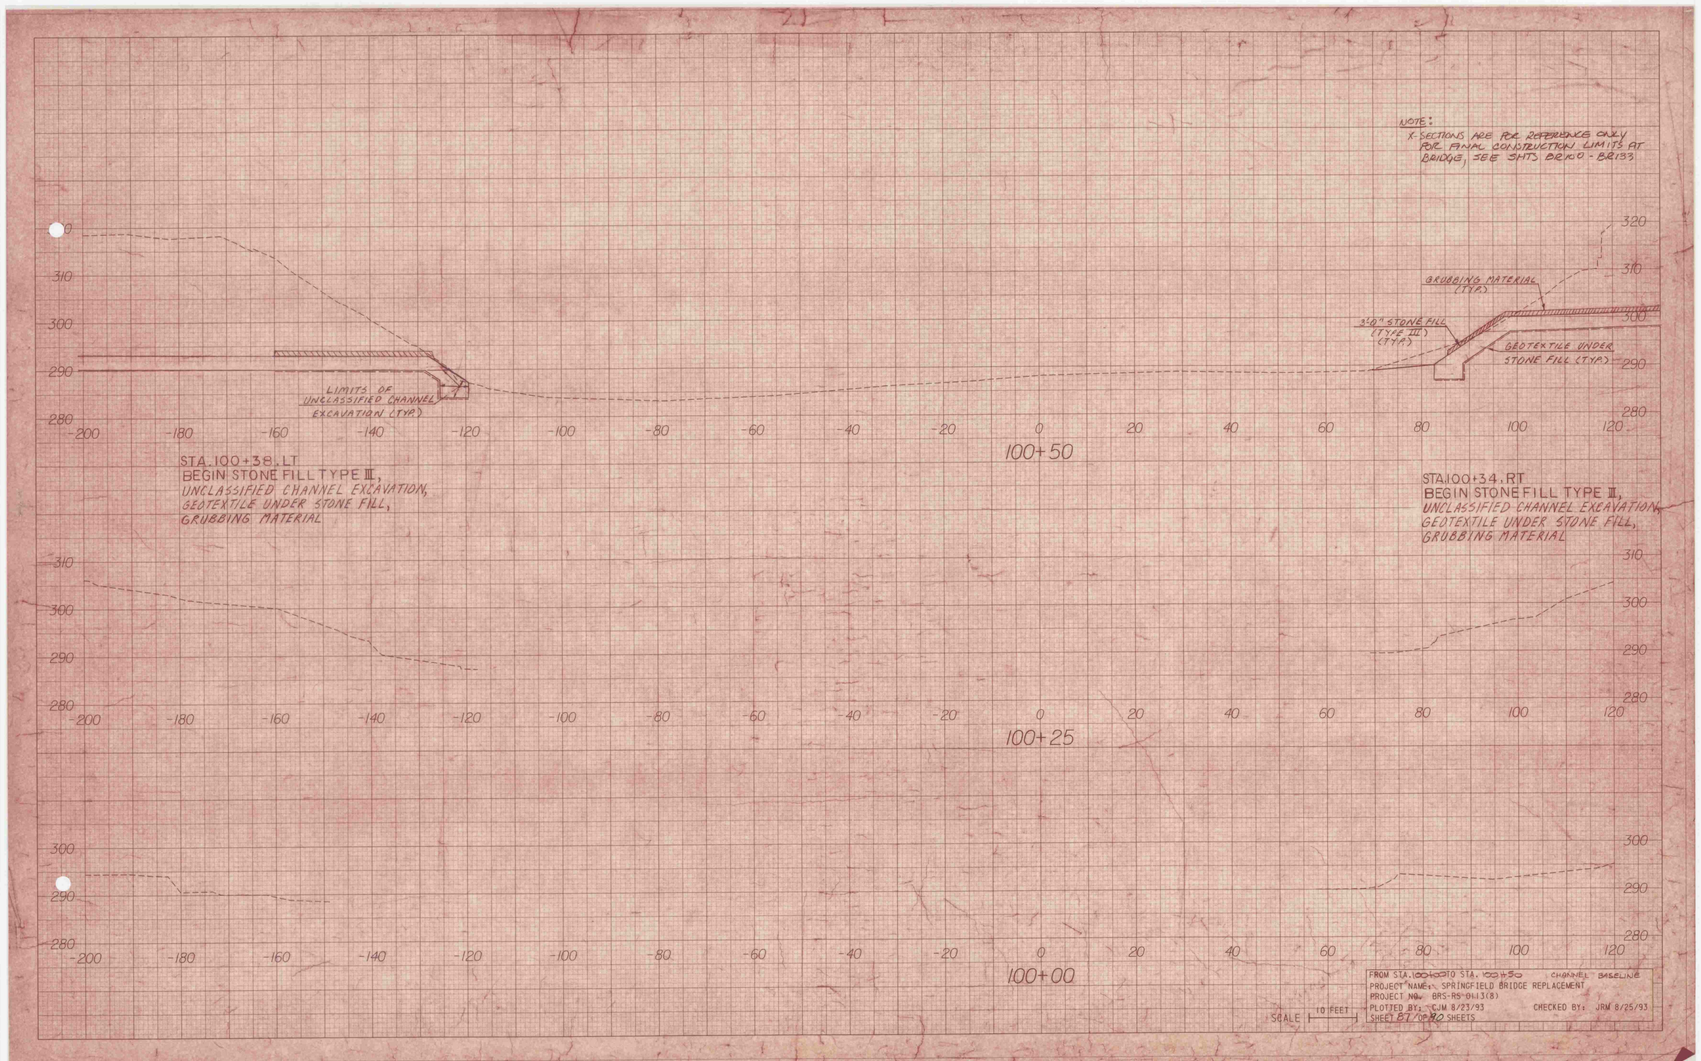

STA. 100+38. LT
BEGIN STONE FILL TYPE III,
UNCLASSIFIED CHANNEL EXCAVATION,
GEOTEXTILE UNDER STONE FILL,
GRUBBING MATERIAL

STA 100+34. RT
BEGIN STONE FILL TYPE II,
UNCLASSIFIED CHANNEL EXCAVATION,
GEOTEXTILE UNDER STONE FILL,
GRUBBING MATERIAL

FROM STA. 100+00 TO STA. 100+80 CHANNEL BASELINE
PROJECT NAME: SPRINGFIELD BRIDGE REPLACEMENT
PROJECT No.: BRS-RS-0113(8)
PLOTTED BY: CJM 8/23/93 CHECKED BY: JRM 8/25/93
SHEET 87 OF NO SHEETS

SCALE 10 FEET