


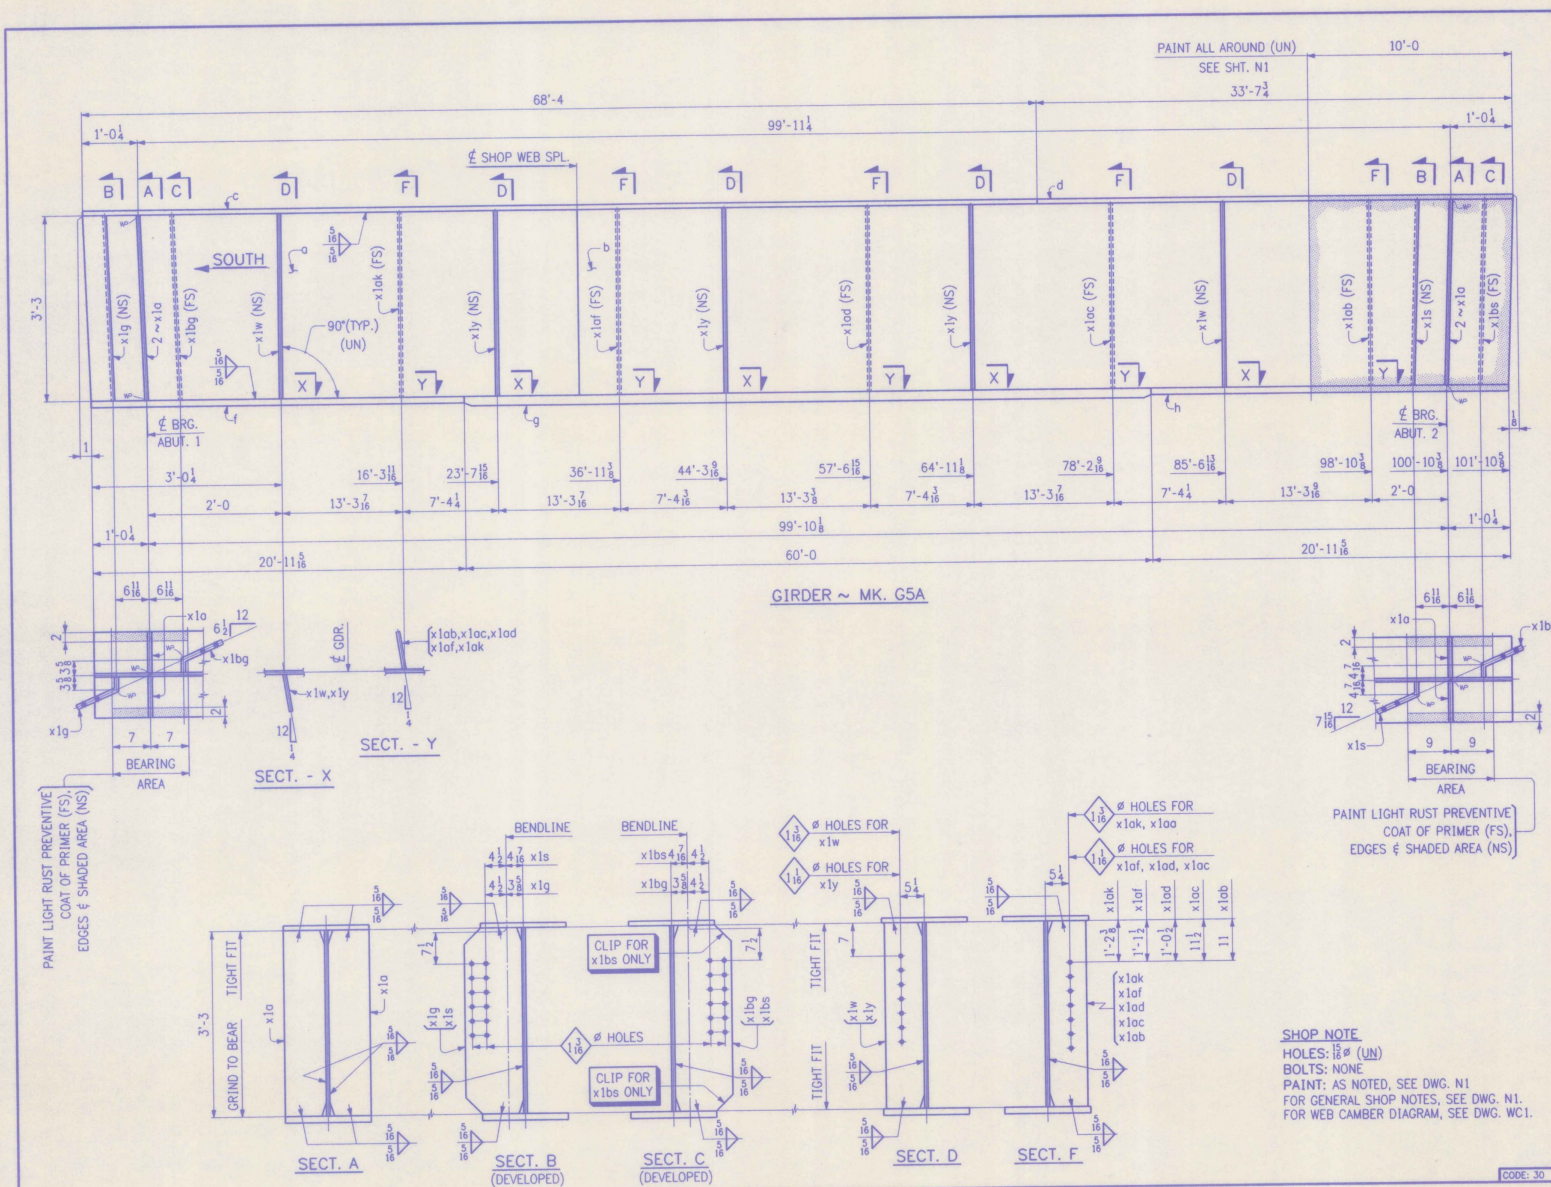

FED. ROAD DIV. NO.		STATE		FED. PROJ. NO.	
		VT			
BILL OF MATERIAL					
NO.	MARK	DESCRIPTION	LENGTH	REMARKS	ITEM QUANTITY
ONE	GSA	GIRDER			24,955
1	o	PL 39 x $\frac{1}{2}$	32	3 $\frac{1}{2}$ (T)	2 5
1	b	PL 39 x $\frac{1}{2}$	69	8 $\frac{1}{2}$ (T)	2 2
1	c	PL 18 x 1	68	4	2 11
1	d	PL 18 x 1	33	7 $\frac{1}{2}$	2 12
1	f	PL 18 x $1\frac{1}{2}$	20	11 $\frac{1}{2}$ (T)	2 9
1	g	PL 18 x 2	60	0 (T)	2 7
1	h	PL 18 x $1\frac{1}{2}$	20	11 $\frac{1}{2}$ (T)	2 9
4	x1o	PL 8 $\frac{1}{2}$ x $\frac{1}{8}$	3	3	3 2
1	x1g	PL 39 x $\frac{1}{2}$	1	0 $\frac{1}{2}$ BENT	3 4
1	x1s	PL 39 $\frac{1}{2}$ x $\frac{1}{2}$	1	1 $\frac{1}{2}$ BENT	3 4
1	x1bg	PL 39 x $\frac{1}{2}$	1	0 $\frac{1}{2}$ BENT	3 4
1	x1bs	PL 39 $\frac{1}{2}$ x $\frac{1}{2}$	1	1 $\frac{1}{2}$ BENT	3 4
2	x1w	BAR 8 x $\frac{1}{2}$	3	3	3 5
3	x1y	BAR 8 x $\frac{1}{2}$	3	3	3 5
1	x1ob	BAR 8 x $\frac{1}{2}$	3	3	3 5
1	x1oc	BAR 8 x $\frac{1}{2}$	3	3	3 5
1	x1od	BAR 8 x $\frac{1}{2}$	3	3	3 5
1	x1of	BAR 8 x $\frac{1}{2}$	3	3	3 5
1	x1oh	BAR 8 x $\frac{1}{2}$	3	3	3 5

SHOP DRAWING REVIEW	
REVIEW IS FOR GENERAL COMPLIANCE WITH CONTRACT DOCUMENTS. NO RESPONSIBILITY IS ASSIGNED FOR DETAILS OF DIMENSIONS OR DETAILS.	
X	☐
☐	☐
☐	☐
☐	☐
☐	☐
Barnes and Jarnis, Inc. 80 Boylston Street Boston, Massachusetts 02118 DATE 3-1-96 BY JAO	

△			
△			
△			
NO.	REVISION		DATE
HIGH STEEL STRUCTURES, INC.		 1710 Westcott Lancaster, PA 17602-0008 Phone 717/298-5231 <i>A Division of High Industries, Inc.</i>	
GIRDER		GSA	
U.S. ROUTE 7 OVER RAILROAD			
BRIDGE NO. 80			
TOWN OF WALLINGFORD, COUNTY OF RUTLAND			
STATE OF VERMONT			
AGENCY OF TRANSPORTATION			
STATE CONTRACT OR REF. NO.		PROJECT NO. BR5-0137(13)	
CONTRACTOR		J. A. McDONALD, INC.	
IN CHARGE:		abs WBY PPP 1-16 CHD BY FR Date: 2-21-96	
CONTRACT NO.		VT-95368 DRAWING NUMBER: 8 OF 9	