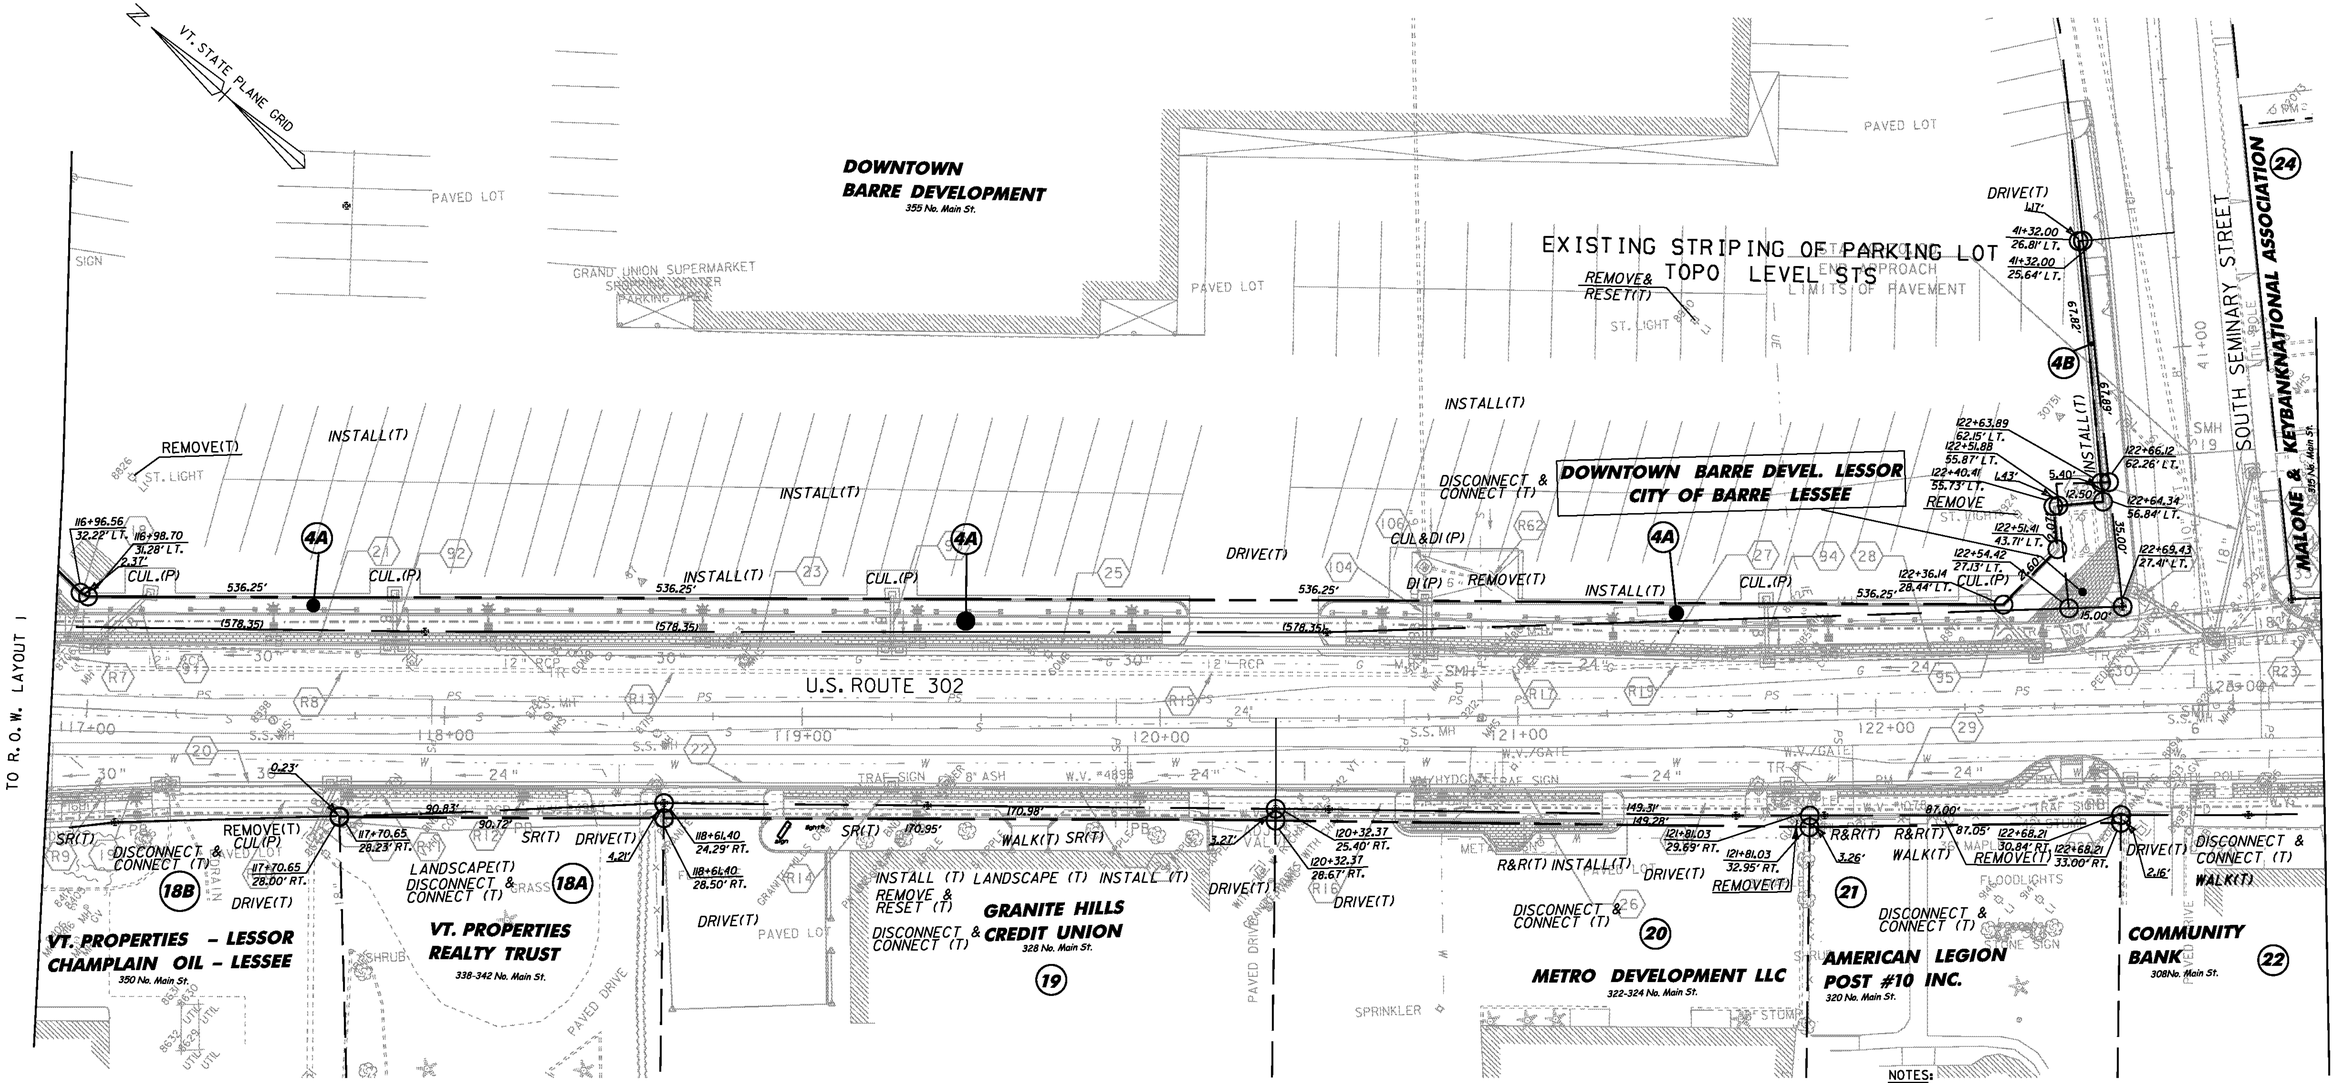

COLD PLANING, BITUMINOUS PAVEMENT

STA 117+25 - 117+66 RT
STA 118+42 - 118+55 RT
STA 120+08 - 120+44 LT
STA 122+69 - 122+83 RT
SL STA 40+48 - 40+70

REMOVING AND RESETTING FENCE

STA 121+81 - 122+64 RT

NOTES:

1. SAWCUT OF EXISTING SIDEWALK SHALL BE INCIDENTAL TO ITEMS 618.10 & 618.11.
2. REMOVE ABANDONED GAS LINES TO LIMITS OF FULL-DEPTH CONSTRUCTION. PLUG EXISTING LINES AT LIMITS OF CONSTRUCTION.
3. THE PROPOSED SEWER AND WATER UTILITIES SHOWN ON THESE GENERAL PLANS ARE FOR INFORMATIONAL PURPOSES REFER TO THE SEWER AND WATER PLANS BY DUFRESNE ASSOCIATES FOR ACTUAL CONSTRUCTION INFORMATION.
4. SEE THE ITEM DETAIL & DRAINAGE SHEETS AND CROSS SECTIONS FOR PROPOSED DRAINAGE INFORMATION CORRESPONDING TO NOTE NUMBERS SHOWN BY: (#)

PROPOSED GRANITE BOLLARD AND CHAIN FENCE
PROPOSED ORNAMENTAL STREET LIGHT
PROPOSED STREET LIGHT WITH LUMINAIRE BY BMP
PROPOSED SIGNAL POLE WITH LUMINAIRE
PROPOSED TRASH RECEPTACLE
PROPOSED PARKING METER
PROPOSED TREE LOCATION
4' x 5' PROPOSED TREE PIT
PROPOSED FIRE HYDRANT

FOR LANDSCAPING DETAILS SEE SHEET 34 OF 100

FOR WATER & SEWER DETAILS SEE SHEET 55 OF 100

FOR LIGHTING AND POWER DETAILS SEE SHEET 26 OF 100

FOR R.O.W. USE ONLY

20 0 20 40
FEET

VHB Vanasse Hangen Brustlin, Inc.

ROW LAYOUT 7

PROJECT NAME: BARRE CITY - NORTH MAIN ST.
PROJECT NUMBER: F EGC-F 026-1(34) - CONTRACT 2

FILE NAME: z85b010bdr cp
PROJECT LEADER: G. BAKOS
DESIGNED BY: D. PECK
ROW SHEET 93 OF 100
PLOT DATE: 04-MAR-2011
DRAWN BY: D. PECK
CHECKED BY:
SHEET 221 OF 339