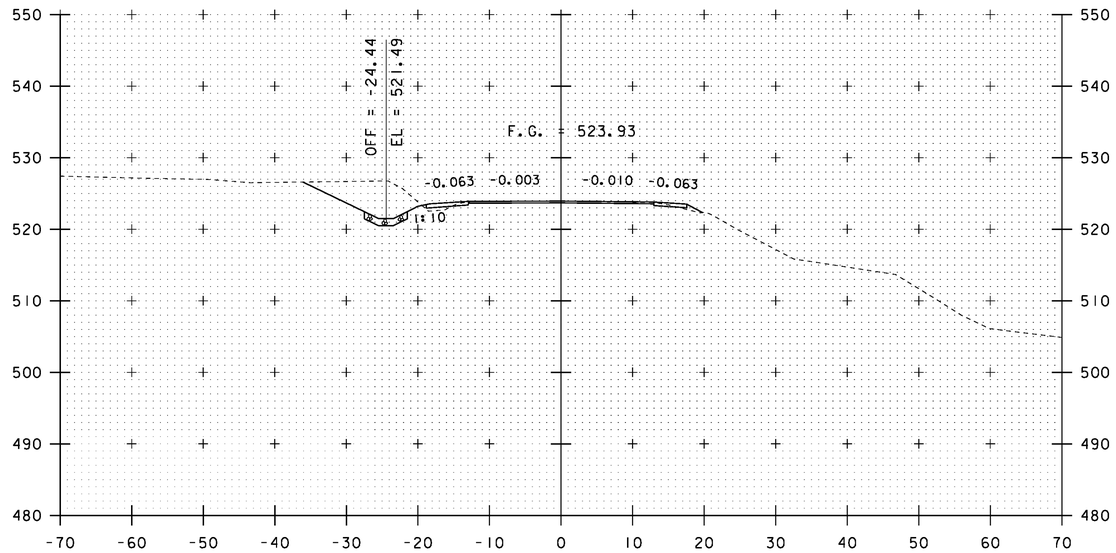

401+25

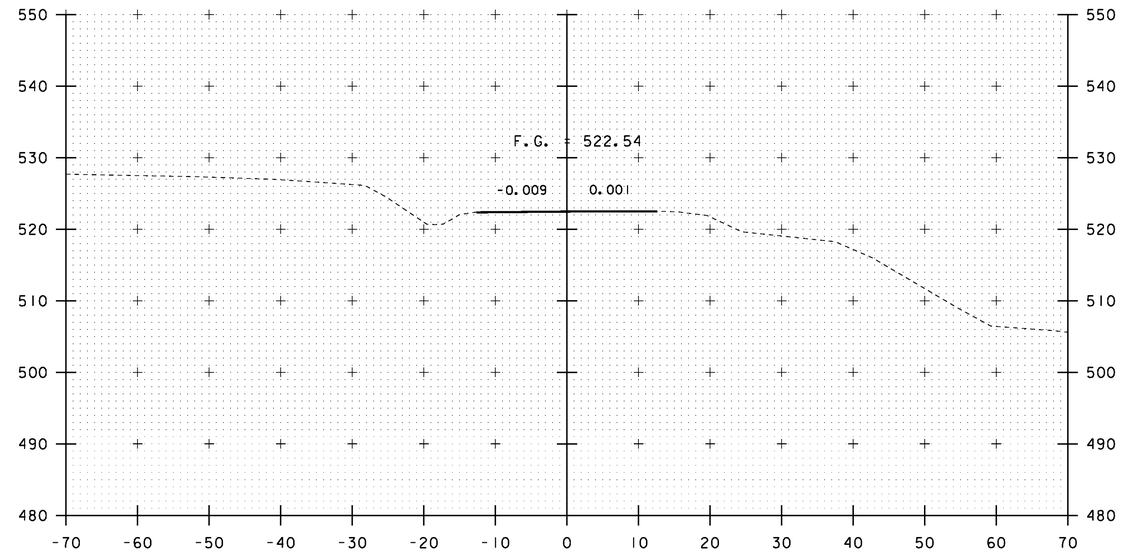

401+75

STA 401+75.00
END APPROACH
MATCH EXISTING

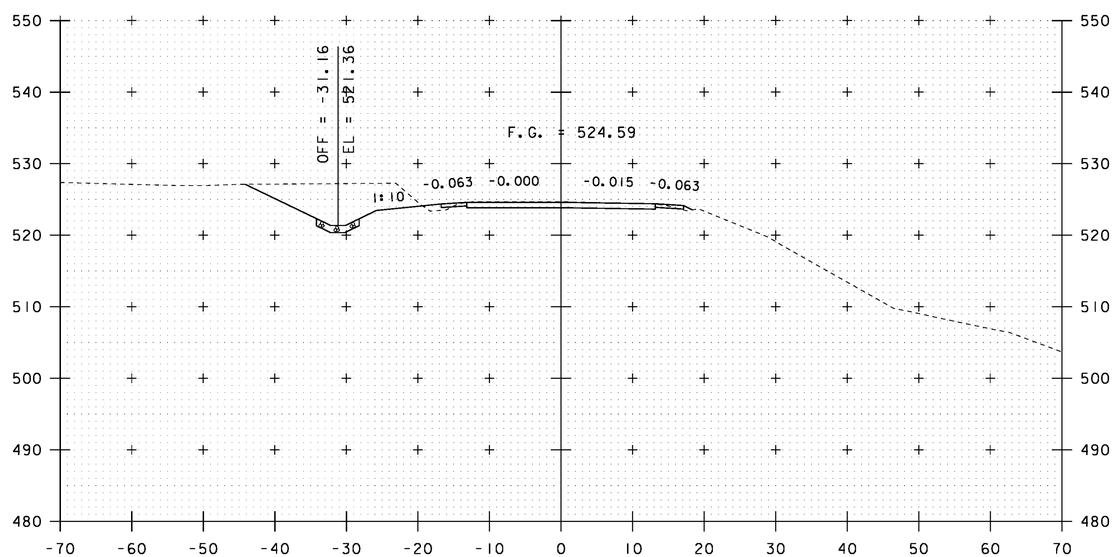

STA 401+00.00
BEGIN APPROACH

401+00

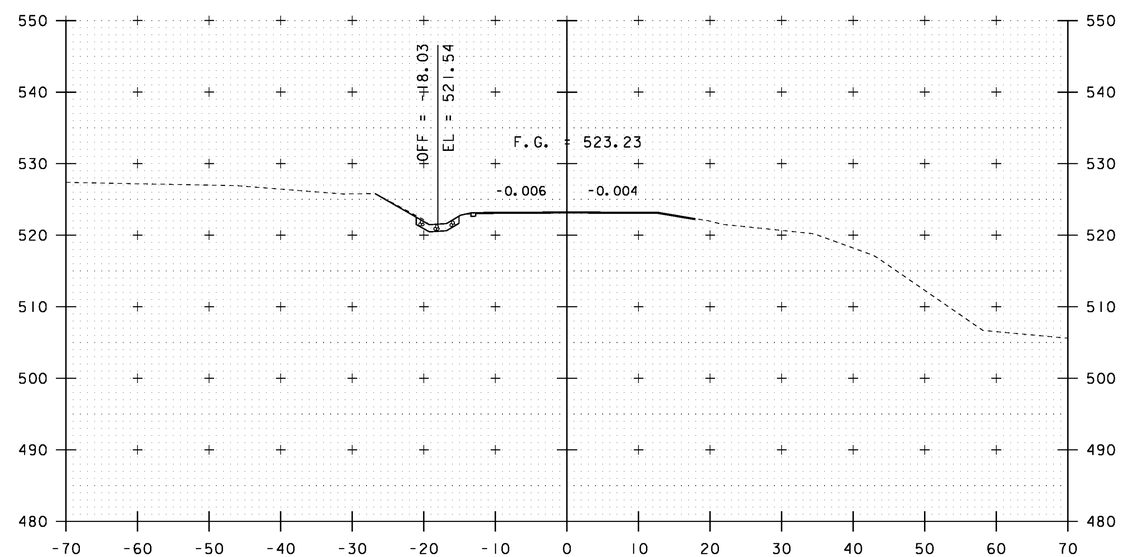

CONSTRUCT PAVED APRON
STA 401+32.2 - 401+64.4 RT

401+50

10 0 10
SCALE: 1" = 10'-0"

STA. 401+00 TO STA. 401+75

PROJECT NAME: ROYALTON	
PROJECT NUMBER: BRS 0147(13)	
FILE NAME: s86e055xsl_cattlepass3.dgn	PLOT DATE: 08-OCT-2013
PROJECT LEADER: C. CARLSON	DRAWN BY: G. ROY
DESIGNED BY: G. ROY	CHECKED BY: D. PETERSON
VT 14 CROSS SECTIONS AT CATTLE PASS (3)	SHEET 81 OF 186