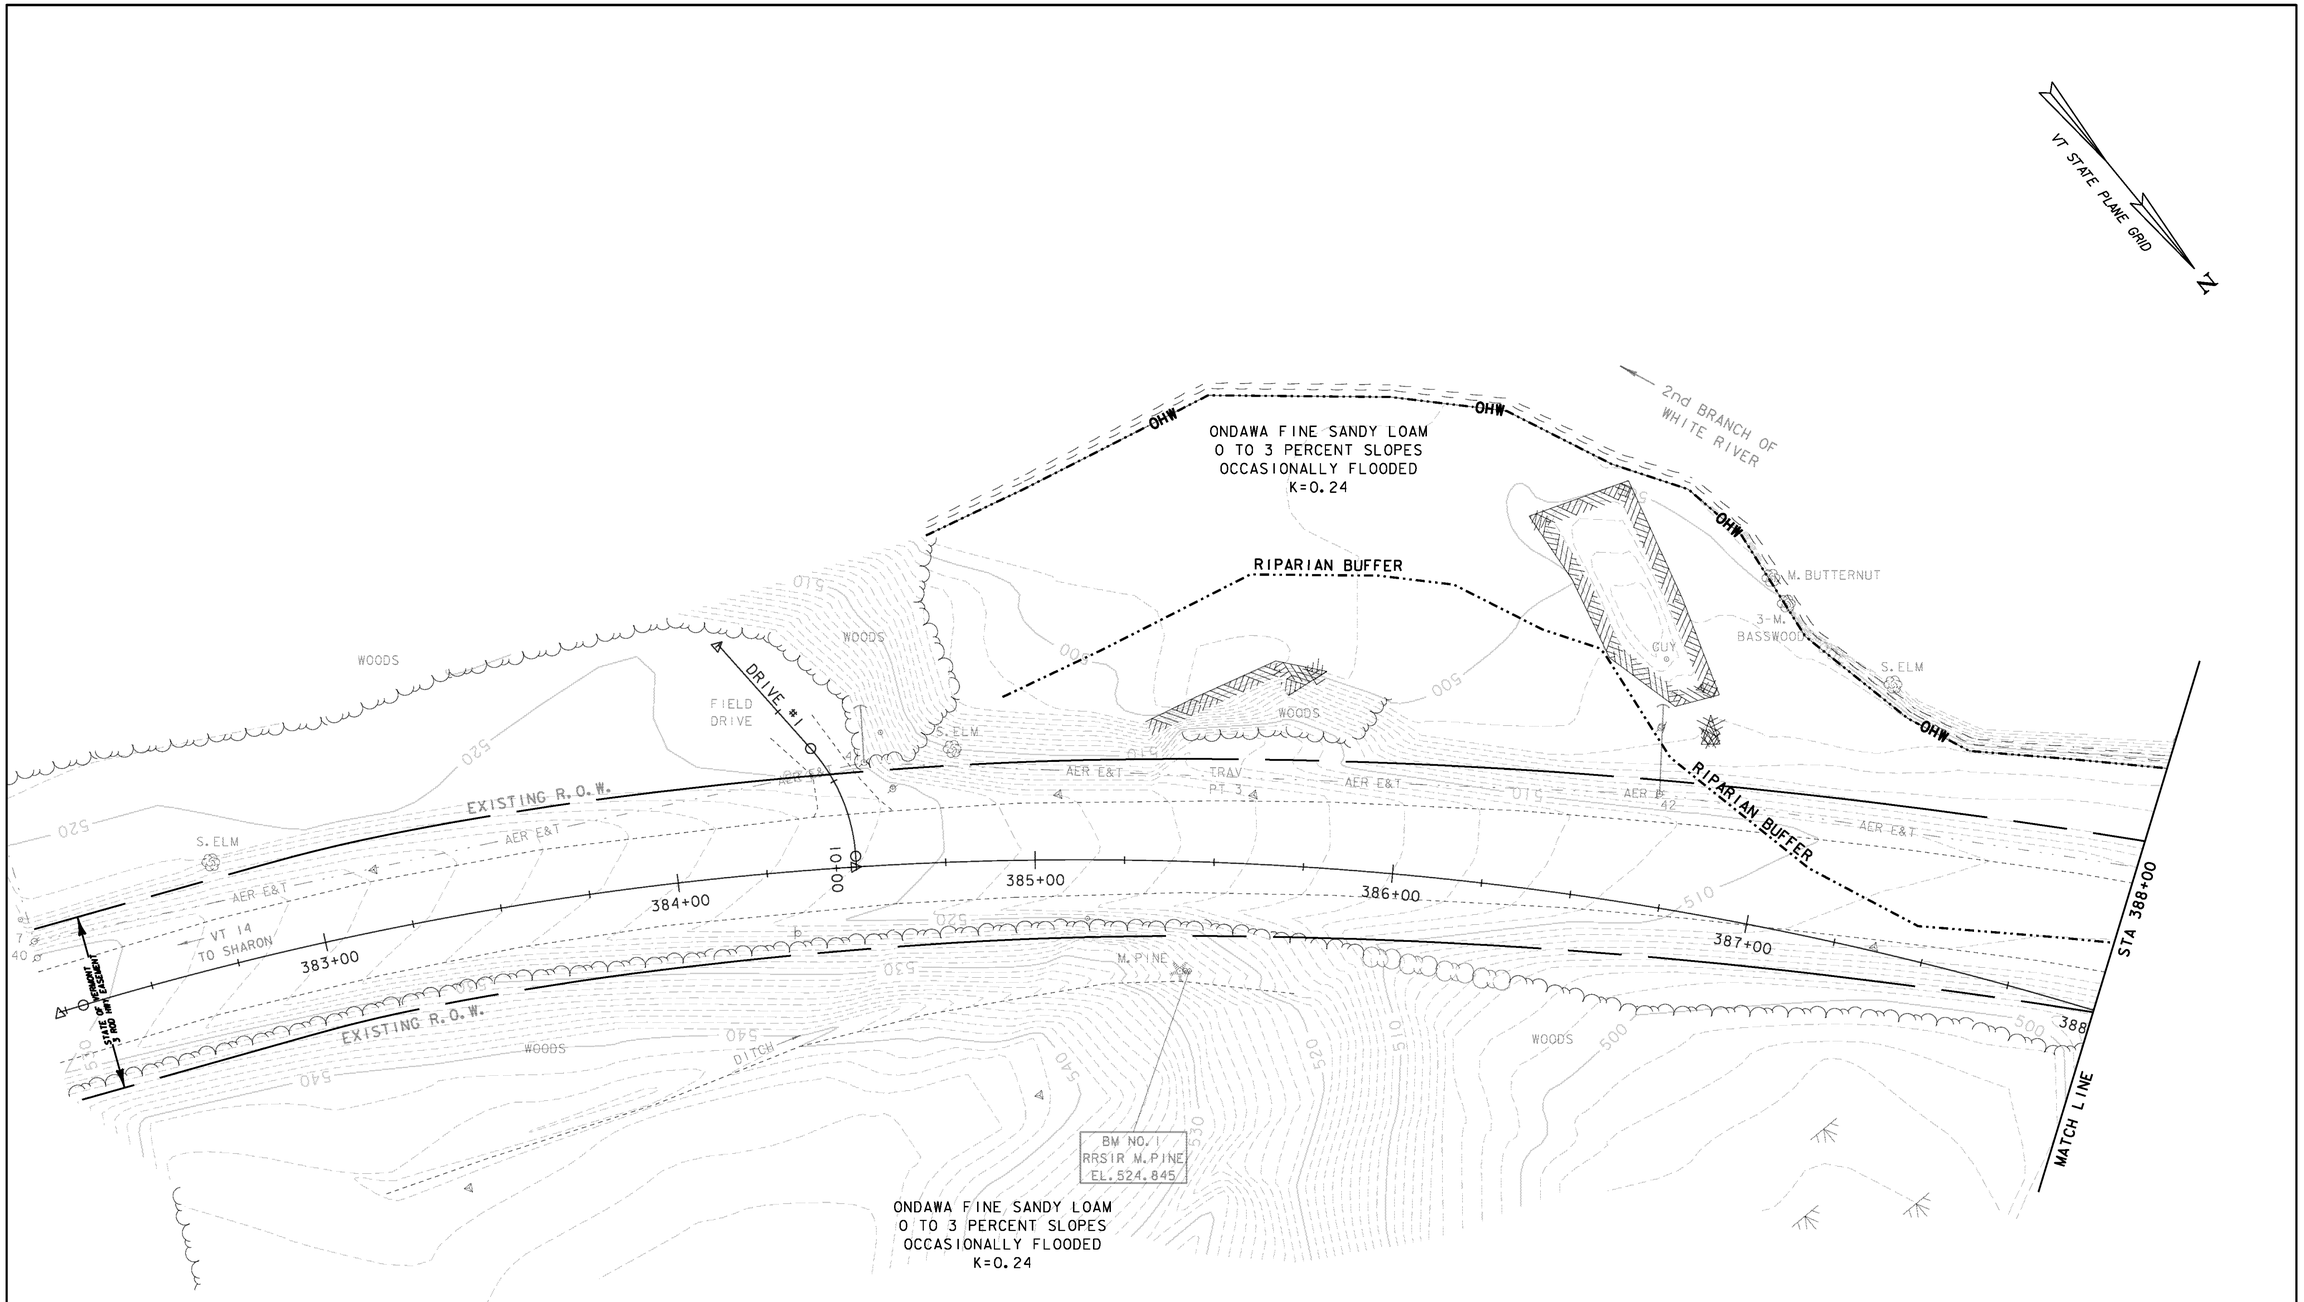

NOTE:

1. SEE SHEET 175 FOR EPSC LAYOUT PLAN SYMBOLOGY LEGEND

20 0 20

SCALE: 1" = 20'-0"

PROJECT NAME: ROYALTON	
PROJECT NUMBER: BRS 0147 (13)	
FILE NAME: \BR 27\s86e055erobdr_27.dgn	PLOT DATE: 08-OCT-2013
PROJECT LEADER: C. CARLSON	DRAWN BY: D. PETERSON
DESIGNED BY: D. PETERSON	CHECKED BY: C. CARLSON
BRIDGE 27 EPSC EXISTING CONDITION (1)	SHEET 160 OF 186