


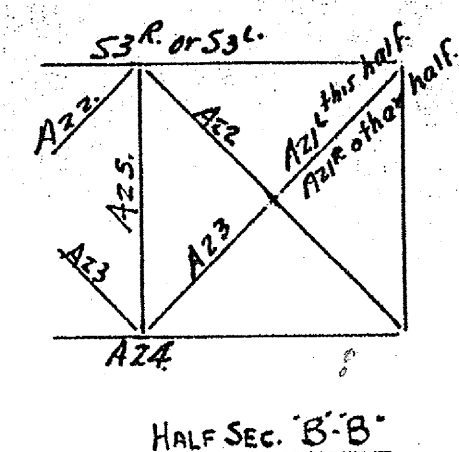


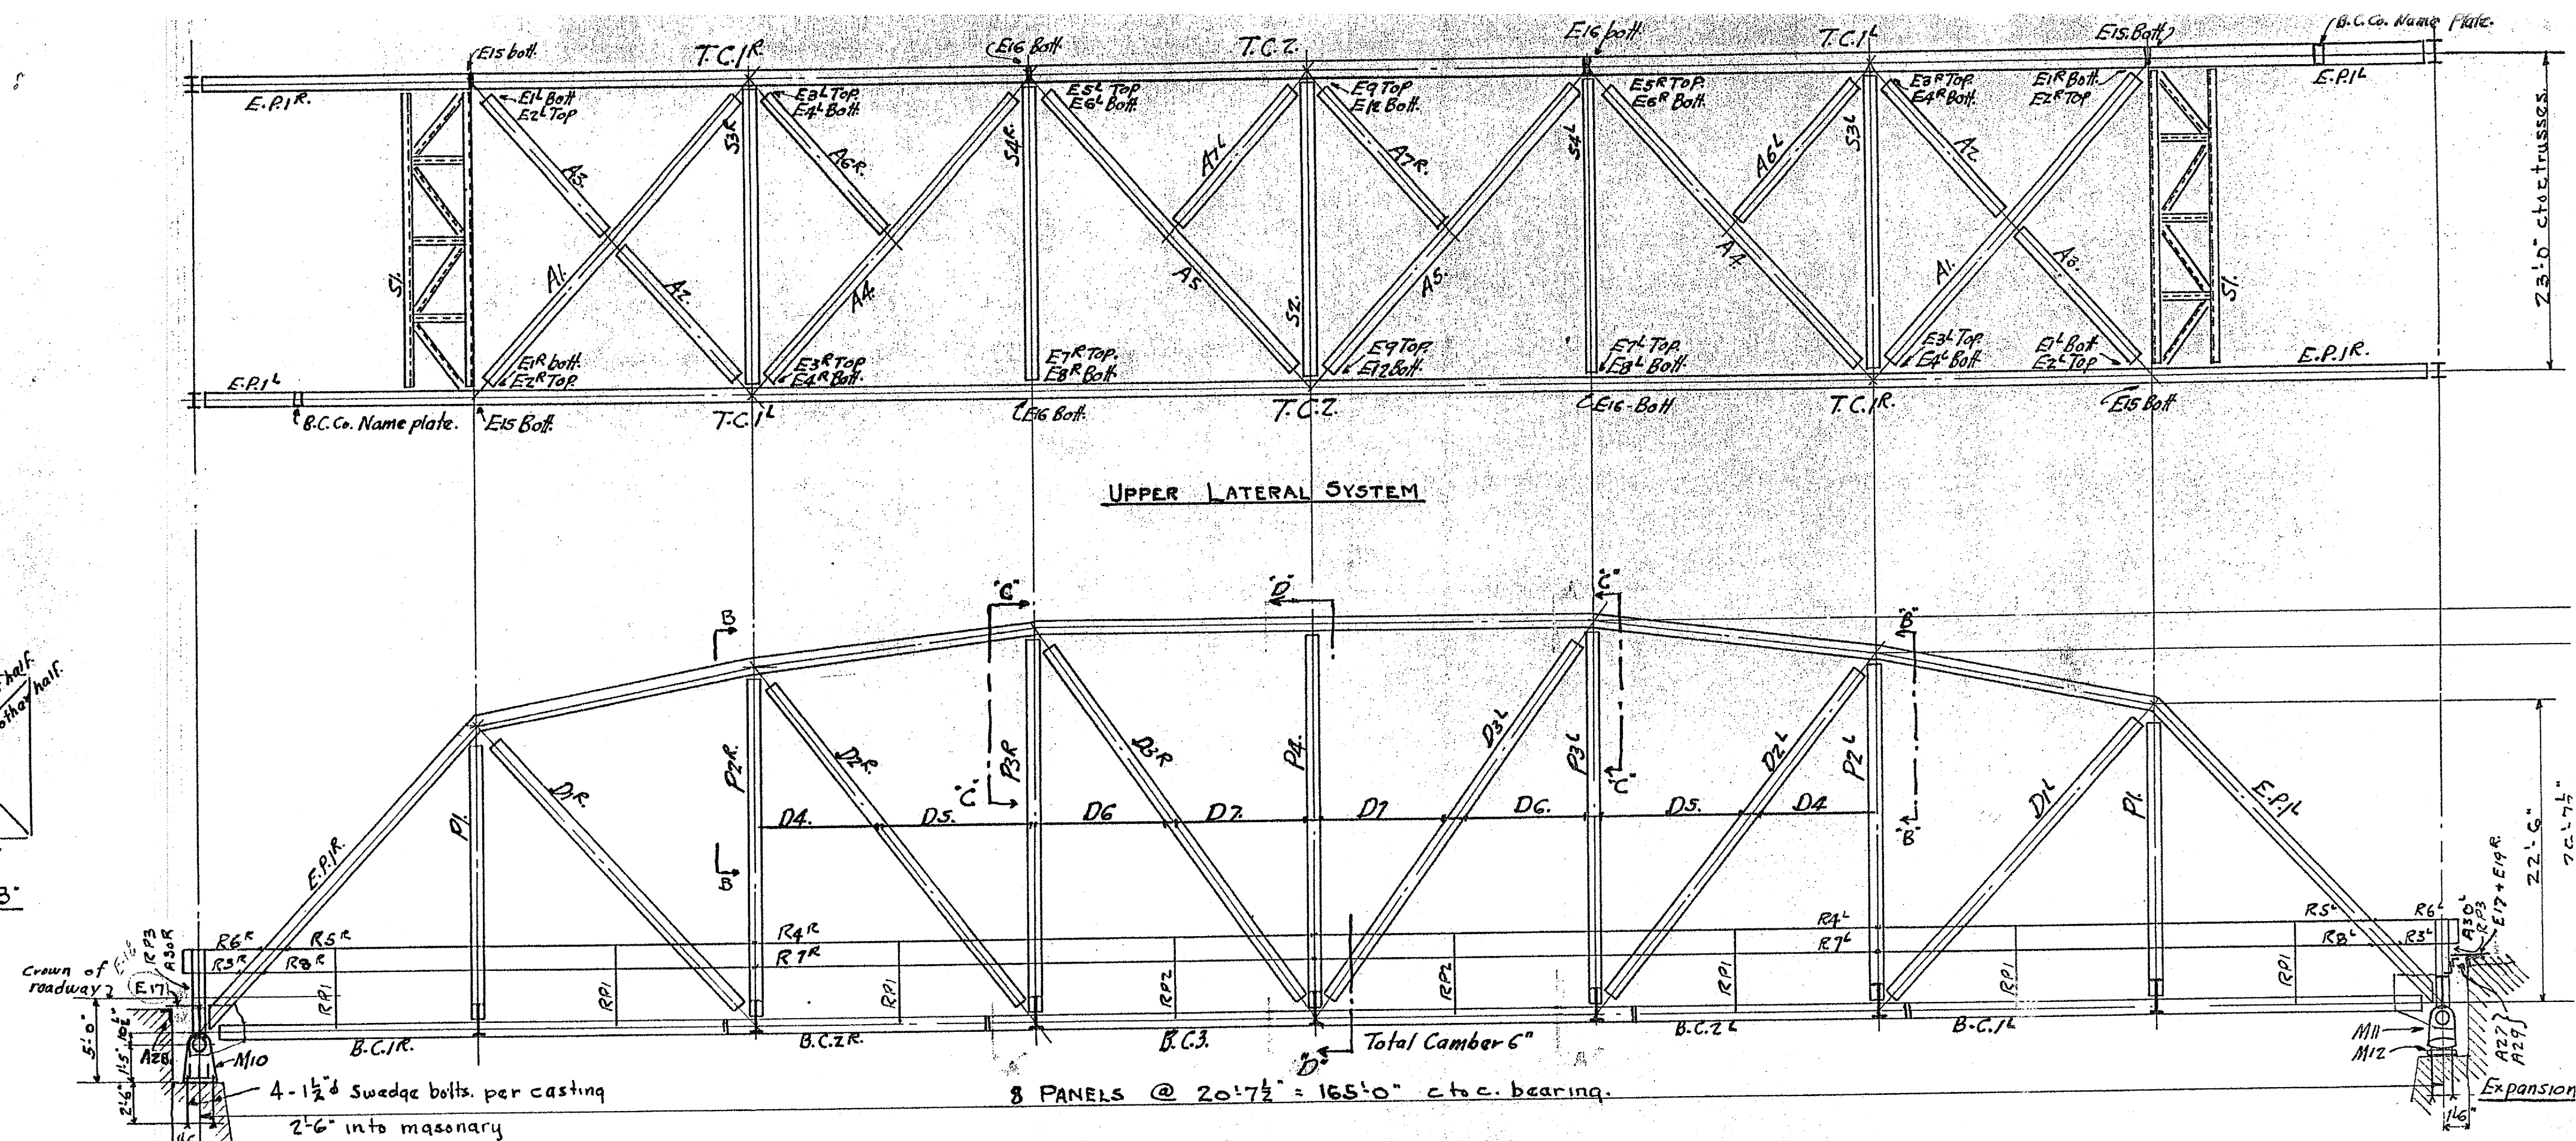


SCUPPER DETAIL 16-REQD.
SCALE 1" = 1'-0"

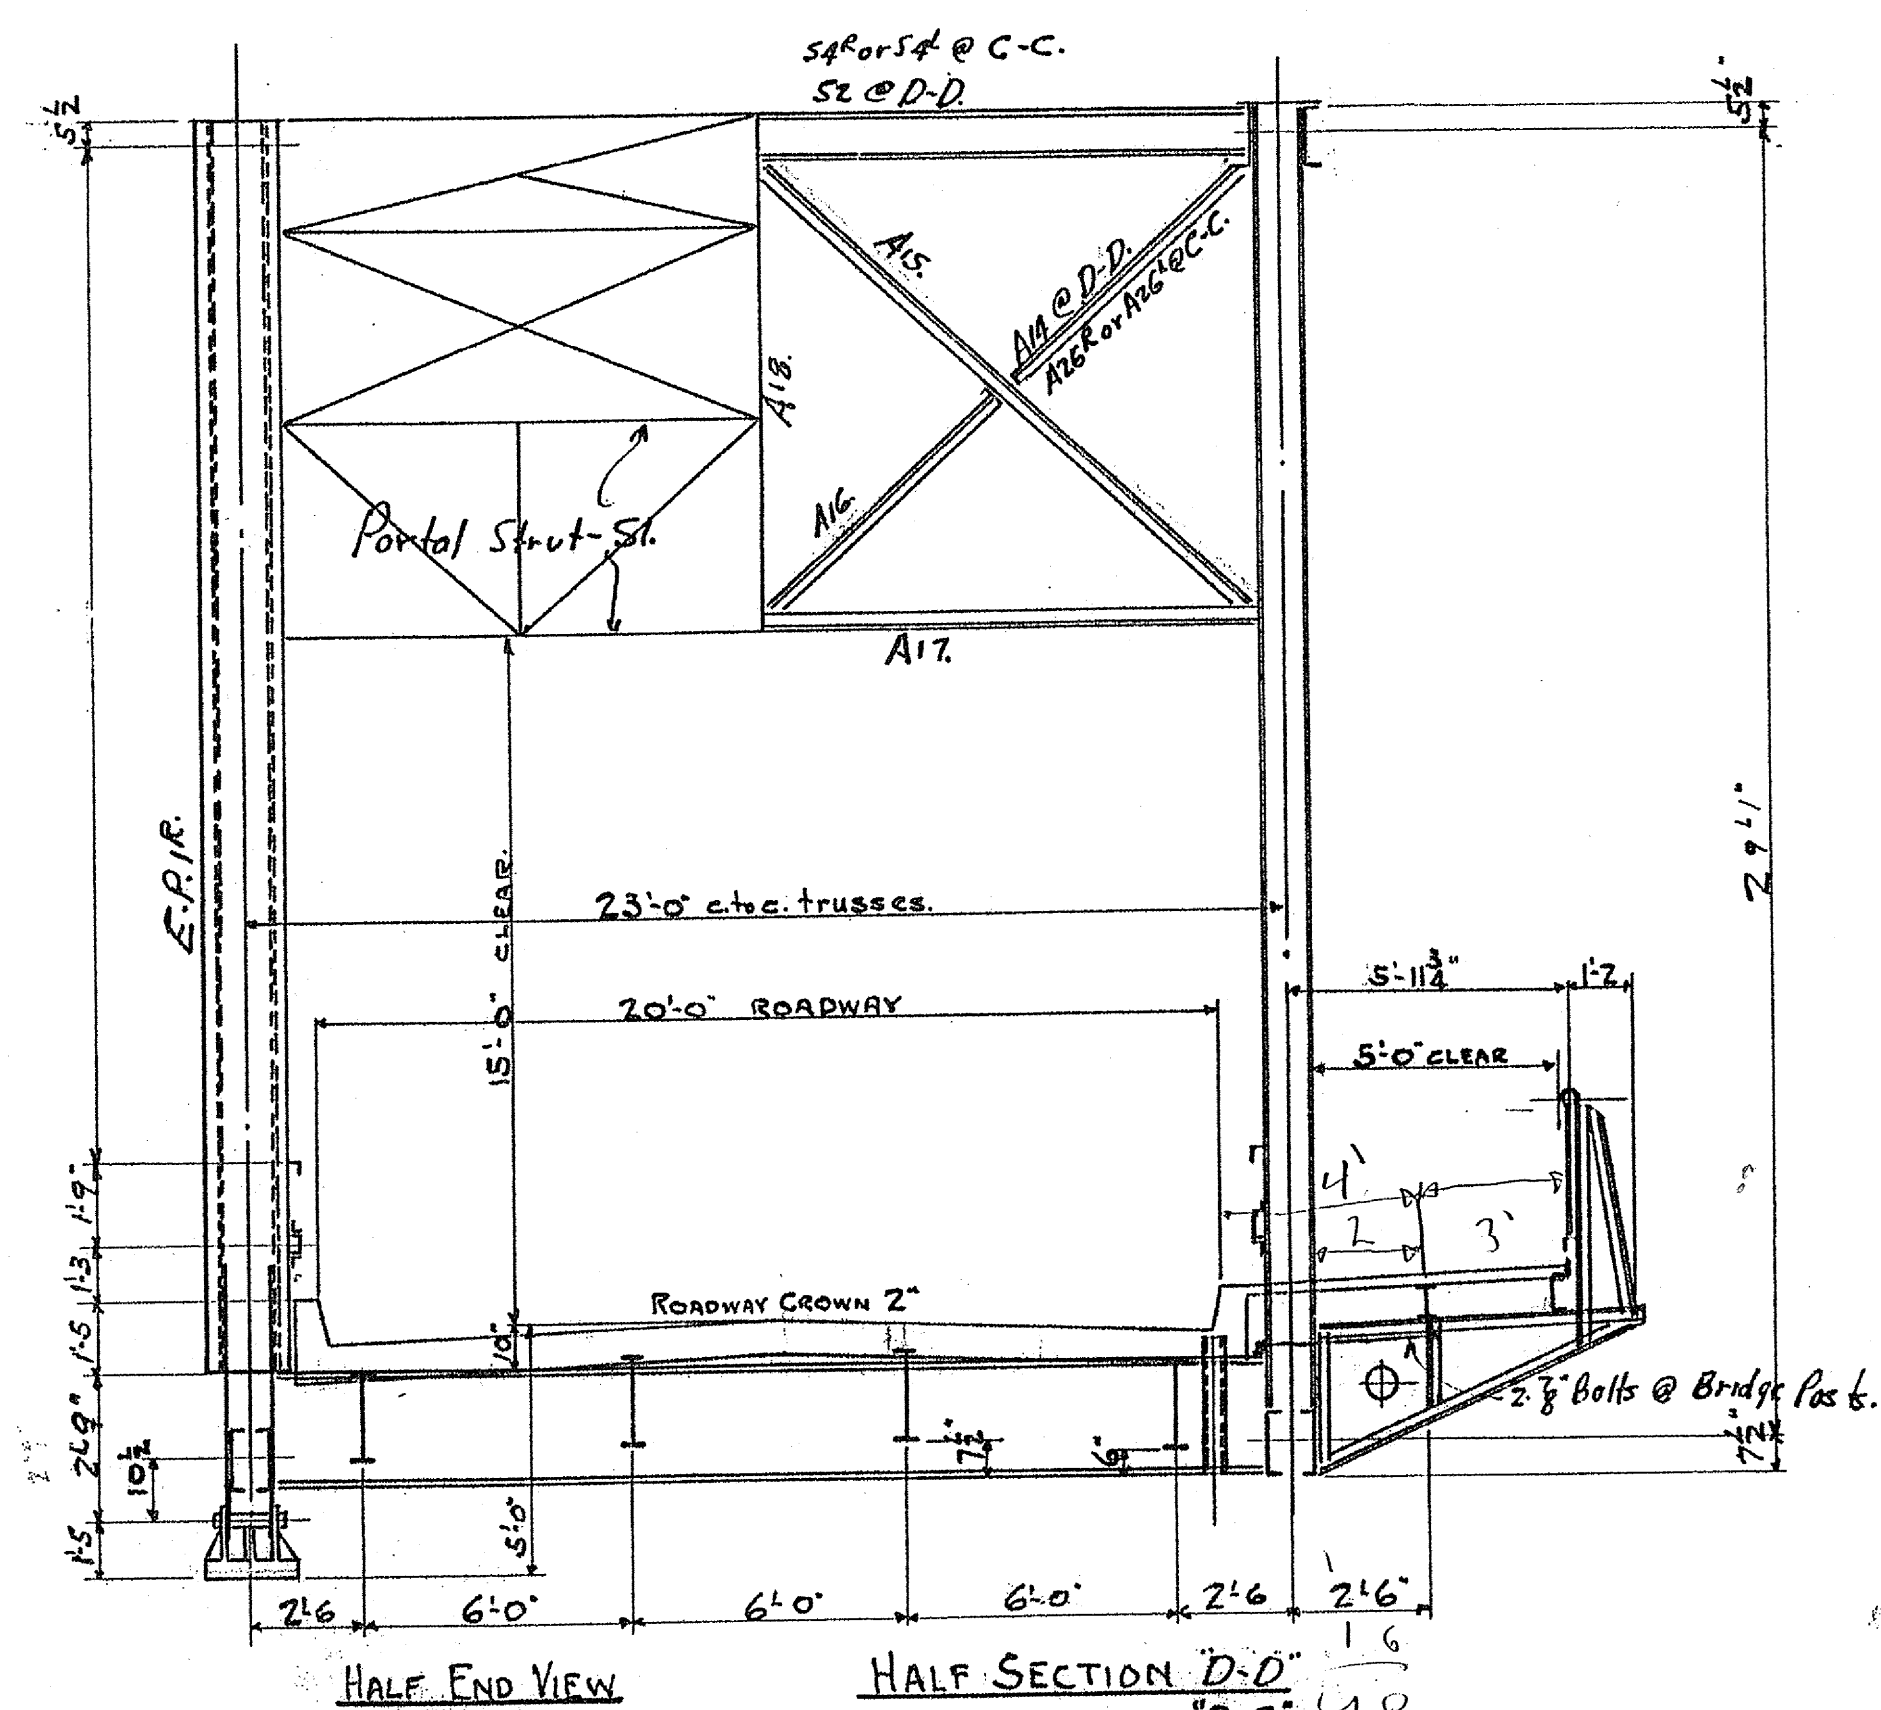

ELEVATION THRU SECTION "A-A"

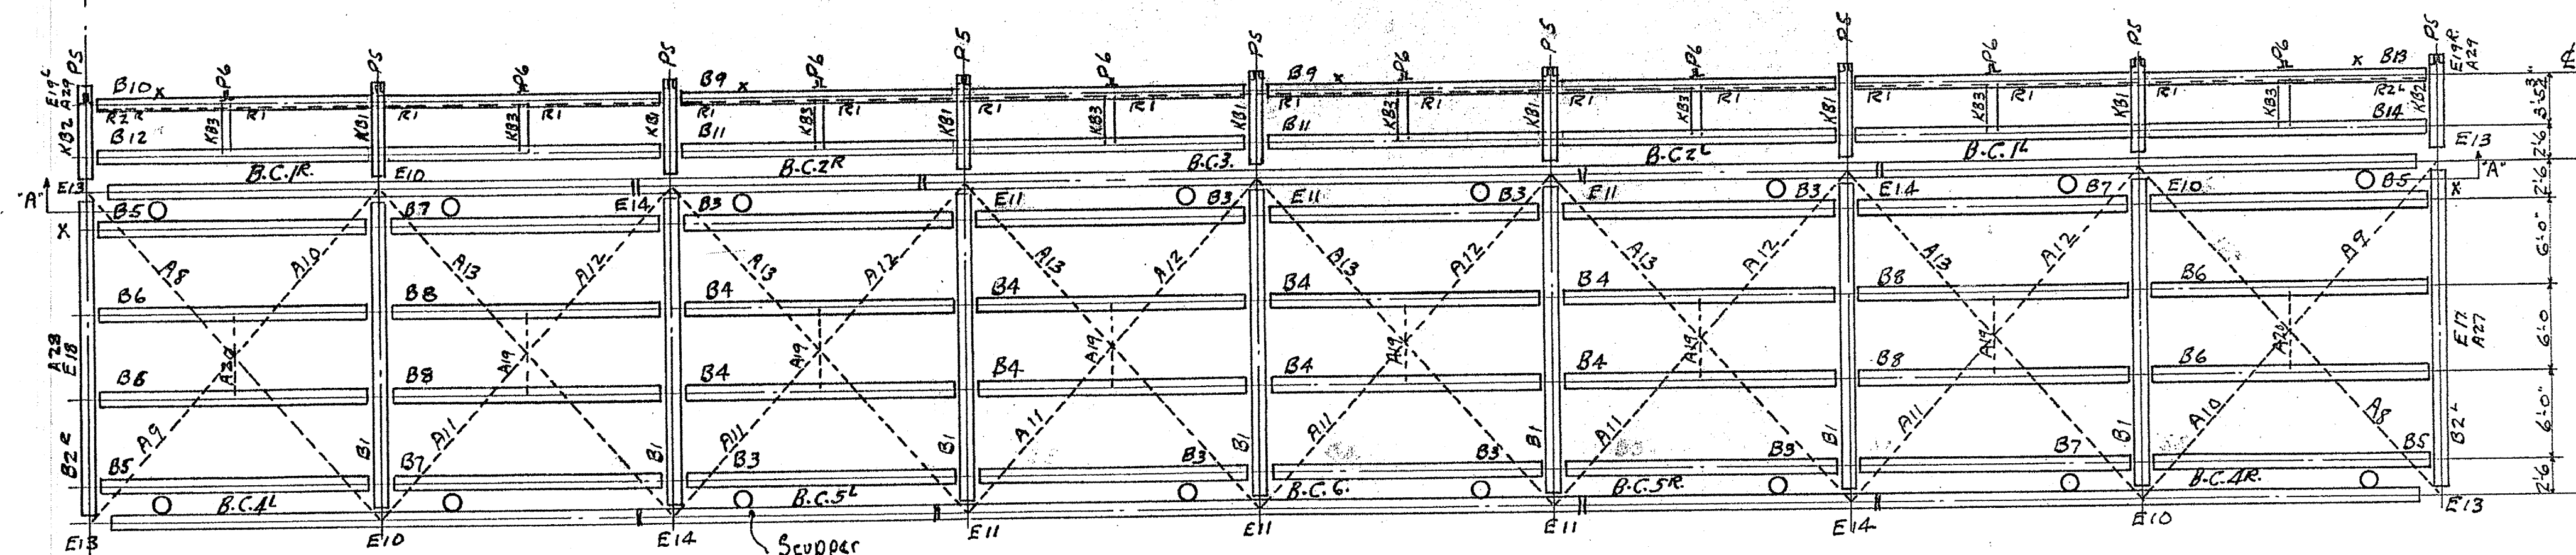

FLOOR AND LOWER LATERAL SYSTEM

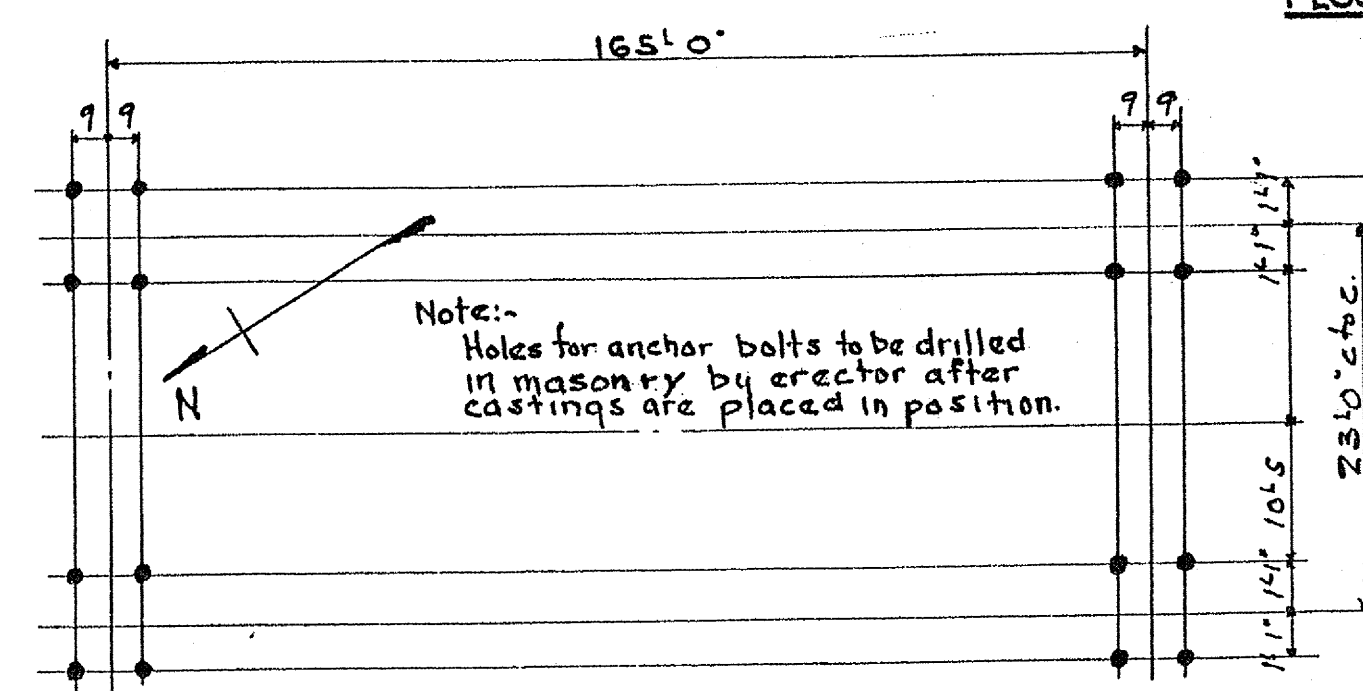

ANCHOR BOLT LOCATION DIAGRAM.

ERECTION NOTES:-

ERECTION NOTES:-
Under each casting 3 layers of duck are required to be laid exactly per specifications attached. Duck to be furnished by erector not B.C. Co.

All beams marked thus 'X' must be erected with X in position shown or steelwork will not fit.

TAYLOR STREET BRIDGE
MONTPELIER VERMONT

RIVETS
HOLDS
FIELD CONNECTIONS: Main Connections Riveted
Rolling off - Bolted
SHOP PAINTING: Shop Red Lead & Oil as
per specifications.
Field Paint By others.

To BE INSPECTED.

1. Revised. 4/29/29. marks

2. " 5/4/29 per checking & approval.