

646.402 DURABLE 4 INCH WHITE LINE, THERMOPLASTIC
STA. 13+50.00 - STA. 14+07.50 LT & RT (EDGE LINE)
STA. 15+87.75 - STA. 16+20.00 RT (EDGE LINE)
STA. 15+87.75 - STA. 16+41.00 LT (EDGE LINE)

646.412 DURABLE 4 INCH YELLOW LINE, THERMOPLASTIC
STA. 13+50.00 - STA. 16+10.00 RT (DOUBLE SOLID C.L.)

646.462 DURABLE 12 INCH WHITE LINE, THERMOPLASTIC
STA. 13+94.00 - STA. 13+99.00 RT (REC. PATH)

646.482 DURABLE 24 INCH STOP BAR, THERMOPLASTIC
STA. 16+10.00 RT

646.502 DURABLE CROSSWALK MARKING, THERMOPLASTIC
STA. 16+21.00 LT & RT

675.50 REMOVING SIGNS
AS SHOWN - 11

675.60 ERECTING SALVAGED SIGNS
AS SHOWN - 4

RAILROAD TAYLOR ST.
POB STA. 12+16.99 =
RR VALUATION STA. 61+57

STA. 12+43.0, LT
TO REPORT STALLED
VEHICLE ON TRACKS OR
OTHER EMERGENCY
CALL 1-888-265-2735
AND REFER TO
CROSSING #837-322D
ON TAYLOR STREET

STA. 13+75.00
END APPROACH
BEGIN PROJECT

STA. 13+50.00
BEGIN APPROACH

STA. 15+89.5, LT

STA. 15+89.5, LT

STA. 16+12.0, LT

STA. 16+12.0, LT

TAYLOR ST R&S
MEMORIAL DR R&S
R

TAYLOR ST S
MEMORIAL DR S
N

STA. 12+43.0, LT

RET
RAILROAD
CROSSING
RET

GRAVEL DRIVE

WINDOSKI RIVER

PAVED DRIVE

U.S. ROUTE 2
(MEMORIAL DRIVE)

PEDESTRIAN SIGNAL TO
BE RETAINED
STA. 16+16.0, LT

STA. 16+30.00
END APPROACH

STA. 16+07.75
END PROJECT
BEGIN APPROACH

STA. 14+04.0, RT STA. 14+04.0, RT

STOP

BIKE ROUTE
END

STOP

BIKE ROUTE
END

STA. 13+85.5, RT

RET
NO MOTOR
VEHICLES
RET

STA. 13+85.5, RT

RET
BIKE ROUTE
RET

STA. 13+85.5, RT

RET
NO MOTOR
VEHICLES
RET

RET
BIKE ROUTE
RET

STA. 16+05.0, RT

RET
STOP
HERE ON
RED
RET

STA. 12+27.4, RT
TO REPORT STALLED
VEHICLE ON TRACKS OR
OTHER EMERGENCY
CALL 1-888-265-2735
AND REFER TO
CROSSING #837-322D
ON TAYLOR STREET

STA. 12+88.0, RT

RET
BIKE ROUTE
RET

STA. 12+88.0, RT

RET
BIKE ROUTE
RET

STA. 13+80.0, RT

RET
PARKING RESERVED
FOR
STATE EMPLOYEES
RET

STA. 13+83.5, RT


RET
PARKING
RET

RET
PARKING
RET

STA. 13+83.5, RT

RET
PARKING
RET

RET
PARKING
RET

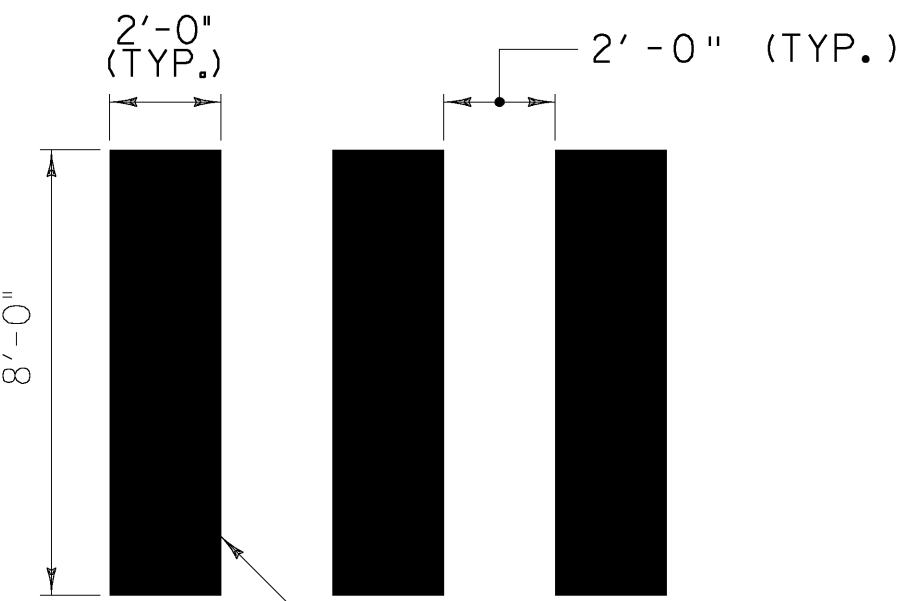

CROSSWALK MARKING

DETAIL

N. T. S.

DETAIL NOTES:

1. THE PER FOOT COST OF INSTALLED
CROSSWALK SHALL BE PAID AS
ITEM 646.502 DURABLE CROSSWALK
MARKING, THERMOPLASTIC.

SIGN LEGEND

R = REMOVE
S = SALVAGE
N = NEW

RET = RETAIN
B-B = BACK TO BACK
EXISTING =

NEW =

⊙ = RETURN TO THE CITY
OF MONTPELIER

SCALE 1" = 20'
20 0 20

NOTE:

1. UNLESS OTHERWISE NOTED, ALL EXISTING SIGNS
THAT ARE NOT SHOWN ON THIS PLAN SHALL BE
RETAINED.

SIGNING & PAVEMENT MARKING PLAN

PROJECT NAME: MONTPELIER
PROJECT NUMBER: BHF 6400(31)

FILE NAME: \$FILES\$
PROJECT MANAGER: SUSAN SCRIBNER
DESIGNED BY: D. D'AMATO
BRIDGE DESIGN SUPERVISOR: P. HALSTEAD

PLOT DATE: 10/12/2009
DRAWN BY: D. D'AMATO
CHECKED BY: P. PERKINS
SHEET 15 OF 63

CHA
CLOUGH HARBOUR & ASSOCIATES LLP

FILE NAME: I:\14595\montpelier\plan\14595_signing.dgn
DATE/TIME: 10/12/2009 12:52:52
USER: 2552